


005  
1

**GENERAL NOTES**

ALL DETAILS AND DIMENSIONS ARE TO BE CHECKED BY THE CONTRACTOR/FABRICATOR PRIOR TO COMMENCEMENT OF CONSTRUCTION/FABRICATION.

THESE DRAWINGS ARE FOR THE PURPOSE OF ACHIEVING PLANNING APPROVAL ONLY. ALL DRAWINGS MUST BE READ IN CONJUNCTION WITH CONSTRUCTION ISSUE CALCULATION PACKAGES


ALL DIMENSIONS ARE IN MILLIMETRES UNLESS NOTED OTHERWISE.

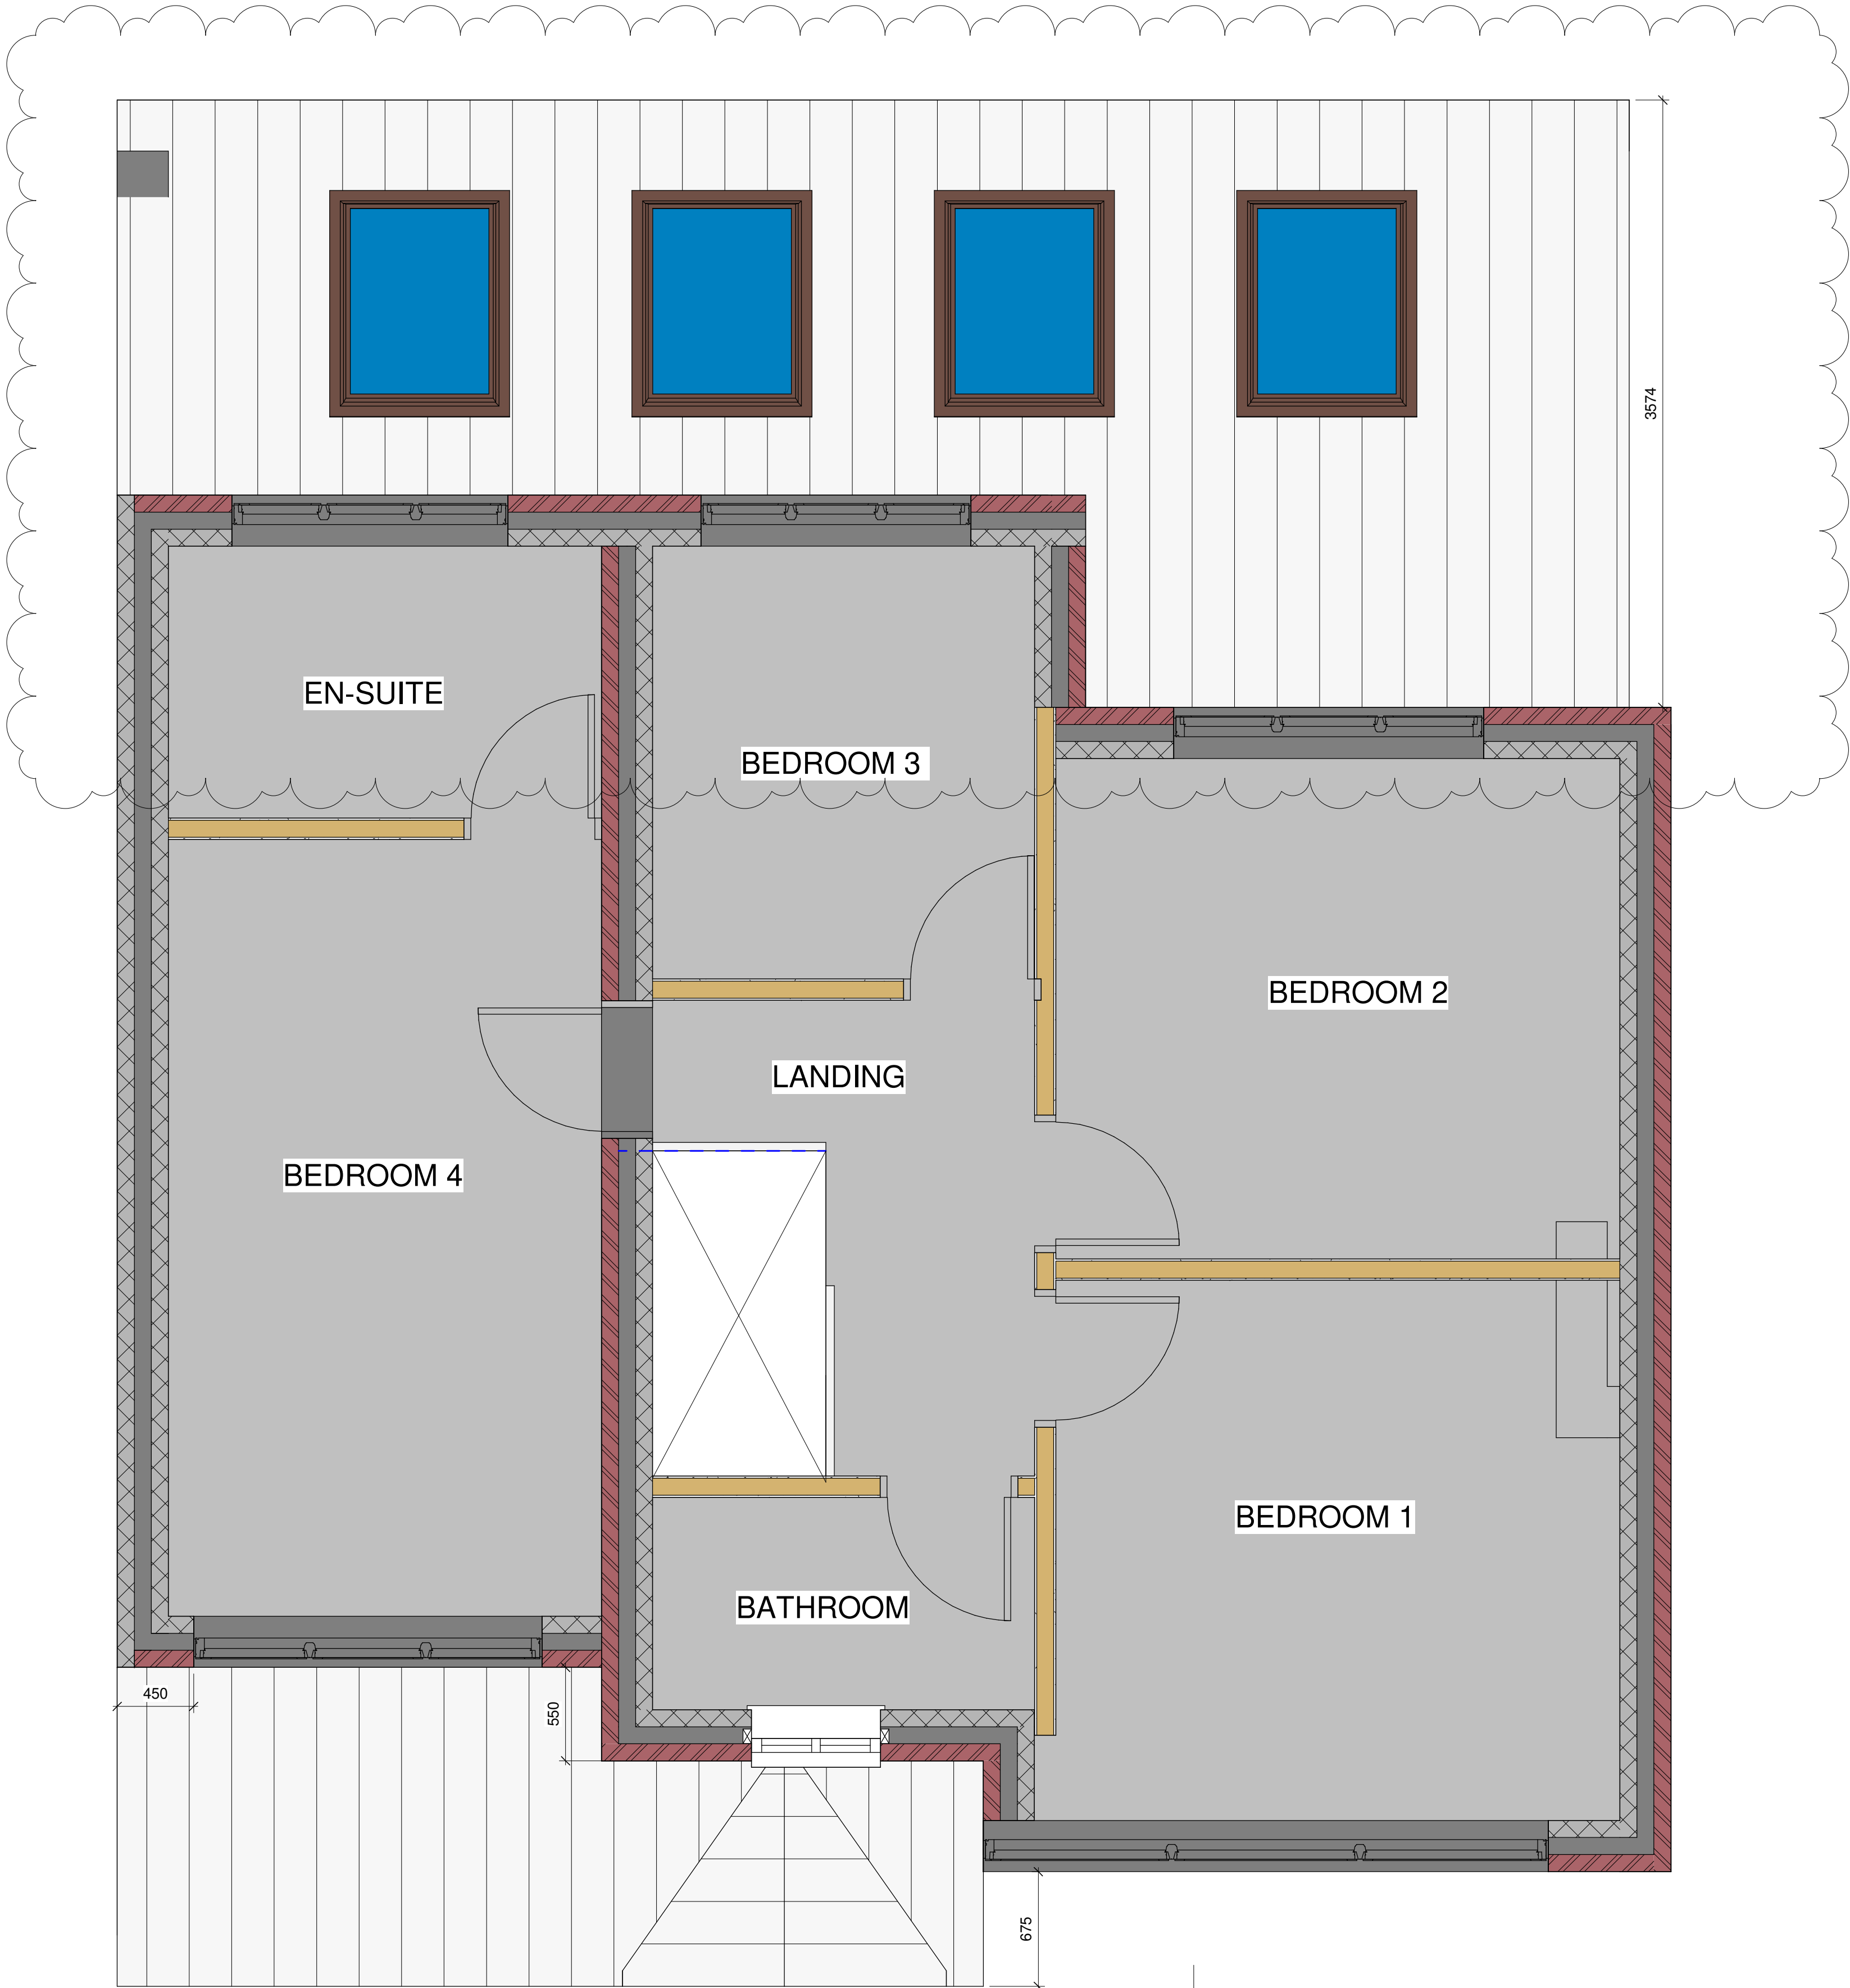

**PROPOSED FIRST FLOOR**

1 : 25

1  
004

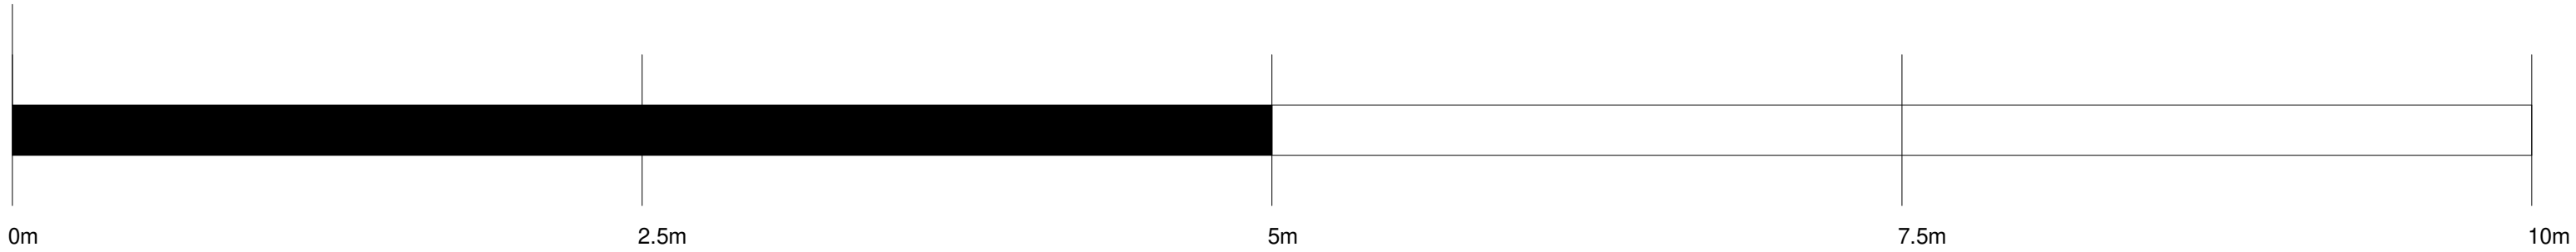

**Scale 1-25**

1 : 25

|     |          |                      |    |       |     |
|-----|----------|----------------------|----|-------|-----|
| A   | 23/05/21 | ROOF AMENDED FOR NMA | CS |       |     |
| Rev | Date     | Description          | By | Check | App |

Client  
MR C SALE

Project  
113 BOWRING PARK AVENUE

Title  
PROPOSED FIRST FLOOR PLAN

Scale @ A1  
As indicated

Status  
PLANNING

Job Number  
113BPA

|      |       |             |          |
|------|-------|-------------|----------|
| Type | Level | Drawing No. | Revision |
| GA   | 01    | 003         | A        |

GENERAL NOTES


ALL DETAILS AND DIMENSIONS ARE TO BE CHECKED BY THE CONTRACTOR/FABRICATOR PRIOR TO COMMENCEMENT OF CONSTRUCTION/FABRICATION.

THESE DRAWINGS ARE FOR THE PURPOSE OF ACHIEVING PLANNING APPROVAL ONLY. ALL DRAWINGS MUST BE READ IN CONJUNCTION WITH CONSTRUCTION ISSUE CALCULATION PACKAGES

ALL DIMENSIONS ARE IN MILLIMETRES UNLESS NOTED OTHERWISE.



PROPOSED REAR ELEVATION  
1 : 25

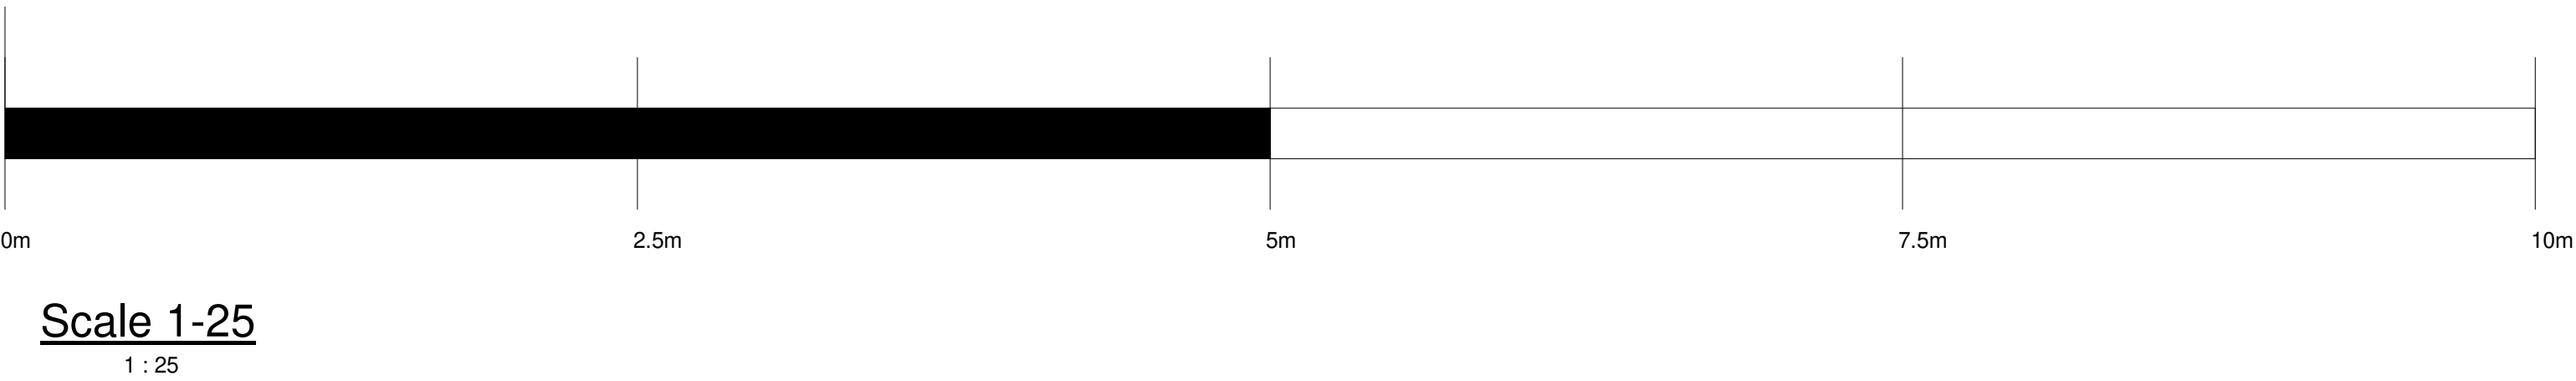

|     |          |                      |    |       |     |
|-----|----------|----------------------|----|-------|-----|
| A   | 23/05/21 | ROOF AMENDED FOR NMA | CS |       |     |
| Rev | Date     | Description          | By | Check | App |


|                                    |             |                    |               |
|------------------------------------|-------------|--------------------|---------------|
| Client<br>MR C SALE                |             |                    |               |
| Project<br>113 BOWRING PARK AVENUE |             |                    |               |
| Title<br>PROPOSED REAR ELEVATION   |             |                    |               |
| Scale @ A1<br>As indicated         |             | Status<br>PLANNING |               |
| Job Number<br>113BPA               |             |                    |               |
| Type<br>ELV                        | Level<br>SL | Drawing No.<br>005 | Revision<br>A |

GENERAL NOTES

ALL DETAILS AND DIMENSIONS ARE TO BE CHECKED BY THE CONTRACTOR/FABRICATOR PRIOR TO COMMENCEMENT OF CONSTRUCTION/FABRICATION.


THESE DRAWINGS ARE FOR THE PURPOSE OF ACHIEVING PLANNING APPROVAL ONLY. ALL DRAWINGS MUST BE READ IN CONJUNCTION WITH CONSTRUCTION ISSUE CALCULATION PACKAGES

ALL DIMENSIONS ARE IN MILLIMETRES UNLESS NOTED OTHERWISE.

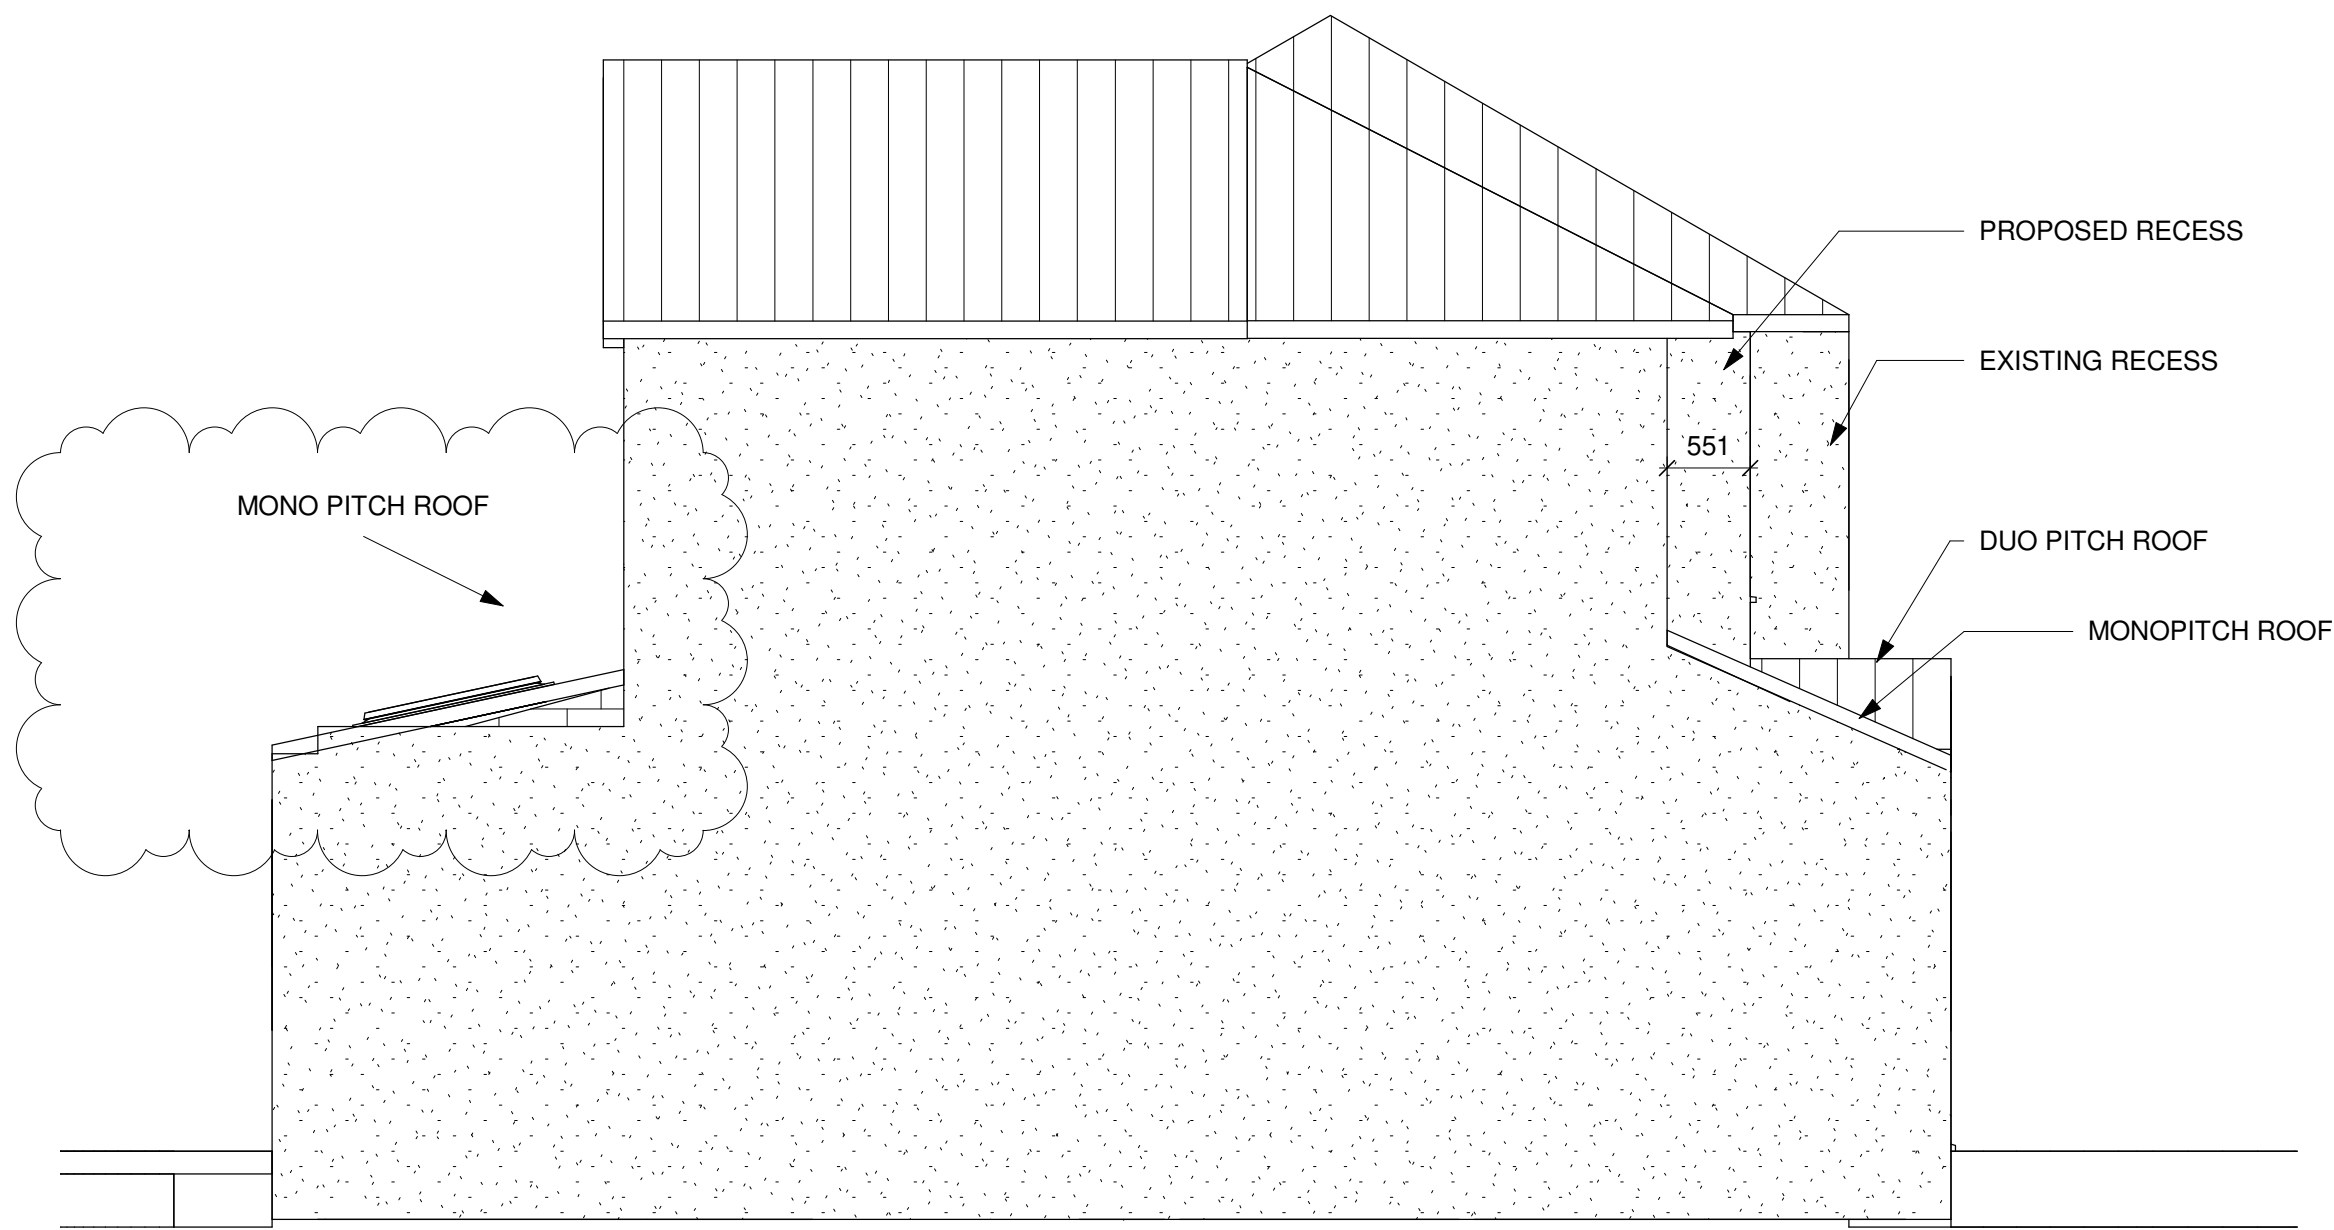


PROPOSED SIDE ELEVATION WITH 111 BOWRING PARK

1 : 50

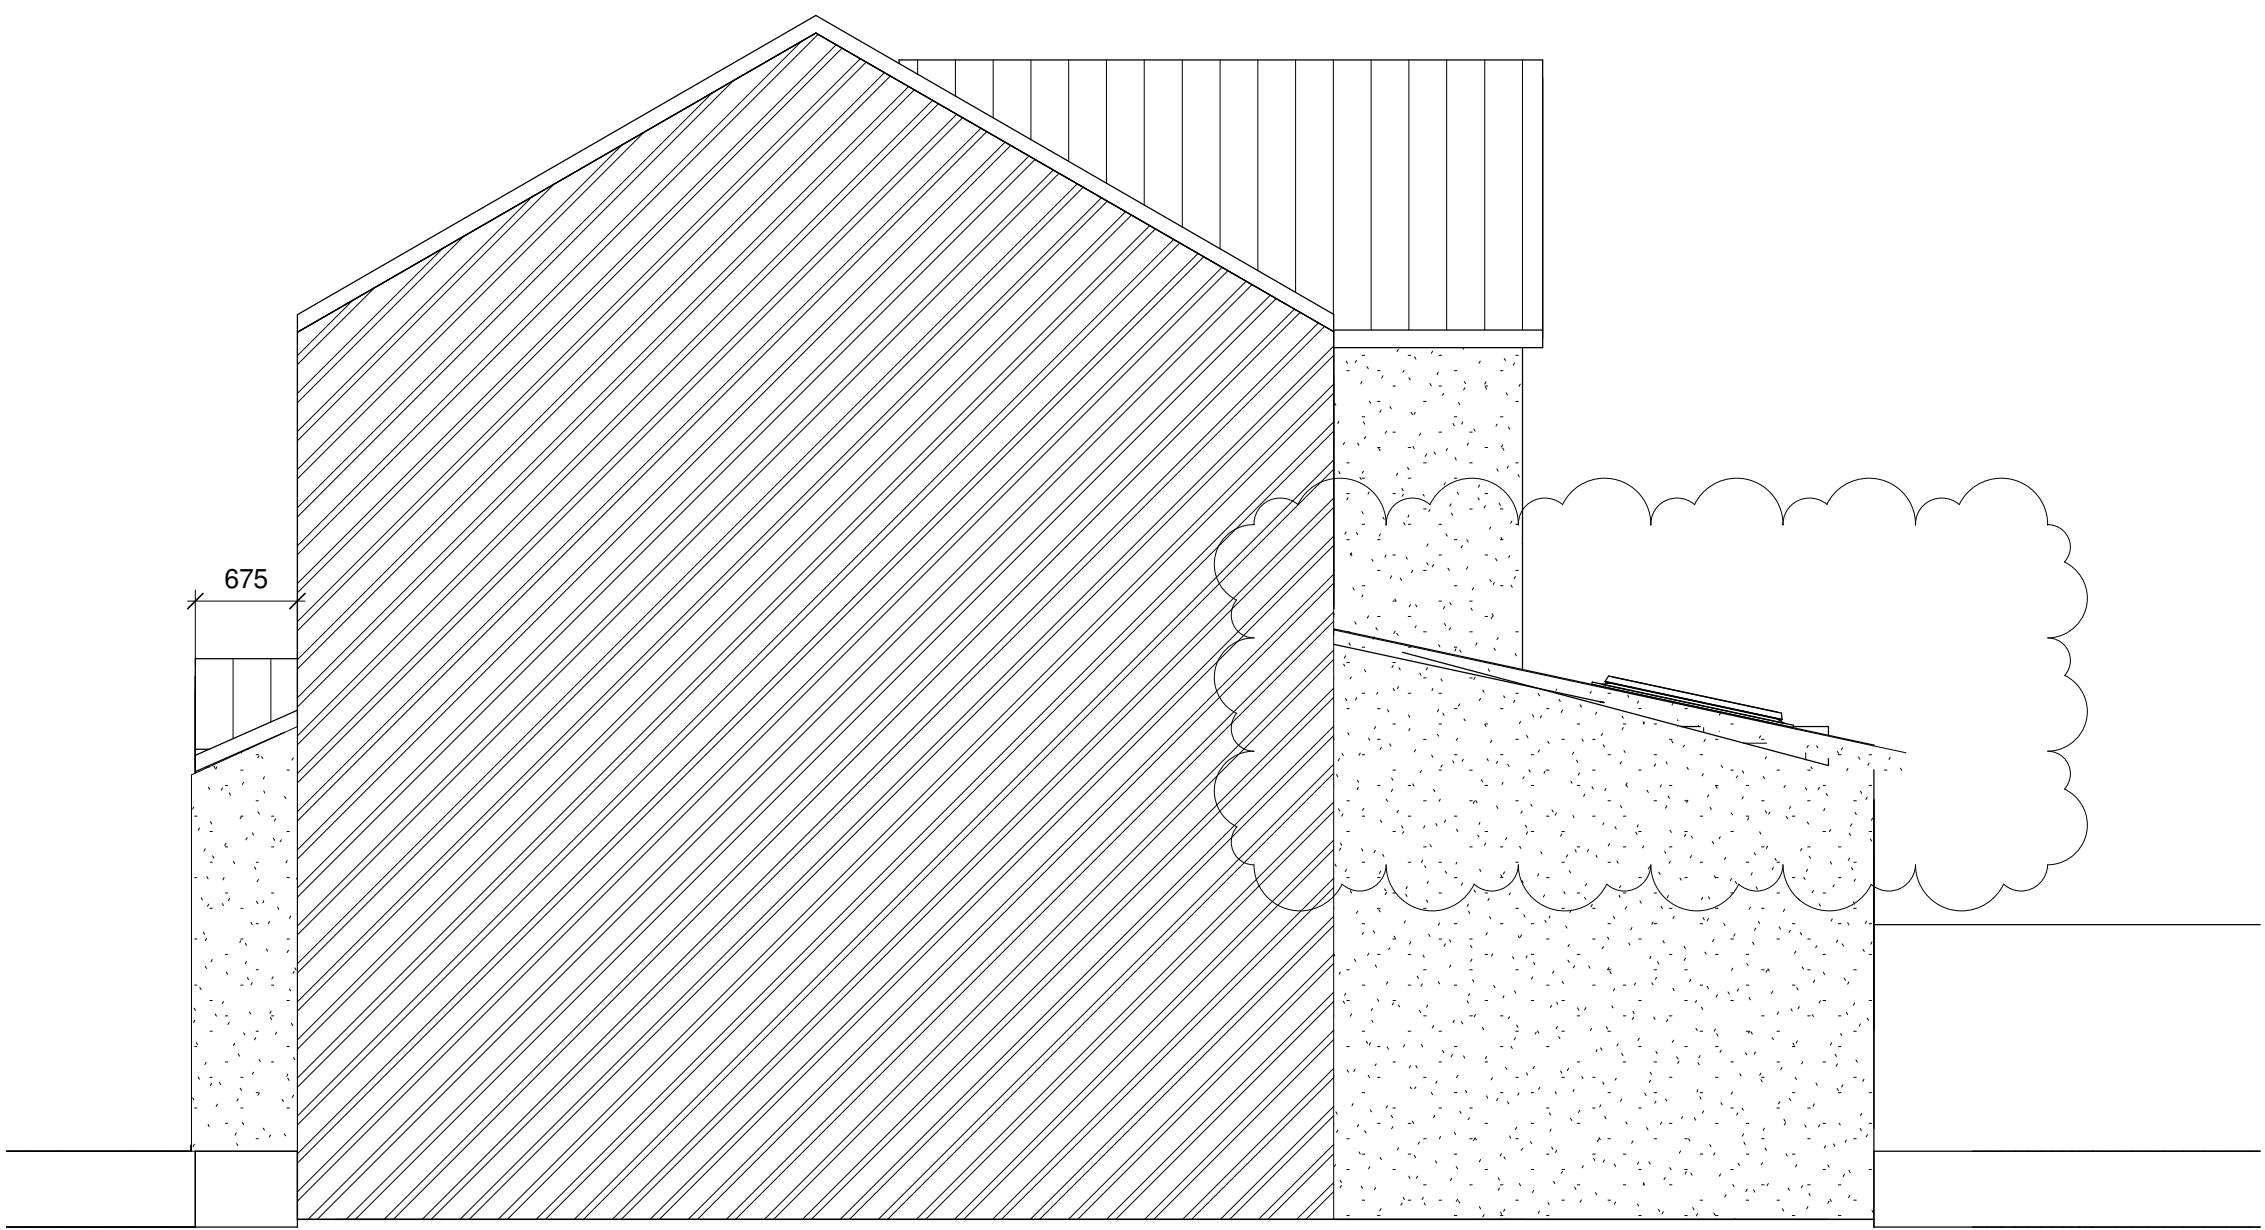

PROPOSED SIDE ELEVATION WITH 115 BOWRING PARK

1 : 50

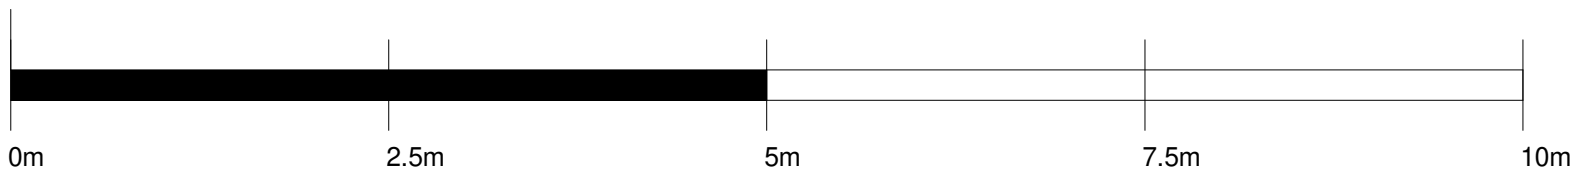

Scale 1-50

1 : 50

|     |          |                      |    |       |     |
|-----|----------|----------------------|----|-------|-----|
| A   | 23/05/21 | ROOF AMENDED FOR MMA | CS |       |     |
| Rev | Date     | Description          | By | Check | App |

Client  
MR C SALE

Project  
113 BOWRING PARK AVENUE

Title  
PROPOSED SIDE EXTENSION

|                            |                    |
|----------------------------|--------------------|
| Scale @ A1<br>As indicated | Status<br>PLANNING |
|----------------------------|--------------------|

|                      |             |                    |               |
|----------------------|-------------|--------------------|---------------|
| Job Number<br>113BPA |             |                    |               |
| Type<br>ELV          | Level<br>SL | Drawing No.<br>006 | Revision<br>A |