



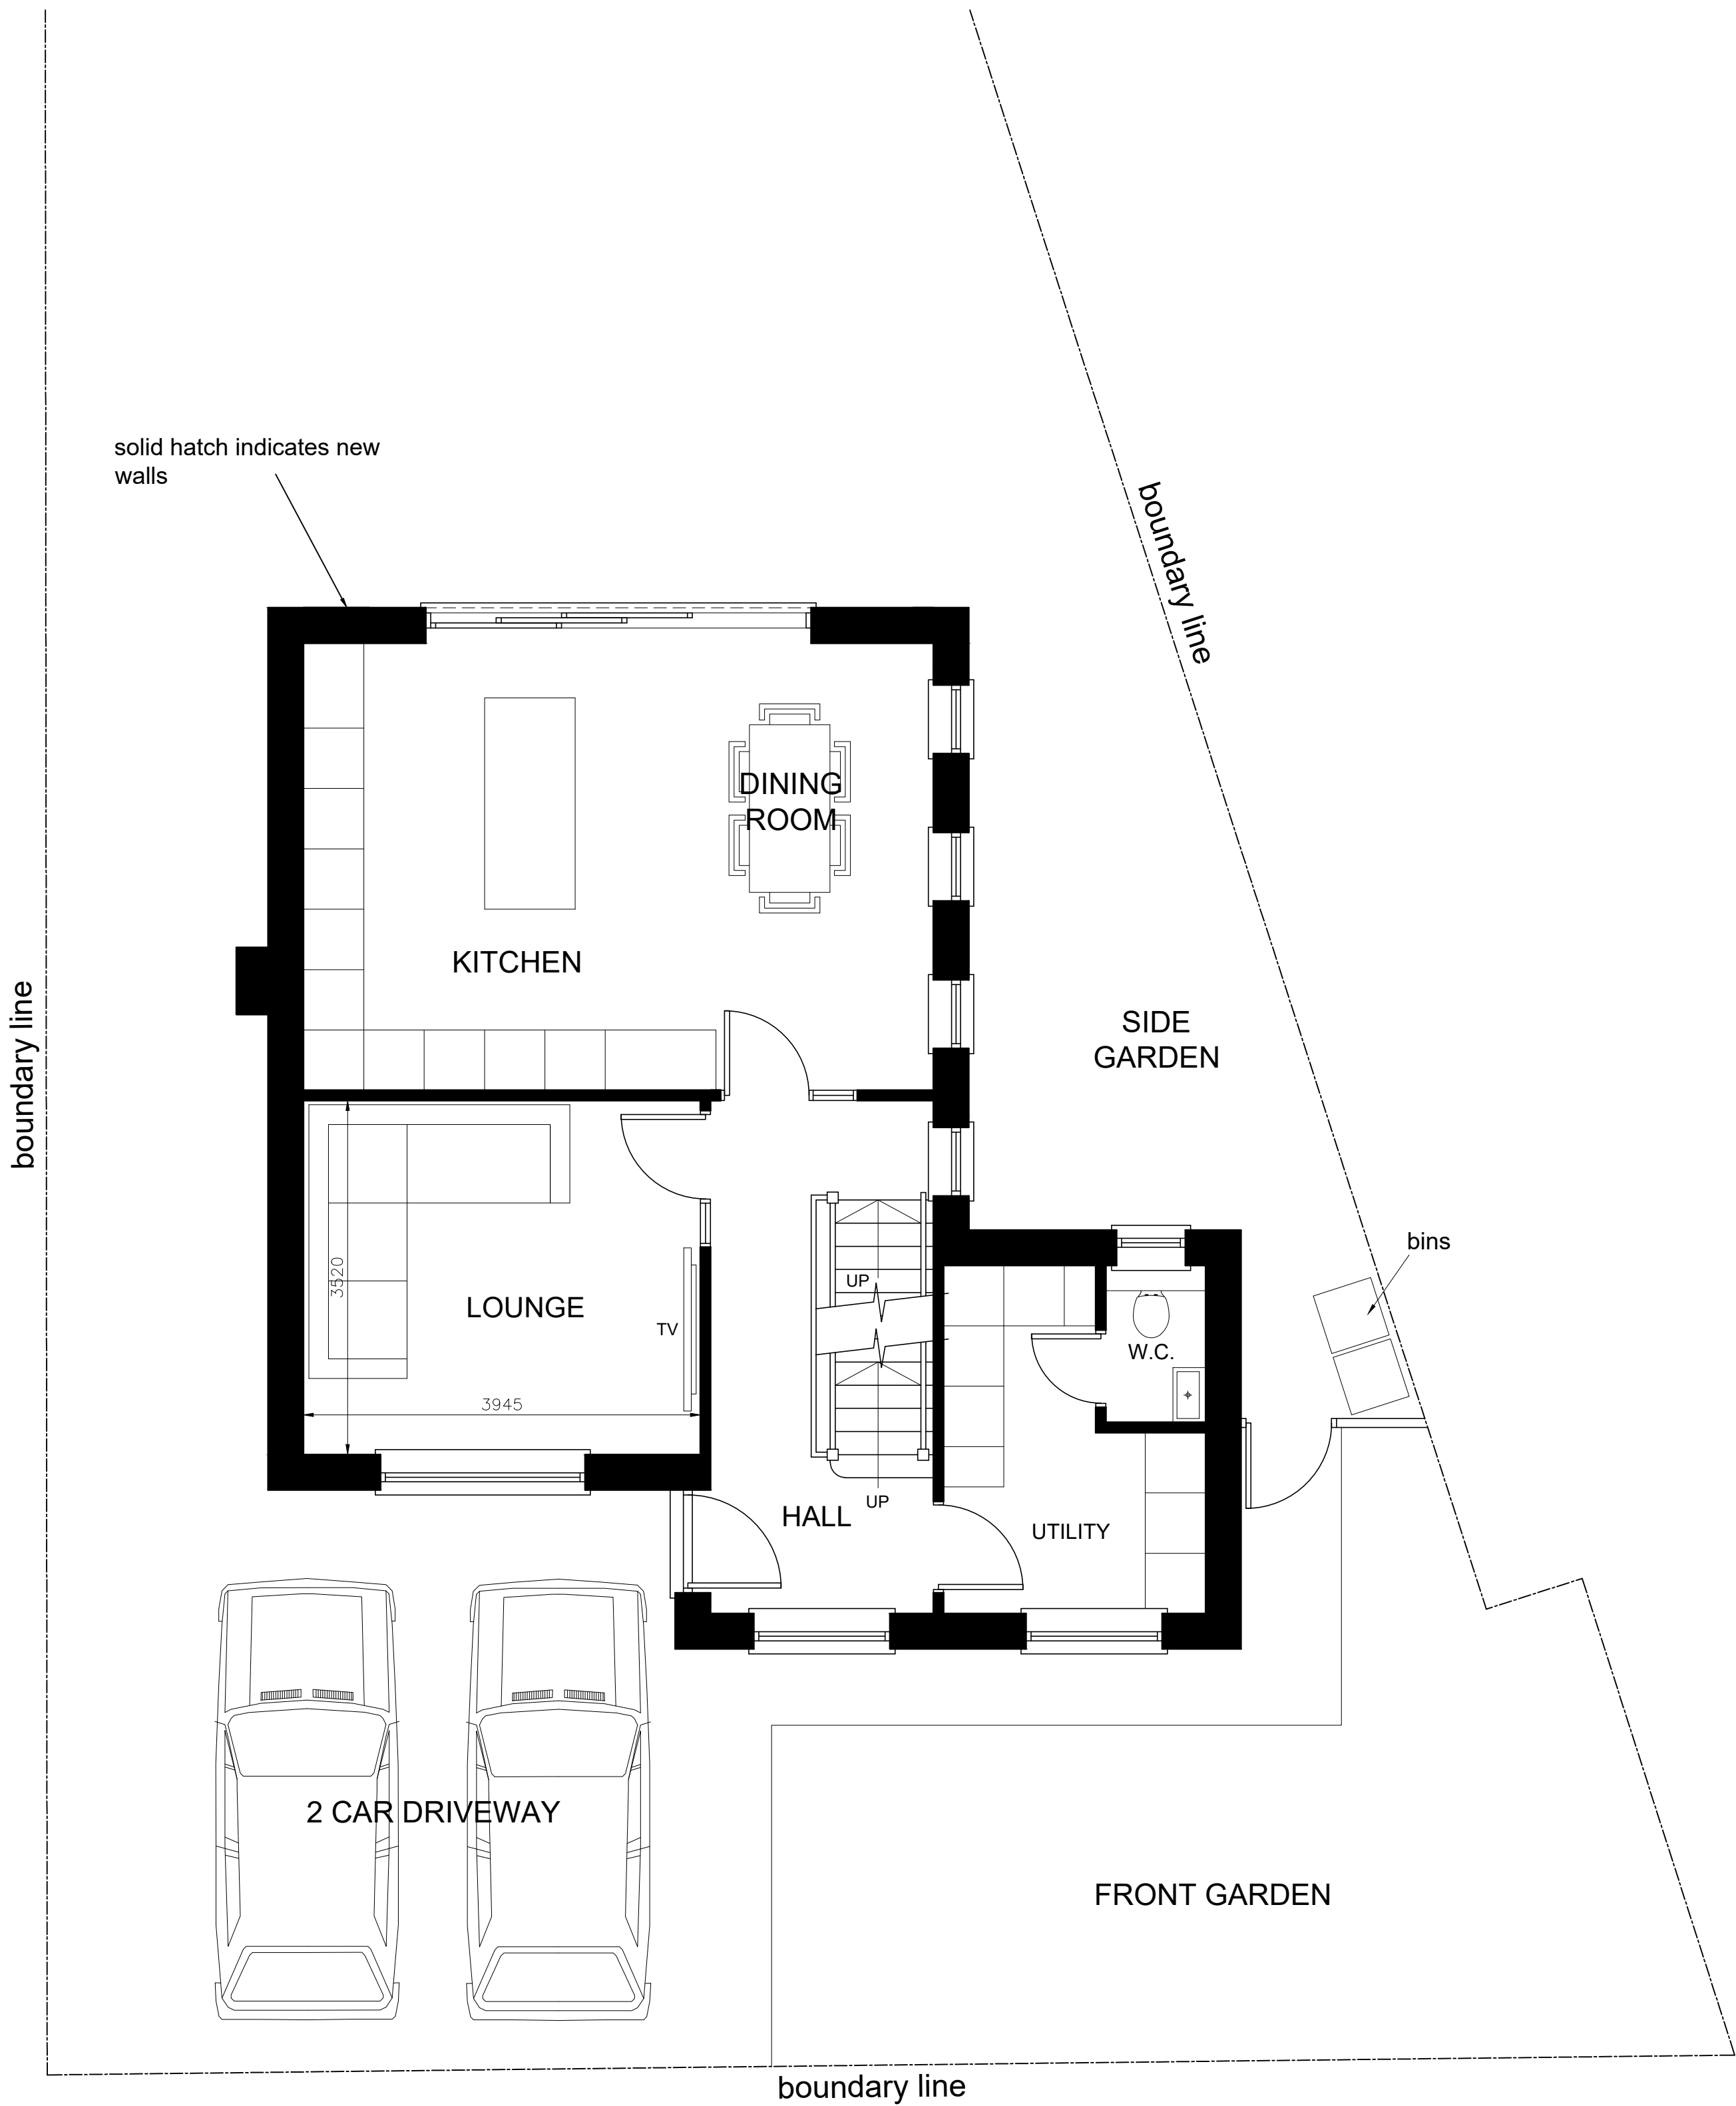

GROUND FLOOR PLAN

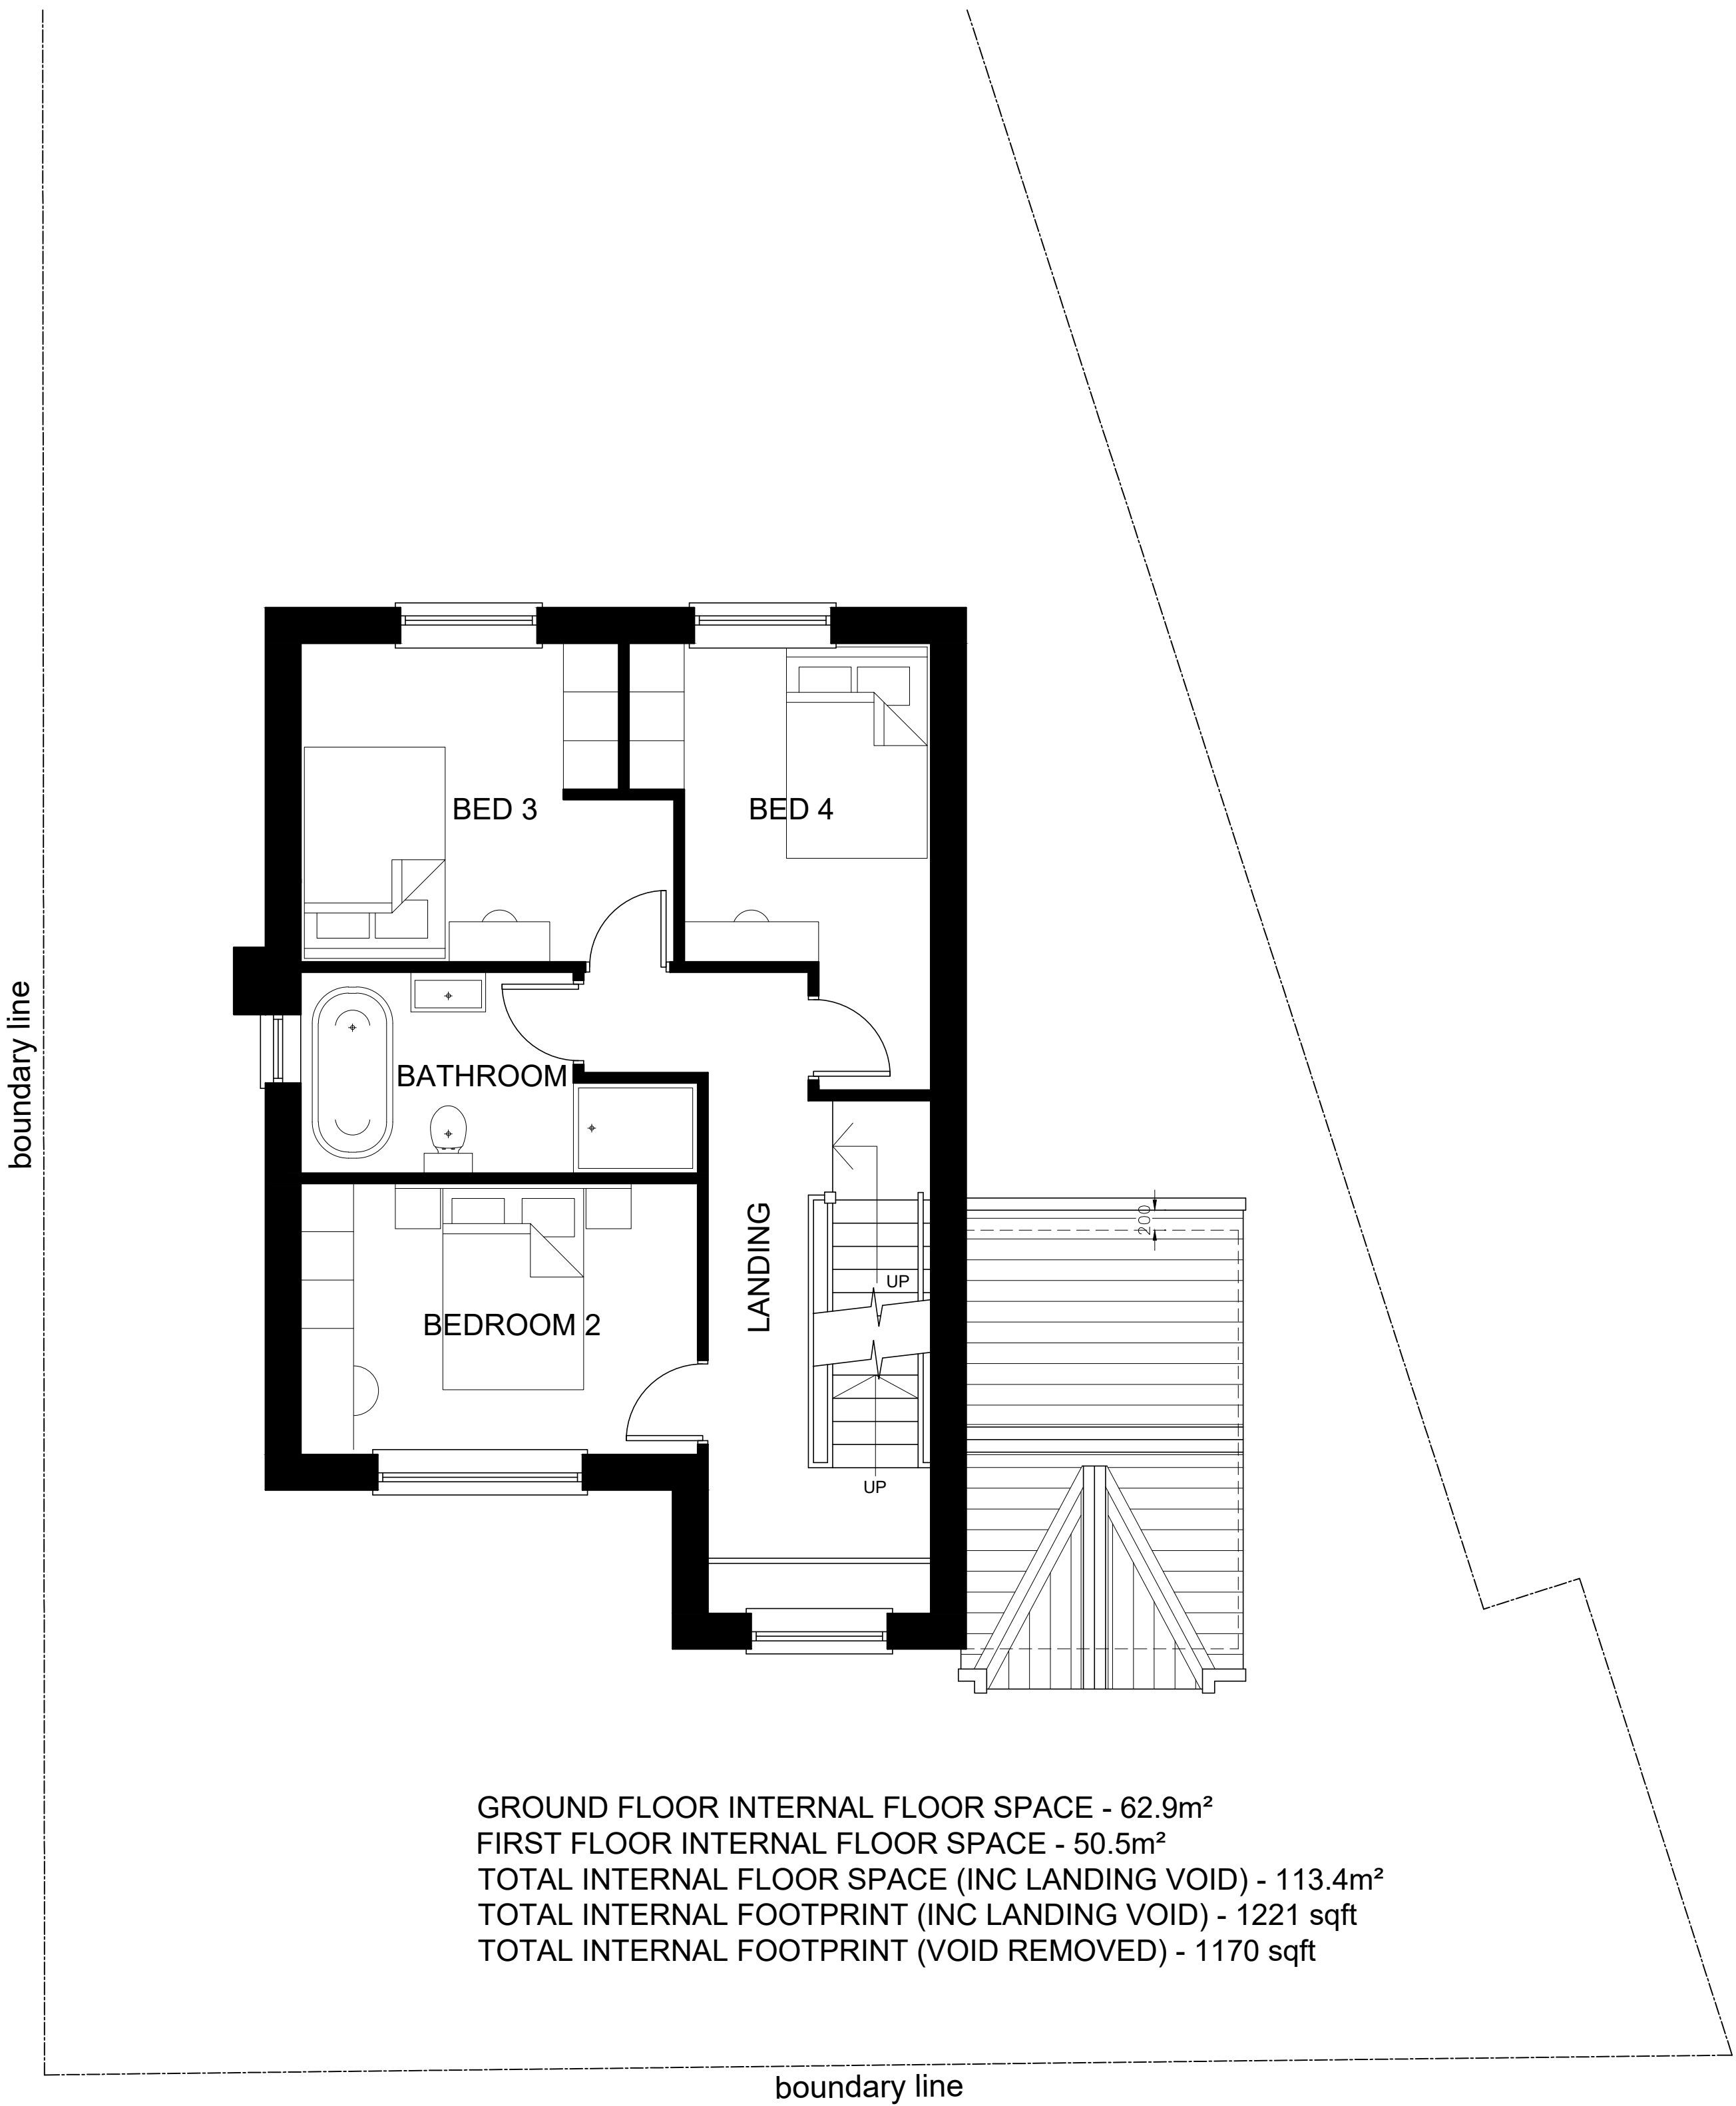

FIRST FLOOR PLAN

GROUND FLOOR INTERNAL FLOOR SPACE - 62.9m²
FIRST FLOOR INTERNAL FLOOR SPACE - 50.5m²
TOTAL INTERNAL FLOOR SPACE (INC LANDING VOID) - 113.4m²
TOTAL INTERNAL FOOTPRINT (INC LANDING VOID) - 1221 sqft
TOTAL INTERNAL FOOTPRINT (VOID REMOVED) - 1170 sqft

PROPOSED FLOOR PLANS

1:50 scale bar 0 1 2 3 4 5metres

Rev B: Alterations to frontage, along with 4 slim windows to right side elevation Apr.'21
Rev A: Scheme adjusted Nov.'17

R J G Architecture LTD For All Your Architectural Design Requirements	Project Land to rear of Lynton, Moor Ln, Accessed from Field Ln Fazakerley, Liverpool	
	Dwg Title Proposed Plans & Elevations	
Tel : 01744 419419 e-mail: rich@rjgarchitecture.com	Dwg No 1487/SK/02	Rev B
	Drawn by O.G	Scale 1:100
1. Figured dimensions to be followed in preference to scale. 2. All dimensions to be checked on site. 3. This drawing remains the copyright of the architect and may not be copied without prior consent.		Date Apr.'21