




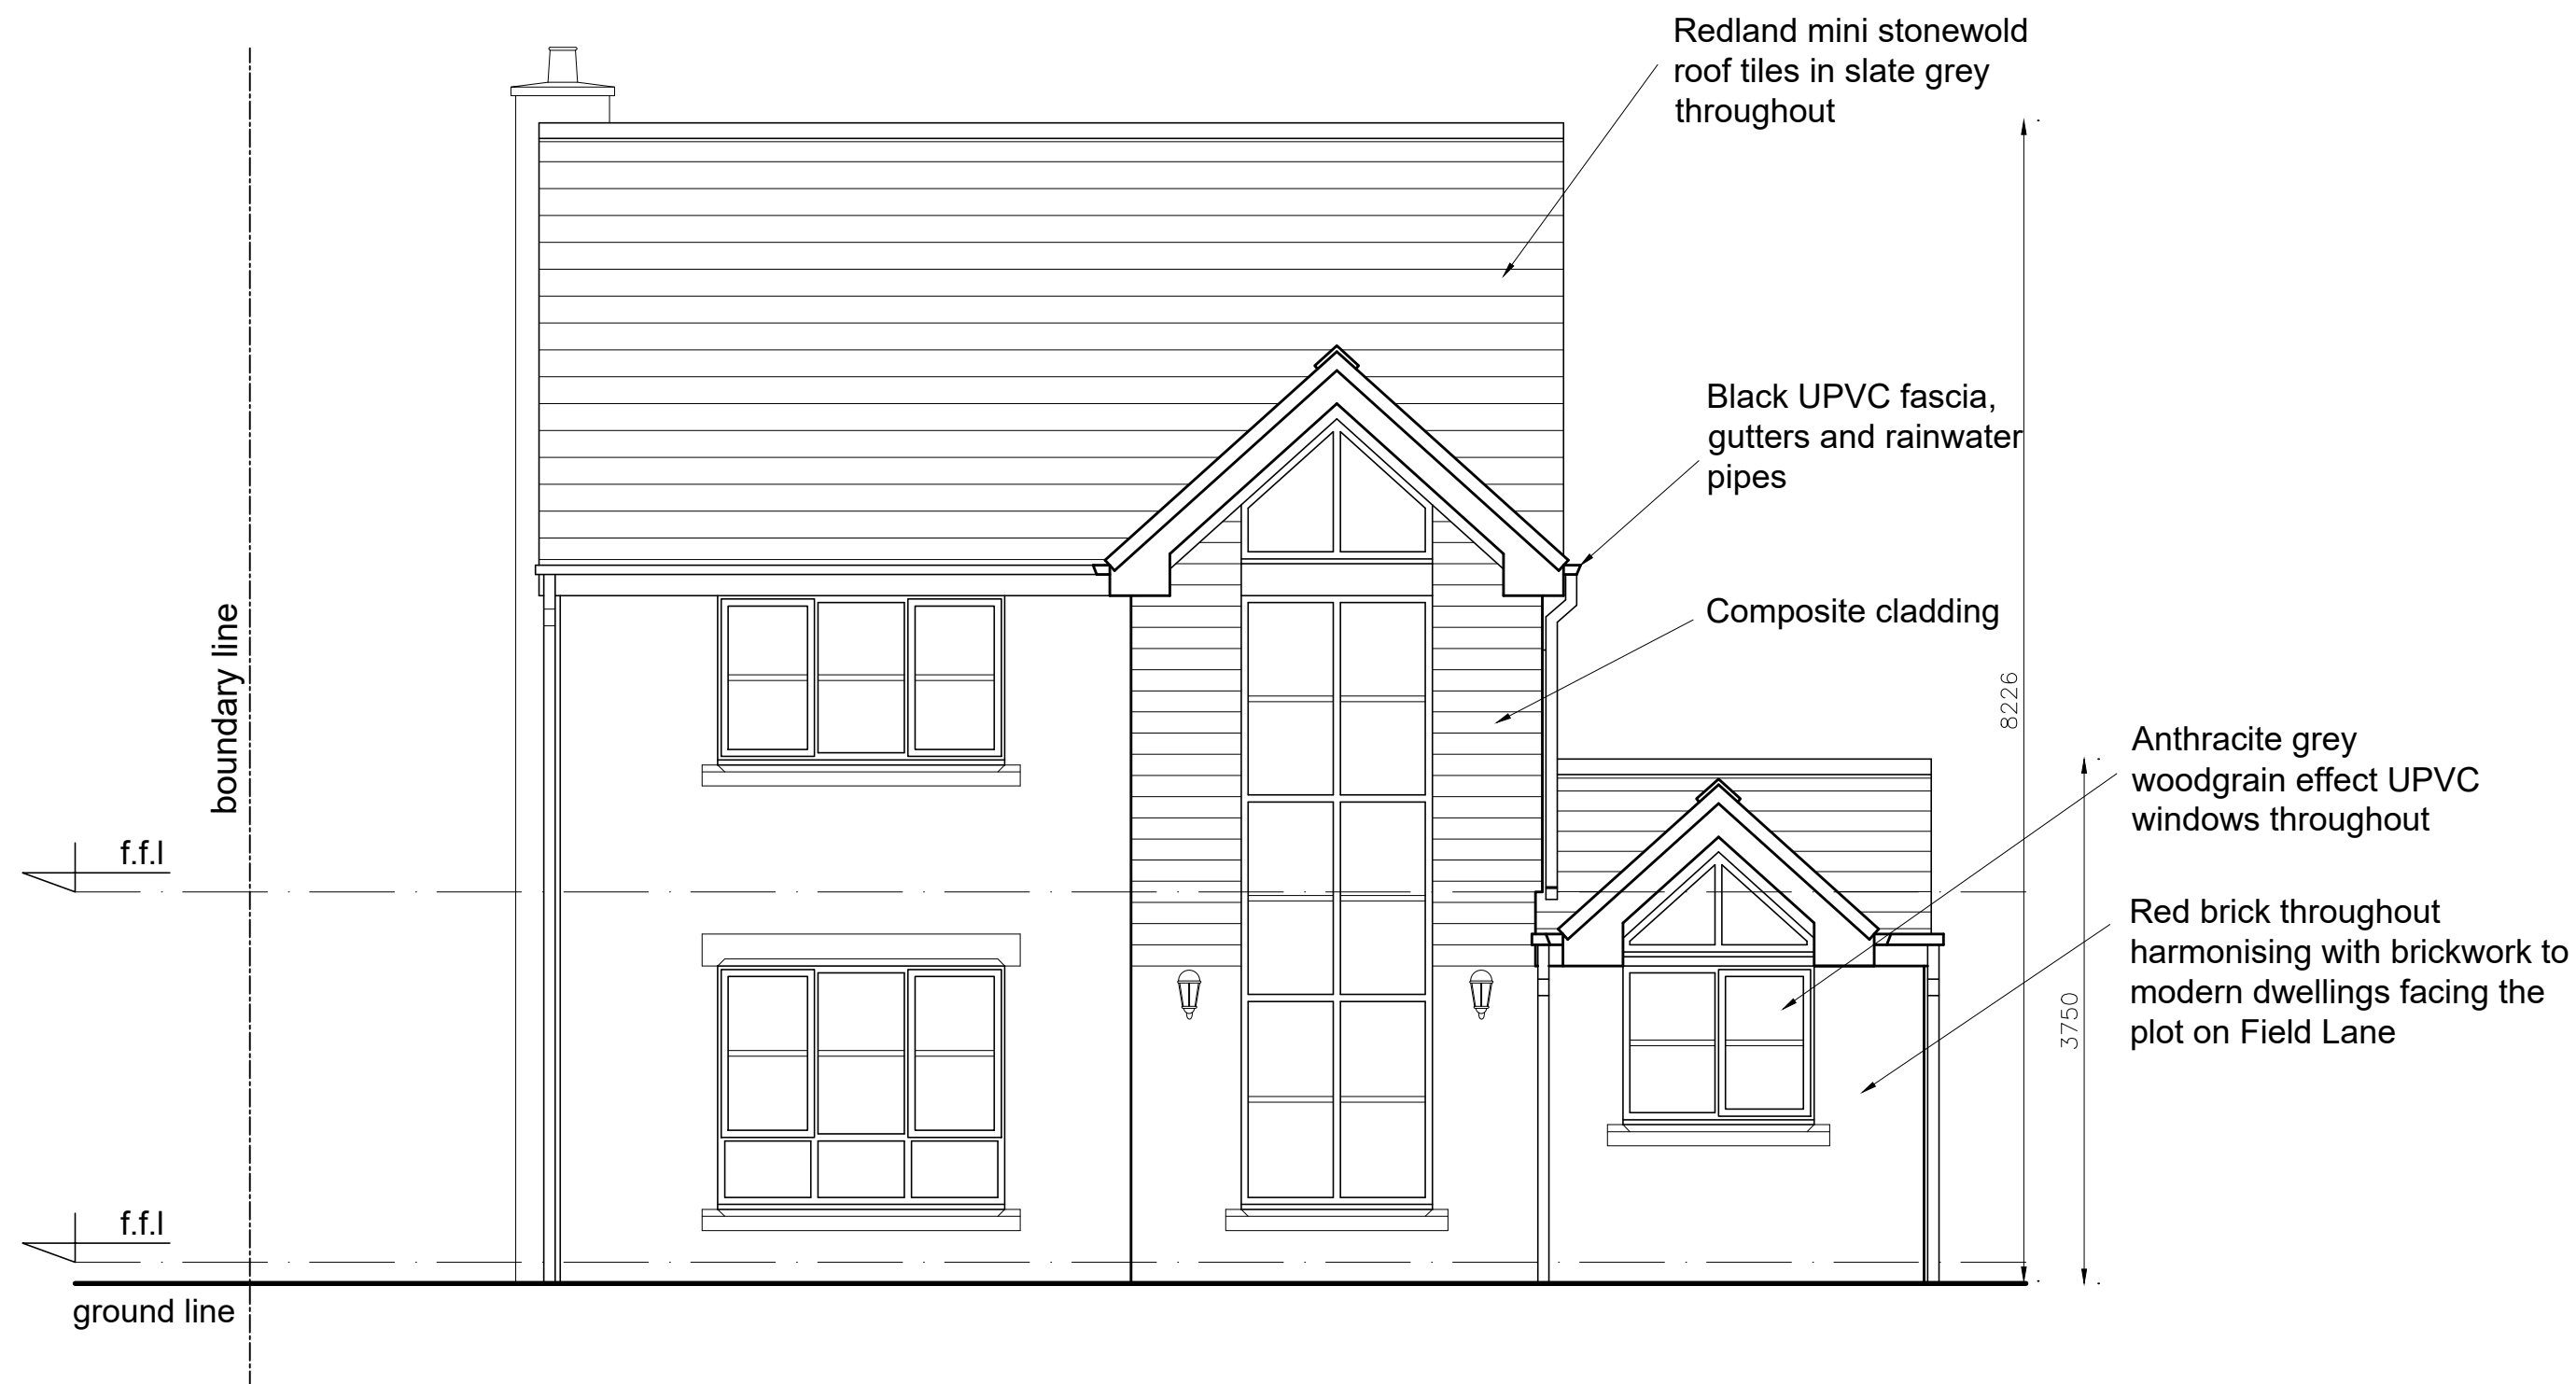


FRONT ELEVATION

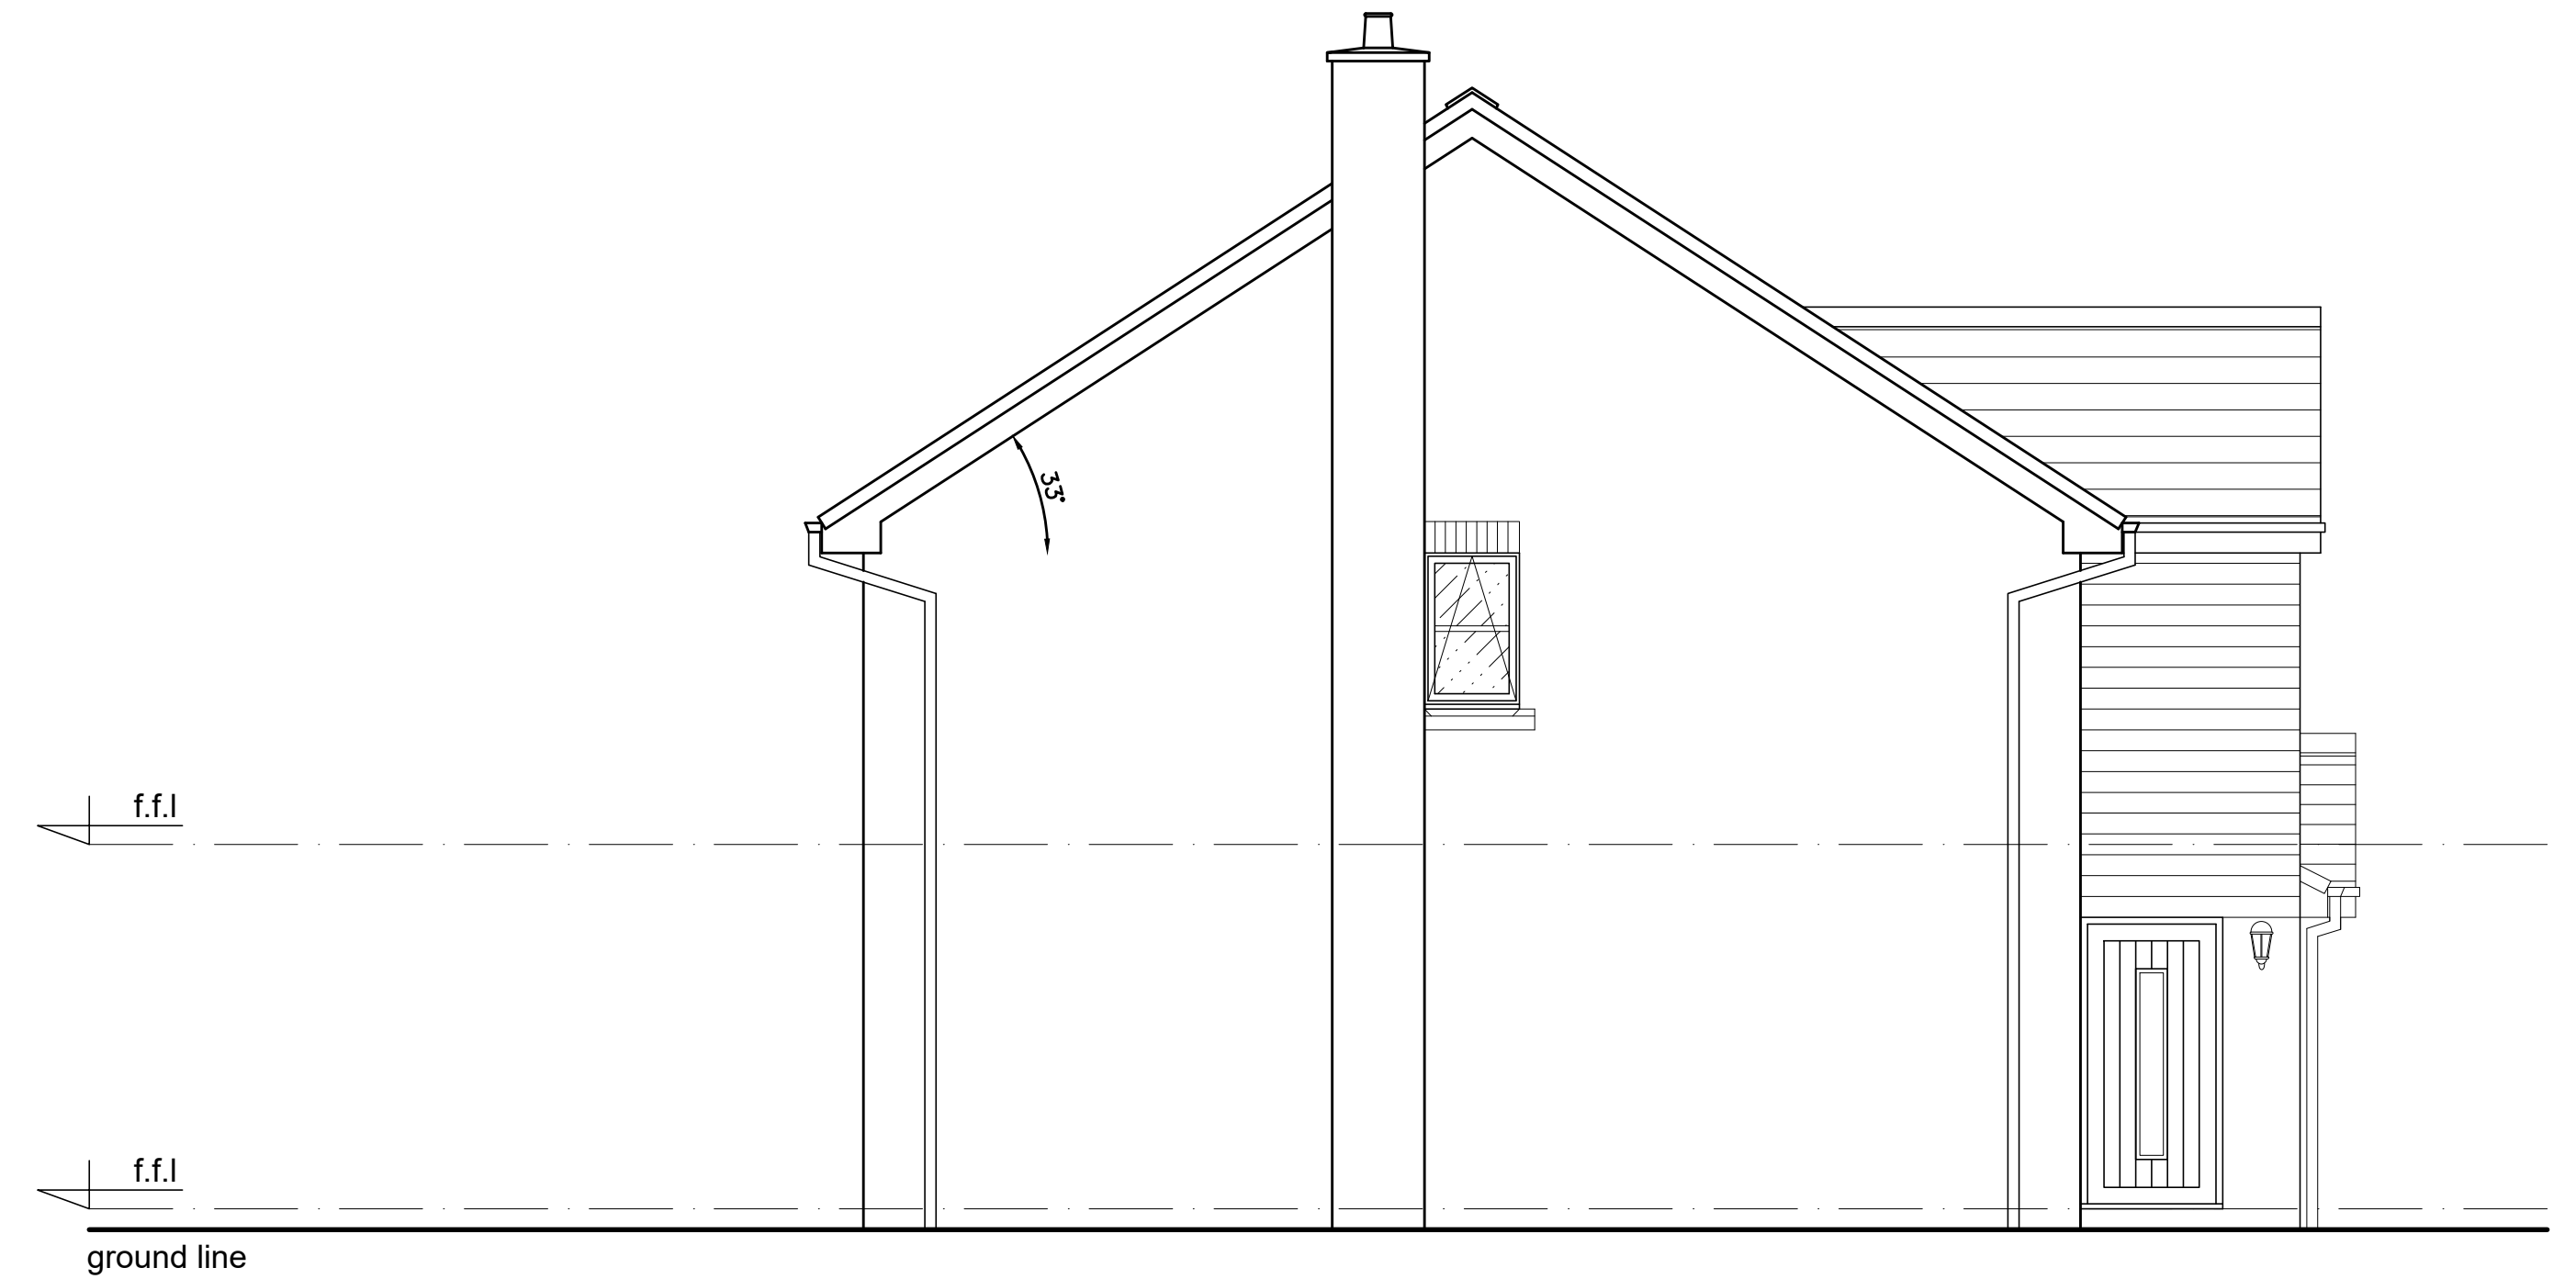

LEFT SIDE ELEVATION

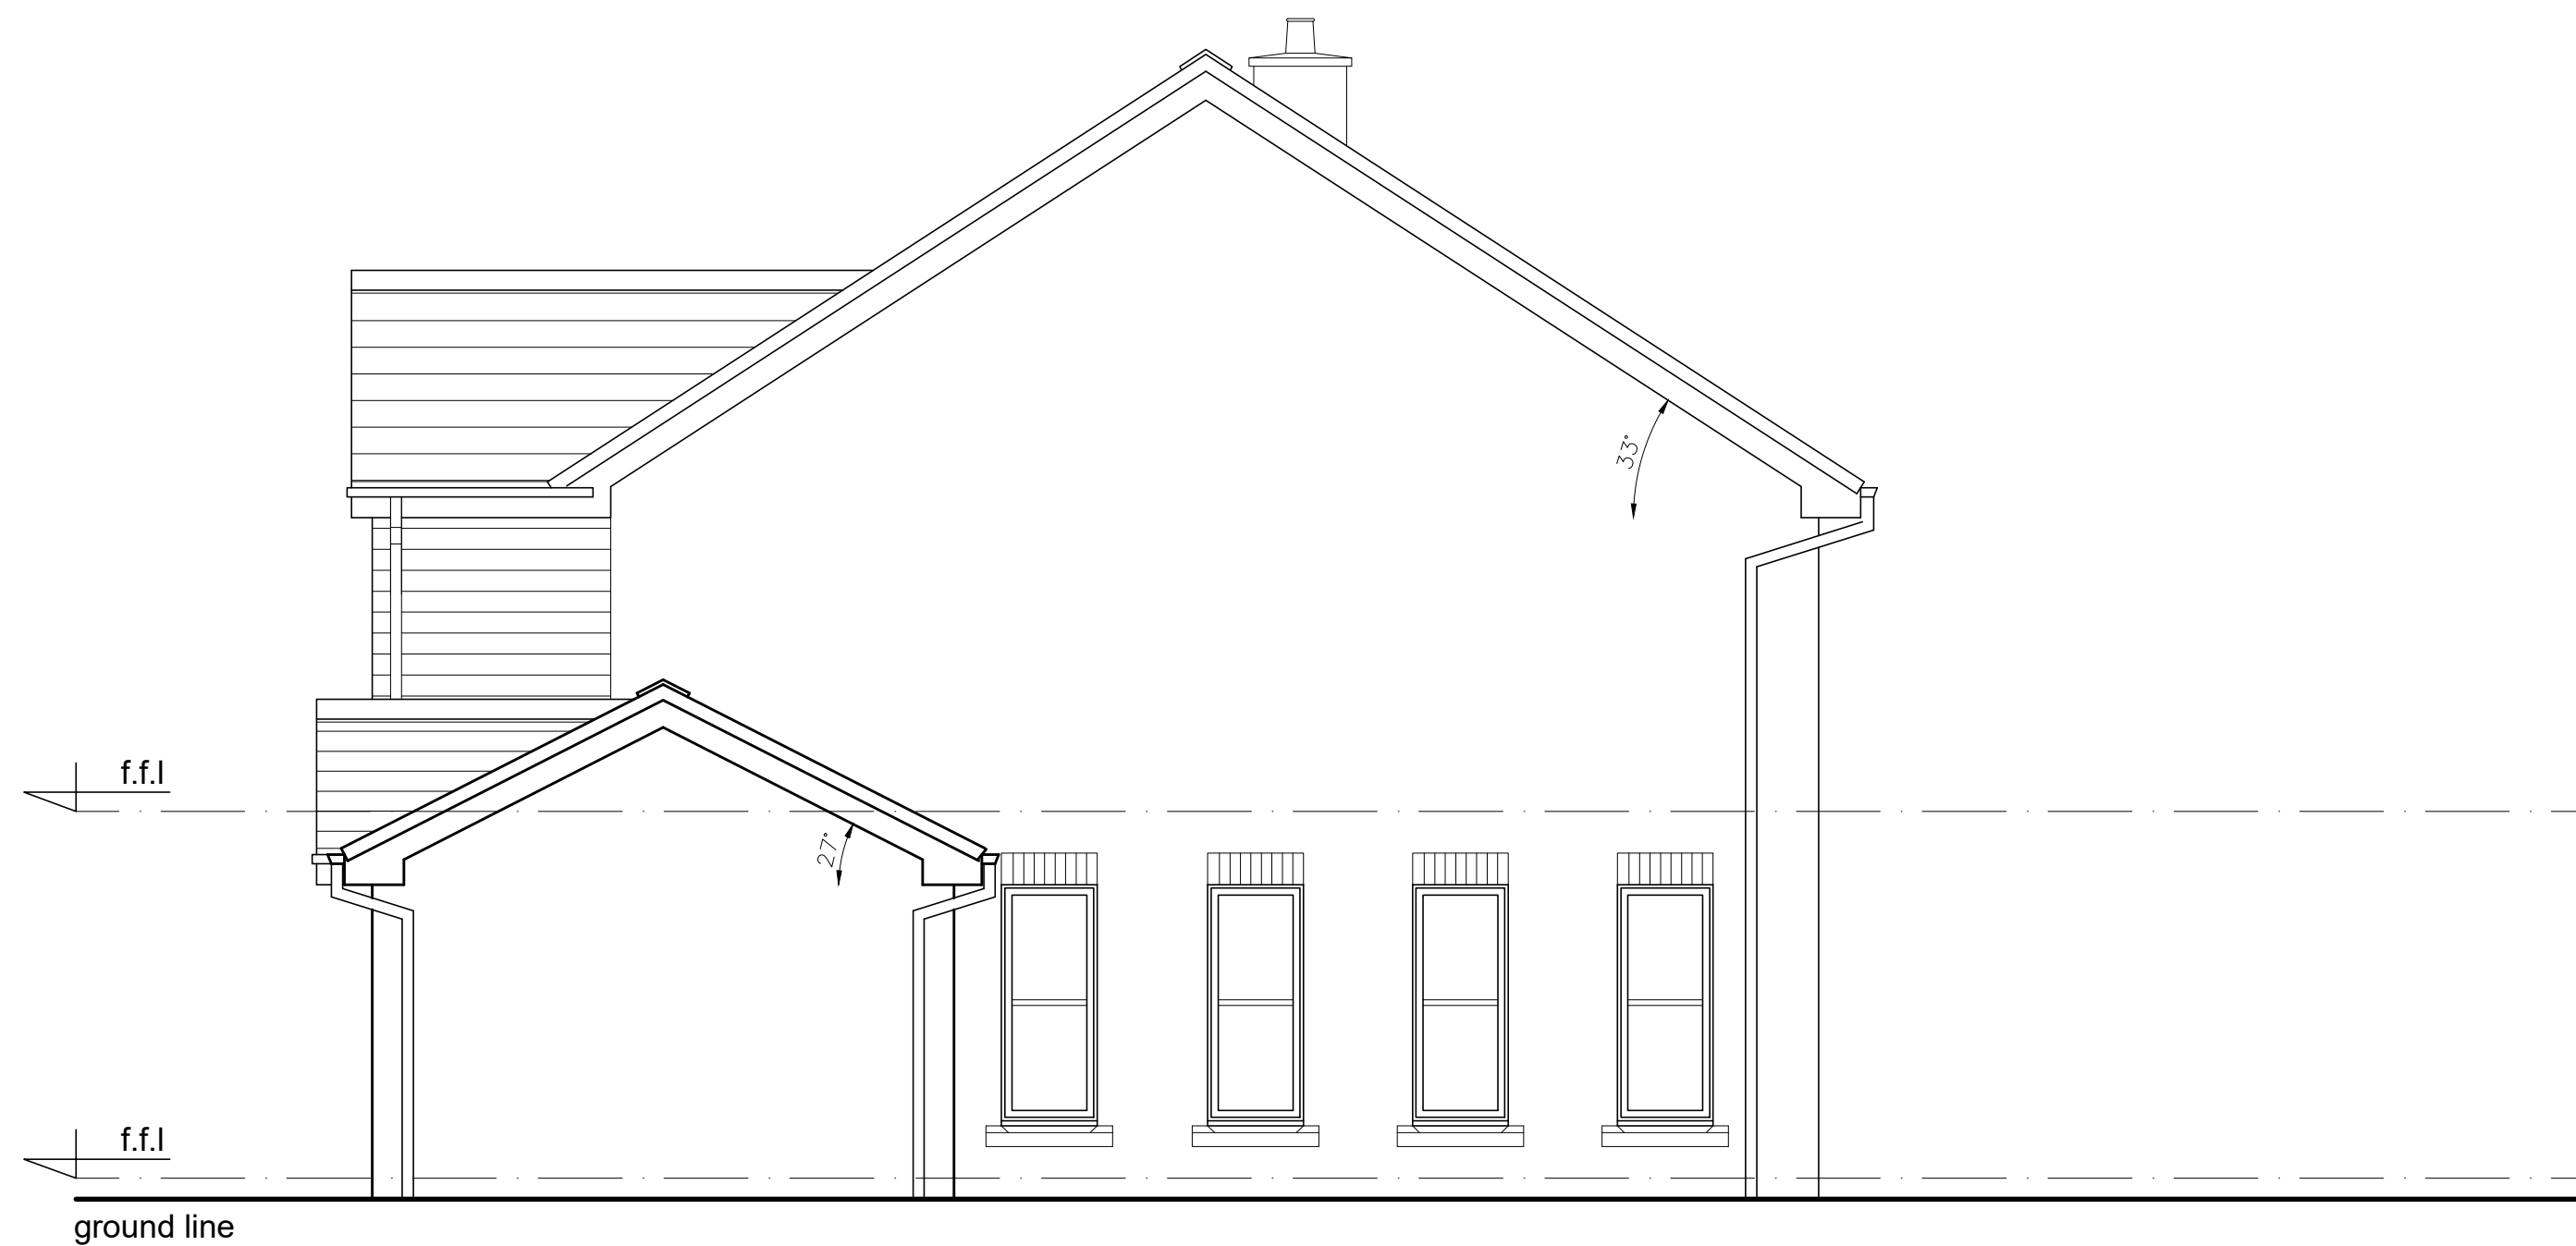

RIGHT SIDE ELEVATION

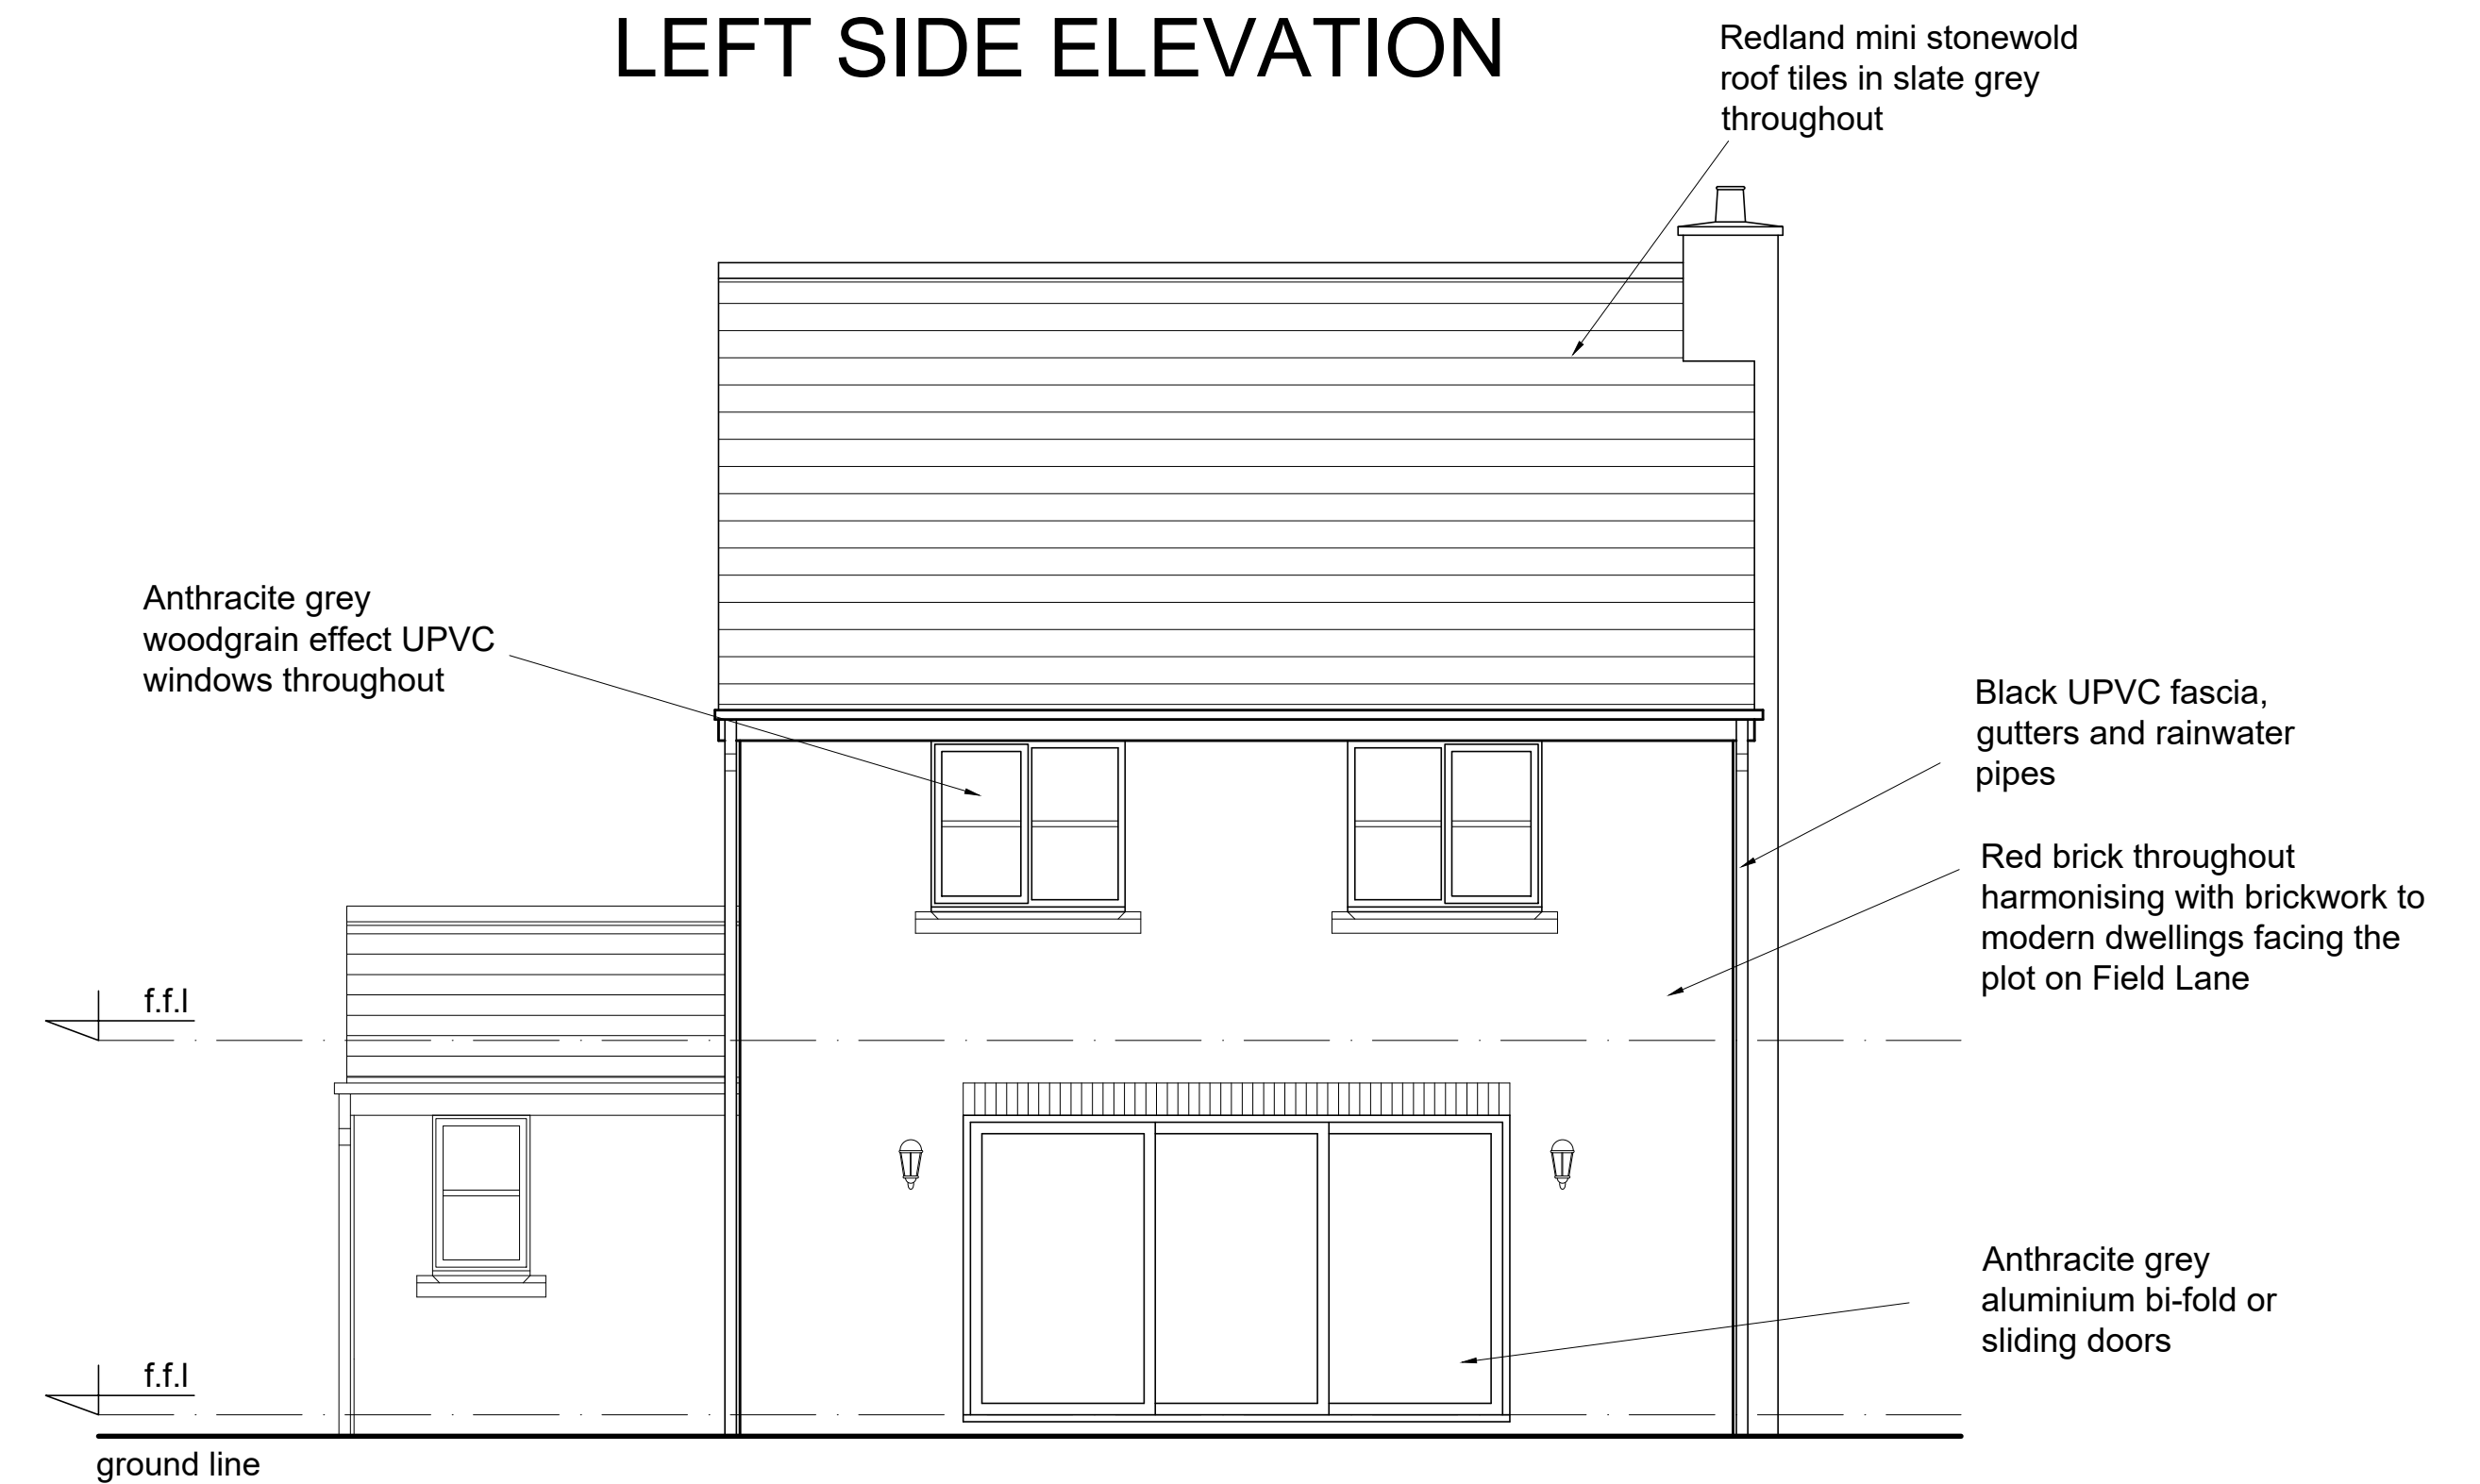

REAR ELEVATION

PROPOSED ELEVATIONS

1:50 scale bar 0 1 2 3 4 5metres

Rev B: Alterations to frontage, along with 4 slim windows to right side elevation Apr.'21
Rev A: Scheme adjusted Nov.'17

R J G Architecture LTD For All Your Architectural Design Requirements	Project Land to rear of Lynton, Moor Ln, Accessed from Field Ln Fazakerley, Liverpool	
	Dwg Title Proposed Plans & Elevations	
Tel : 01744 419419 e-mail: rich@rjgarchitecture.com	Dwg No 1487/SK/03	Rev B
1. Figured dimensions to be followed in preference to scale. 2. All dimensions to be checked on site. 3. This drawing remains the copyright of the architect and may not be copied without prior consent.	Drawn by O.G	Scale 1: 50
	Date Apr.'21	