



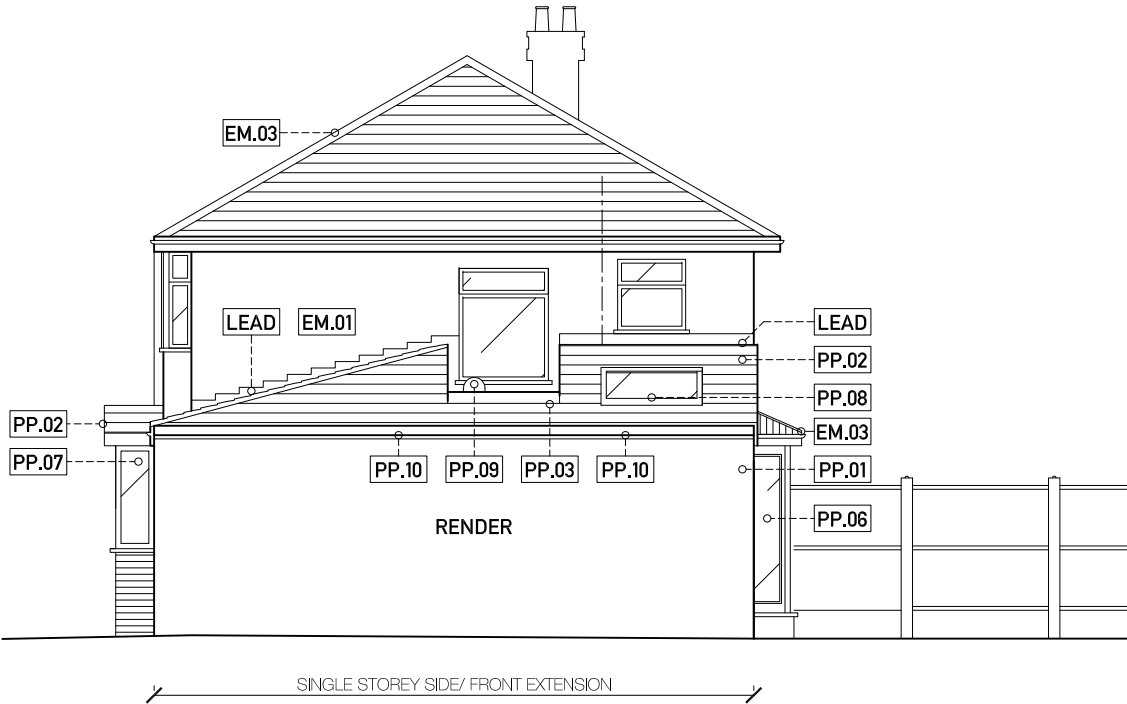


PROPOSED FRONT ELEVATION

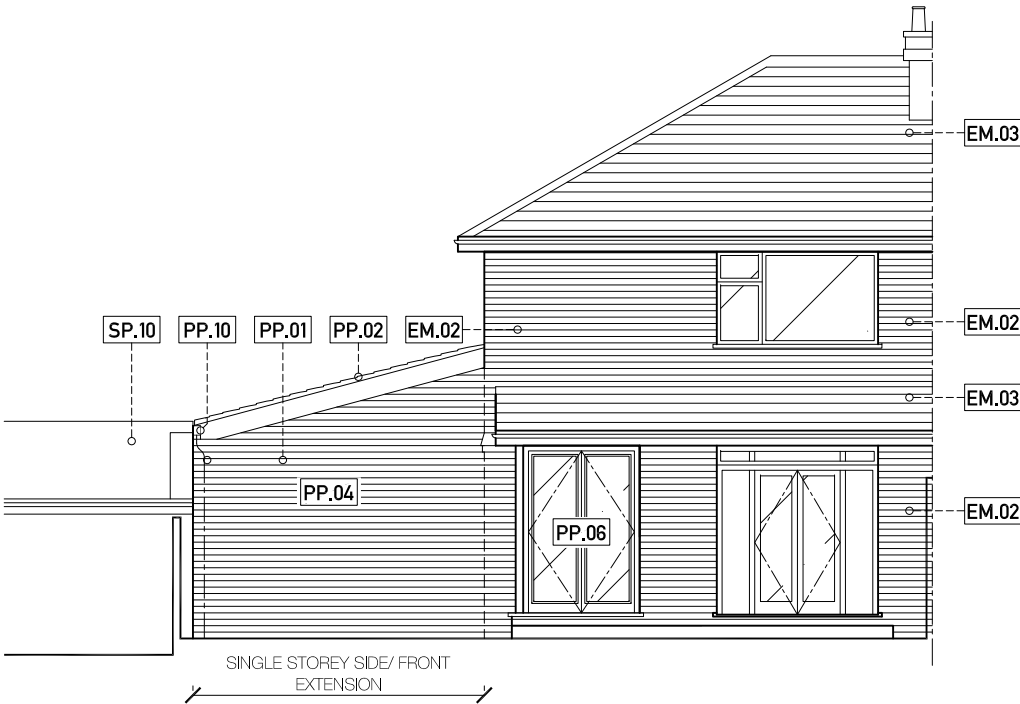

PROPOSED SIDE ELEVATION [E]



PROPOSED REAR ELEVATION

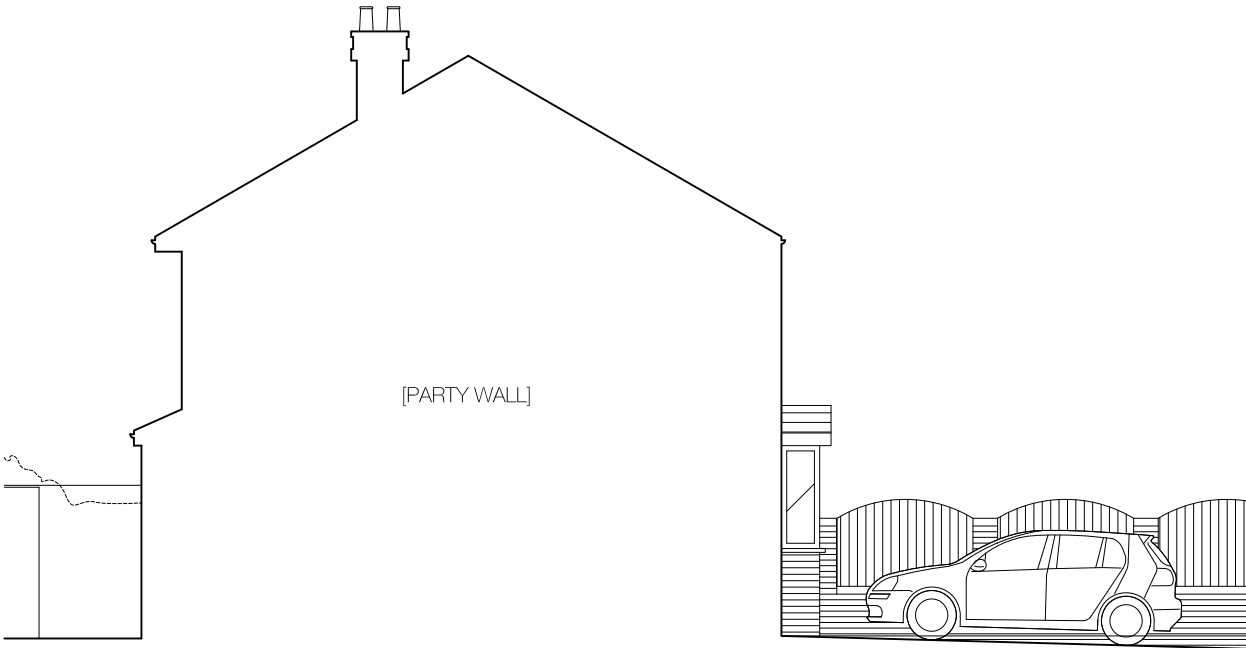

PROPOSED SIDE ELEVATION [W]

- PP.01 New single-storey front/ side extension: Cavity wall with facing brickwork/render to match existing.
- PP.02 New low-pitch (min 15°) roof to extension with specialist low-pitch tile to match existing (Sandtoft Double Pantile, Sandtoft 20/20 or similar)
- PP.03 New warm flat roof to extension beneath existing landing window cill level. Topseal lead grey GRP or similar.
- PP.04 New 2G/3G window in PPC Alu/ Timber/ PVCu frame. Lintel over to engineer details.
- PP.05 New 2G/3G (bifolding/hinged) door(s) in PPC Alu/ Timber/ PVCu frame. Lintel over to engineer details.
- PP.06 Existing window dropped to floor level and converted to french door opening. Lintel over & corner post to engineer details.
- PP.07 New glazed front door & porch in PPC Alu/ Timber/ PVCu frame with glazed sidelights; door profile/ manufacturer to client approval.
- PP.08 New Velux/Fakro pitched roof window
- PP.09 New light pipe: Syneco Solarspot or similar
- PP.10 New PPC aluminium box gutter on profiled aluminium fascia flashing.

- N0.01 New beam over with pads/ piers/ posts to engineer's details.
- N0.02 Remove existing construction. shown dotted (subject to investigation by contractor).
- N0.03 Block up existing opening & make good adjacent finishes.
- N0.04 New partition wall: BG White Book A206A138 or similar
- N0.05 New partition wall. BG White Book H206035 or similar. waterproof tile backer to wet areas.
- N0.06 Reconfigure SVP arrangement to new location at ground floor.
- N0.07 New internal door. profile to client approval
- N0.08 Radiator (indicative): type, size & location TBC by client/ M&E contractor
- N0.09 New door opening in existing wall with lintel over.

- EM.01 Existing Materials: Render
- EM.02 Existing Materials: Facing brickwork
- EM.03 Existing Materials: Roof Tiling (Plain tile & Pantile)

- SP.01 Existing single-storey garage.
- SP.02 Rear of original house.
- SP.03 Refuse & recycling storage with slatted timber screening
- SP.04 Hard landscaping: Existing concrete
- SP.05 Hard landscaping: Existing paving
- SP.06 New boundary fence to match existing
- SP.07 Soft landscaping: Planting.
- SP.09 Drainage: Inspection cover
- SP.10 Outbuilding at No.1 Holmfield Grove
- SP.11 Hard landscaping: New SuDS permeable block paving (Marshall's Driveline Priora or similar) or decorative gravel surfacing (Costwold Chippings or similar) on open graded aggregate sub base with block paving strip and linear drainage at entrance to limit loss and spread.
- SP.12 Linear aco hexdrain driveway threshold drainage with block paving

INFORMATION

THIS DRAWING AND DESIGN IS COPYRIGHT OF THE AUTHOR AND MAY NOT BE REISSUED, LOANED OR COPIED WITHOUT WRITTEN CONSENT. PRINTED OR ELECTRONIC COPIES OF THIS PLAN CAN BE SCALED FOR PLANNING PURPOSES ONLY. THIS DRAWING IS TO BE READ IN CONJUNCTION WITH ALL OTHER INFORMATION RELEVANT TO THE PROJECT AND MUST ONLY BE USED FOR THE PURPOSES FOR WHICH IT HAS BEEN SUPPLIED. APPARENT DISCREPANCIES TO BE BROUGHT TO THE ATTENTION OF THE ARCHITECT. ALL DIMENSIONS AND SETTING OUT TO BE CONFIRMED ON SITE PRIOR TO CONSTRUCTION AND FABRICATION. NOTE: DASHED LINES IN PLAN MAY INDICATE ASSUMED LOCATION OF EXISTING WALL. ACCESS LIMITED OWING TO LOCATION OF BUILT-IN FURNITURE. ALL DIMENSIONS TO BE VERIFIED ON SITE. THE EXACT LOCATION OF THE PROPERTY BOUNDARY IS TO BE DETERMINED PRIOR TO COMMENCEMENT OF WORKS AND TO BE AGREED WITH ALL OWNERS OF THE LAND AND NEIGHBOURING PROPERTIES. ANY WORK THAT AFFECTS A PARTY WALL INCLUDING FOUNDATIONS NEAR A NEIGHBOURING BUILDING, MAY BE CONTROLLABLE UNDER THE PARTY WALL ETC. ACT 1996. THE CLIENT IS RESPONSIBLE TO ENSURE THAT ALL WORK COMPLIES WITH THE PARTY WALL ETC ACT 1996 & FOR ISSUING OF ALL NECESSARY NOTICES.

REVISION

- A 06.04.21 MINOR AMENDMENTS
- B 09.04.21 MINOR AMENDMENTS & NOTES UPDATED
- C 28.04.21 ADD BOX GUTTER & NOTES UPDATED

PROJECT

215 TARBOCK ROAD, LIVERPOOL, L36

MR & MRS MACLAREN

PROPOSED ELEVATIONS I

8272_215_102 REV C


28.04.21


1:100 [A3]




Paul Gibbs Architect

paulandrewgibbs@gmail.com
+44 [0] 786 333 6087

 

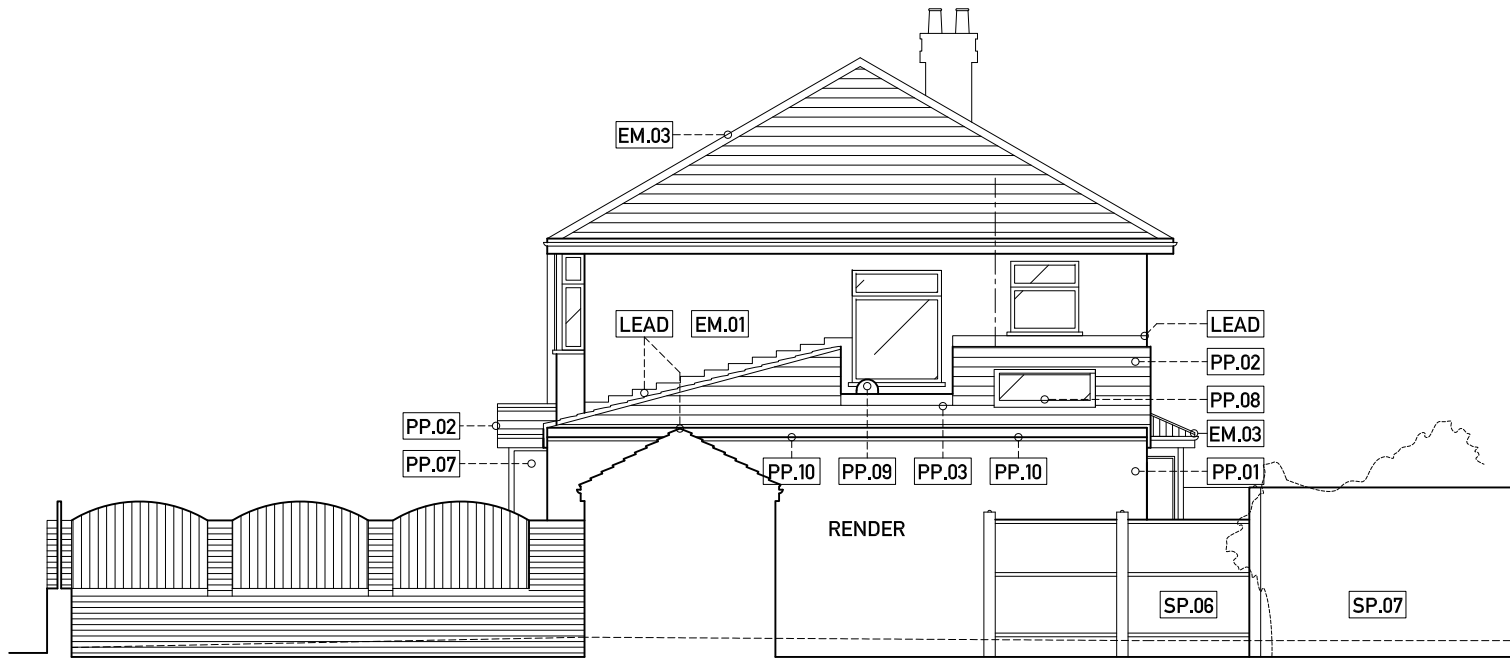

PROPOSED SIDE ELEVATION [MEWED FROM 1 HOLMFIELD GROVE]

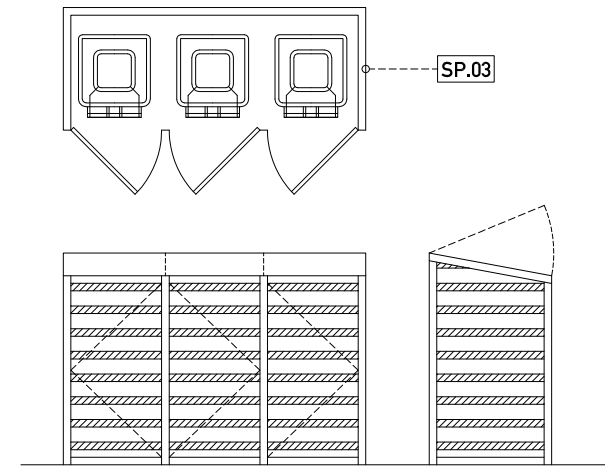

PLAN/ ELEVATION REFUSE/ RECYCLING SCREEN [1:50]



PROPOSED CONTEXTUAL ELEVATION

- PP.01 New single-storey front/ side extension: Cavity wall with facing brickwork/ render to match existing.
- PP.02 New low-pitch (min 15°) roof to extension with specialist low-pitch tile to match existing (Sandtoft Double Pantile, Sandtoft 20/20 or similar)
- PP.03 New warm flat roof to extension beneath existing landing window cill level. Topseal lead grey GRP or similar.
- PP.04 New 2G/3G window in PPC Alu/ Timber/ PVCu frame. Lintel over to engineer details.
- PP.05 New 2G/3G (bifolding/hinged) door(s) in PPC Alu/ Timber/ PVCu frame. Lintel over to engineer details.
- PP.06 Existing window dropped to floor level and converted to french door opening. Lintel over & corner post to engineer details.
- PP.07 New glazed front door & porch in PPC Alu/ Timber/ PVCu frame with glazed sidelights; door profile/ manufacturer to client approval
- PP.08 New Velux/Fakro pitched roof window
- PP.09 New light pipe: Syneco Solarspot or similar
- PP.10 New PPC aluminium box gutter on profiled aluminium fascia flashing.

- N0.01 New beam over with pads/ piers/ posts to engineer's details.
- N0.02 Remove existing construction. shown dotted (subject to investigation by contractor).
- N0.03 Block up existing opening & make good adjacent finishes.
- N0.04 New partition wall: BG White Book A206A138 or similar
- N0.05 New partition wall. BG White Book H206035 or similar. waterproof tile backer to wet areas.
- N0.06 Reconfigure SVP arrangement to new location at ground floor.
- N0.07 New internal door. profile to client approval
- N0.08 Radiator (indicative): type, size & location TBC by client/ M&E contractor
- N0.09 New door opening in existing wall with lintel over.

- EM.01 Existing Materials: Render
- EM.02 Existing Materials: Facing brickwork
- EM.03 Existing Materials: Roof Tiling (Plain tile & Pantile)

- SP.01 Existing single-storey garage.
- SP.02 Rear of original house.
- SP.03 Refuse & recycling storage with slatted timber screening
- SP.04 Hard landscaping: Existing concrete
- SP.05 Hard landscaping: Existing paving
- SP.06 New boundary fence to match existing
- SP.07 Soft landscaping: Planting.
- SP.09 Drainage: Inspection cover
- SP.10 Outbuilding at No.1 Holmfield Grove
- SP.11 Hard landscaping: New SuDS permeable block paving (Marshall's Driveline Priora or similar) or decorative gravel surfacing (Costwold Chippings or similar) on open-graded aggregate sub-base with block paving strip and linear drainage at entrance to limit loss and spread.
- SP.12 Linear aco hex drain driveway threshold drainage with block paving

INFORMATION

THIS DRAWING AND DESIGN IS COPYRIGHT OF THE AUTHOR AND MAY NOT BE REPRODUCED, LOANED OR COPIED WITHOUT WRITTEN CONSENT. PRINTED OR ELECTRONIC COPIES OF THIS PLAN CAN BE SCALED FOR PLANNING PURPOSES ONLY. THIS DRAWING IS TO BE READ IN CONJUNCTION WITH ALL OTHER INFORMATION RELEVANT TO THE PROJECT AND MUST ONLY BE USED FOR THE PURPOSES FOR WHICH IT HAS BEEN SUPPLIED. APPARENT DISCREPANCIES TO BE BROUGHT TO THE ATTENTION OF THE ARCHITECT. ALL DIMENSIONS AND SETTING OUT TO BE CONFIRMED ON SITE PRIOR TO CONSTRUCTION AND FABRICATION. NOTE: DASHED LINES IN PLAN MAY INDICATE ASSUMED LOCATION OF EXISTING WALL. ACCESS LIMITED OWING TO LOCATION OF BUILT-IN FURNITURE. ALL DIMENSIONS TO BE VERIFIED ON SITE. THE EXACT LOCATION OF THE PROPERTY BOUNDARY IS TO BE DETERMINED PRIOR TO COMMENCEMENT OF WORKS AND TO BE AGREED WITH ALL OWNERS OF THE LAND AND NEIGHBOURING PROPERTIES. ANY WORK THAT AFFECTS A PARTY WALL INCLUDING FOUNDATIONS NEAR A NEIGHBOURING BUILDING, MAY BE CONTROLLABLE UNDER THE PARTY WALL ETC. ACT 1996. THE CLIENT IS RESPONSIBLE TO ENSURE THAT ALL WORK COMPLIES WITH THE PARTY WALL ETC ACT 1996 & FOR ISSUING OF ALL NECESSARY NOTICES.

REVISION

- | | | |
|---|----------|----------------------------------|
| A | 06.04.21 | MINOR AMENDMENTS |
| B | 09.04.21 | MINOR AMENDMENTS & NOTES UPDATED |
| C | 28.04.21 | ADD BOX GUTTER & NOTES UPDATED |

PROJECT

215 TARBOCK ROAD, LIVERPOOL, L36
MR & MRS MACLAREN
PROPOSED ELEVATIONS II
8272_215_103
28.04.21
1:100 [A3]

CLIENT

DRAWING

DWG NO

DATE

SCALE


REV


C



Paul Gibbs Architect

paulandrewgibbs@gmail.com
+44 [0] 786 333 6067

 

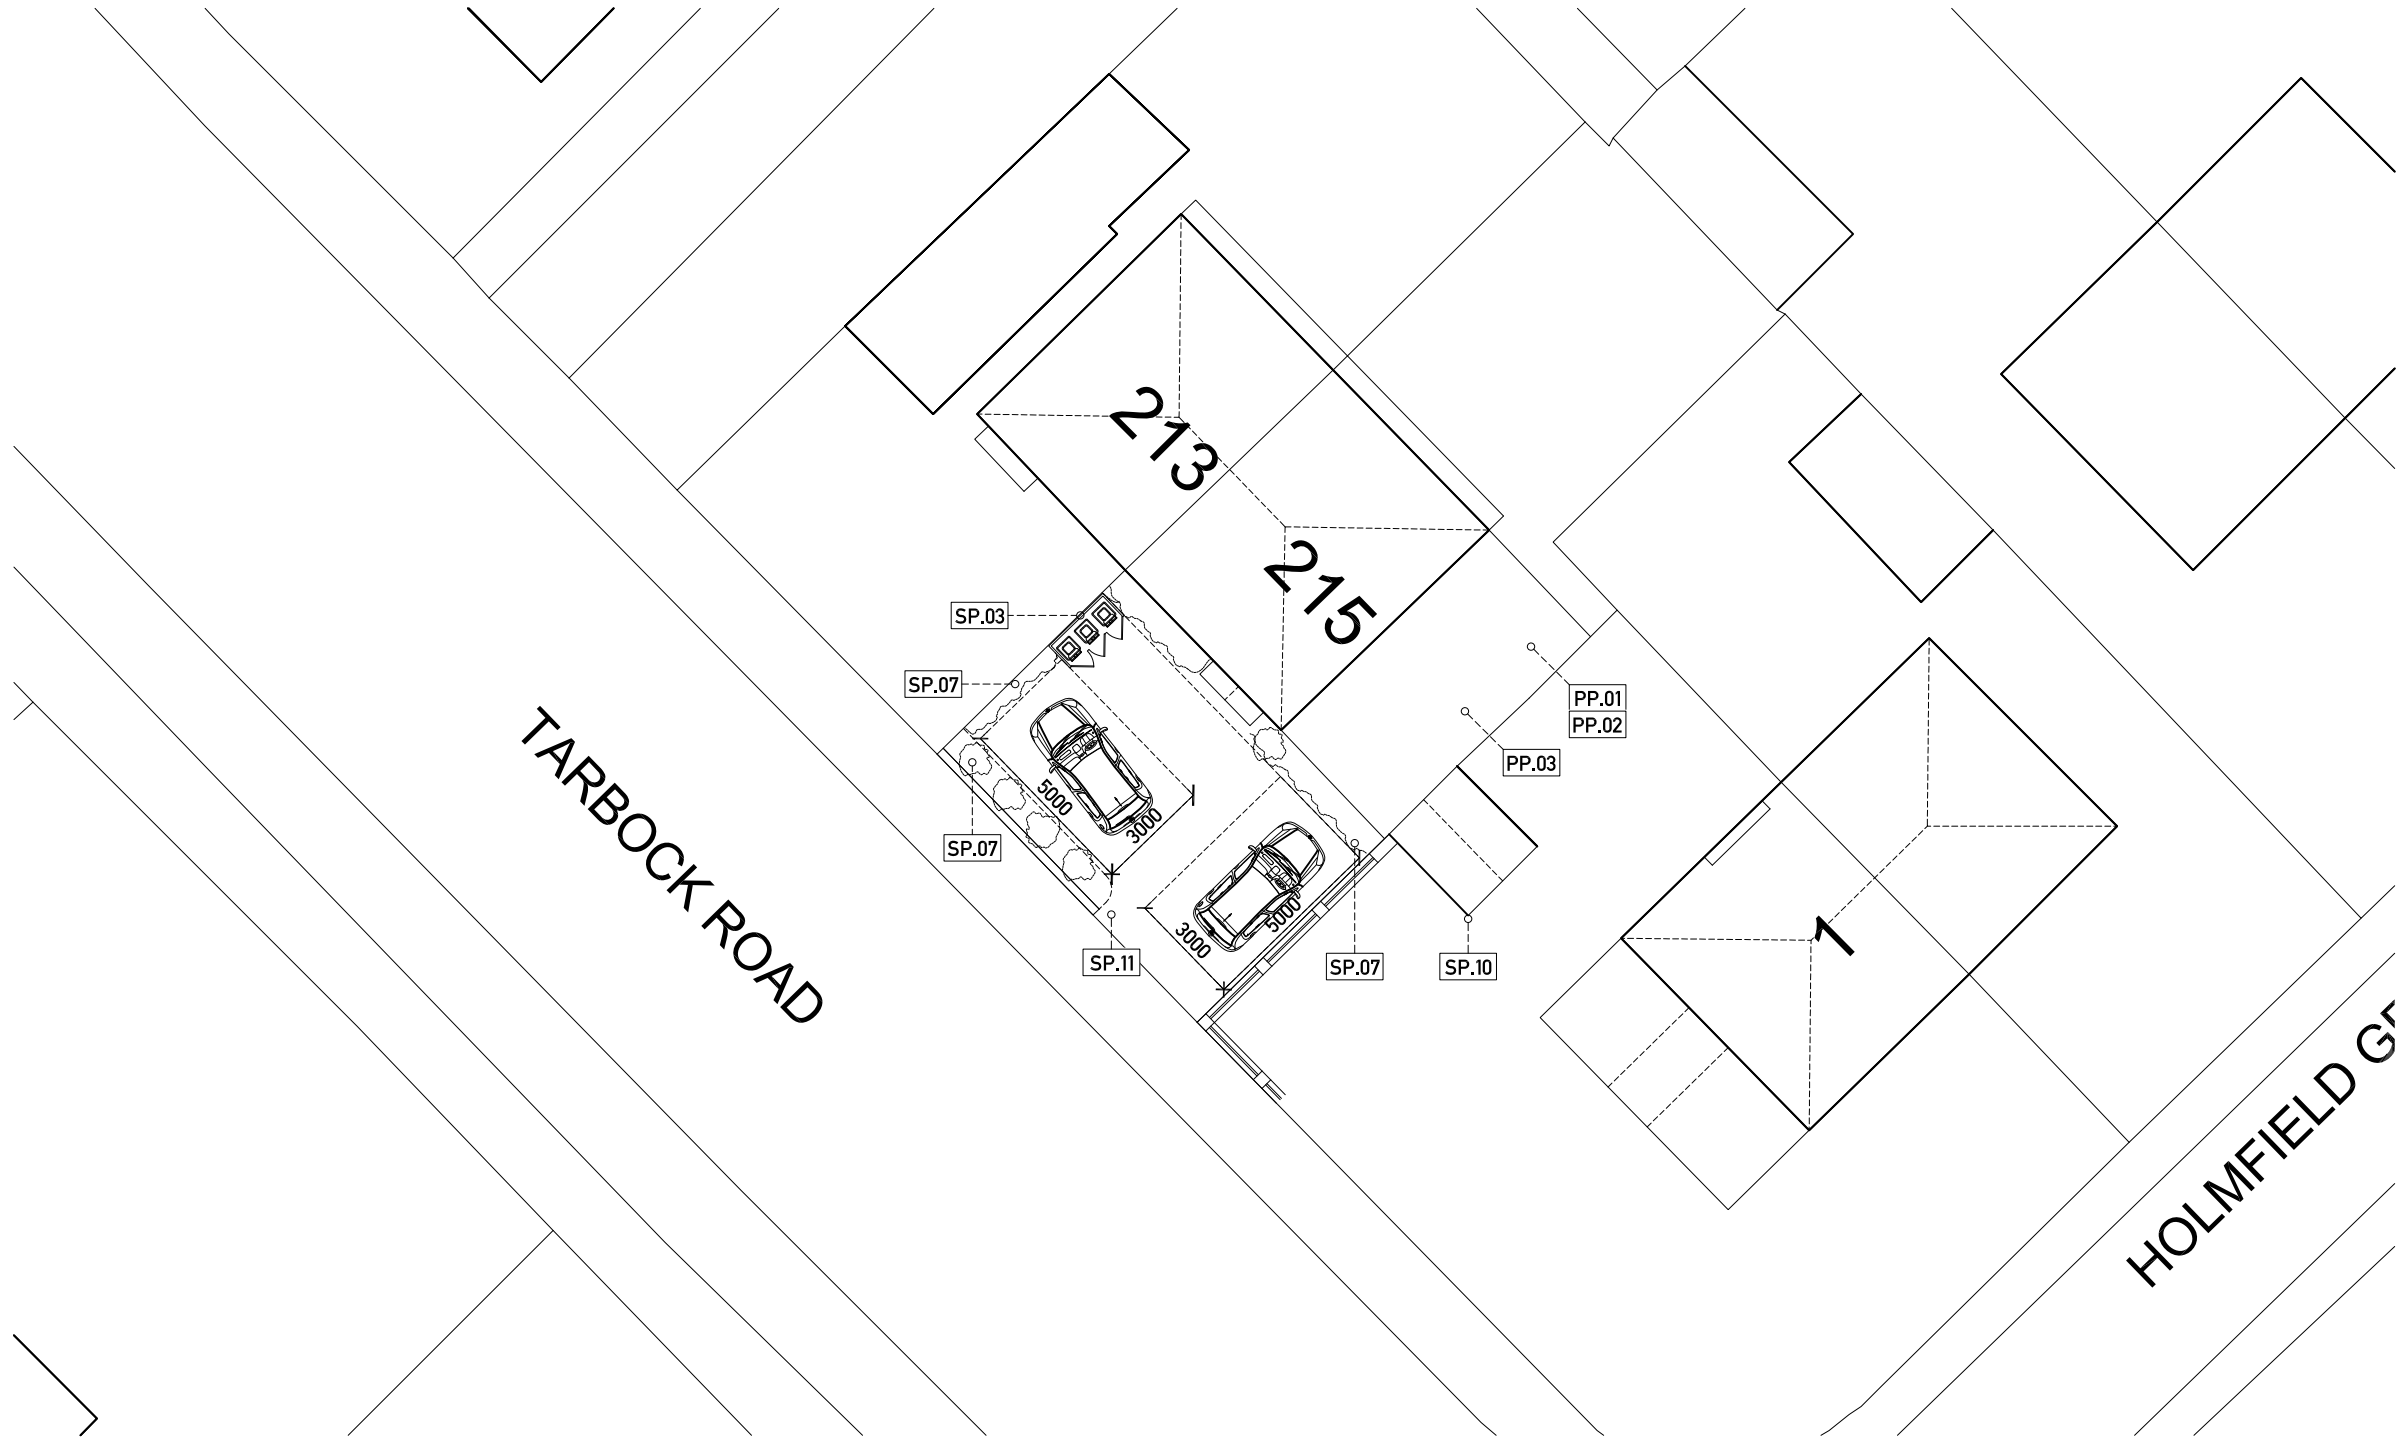

- PP.01 New single-storey front/ side extension: Cavity wall with facing brickwork/ render to match existing.
- PP.02 New low-pitch (min 15°) roof to extension with specialist low-pitch tile to match existing (Sandtoft Double Pantile, Sandtoft 20/20 or similar)
- PP.03 New warm flat roof to extension beneath existing landing window cill level. Topseal lead grey GRP or similar.
- PP.04 New 2G/3G window in PPC Alu/ Timber/ PVCu frame. Lintel over to engineer details.
- PP.05 New 2G/3G (bifolding/hinged) door(s) in PPC Alu/ Timber/ PVCu frame. Lintel over to engineer details.
- PP.06 Existing window dropped to floor level and converted to french door opening. Lintel over & corner post to engineer details.
- PP.07 New glazed front door & porch in PPC Alu/ Timber/ PVCu frame with glazed sidelights; door profile/ manufacturer to client approval
- PP.08 New Velux/Fakro pitched roof window
- PP.09 New light pipe: Syneco Solarspot or similar

- N0.01 New beam over with pads/ piers/ posts to engineer's details.
- N0.02 Remove existing construction. shown dotted (subject to investigation by contractor).
- N0.03 Block up existing opening & make good adjacent finishes.
- N0.04 New partition wall: BG White Book A206A138 or similar
- N0.05 New partition wall. BG White Book H206035 or similar, waterproof tile backer to wet areas.
- N0.06 Reconfigure SVP arrangement to new location at ground floor.
- N0.07 New internal door, profile to client approval
- N0.08 Radiator (indicative): type, size & location TBC by client/ M&E contractor
- N0.09 New door opening in existing wall with lintel over.

- EM.01 Existing Materials: Render
- EM.02 Existing Materials: Facing brickwork
- EM.03 Existing Materials: Roof Tiling (Plain tile & Pantile)

- SP.01 Existing single-storey garage.
- SP.02 Rear of original house.
- SP.03 Refuse & recycling storage with slatted timber screening
- SP.04 Hard landscaping: Existing concrete
- SP.05 Hard landscaping: Existing paving
- SP.06 New boundary fence to match existing
- SP.07 Soft landscaping: Planting.
- SP.09 Drainage: Inspection cover
- SP.10 Outbuilding at No.1 Holmfield Grove
- SP.11 Hard landscaping: New SuDS permeable block paving (Marshall's Driveline Priora or similar) or decorative gravel surfacing (Costwold Chippings or similar) on open graded aggregate sub base with block paving strip and linear drainage at entrance to limit loss and spread.
- SP.12 Linear aco hexdrain driveway threshold drainage with block paving

PROPOSED SITE PLAN

INFORMATION

THIS DRAWING AND DESIGN IS COPYRIGHT OF THE AUTHOR AND MAY NOT BE REISSUED, LOANED OR COPIED WITHOUT WRITTEN CONSENT. PRINTED OR ELECTRONIC COPIES OF THIS PLAN CAN BE SCALED FOR PLANNING PURPOSES ONLY. THIS DRAWING IS TO BE READ IN CONJUNCTION WITH ALL OTHER INFORMATION RELEVANT TO THE PROJECT AND MUST ONLY BE USED FOR THE PURPOSES FOR WHICH IT HAS BEEN SUPPLIED. APPARENT DISCREPANCIES TO BE BROUGHT TO THE ATTENTION OF THE ARCHITECT. ALL DIMENSIONS AND SETTING OUT TO BE CONFIRMED ON SITE PRIOR TO CONSTRUCTION AND FABRICATION. NOTE: DASHED LINES IN PLAN MAY INDICATE ASSUMED LOCATION OF EXISTING WALL. ACCESS LIMITED OWING TO LOCATION OF BUILT-IN FURNITURE. ALL DIMENSIONS TO BE VERIFIED ON SITE. THE EXACT LOCATION OF THE PROPERTY BOUNDARY IS TO BE DETERMINED PRIOR TO COMMENCEMENT OF WORKS AND TO BE AGREED WITH ALL OWNERS OF THE LAND AND NEIGHBOURING PROPERTIES. ANY WORK THAT AFFECTS A PARTY WALL INCLUDING FOUNDATION IS NEAR A NEIGHBOURING BUILDING, MAY BE CONTROLLABLE UNDER THE PARTY WALL ETC. ACT 1996. THE CLIENT IS RESPONSIBLE TO ENSURE THAT ALL WORK COMPLIES WITH THE PARTY WALL ETC ACT 1996 & FOR ISSUING OF ALL NECESSARY NOTICES.

REVISION

A 09.04.21 MINOR AMENDMENTS TO DRAWING & NOTES

PROJECT
CLIENT
DRAWING
DWG NO
DATE
SCALE

215 TARBOCK ROAD, LIVERPOOL, L36
MR & MRS MACLAREN
PROPOSED SITE PLAN
8272_215_104
09.04.21
1:200 [A3]

REV

A



Paul Gibbs Architect

paulandrewgibbs@gmail.com
+44 [0] 786 333 6067

