


PLANNING APPLICATION

These drawings have been prepared for the purposes of submission to the Local Authority as part of a Planning Application or for cost estimation. They should not be used for any other purpose without the permission of Turners Designs.

Adjacent buildings, roads, etc scaled from O.S. plans. Trees indicated for illustrative purposes only.

Rev. No.	Revision	Date :

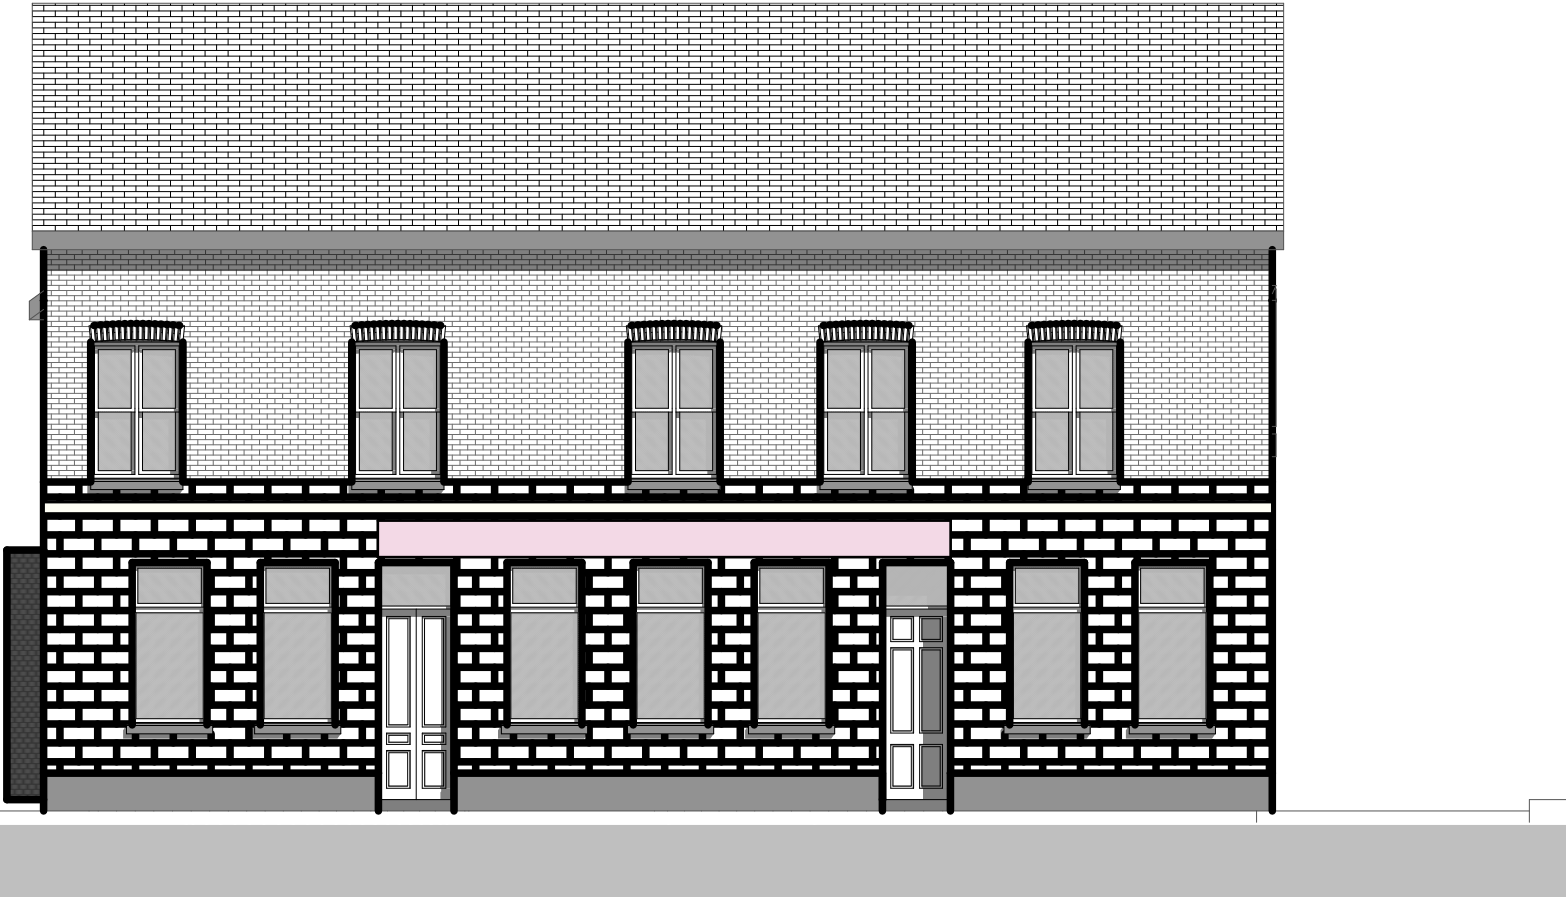

Front Elevation

1:100



Rear Elevation

1:100



Project :
Bath Springs, Prescott
Knowsley
L34 5SG
All Build Ltd

Drawing Title:
Elevations as existing 1

Project No. : 183	Drawing No. : 183/PL/004	Rev No. :
----------------------	-----------------------------	-----------

Scale : As shown	Size : A3	Date : 03 / 01 / 2023
---------------------	--------------	--------------------------

Drawn By :
PT

This Drawing is Copyright © 2015
137 Utting Avenue East, Norris Green, Liverpool, L11 5AB
Tel : 07960299727
Email : info@turnersdesigns.com
www.turnersdesigns.com

DO NOT SCALE
USE FIGURED DIMENSIONS ONLY
ANY DISCREPANCIES TO BE NOTIFIED IMMEDIATELY

