



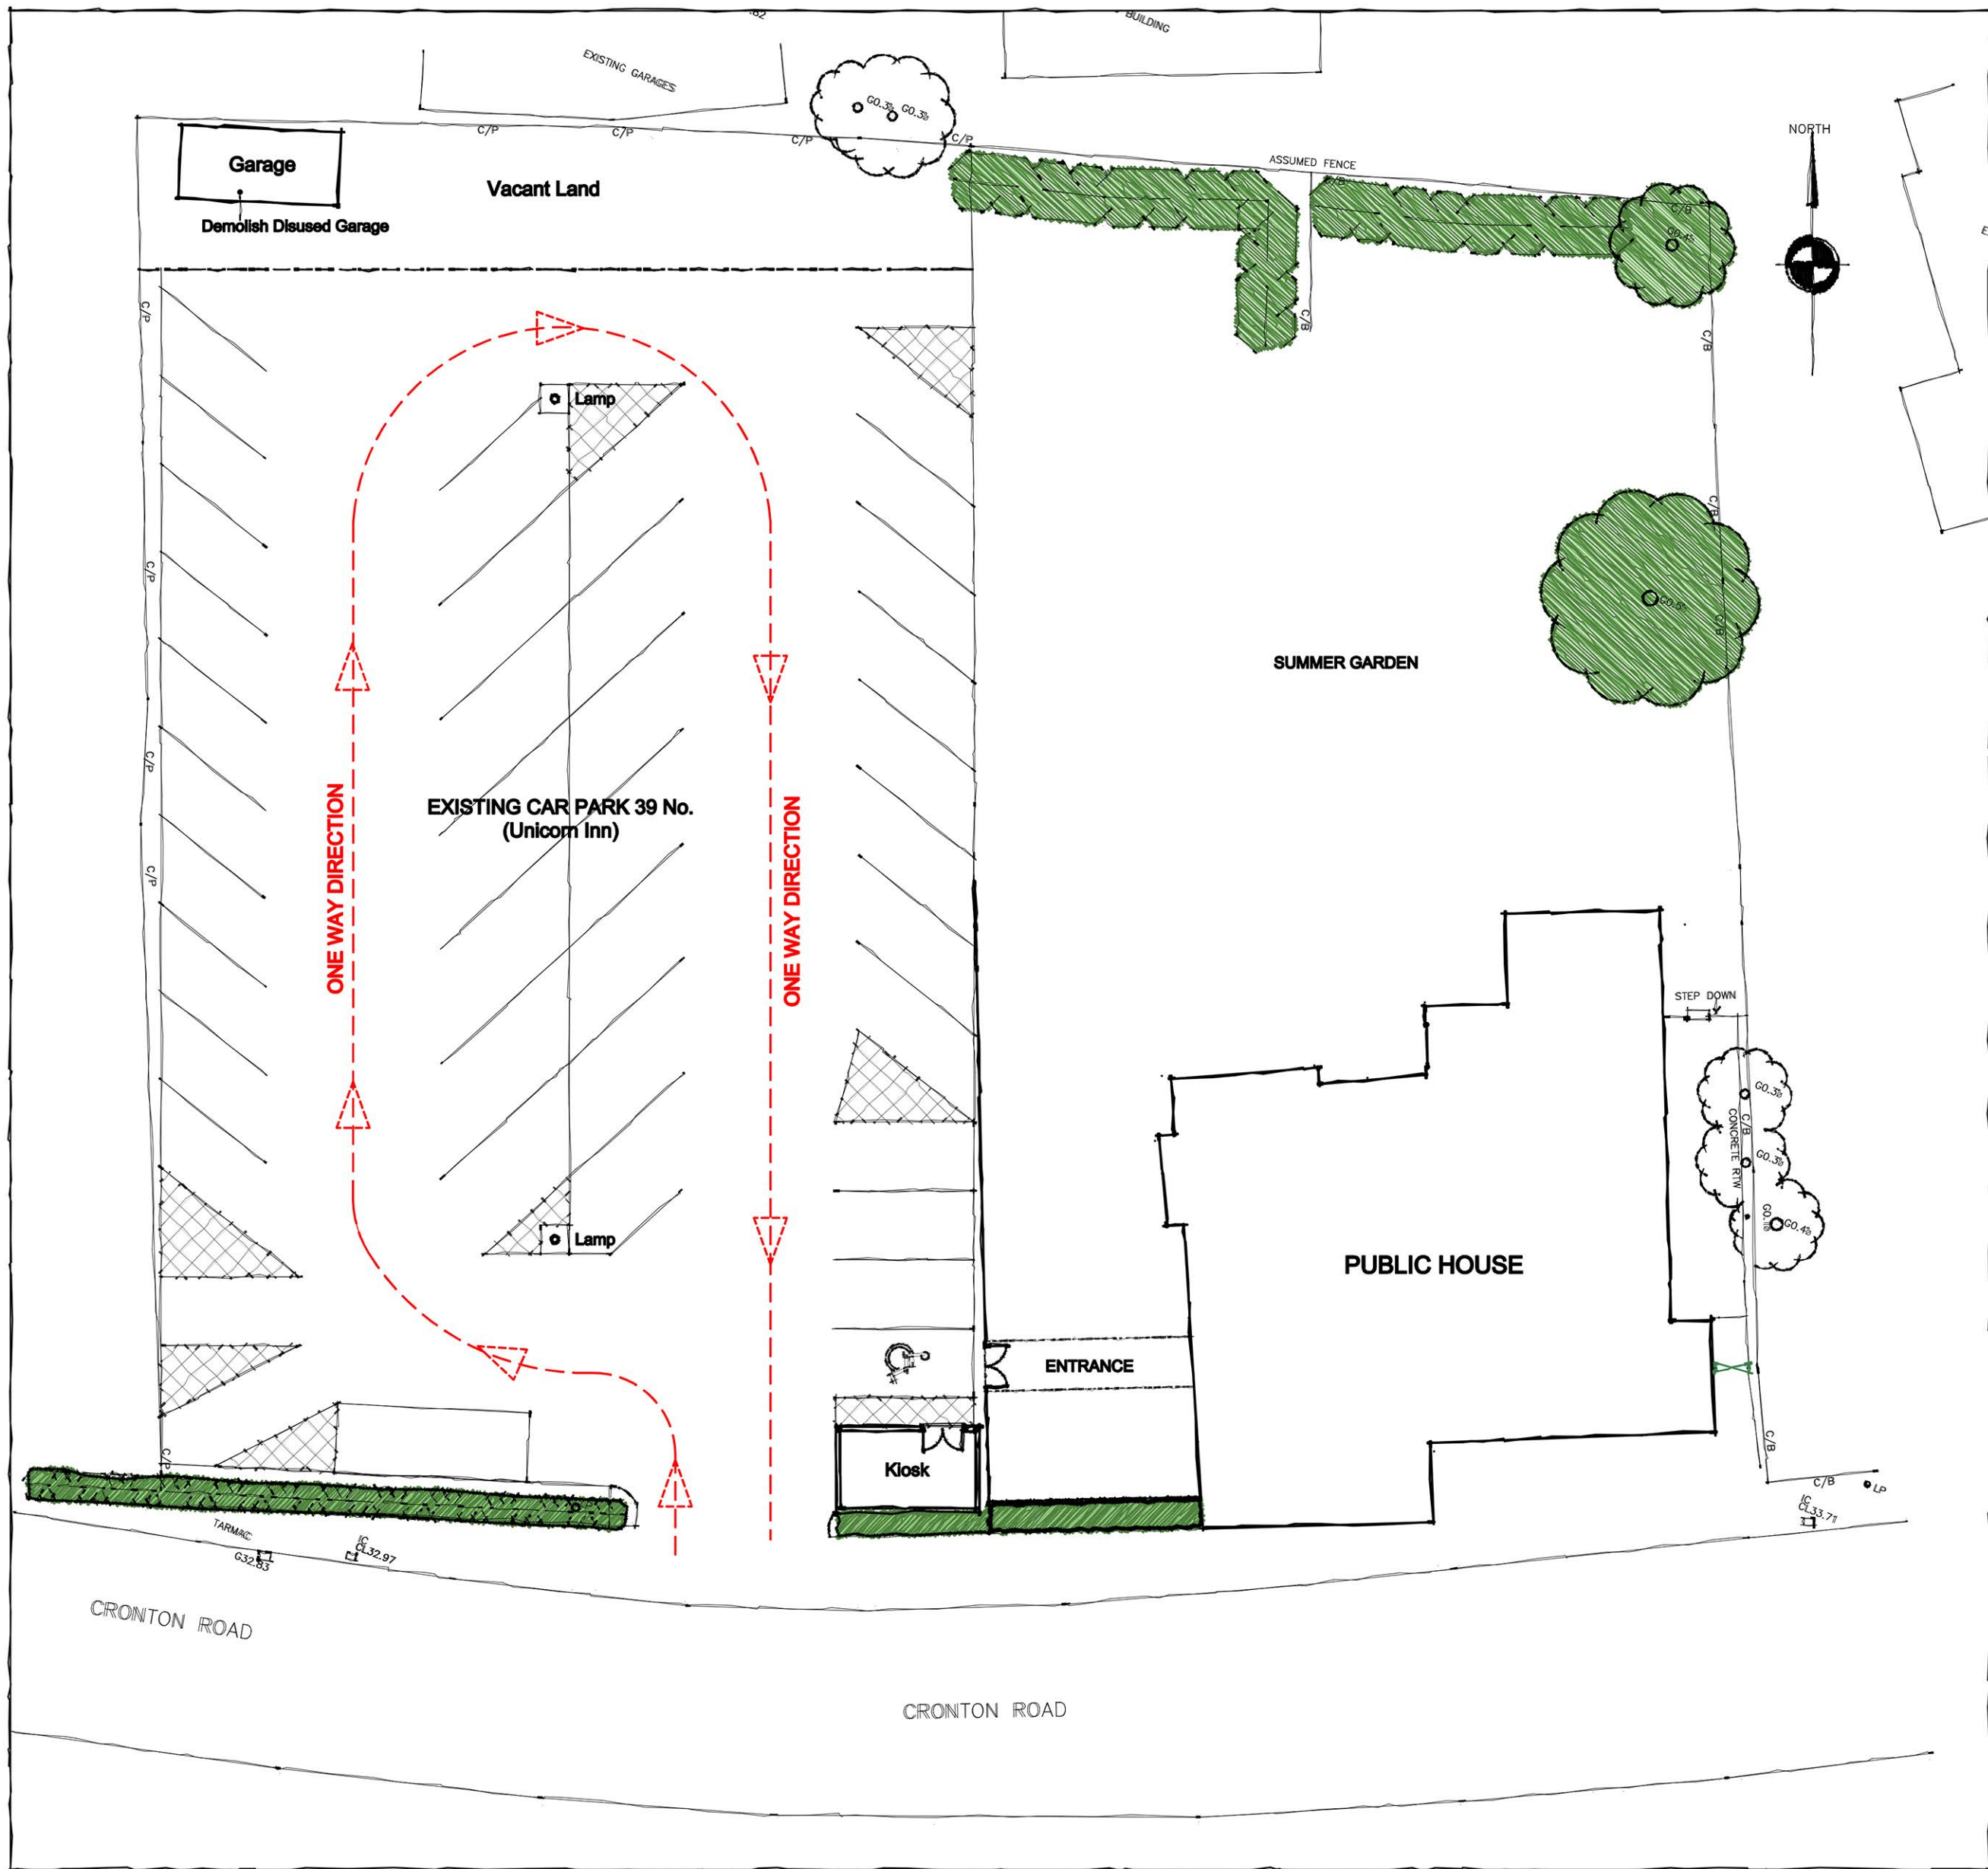


Existing Site Plan  
Scale 1:200




Proposed Site Plan  
Scale 1:200

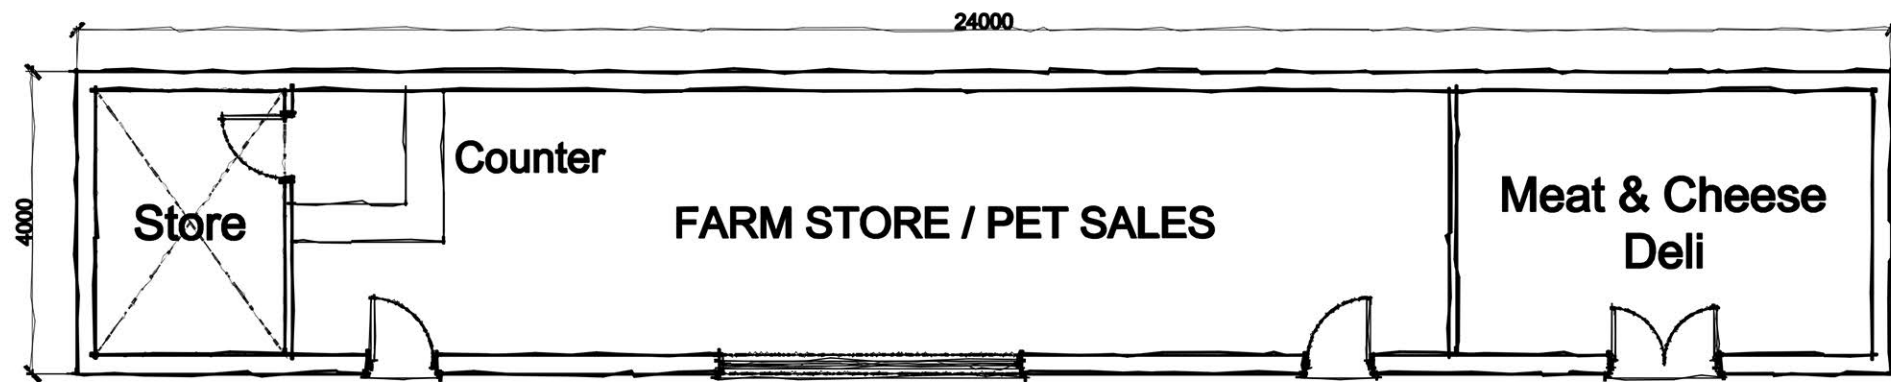


Proposed Floor Plan (FARM STORE)  
Scale 1:100

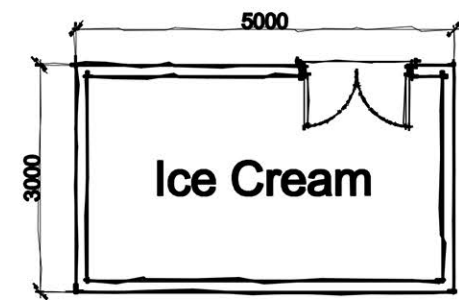


Existing Floor Plan  
Scale 1:100

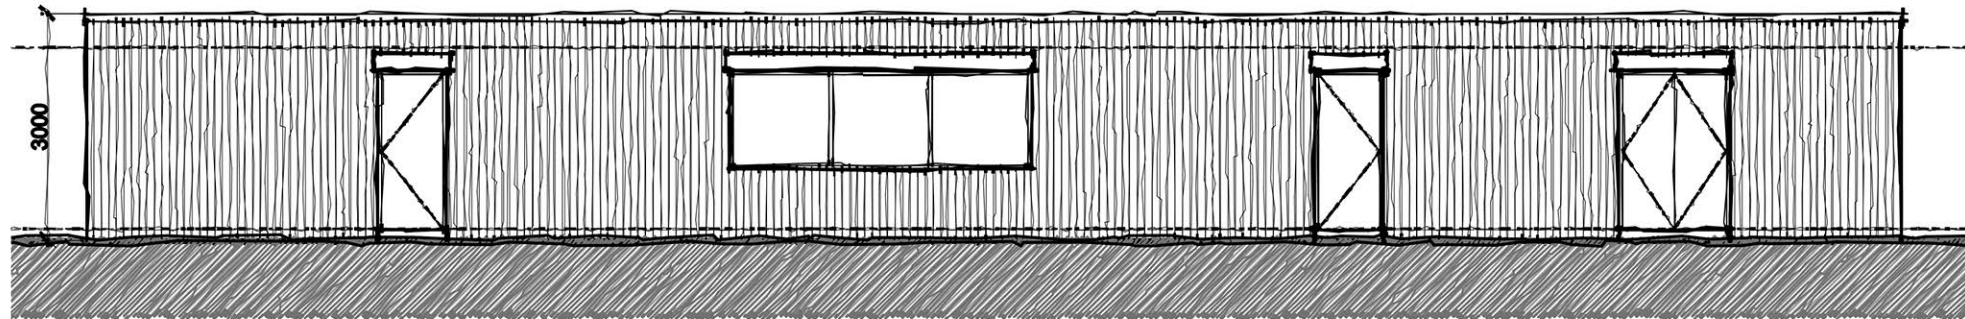


Proposed Front Elevation  
Scale 1:100

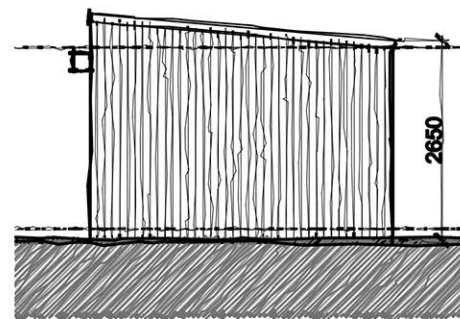


Proposed Side Elevation  
Scale 1:100

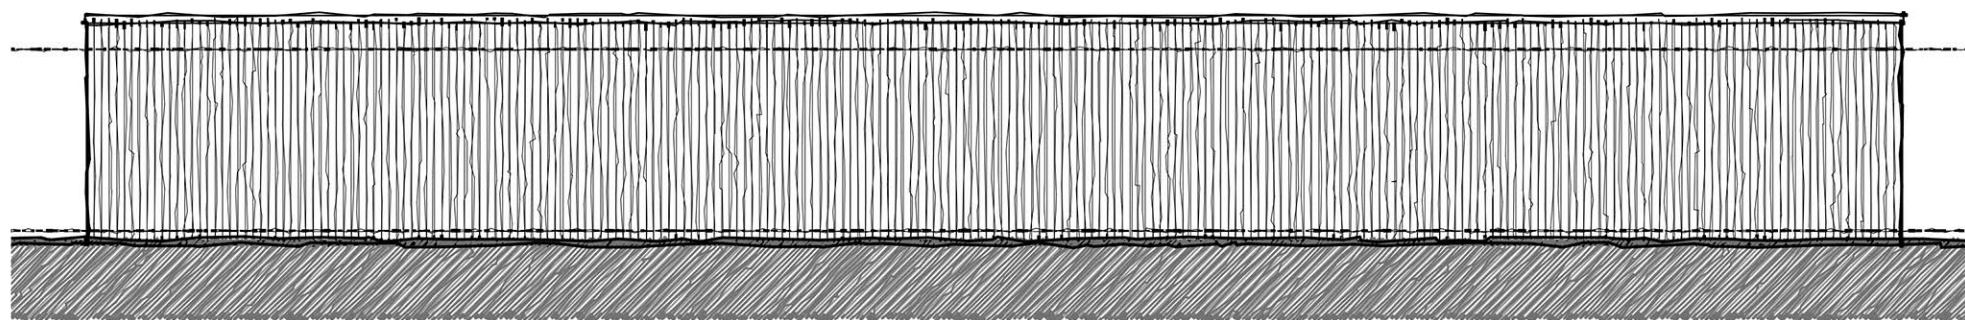


Proposed Rear Elevation  
Scale 1:100

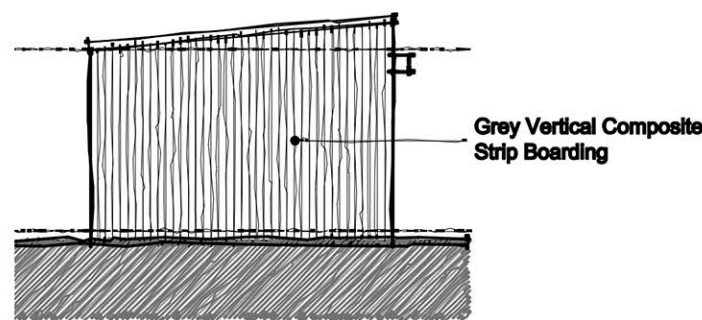


Proposed Side Elevation  
Scale 1:100

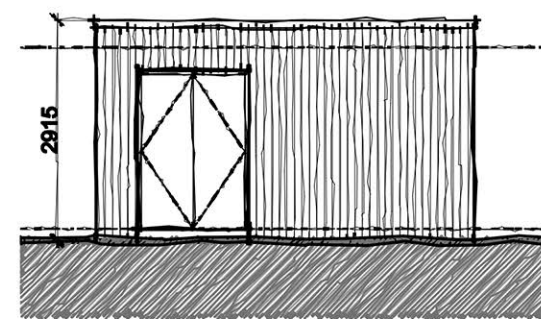


Existing Front Elevation  
Scale 1:100

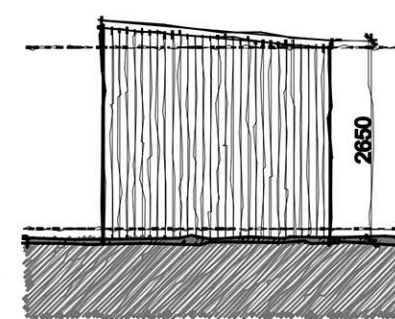

Existing Side Elevation  
Scale 1:100

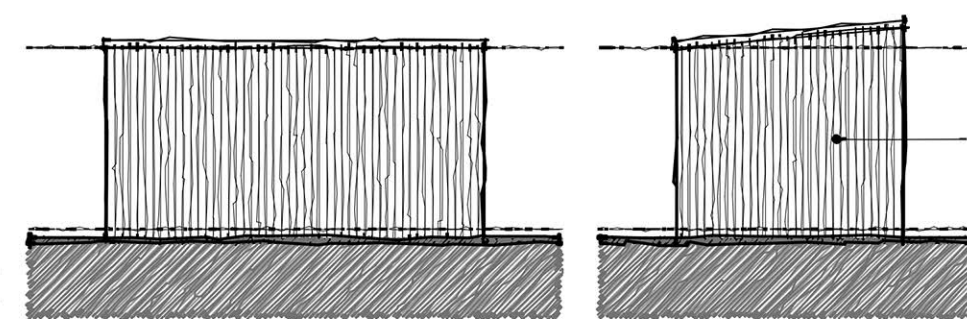

Existing Rear Elevation  
Scale 1:100

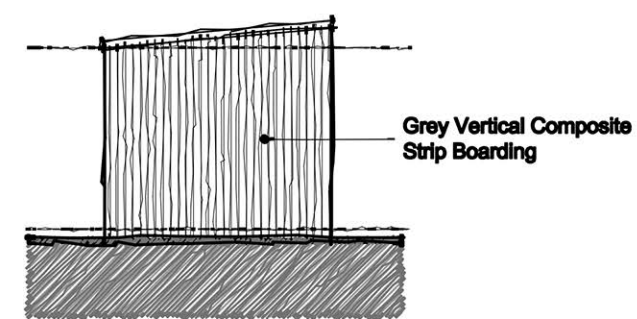

Existing Side Elevation  
Scale 1:100

| Rev | Amendment                         | Drawn    | Check    |
|-----|-----------------------------------|----------|----------|
| P01 | Scheme Amendments                 | 04.04.25 | 04.04.25 |
| P02 | Existing car park layout updated. | 15.04.25 | 15.04.25 |
| P03 | Scheme Amendments                 | 24.04.25 | 24.04.25 |
| P04 | Boundary Lines Amended            | 09.06.25 | 09.06.25 |
| P05 | Scheme Amendments                 | 28.07.25 | 28.07.25 |



EXAMPLE PHOTO

**RA**  
Revival Architecture  
**Dream. Plan. Begin.**

Do not scale from this drawing. Use figured dimensions only, which are displayed in millimeters unless stated otherwise. The contractor is requested to check all dimensions before work is put in hand. Any discrepancies within the drawing should be reported prior to commencement of works.

This drawing is copyright and remains the property of Revival Architecture Ltd. This drawing must only be used for the purpose for which it is supplied and its contents must not be reproduced for any purpose without written permission.

|           |                                   |
|-----------|-----------------------------------|
| Project:  | Unicorn Inn, Cronton Road, Widnes |
| Client:   | TBC                               |
| Title:    | Proposed Farm Store               |
| Date:     | 28.03.25                          |
| Drawn:    | CW                                |
| Check:    | GNP                               |
| Scale@A1: | 1:100                             |
| Revision: | P05                               |
| Status:   | Planning                          |

Drawing Number:  
2009-RA-XX-XX-DR-A-0120