




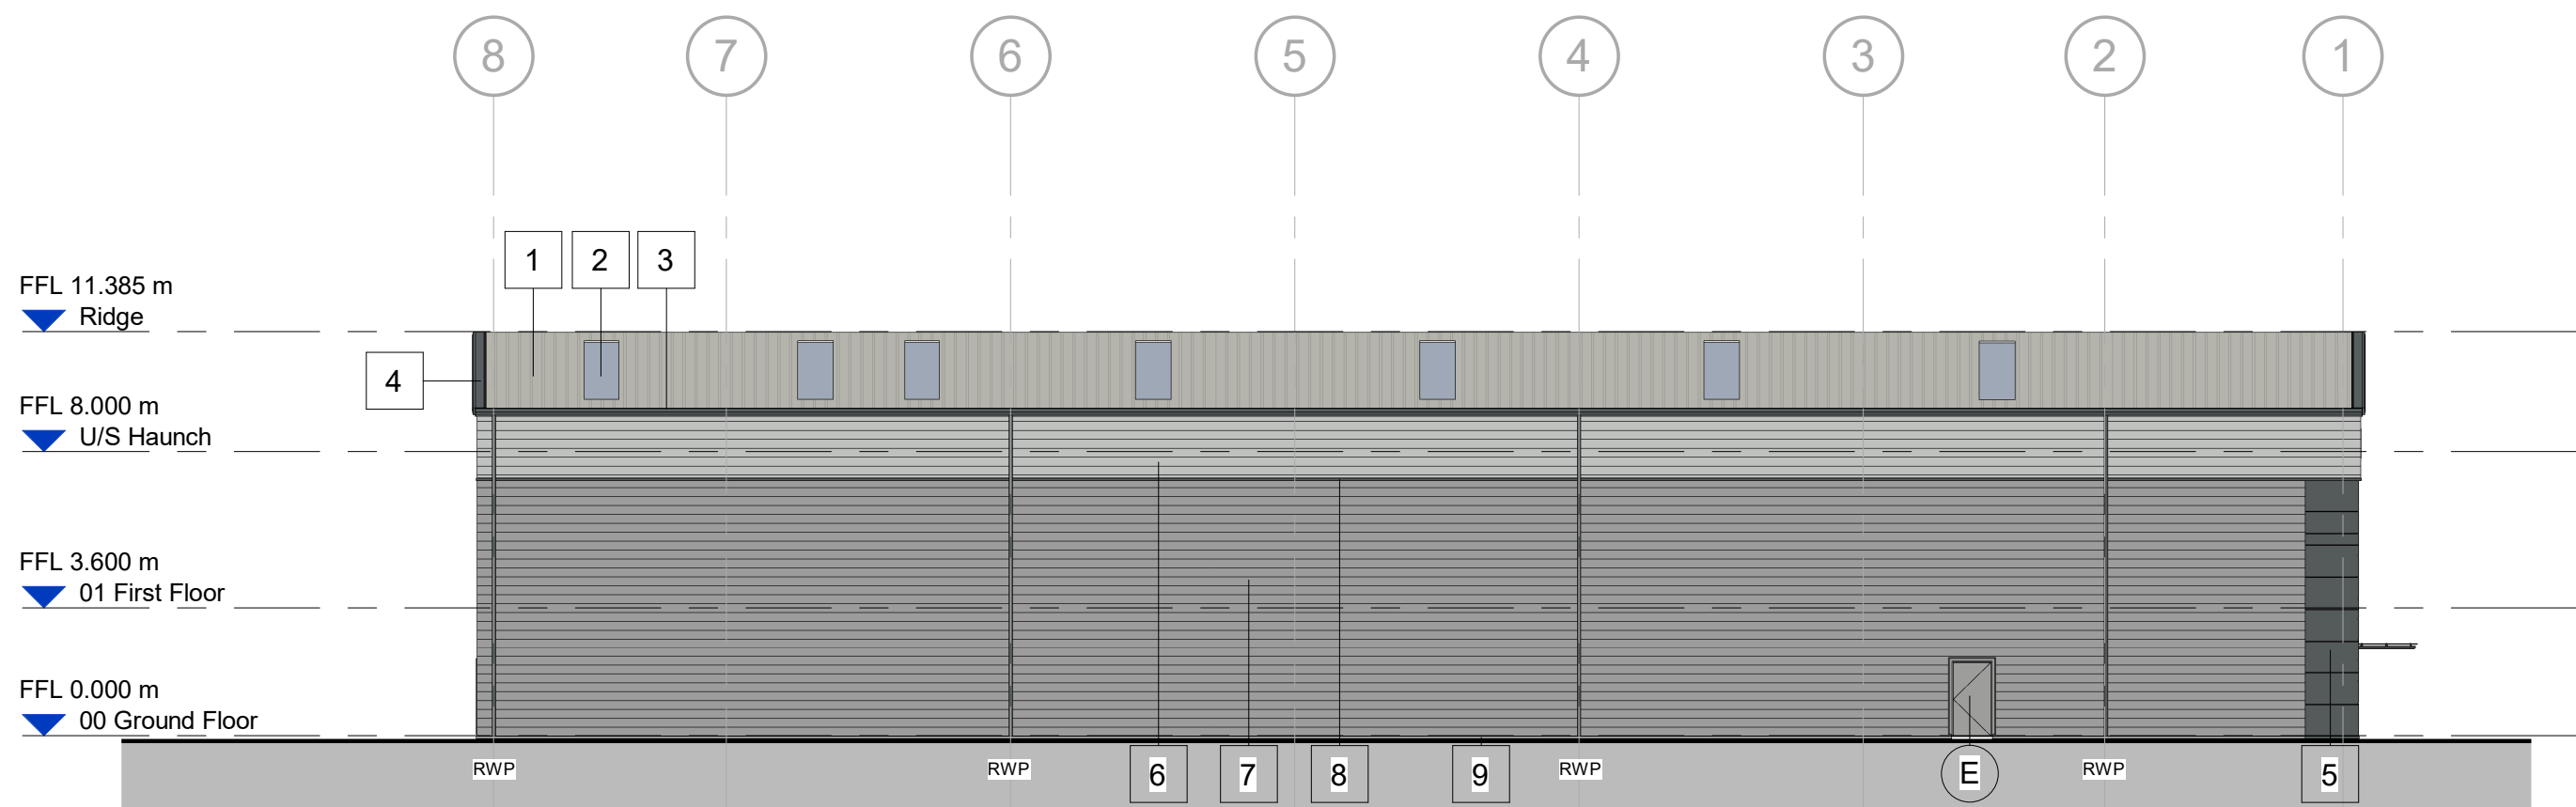


North Elevation
Scale @ 1 : 200

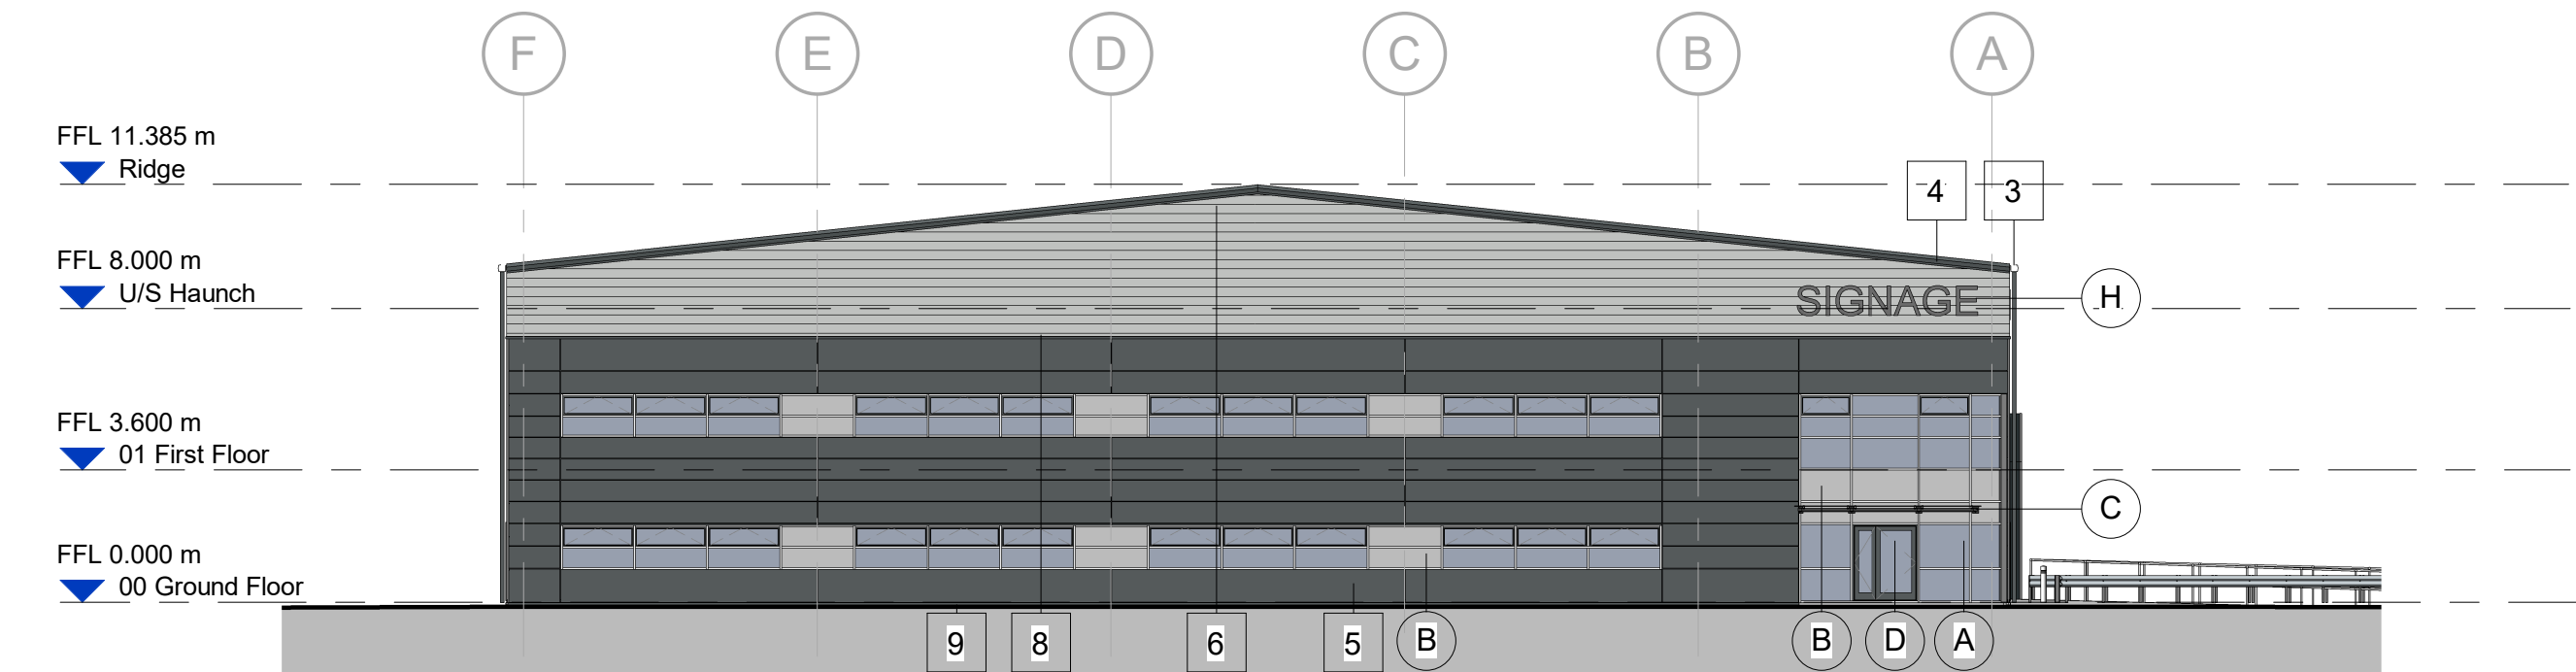

West Elevation
Scale @ 1 : 200

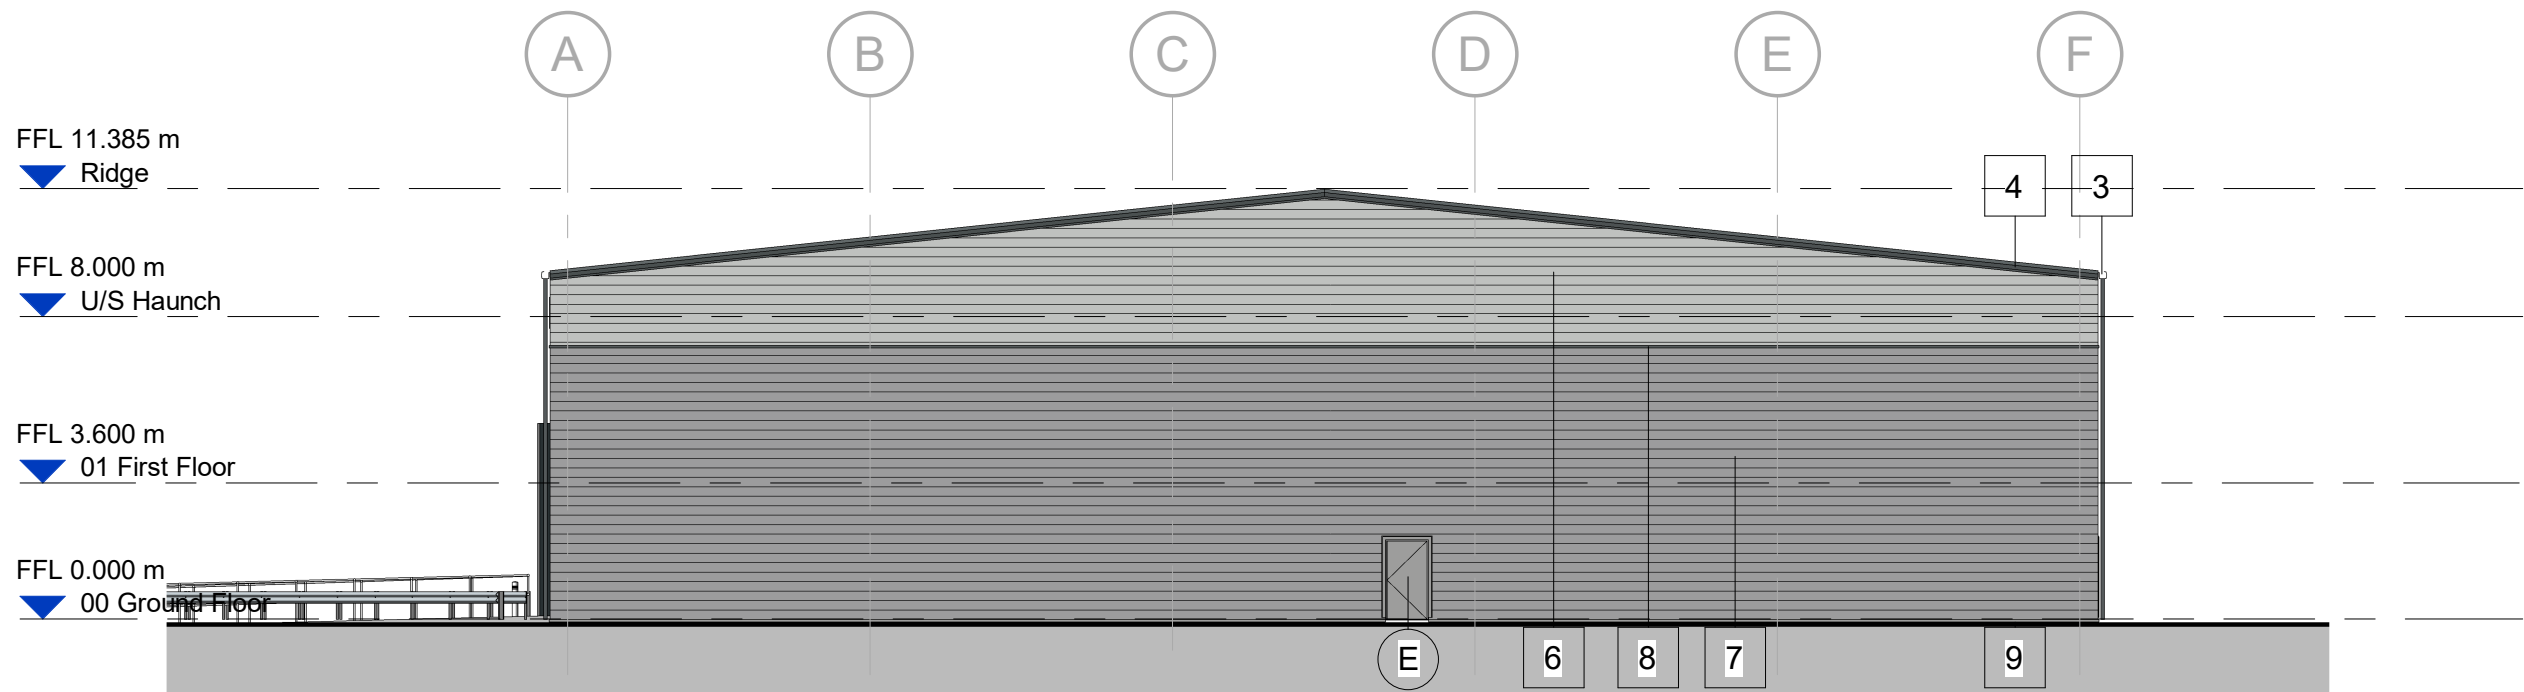

East Elevation
Scale @ 1 : 200

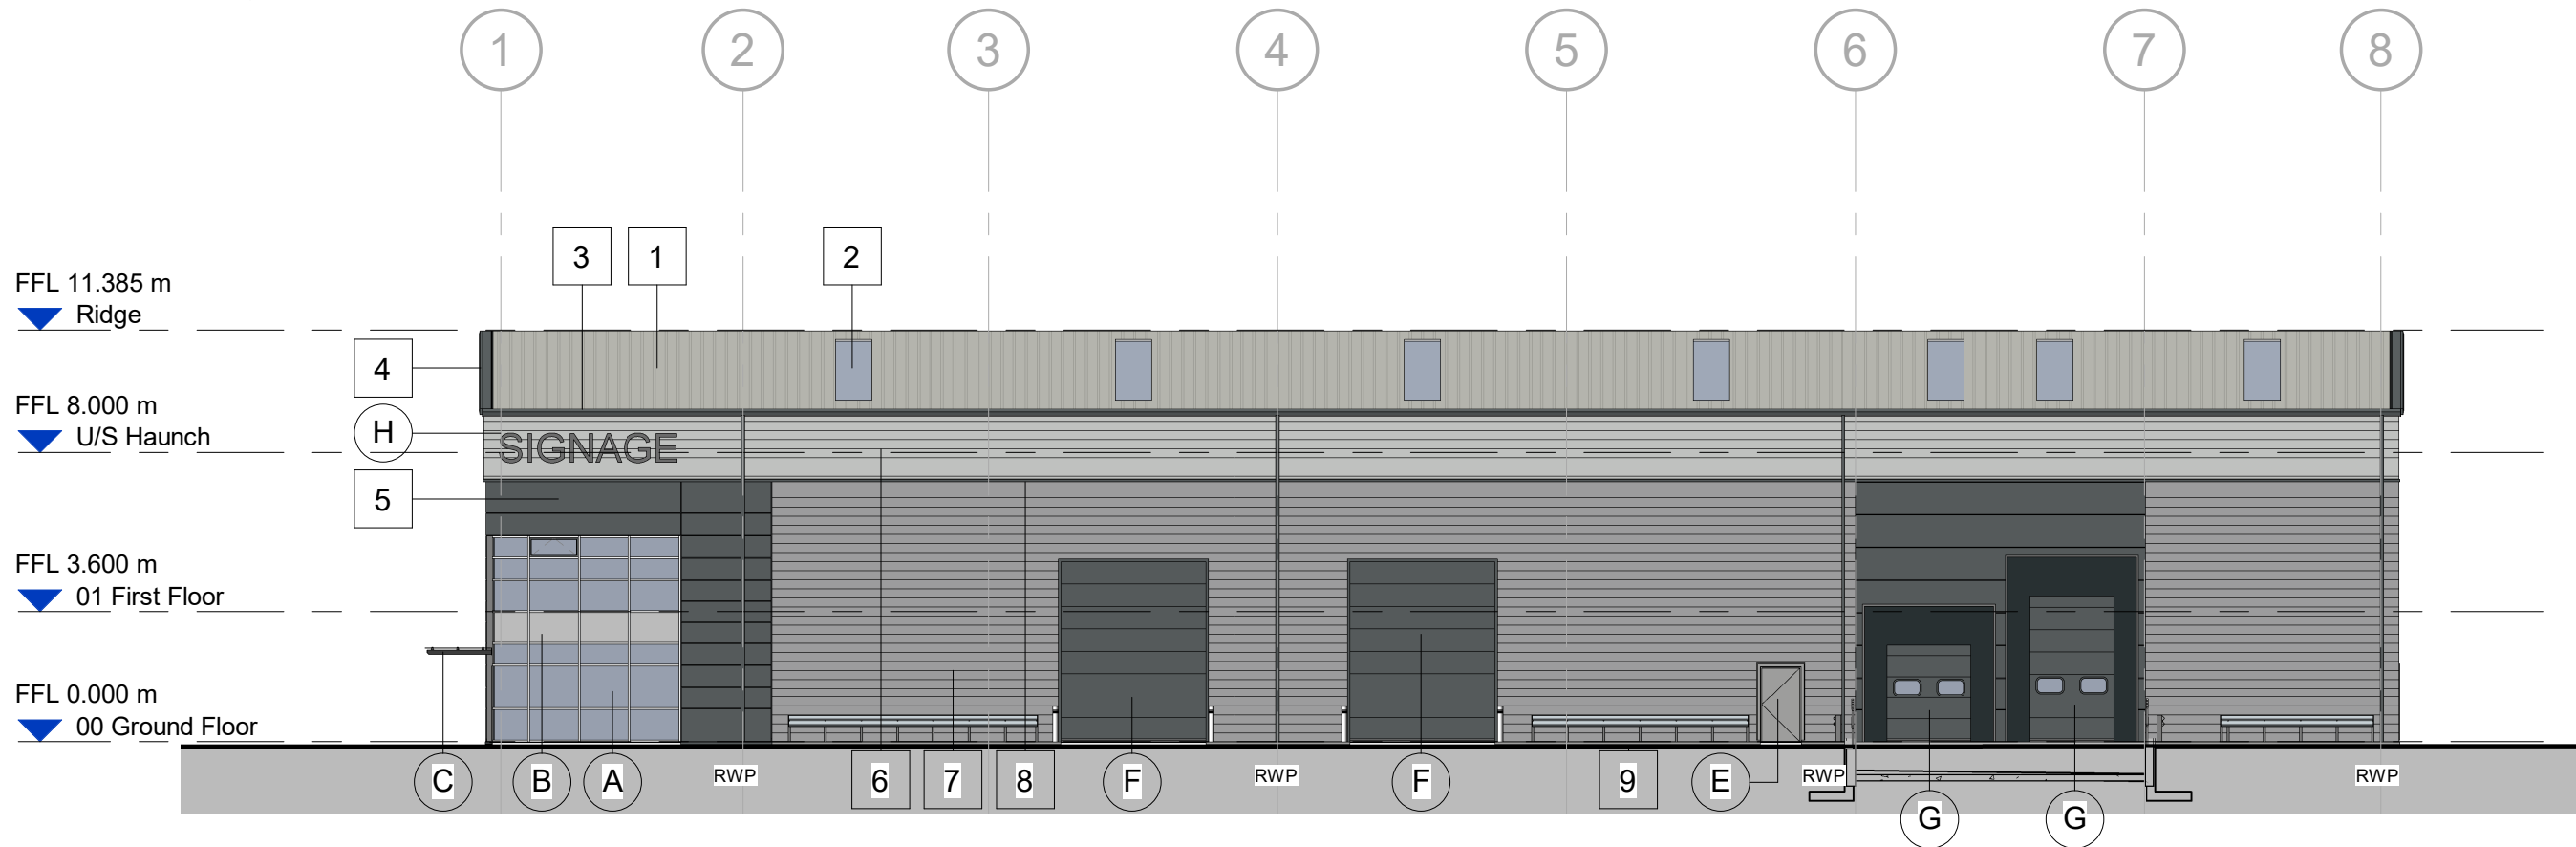

South Elevation
Scale @ 1 : 200

BUILDING FABRIC - MATERIALS SCHEDULE

1	Roof Cladding Colour: Goosewing Grey (RAL 080 70 05)	A	Glazing – Type 1, Curtain Wall stick system Aluminium framed, PPC Basalt (RAL 7012) Double glazed infill units
2	Rooflights GRP, in-plane, non-fragile, triple skinned Translucent	B	Glazing – Type 2, Window section Aluminium framed, PPC Basalt (RAL 7012) Double glazed infill units Glass 'look-a-like' spandrel panels where indicated
3	Rainwater Goods & Gutters (square) Outboard, proprietary plastisol coated pressed metal Basalt (RAL 7012)	C	Office Entrance – Canopy Cantilevered Glazing, matched to Curtain Walling Steel arm supports, PPC Basalt (RAL 7012)
4	Verge Flashing Profiled plastisol coated pressed metal Basalt (RAL 7012)	D	Office Entrance – Personnel Access Doorset Aluminium framed (TB), PPC Basalt (RAL 7012) Double glazed infill units (matched to Curtain Wall)
5	Wall Cladding – Type 1, Micro-Rib ProfileWall Panel Basalt (RAL 7012)	E	Personnel Access / Escape Doorset Galvanised Steel, PPC Silver Metallic (RAL 9006) Thermally insulated core
6	Wall Cladding – Type 2, Trapezoid Profile Colorcoat Prisma – Oyster (RAL 7035)	F	Operational Door – Level Access Sectional Insulated Shutter PPC Coated finish, Grey Aluminium (RAL 9007)
7	Wall Cladding – Type 3, Trapezoid Profile Colorcoat Prisma – Silver Metallic (RAL 9006)	G	Operational Door – Loading Door Sectional Insulated Shutter PPC Coated finish, Grey Aluminium (RAL 9007)
8	Cladding Transition Flashing Profiled plastisol coated pressed metal Basalt (RAL 7012)	H	Building Signage Zone (Detail subject to separate application)
9	Cladding Base Drip Flashings Profiled plastisol coated pressed metal finish to match above cladding		

NOTES

- All dimensions and levels are to be checked on site.
- Any discrepancies are to be reported to the architect before any work commences
- This drawing shall not be scaled to ascertain any dimensions. Work to figured dimensions only.
- This drawing shall not be reproduced without express written permission from AEW.
- Title overlay drawings and ownership boundaries are produced using all reasonable endeavors. AEW cannot be responsible for the accuracy or scale discrepancy of base plans supplied to them.
- All works are to be undertaken in accordance with Building Regulations and the latest British Standards.
- All proprietary materials and products are to be used strictly in accordance with the manufacturers recommendations.

This drawing contains the following model files: -


13546-AEW-G2-XX-M3-A-0002_Unit G2

CDM 2015

Client notified of duties: 20/07/23

Principal Designer: Client

Unless noted below, all known hazards have been highlighted on the drawing:

 

P01	07/12/23	Updated for NMA	DW	DRS
Rev	Date	Description	Drawn by	Checked By
Status	Purpose of Issue			
S4	For Approval			

drawing stage Tender / NMA Planning

client

DAVOS Industrial Ltd

project

Phase 1 Sovereign Business Park,
Huyton

drawing title

Unit G2 - Proposed GA Elevations

date Dec 23 drawn DW
scale @ A1 As indicated checked DRS

Rev
P01

Dwg No
13546-AEW-G2-XX-DR-A-0523

aew architects
0161 214 4370
www.aewarchitects.com
+ew