




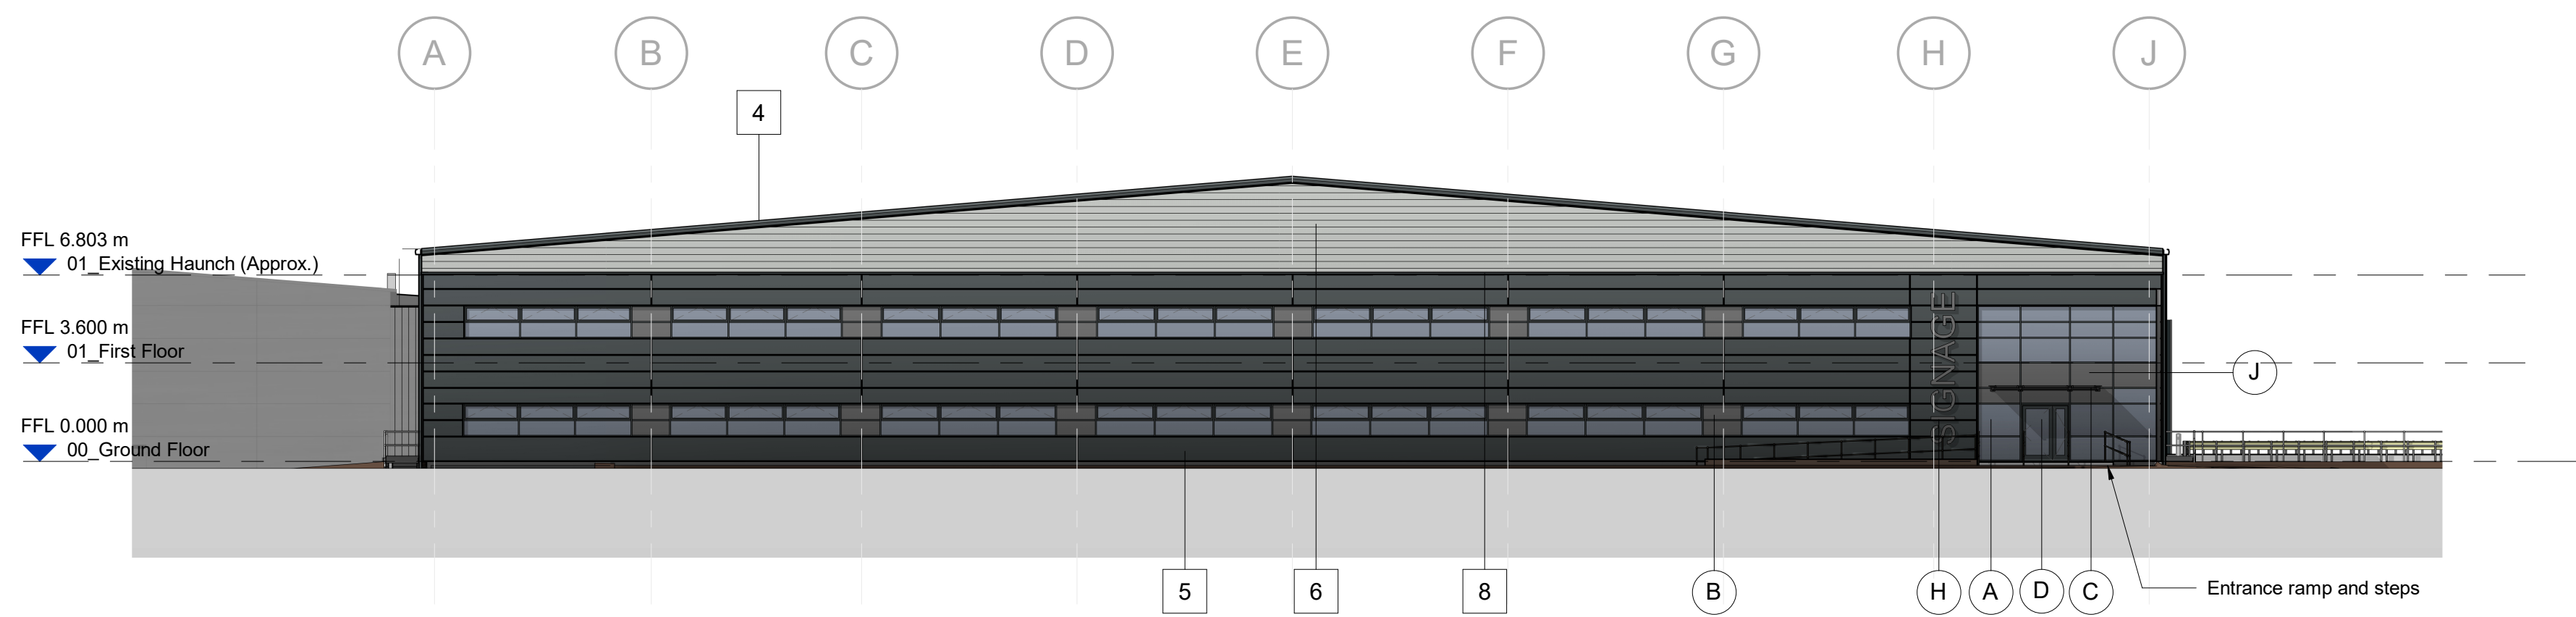


Proposed North East Elevation
Scale @ 1 : 200

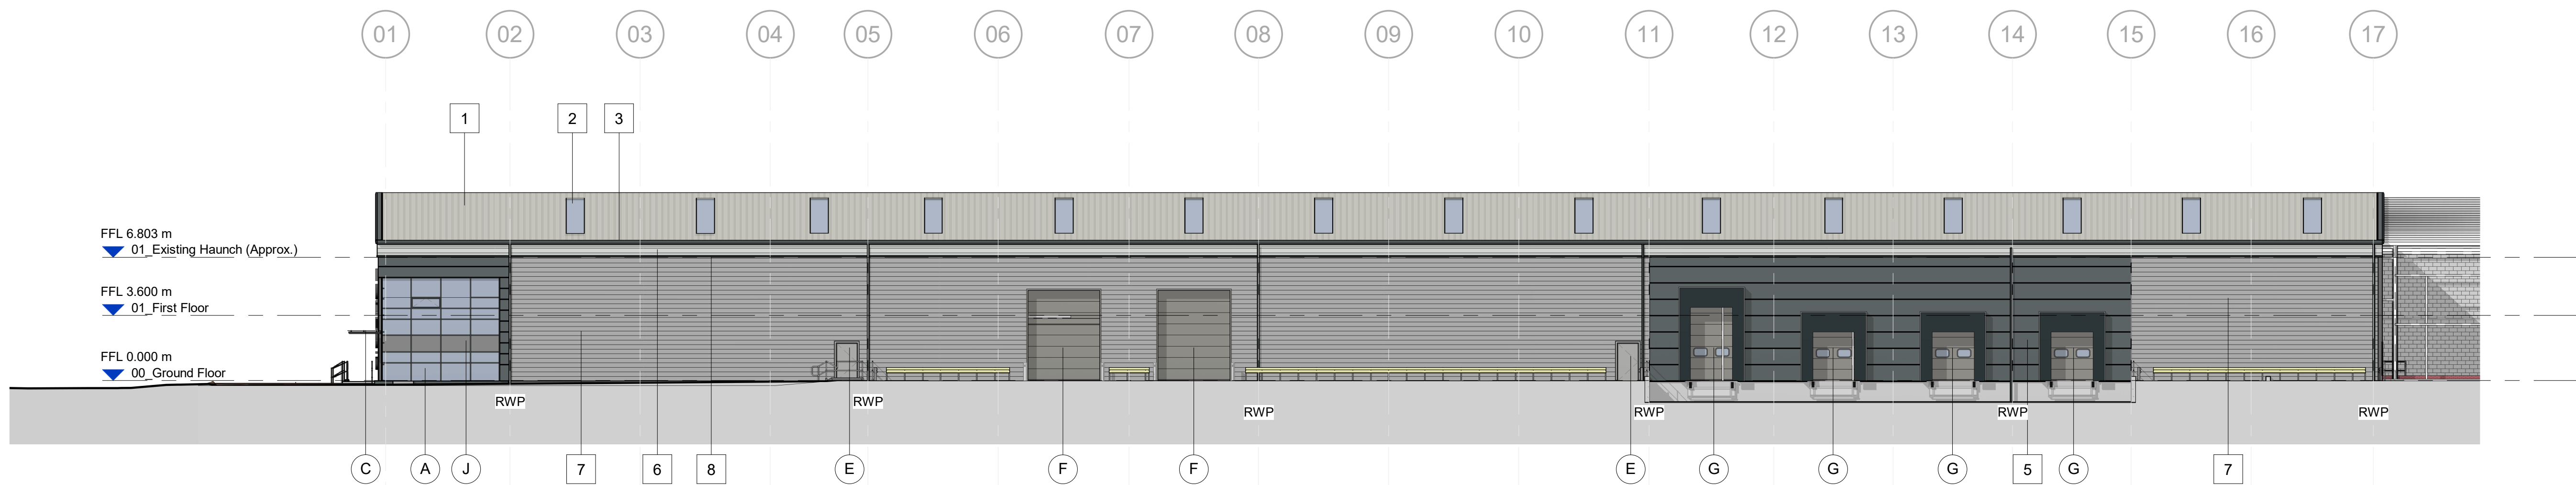

Proposed North West Elevation
Scale @ 1 : 200

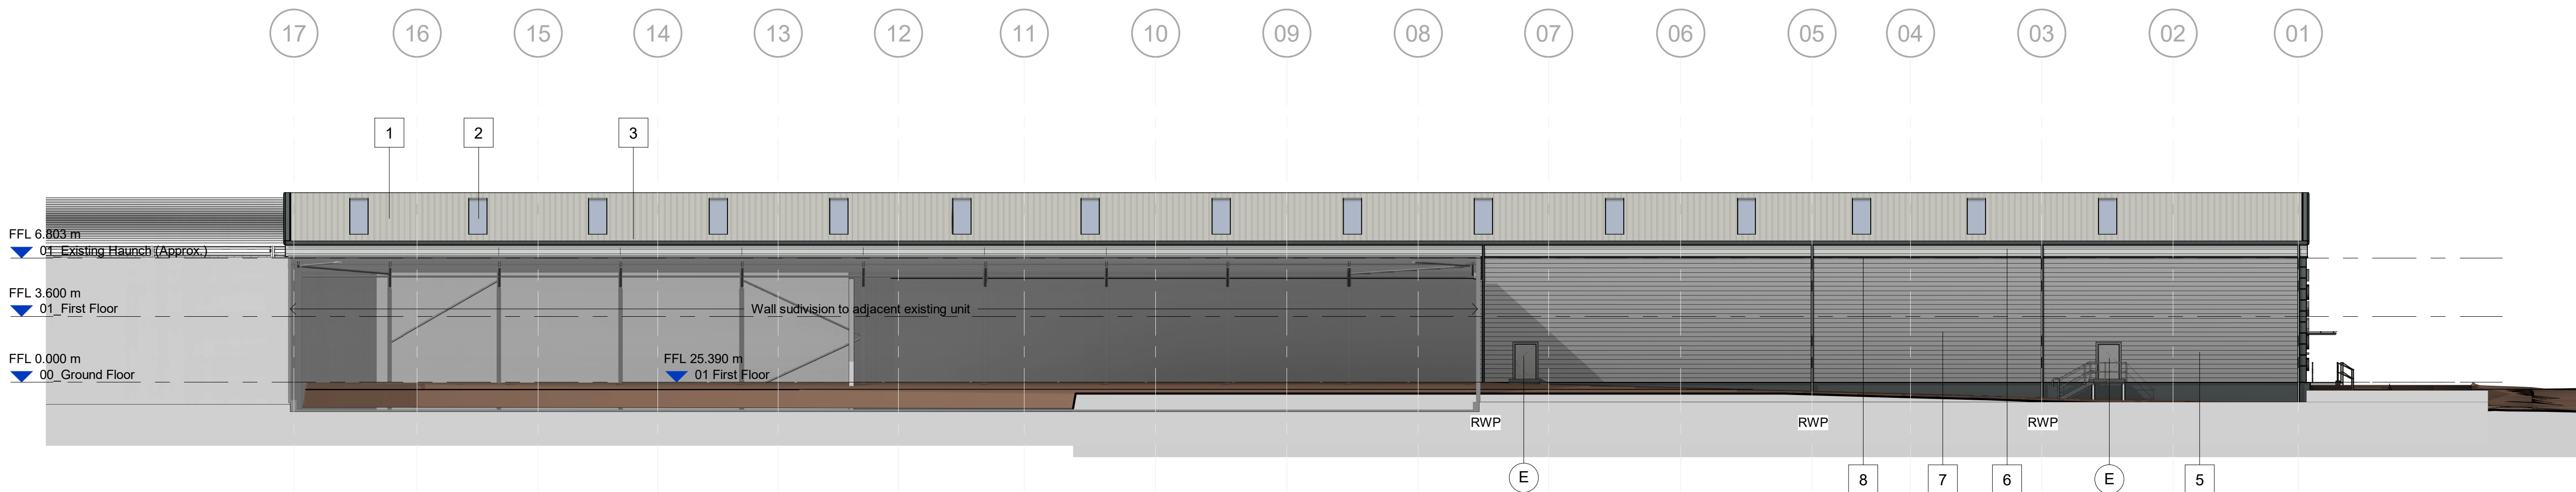

Proposed South East Elevation
Scale @ 1 : 200

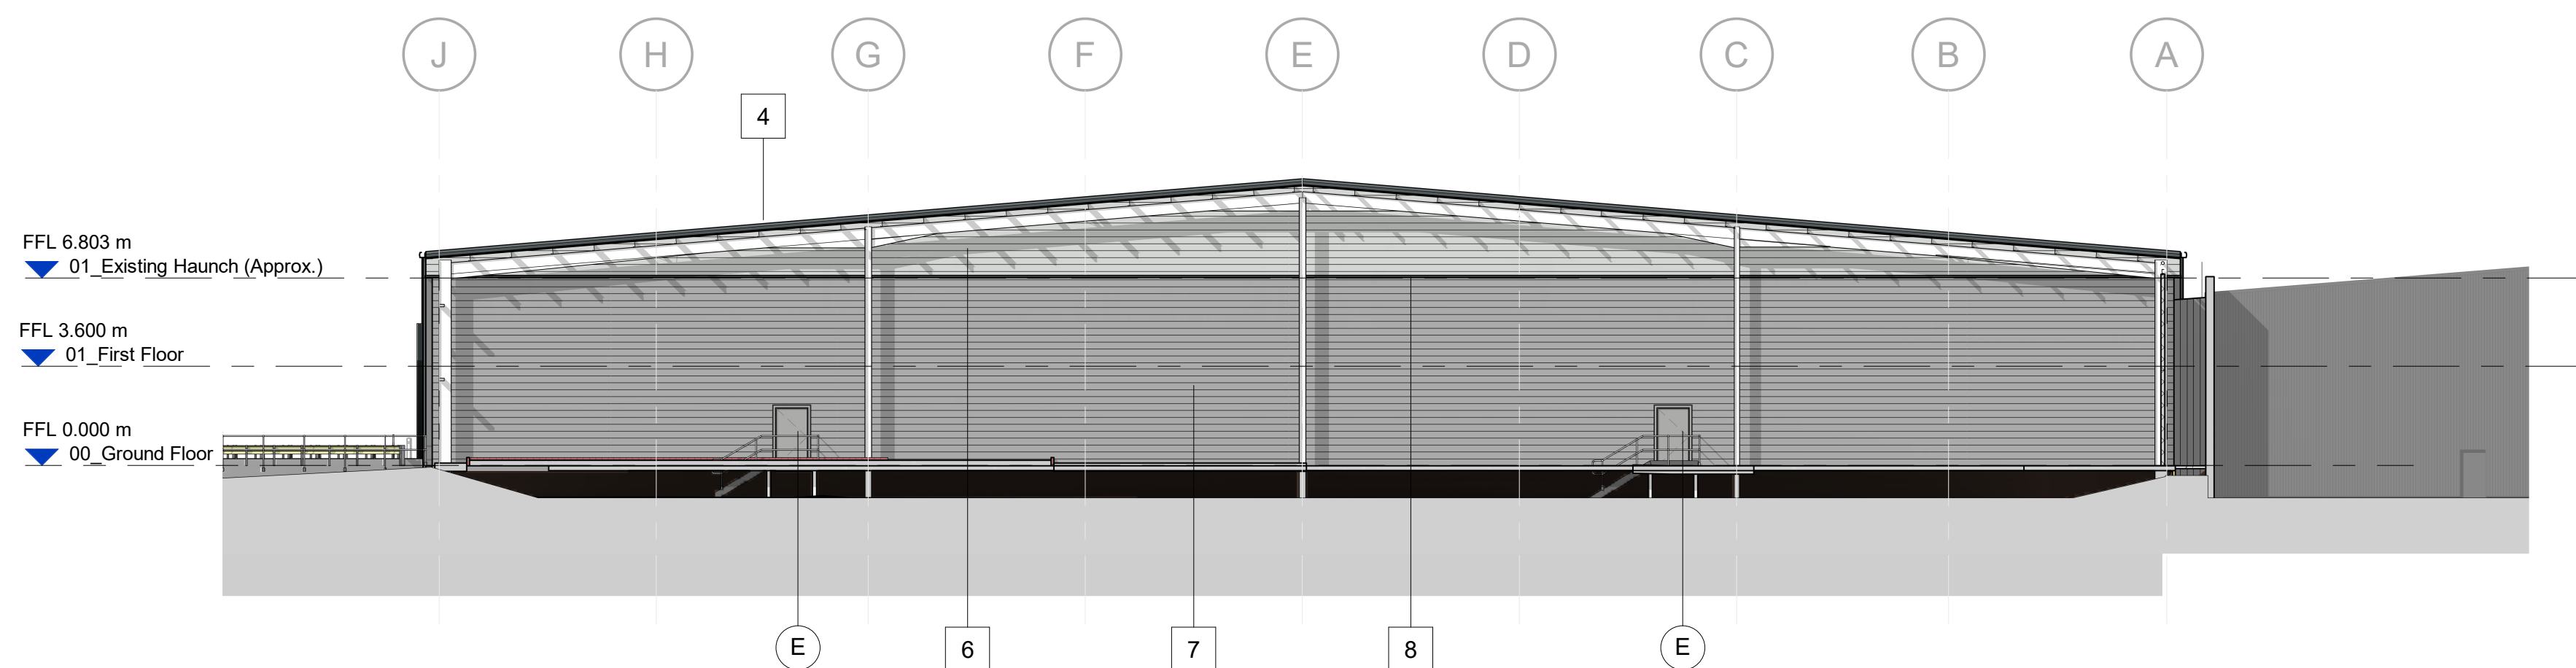

Proposed South West Elevation
Scale @ 1 : 200

BUILDING FABRIC - MATERIALS SCHEDULE

- Roof Cladding
Goosewing Grey (RAL 080 70 05)
- Rooflights
GRP, in-plane, non-fragile, triple skinned
Translucent
- Rainwater Goods & Gutters (square)
Outboard, proprietary plastisol coated pressed metal
Basalt (RAL 7012)
- Verge Flashing
Profilled plastisol coated pressed metal
Basalt (RAL 7012)
- Wall Cladding - Type 1, Micro-Rib Profile Wall Panel
Basalt (RAL 7012)
- Wall Cladding - Type 2, Trapezoid Profile
Colorcoat Prisma - Oyster (RAL 7035)
Thermally insulated core
- Wall Cladding - Type 3, Trapezoid Profile Colorcoat Prisma - Silver
Metallic (RAL 9006)
- Cladding Transition Flashing Profilled plastisol coated pressed metal
Basalt (RAL 7012)
- Cladding Base Drip Flashings Profilled plastisol coated pressed metal
to match above cladding

- (A) Glazing - Type 1, Curtain Wall stick system
Aluminium framed, PPC Basalt (RAL 7012)
Double glazed infill units
- (B) Glazing - Type 2, Window section
Aluminium framed, PPC Basalt (RAL 7012)
Double glazed infill units
Glass 'look-a-like' spandrel panels where indicated
- (C) Office Entrance - Canopy
Cantilevered Glazing, matched to Curtain Walling
Steel arm supports, PPC Basalt (RAL 7012)
- (D) Office Entrance - Personnel Access Doorset
Aluminium framed (TB), PPC Basalt (RAL 7012)
Double glazed infill units (matched to Curtain Wall)
- (E) Personnel Access / Escape Doorset
Galvanneal Steel, PPC Silver Metallic (RAL 9006)
Thermally insulated core
- (F) Operational Door - Level Access
Sectional Insulated Shutter
Plastisol Coated finish, Grey Aluminium (RAL 9007)
- (G) Operational Door - Loading Door
Sectional Insulated Shutter
Plastisol Coated finish, Grey Aluminium (RAL 9007)
- (H) Building Signage Zone
(Detail subject to separate application)
- (J) Insulated Composite Spandrel Panel Integrated to Curtain
Walling PPC Basalt frame (RAL 7012)

Scale Bars									
TO BE USED ONLY AS GUIDANCE									
1:500	mm	1:1000	mm	1:2000	mm	1:500	mm	1:1000	mm
1:500	m	1:1000	m	1:2000	m	1:500	m	1:1000	m
1:500	m	1:1000	m	1:2000	m	1:500	m	1:1000	m

NOTES

- All dimensions and levels are to be checked on site.
 - Any discrepancies are to be reported to the architect before any work commences.
 - This drawing shall not be scaled to ascertain any dimensions. Work to figured dimensions only.
 - This drawing shall not be reproduced without express written permission from AEW.
 - Title overlay drawings and ownership boundaries are produced using all reasonable endeavours. AEW cannot be responsible for the accuracy or scale discrepancy of base plans supplied to them.
 - All works are to be undertaken in accordance with Building Regulations and the latest British Standards.
 - All proprietary materials and products are to be used strictly in accordance with the manufacturers recommendations.
- This drawing contains the following model files: -
13546-AEW-BC-XX-M3-A-0003

CDM 2015

Client notified of duties: 20/07/23
Principal Designer: Client

Unless noted below, all known hazards have been highlighted on the drawing.

P02	07/12/23	Updated for NMA	DW	DRS
Rev	Date	Description	By	Checked
S4		Purpose of issue		

For Approval

Tender / Planning NMA

client

DAVOS Industrial Ltd

project

Phase 1 Sovereign Business Park,
Huyton

drawing title

Unit C - Proposed GA Elevations

date Aug 2023 drawn SG
scale @ A0 As indicated checked DRS

Rev

P02

13546-AEW-BC-XX-DR-A-0537

Drawn By

Project

Phase 1 Sovereign Business Park,
Huyton

drawing title

Unit C - Proposed GA Elevations

date Aug 2023 drawn SG
scale @ A0 As indicated checked DRS

aei architects
0161 214 4370
www.aeiarchitects.com