


Only if grid dimension is to be taken from this drawing. All dimensions are to be checked on site before any work is put in hand. If indicated, ask. This drawing must be read in conjunction with all other relevant project drawings, schedules and specifications as listed on the most recent Scropton & Partners drawing issued. This drawing may not be copied in whole or in part without prior written permission from one of the Scropton & Partners team. Altering to use any information supplied by Scropton & Partners for purposes other than that agreed may incur further fees or legal action. © Copyright Scropton & Partners

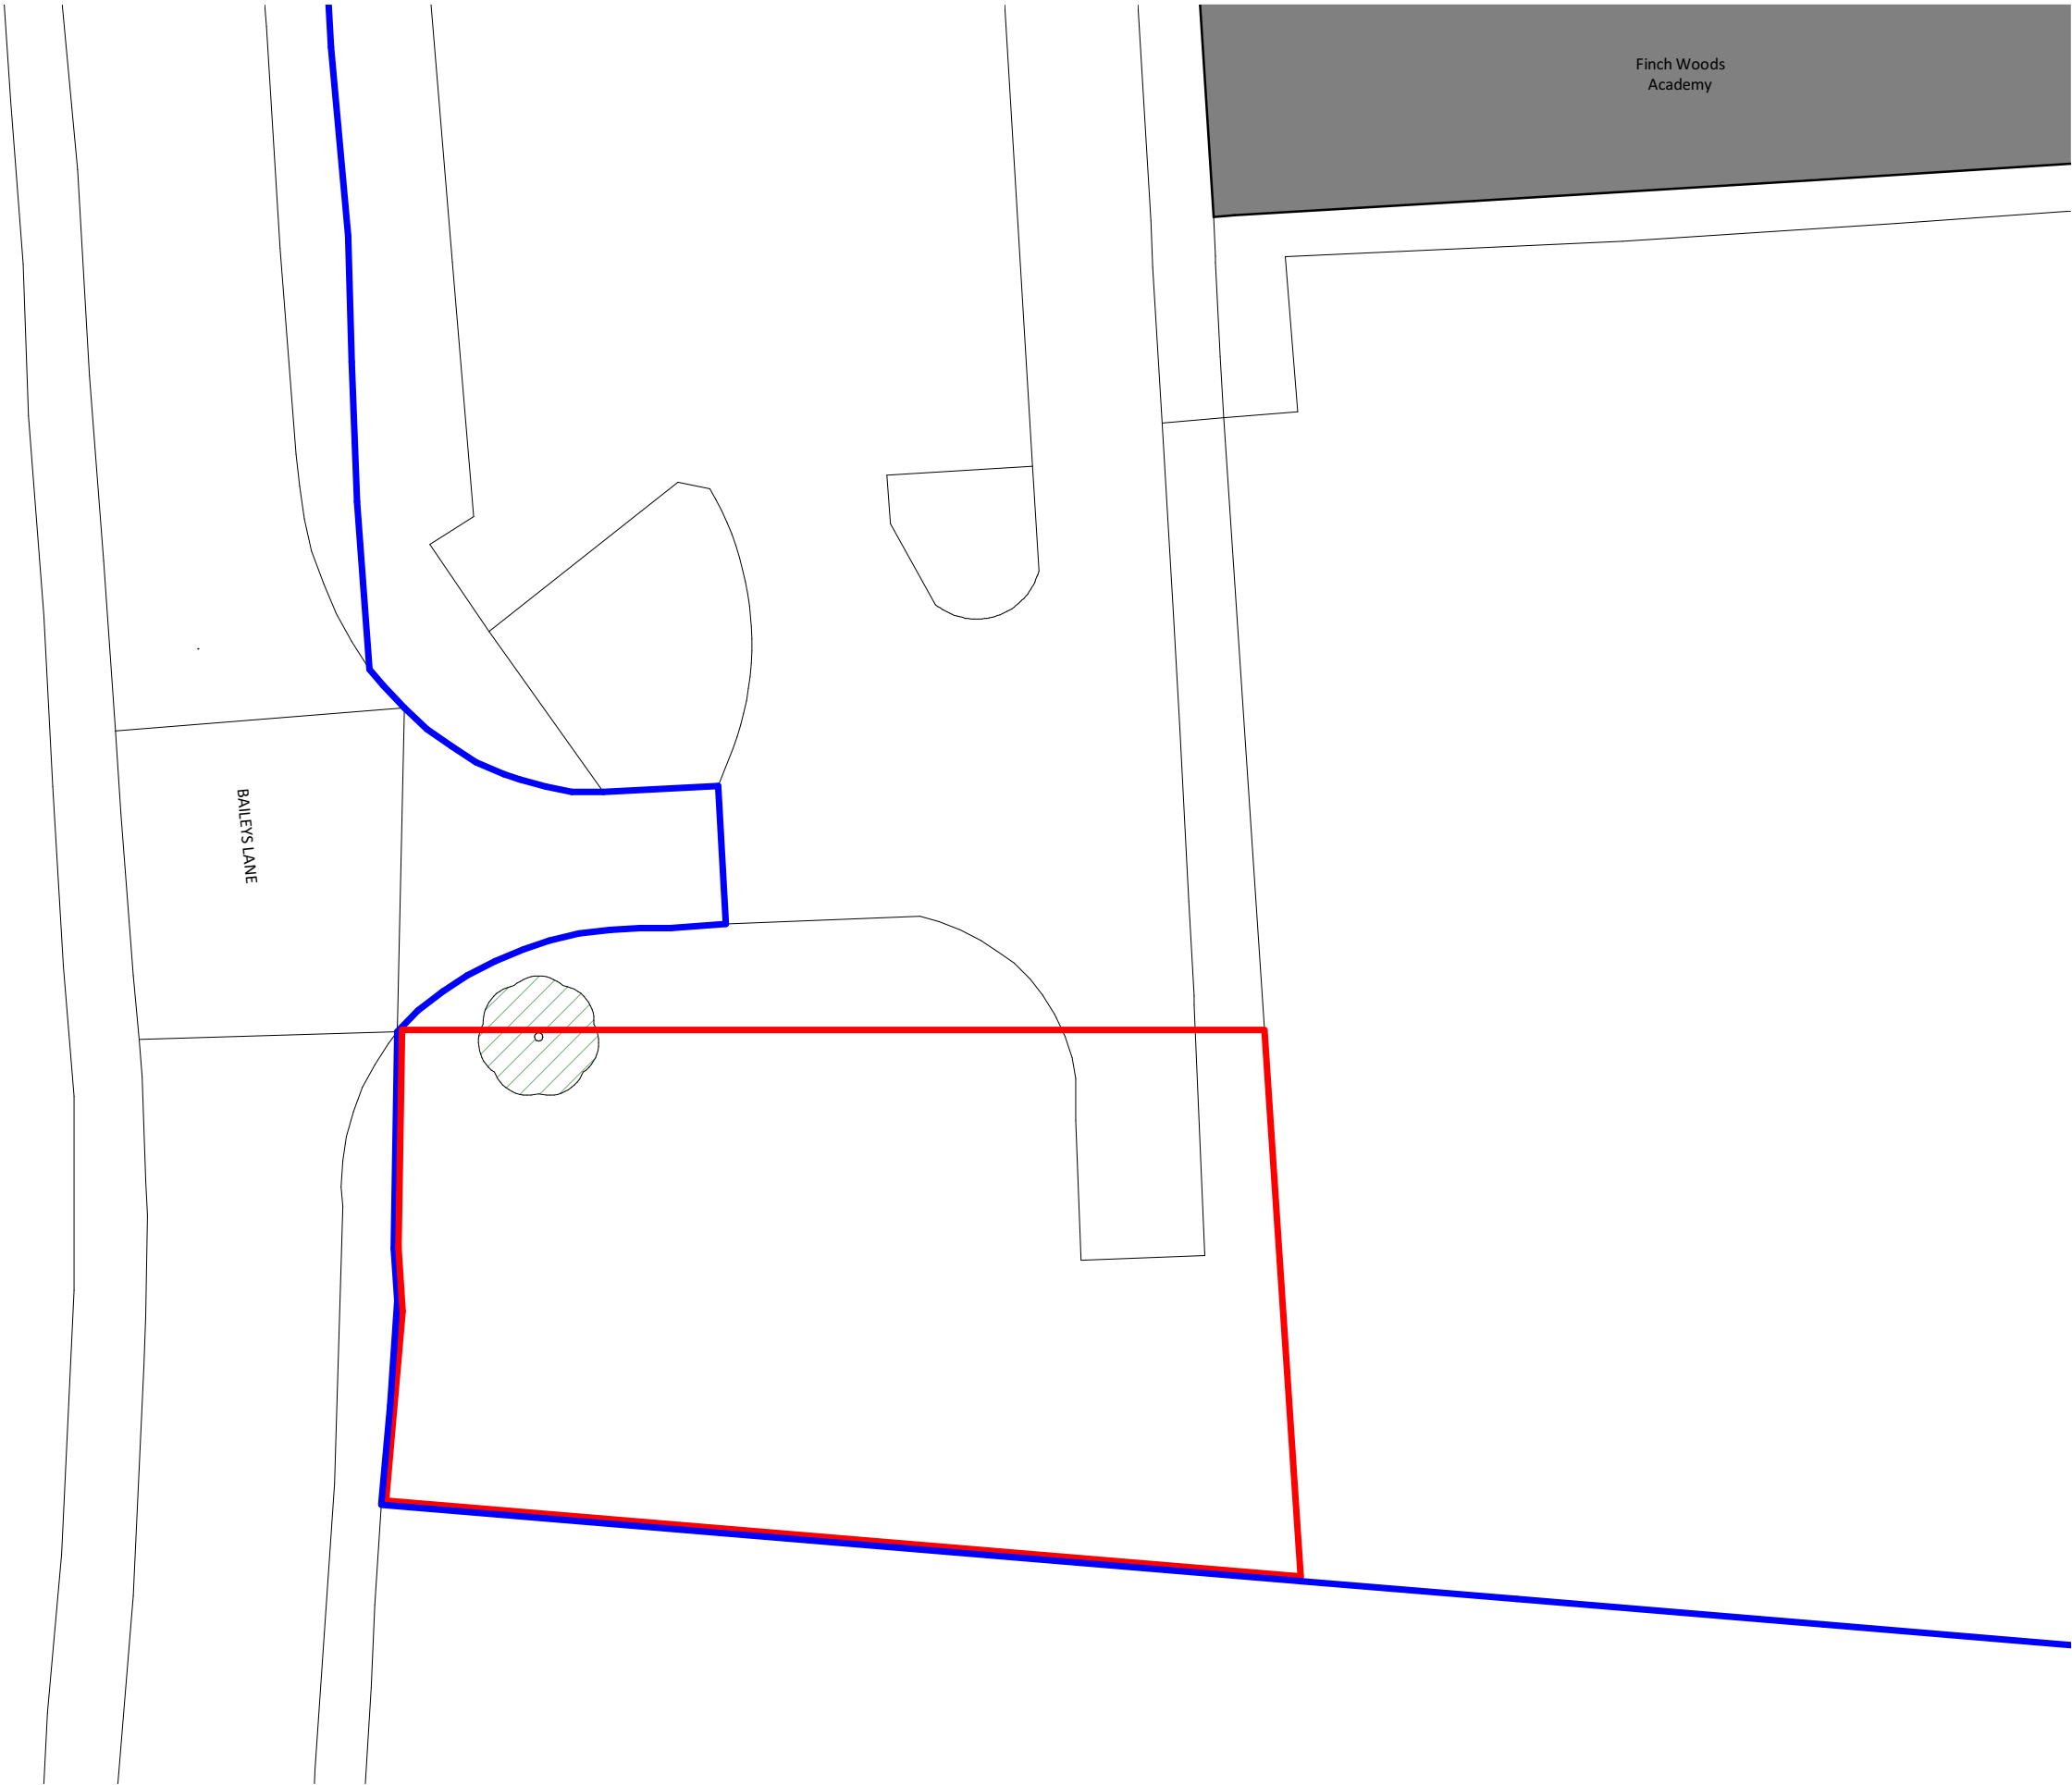

Existing Site Plan
1:200



Notes:

All dimensions are to structural elements/openings, not finished surface, unless otherwise stated.

Drawings to be read in conjunction with structural calculations pack by JMS Engineers - any queries to be voiced to Scropton & Partners or JMS Engineers.

Client Sign Off:

Please sign to confirm you have no further comments with the drawings prior to manufacture. Signing the drawing commences the manufacture process and any changes to the scheme once the drawing has been signed off will be chargeable.

Date:

Position:

Print Name:

Signature:



Site Boundary



Extent of land in applicant ownership



Approximate location of trees

01	24/01/2022	Issued for comments	NM	JS
Rev	Date	Details	Drawn	Checked



SCROXTON & PARTNERS

Northampton - 01933 698 001
northampton@scroptonandpartners.co.uk

London - 0203 745 8018
london@scroptonandpartners.co.uk

Client:
The Qube

Project Name:
Finch Woods Academy

Site Address:
Baileys Lane,
Halewood, Liverpool,
L26 0TY

Drawing Number: 1435 SAP XX 00 DR A 00001 SO 01 Revision:

Drawing Title: Existing Site Plan Volume: XX

Project Lead: JS	Stage: 4	Project Phase: Building Regulations			
Scale: AS indicated	Paper: A3	2m	4m	6m	8m