



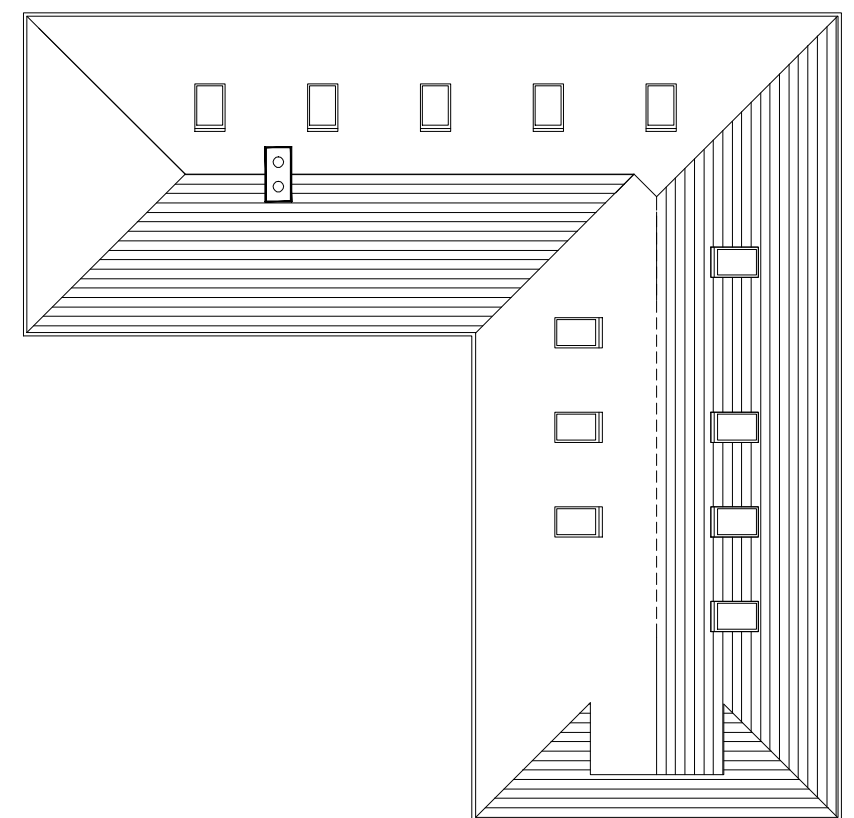

ROOF PLAN Scale 1:200

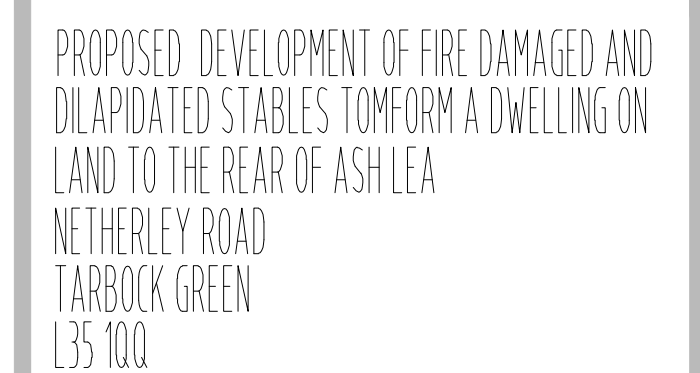

Drawing Title

**SQUARE
DEAL**
Architectural Services
Tel: 0794 1263287
email: sda.services@yahoo.com

Scale 1:100