




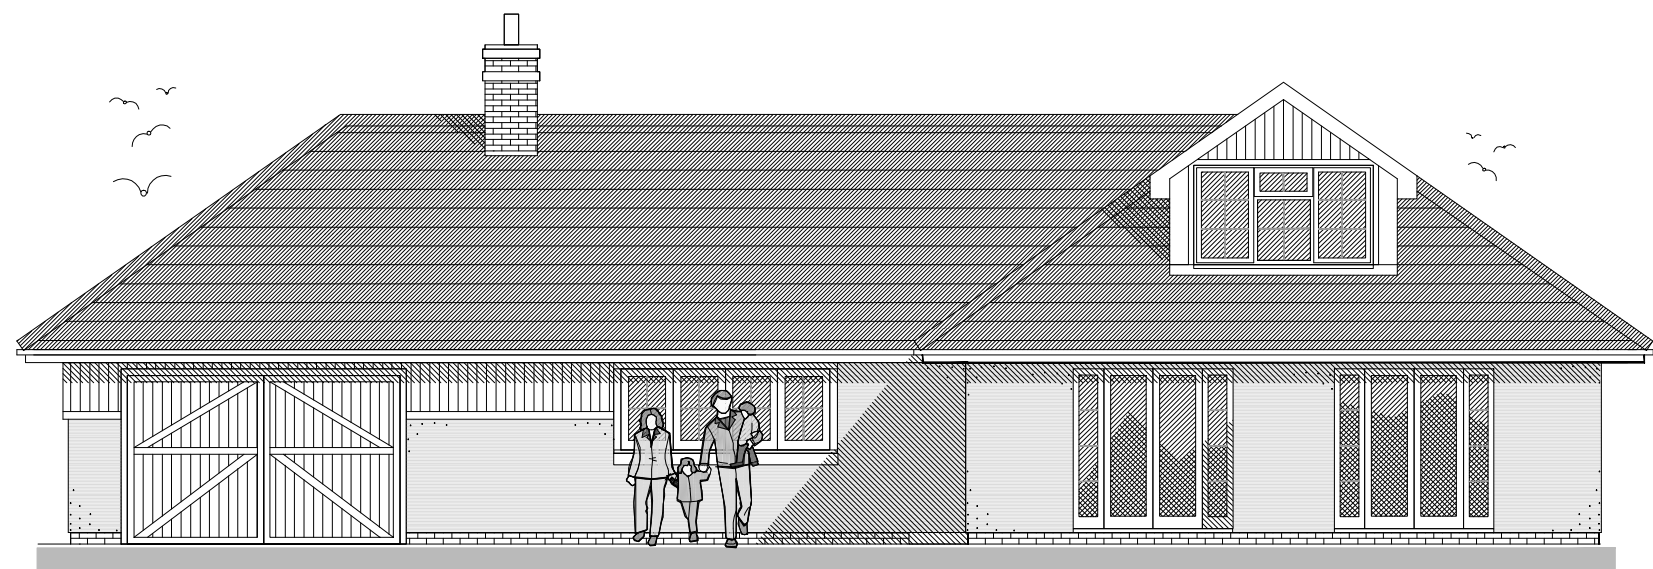


FRONT ELEVATION (NORTH)

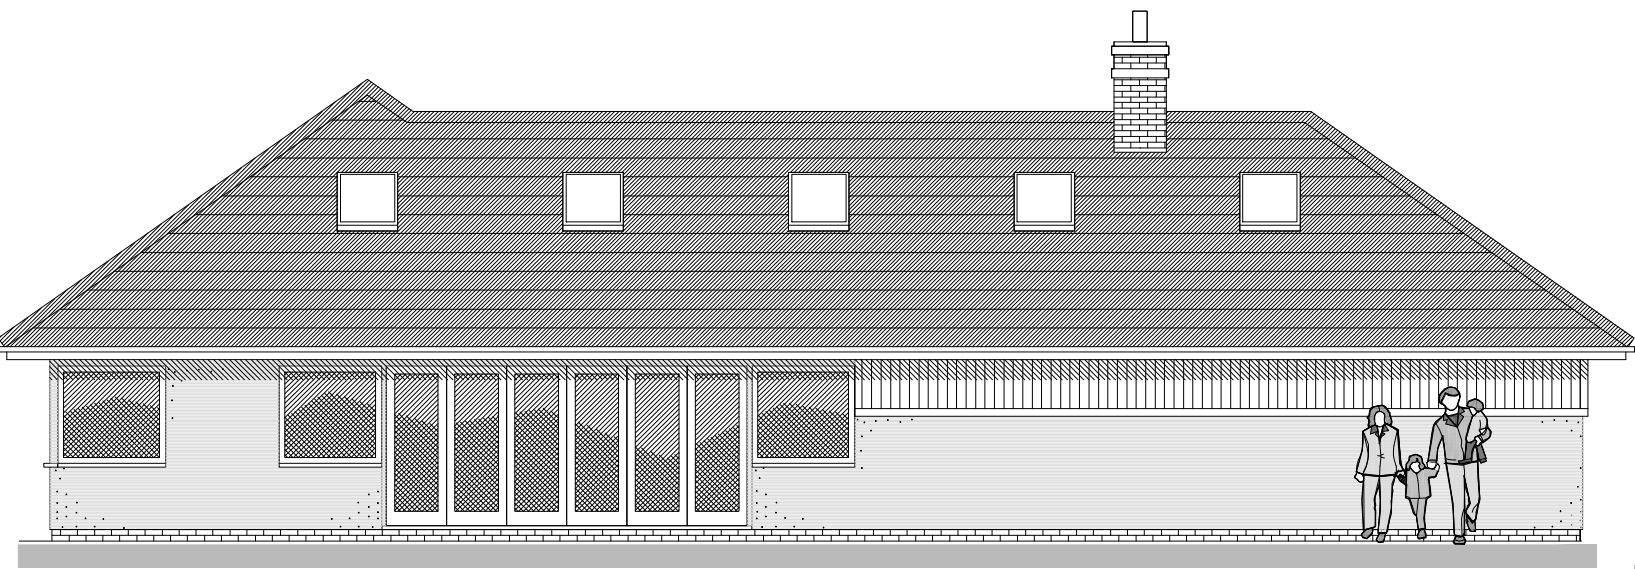

REAR ELEVATION (SOUTH)

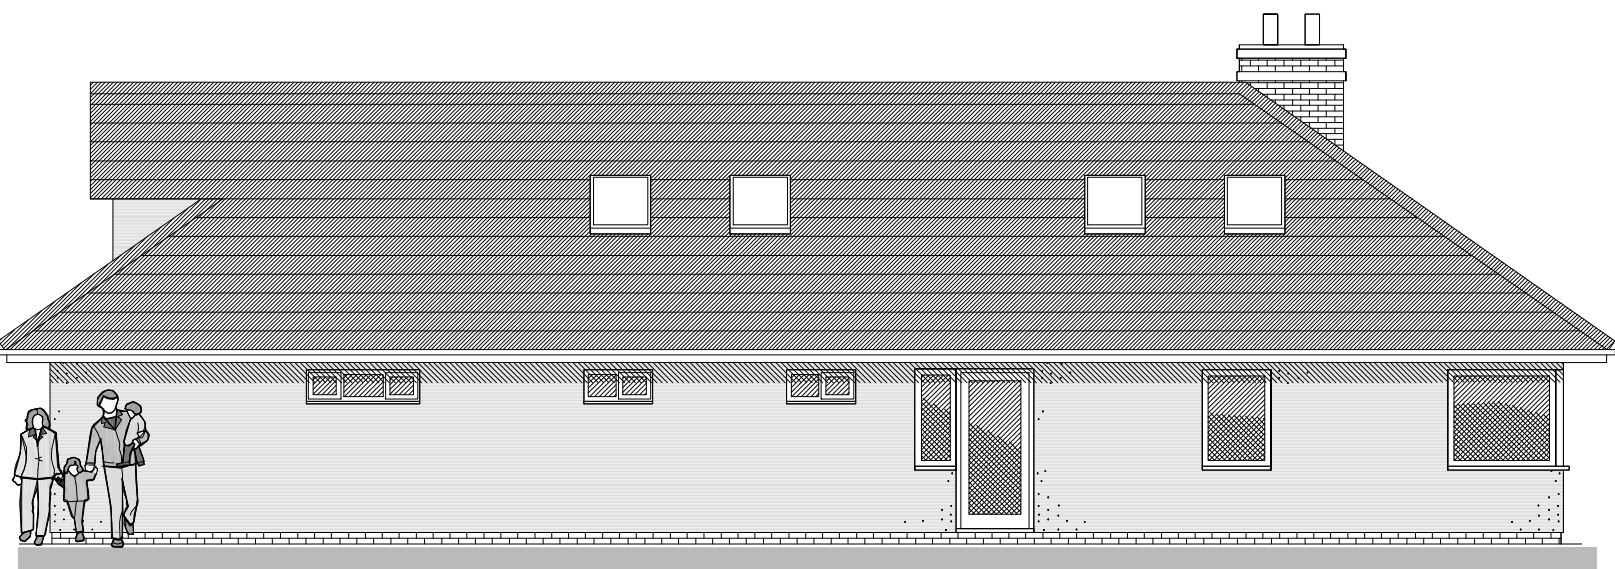

SIDE ELEVATION (WEST)

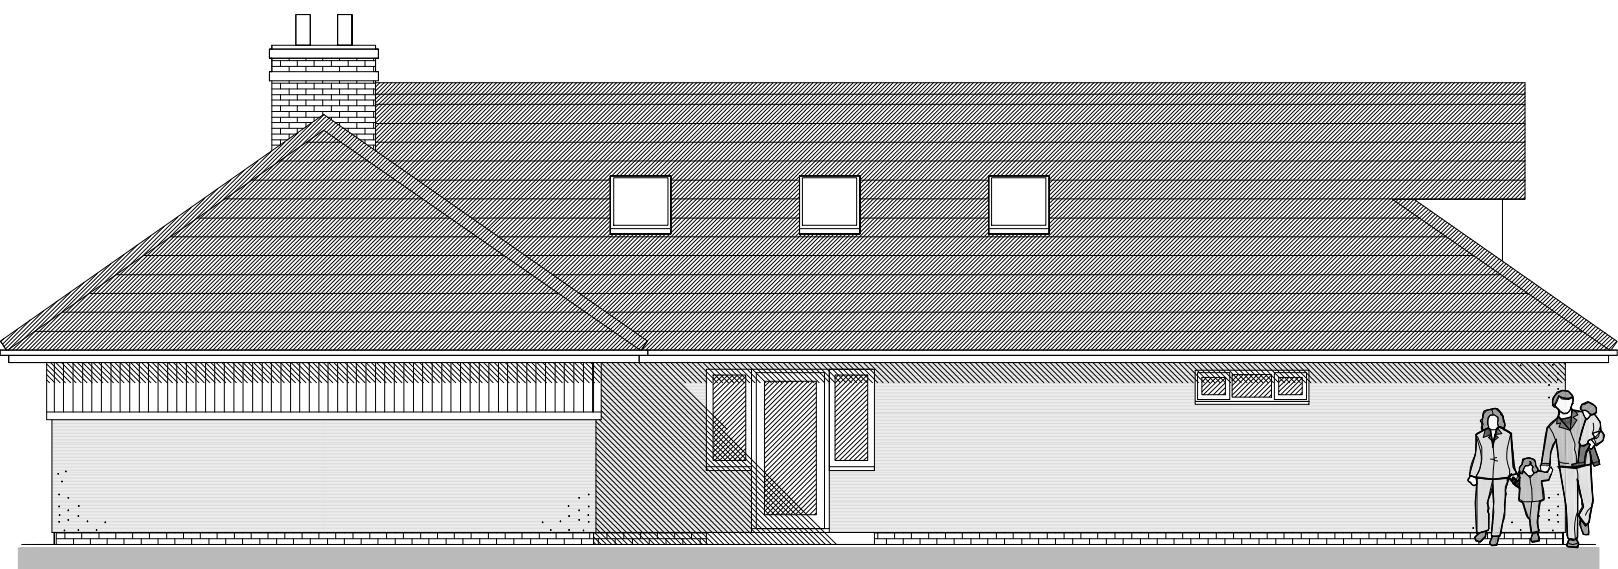

SIDE ELEVATION (EAST)

PROPOSED MATERIALS.
Engineering Brick below FFL.
White Rendered walls.
Timber clad panels (as shown).
Fascias, soffits and rain goods in black.
Hardwood doors & windows.

PROPOSED DEVELOPMENT OF FIRE DAMAGED AND
DILAPIDATED STABLES TOMFORM A DWELLING ON
LAND TO THE REAR OF ASH LEA
NETHERLEY ROAD
TARBOCK GREEN
L35 1QQ

PLANNING

Drawing Title

PROPOSED ELEVATIONS

Scale 1:100 @ A2	Date 05/05/2022	Drawn by PAG
Job No. KJ1	Drawing No. PL302	Revision

SQUARE
DEAL

Architectural Services
Tel: 07941263287
email:sda.services@yahoo.com