


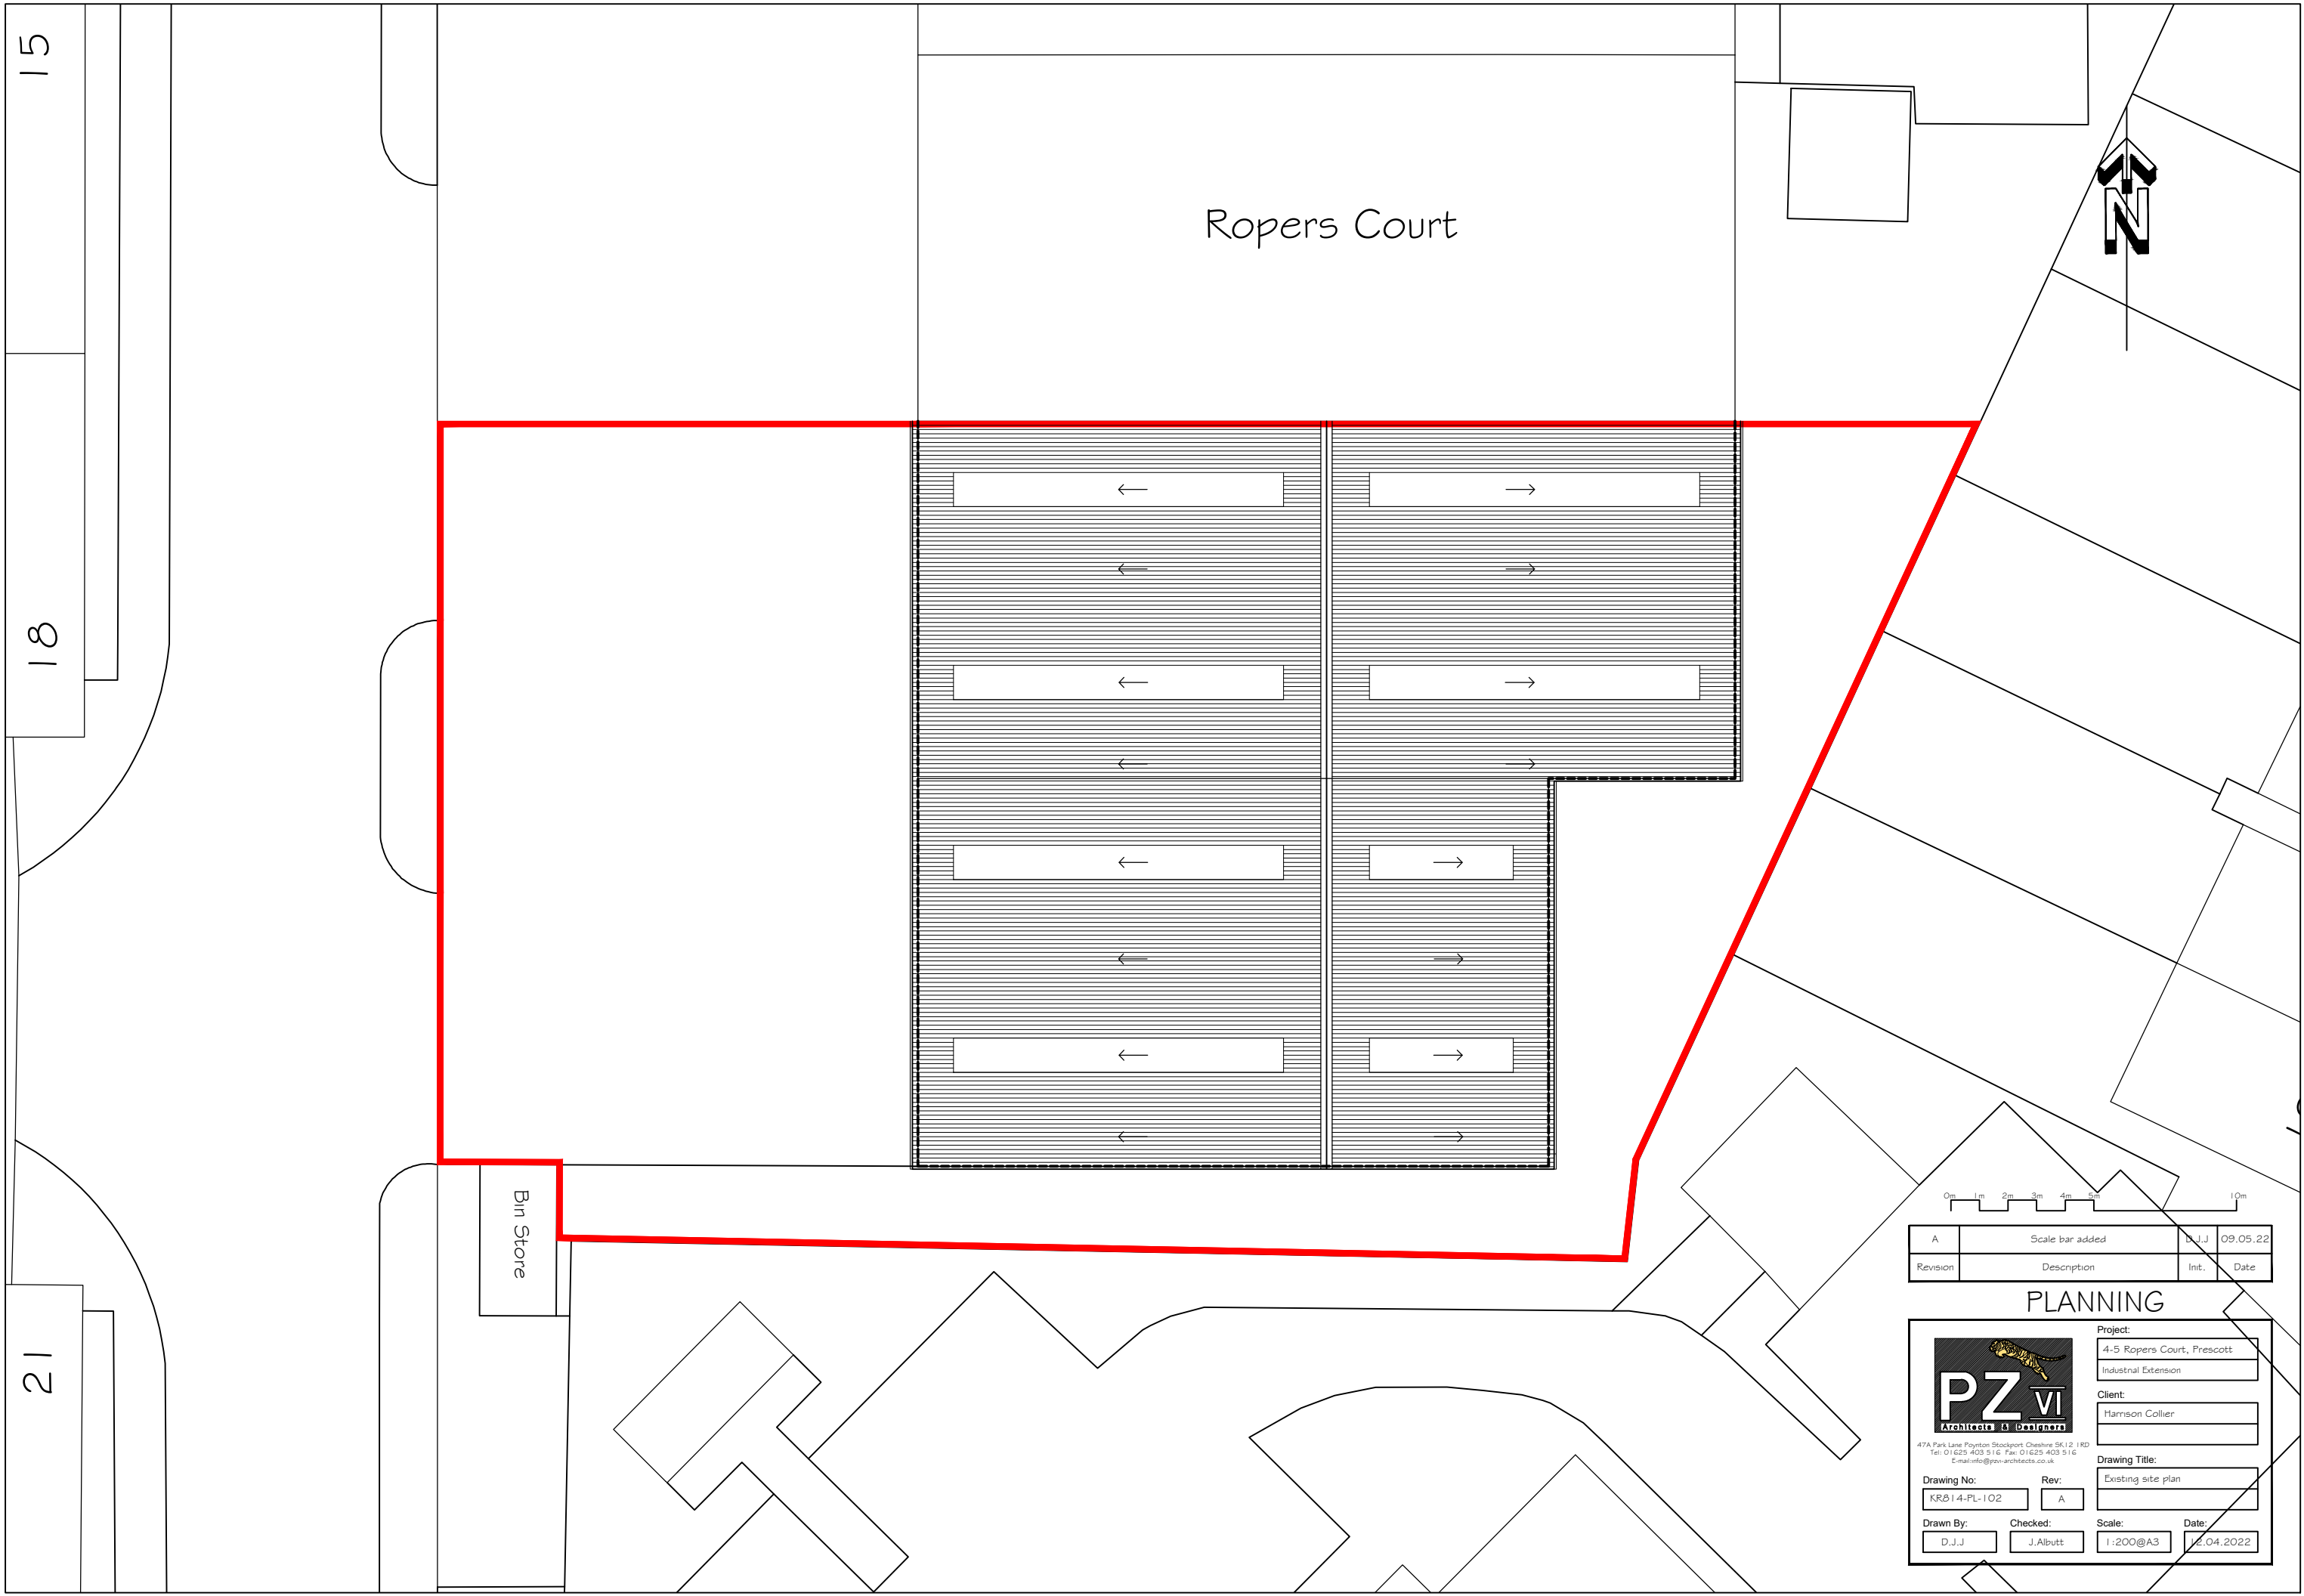

Ropers Court

Bin Store



0m 1m 2m 3m 4m 5m 10m

A	Scale bar added	D.J.J	09.05.22
Revision	Description	Init.	Date

PLANNING



47A Park Lane Poynton Stockport Cheshire SK12 1RD
Tel: 01625 403 516 Fax: 01625 403 516
E-mail: info@pzi-architects.co.uk

Project:
4-5 Ropers Court, Prescott
Industrial Extension

Client:
Harrison Collier

Drawing Title:
Existing site plan

Drawing No:
KR014-PL-102

Rev:
A

Drawn By:
D.J.J

Checked:
J.Albutt

Scale:
1:200@A3

Date:
12.04.2022