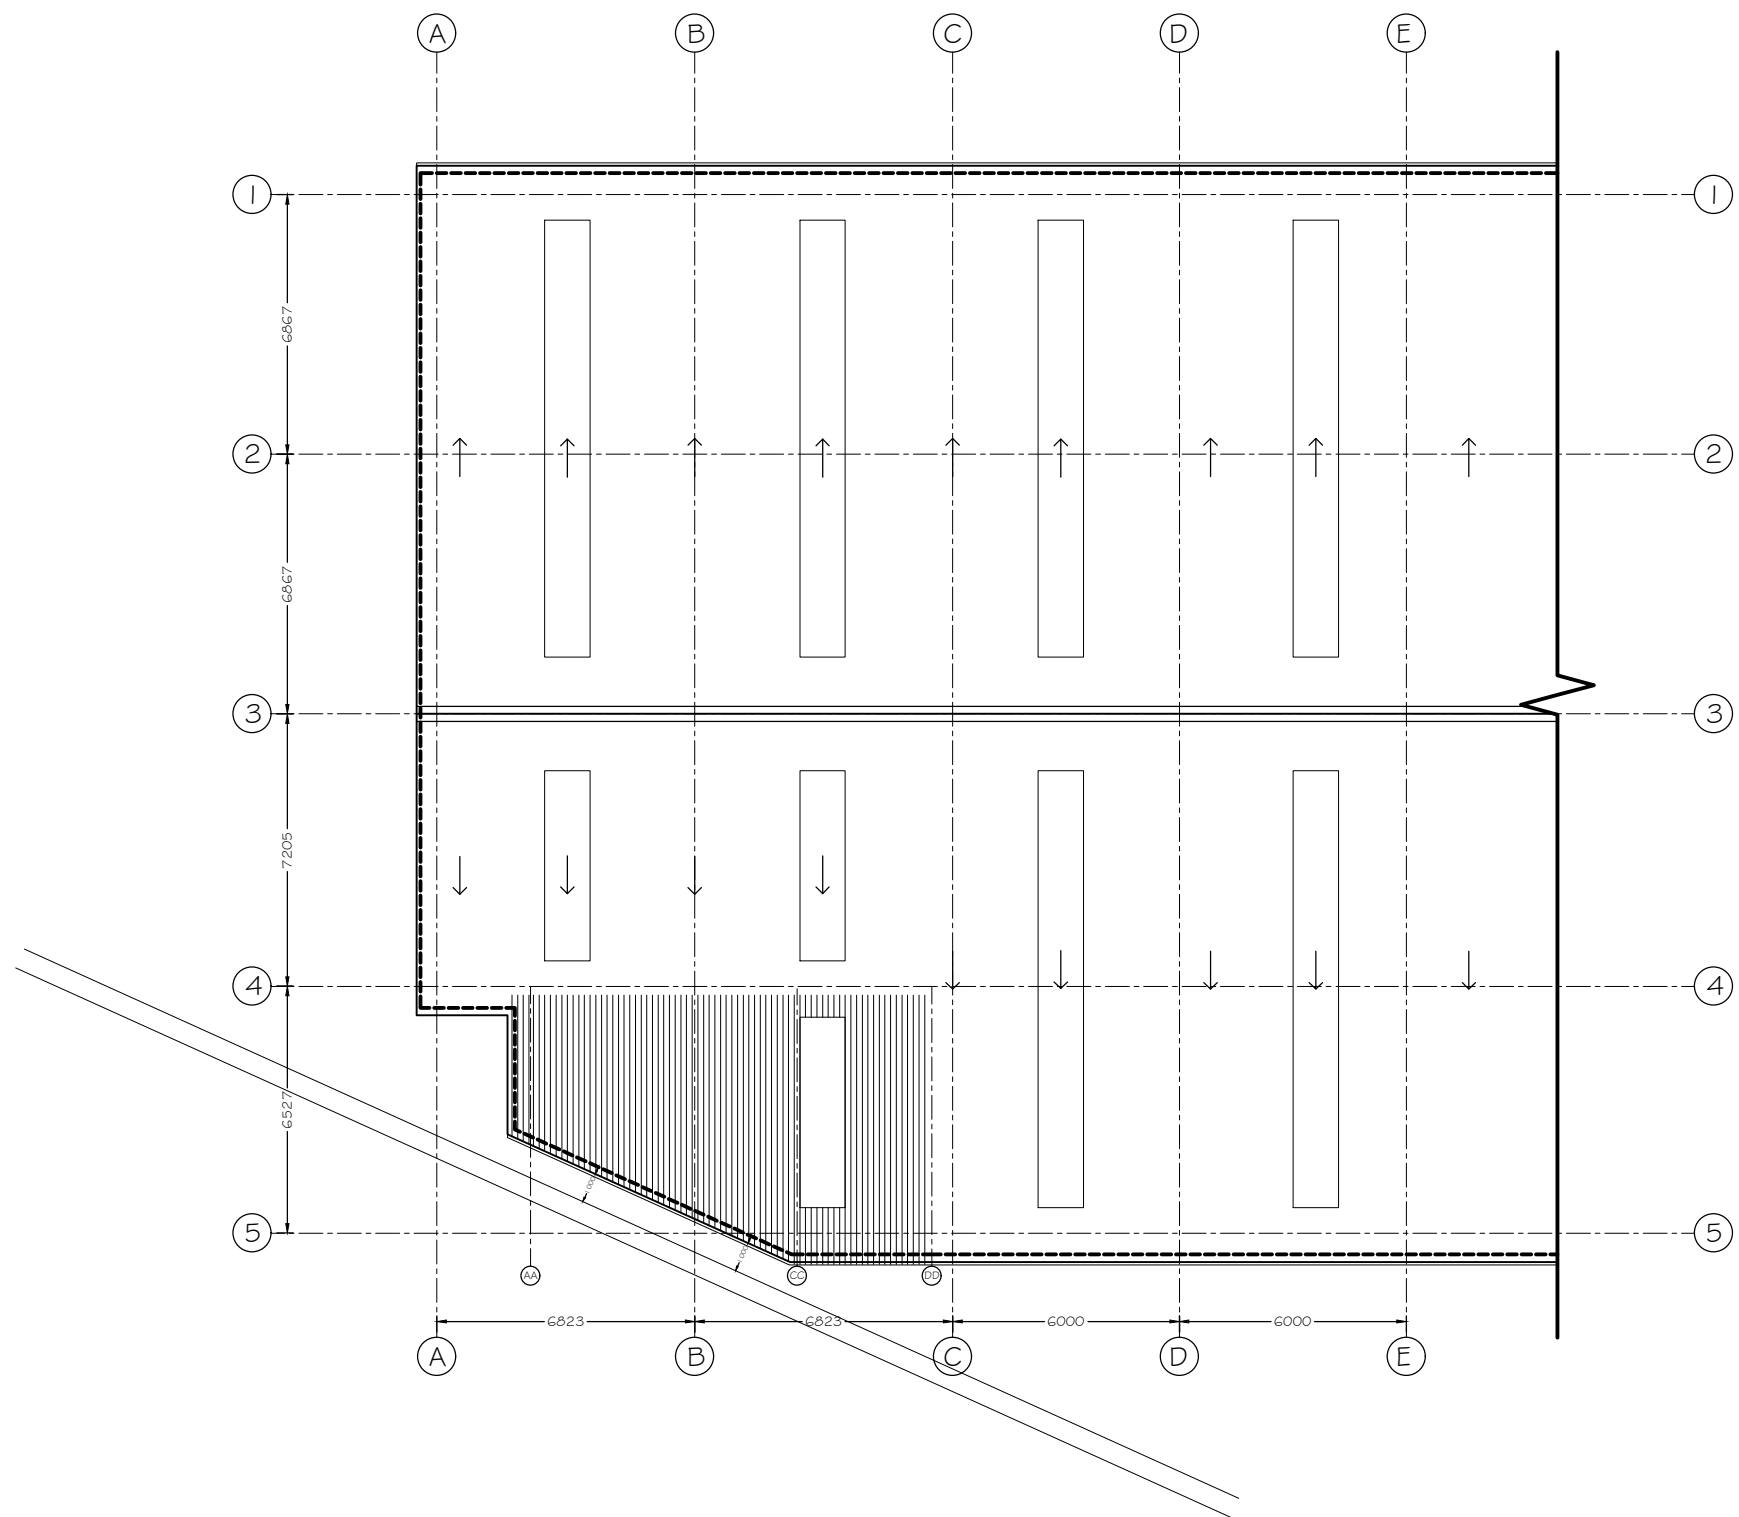


A	Scale bar added	D.J.J	09.05.22
Revision	Description	Init.	Date

PLANNING

 47A Park Lane Poynton Stockport Cheshire SK12 1RD Tel: 01625 403 516 Fax: 01625 403 516 E-mail: info@pzvi-architects.co.uk	Project:	4-5 Ropers Court, Prescott	
		Industrial Extension	
	Client:	Harrison Collier	
	Drawing Title:	Proposed roof plan	
	Drawing No:	Rev:	
KR014-PL-205	A		
Drawn By:	Checked:	Scale:	Date:
D.J.J	J.Albutt	1:200@A3	12.04.2022