

From: Stuart Large <StuartLarge@hotmail.co.uk>
Sent: 17 August 2023 17:59
To: Huseyin Utku; Quinn, Mark
Subject: External Mail: Planning Application 23/01243/FUL - 9 Tarbock Road: Amended Plans - Duct and extractor by specialist design
Attachments: HUYIN-SL-BA-XX-DR-A-0001.pdf

CAUTION: This email originated from an external source. If you suspect a potential phishing email, report it via the IT Self Service Portal which can be found within the Quick Links section on Bertha

Hi Mark, please see amended plans of Duct and extractor by specialist design.

Kind Regards
Stuart

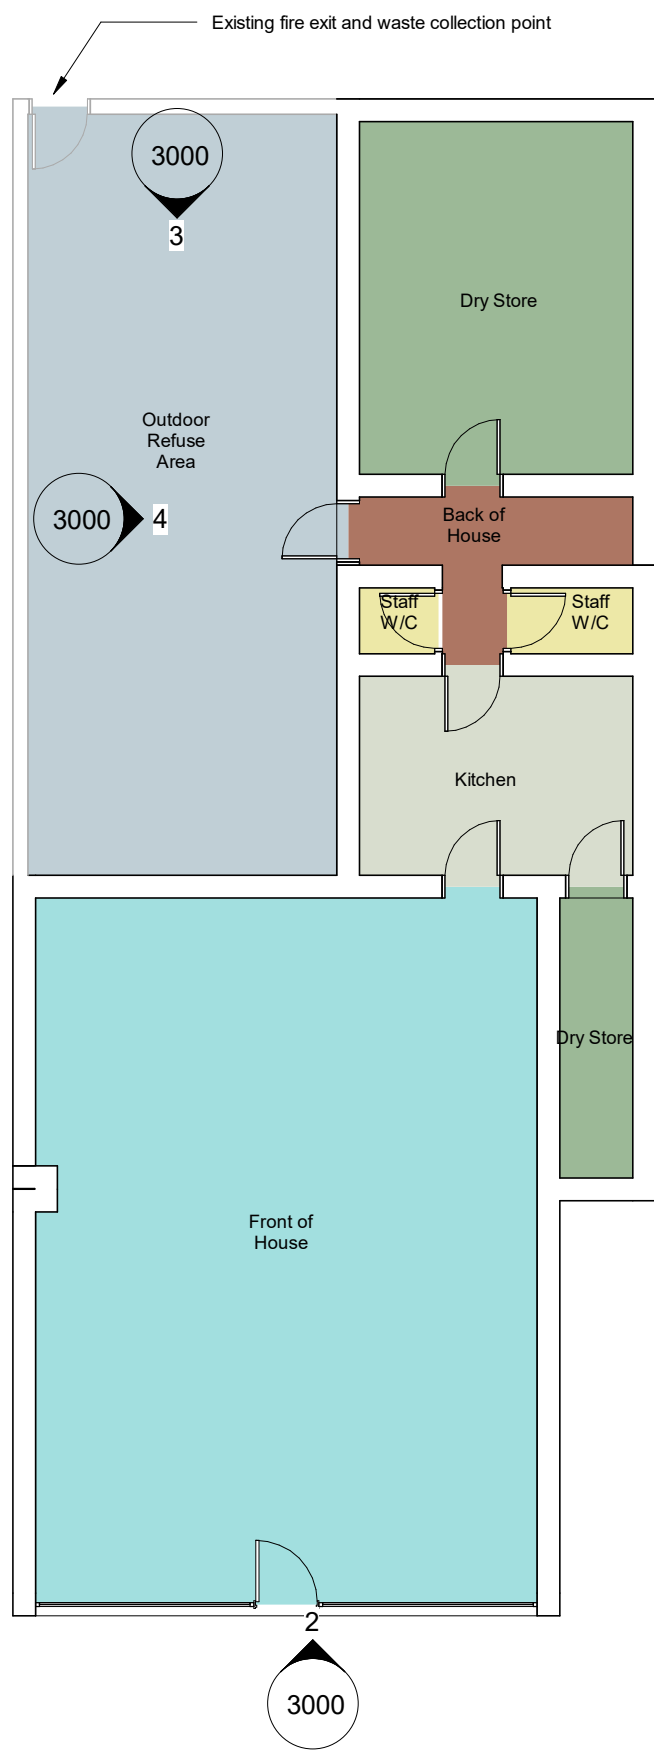


By Room Name Legend


- Back of House
- Dry Store
- Front of House
- Kitchen
- Outdoor Refuse Area
- Staff W/C




2 Existing Front Elevation
Scale @ 1 : 50

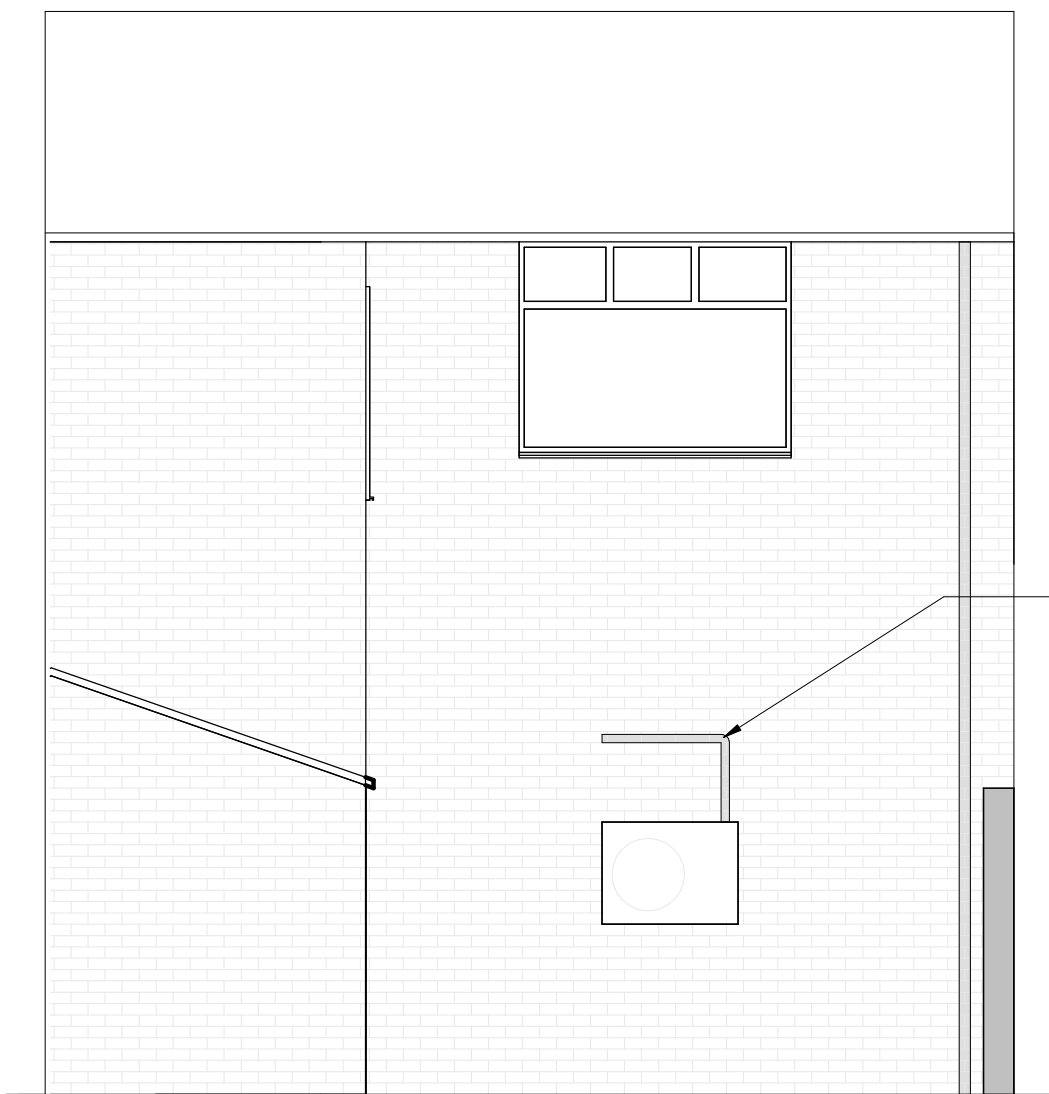

3 Existing Rear Elevation
Scale @ 1 : 50

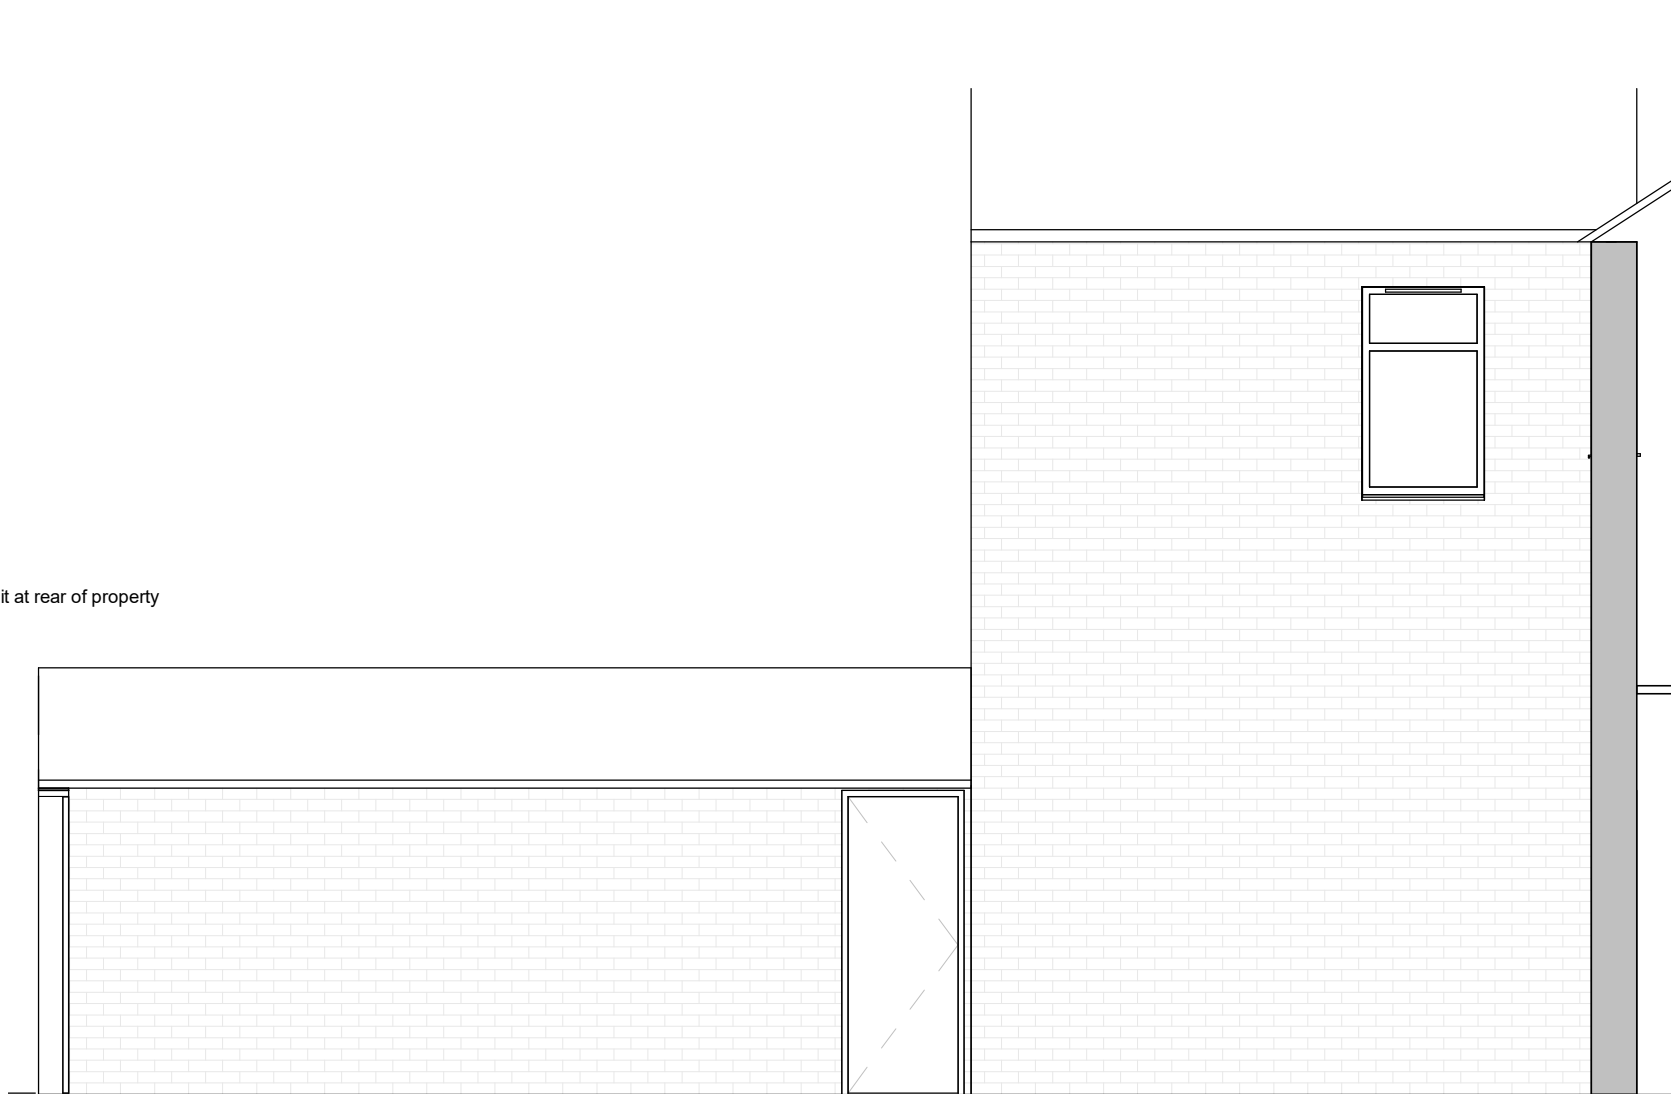


4 Existing Side Elevation
Scale @ 1 : 50

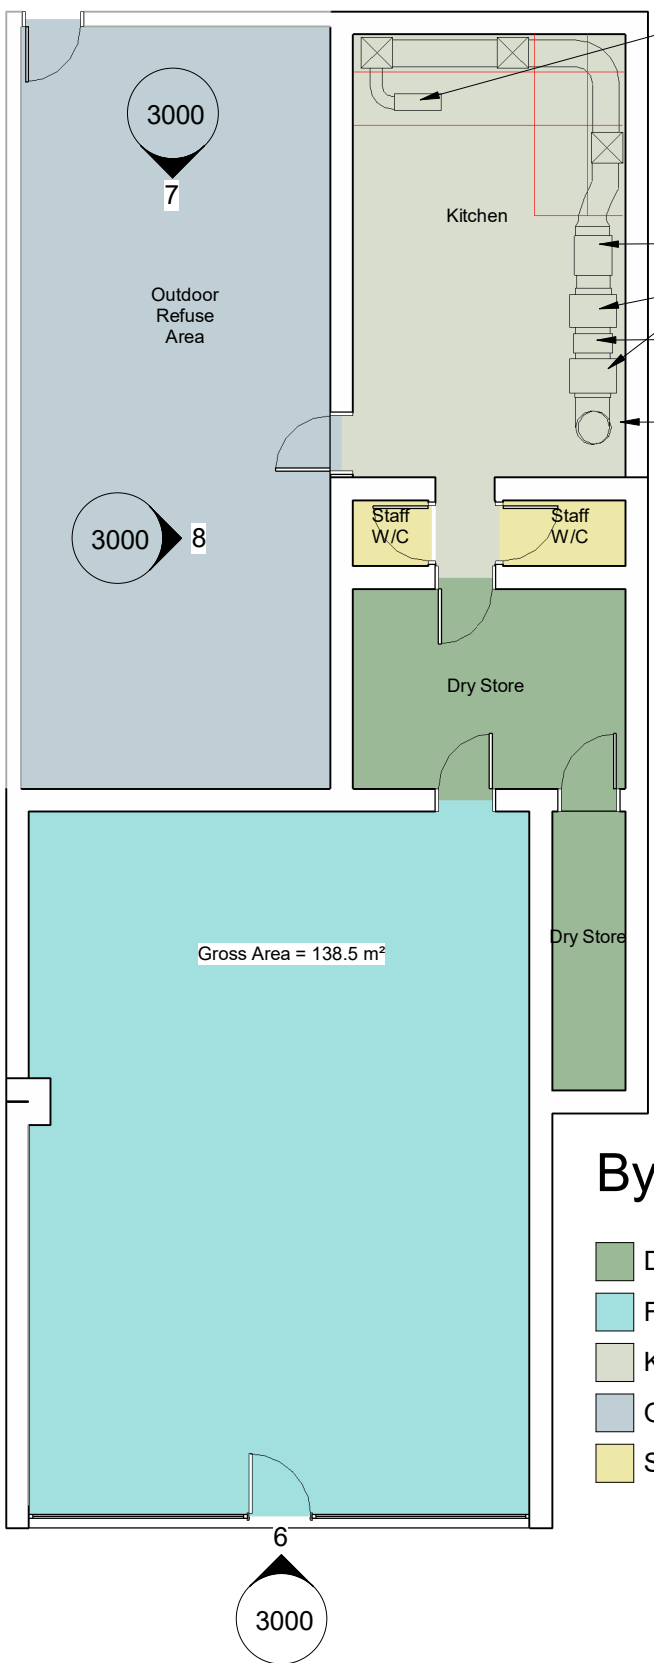


By Room Name Legend


- Dry Store
- Front of House
- Kitchen
- Outdoor Refuse Area
- Staff W/C

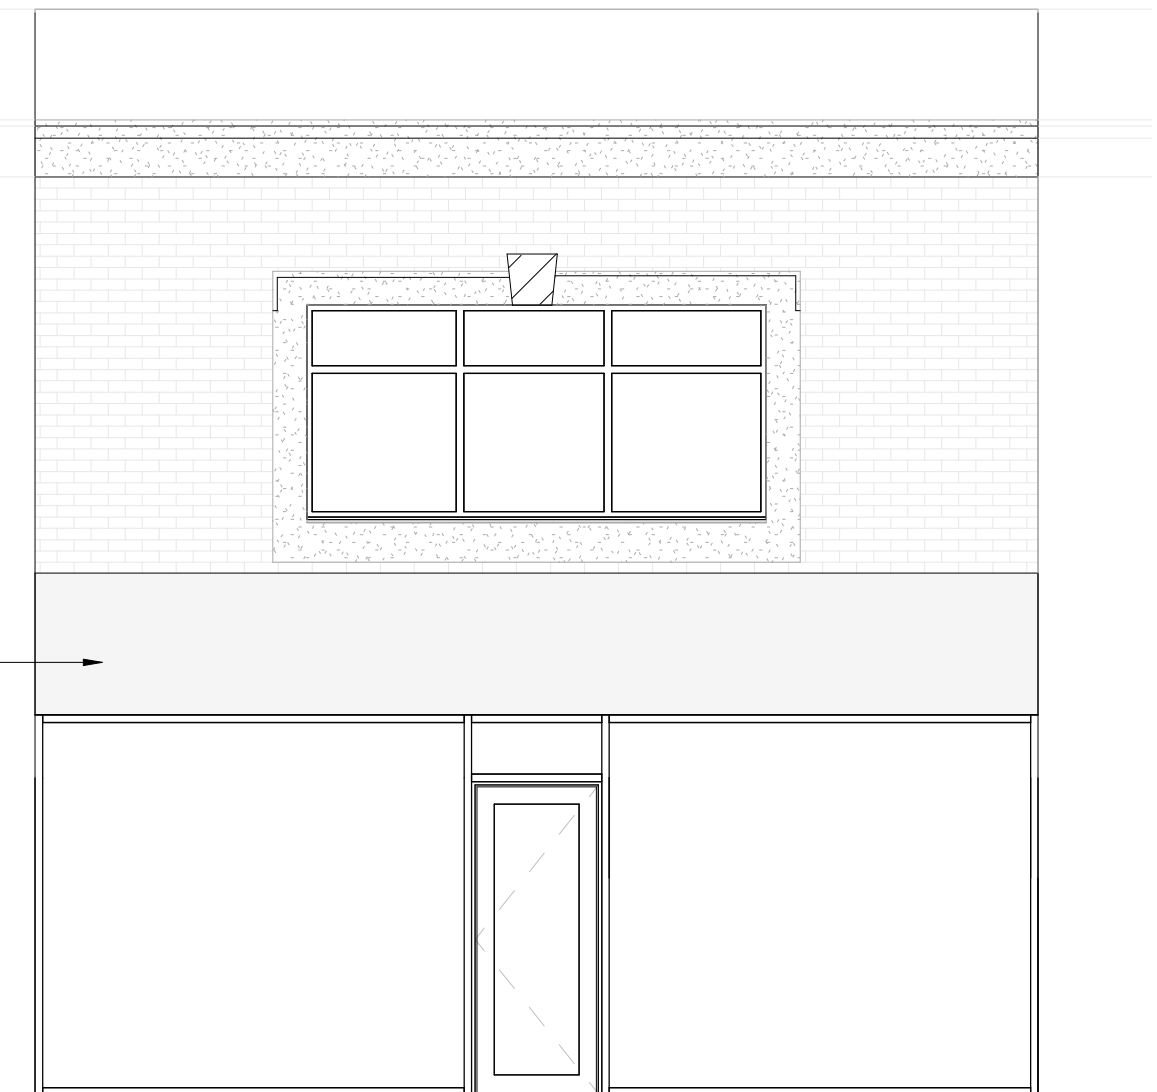

6 Proposed Front Elevation
Scale @ 1 : 50


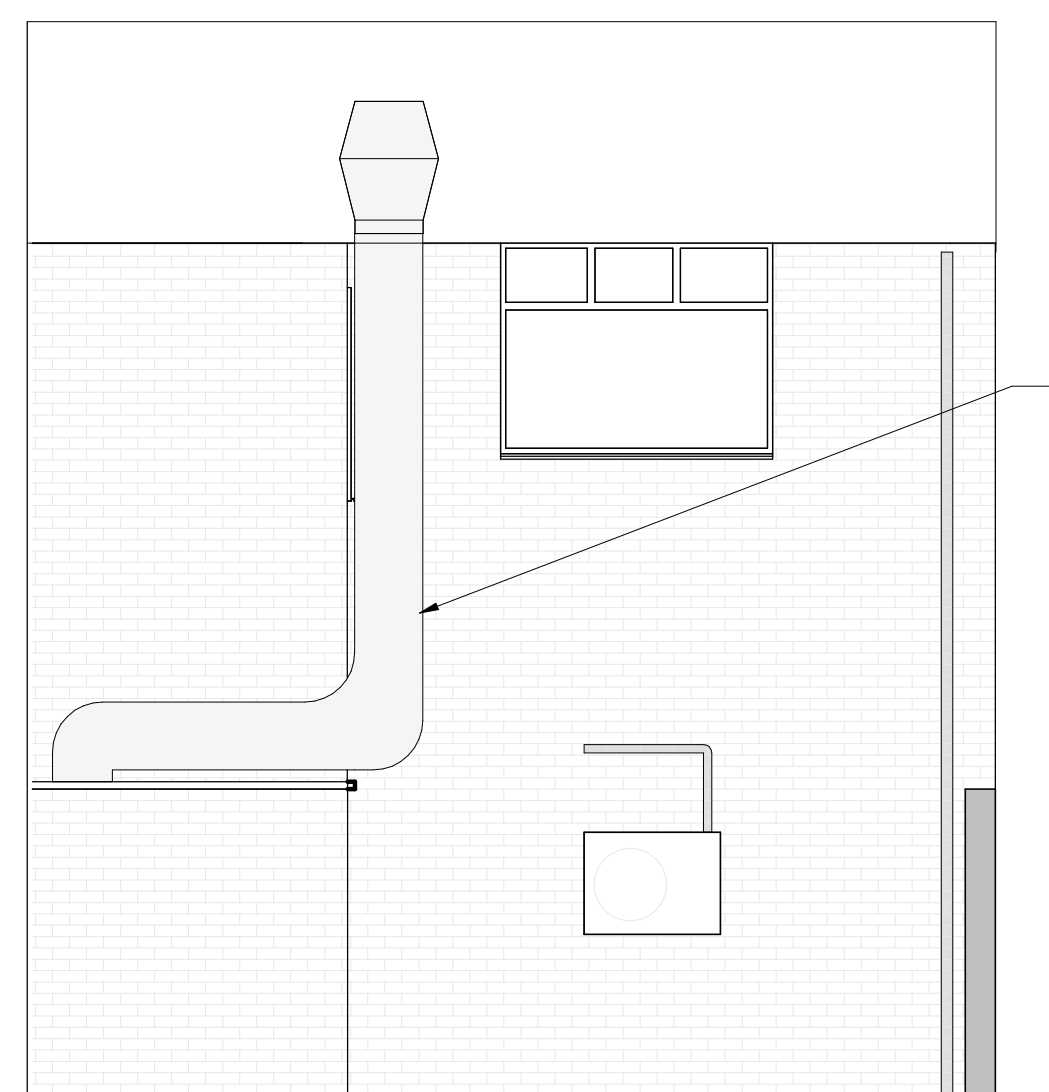


7 Proposed Rear Elevation
Scale @ 1 : 50

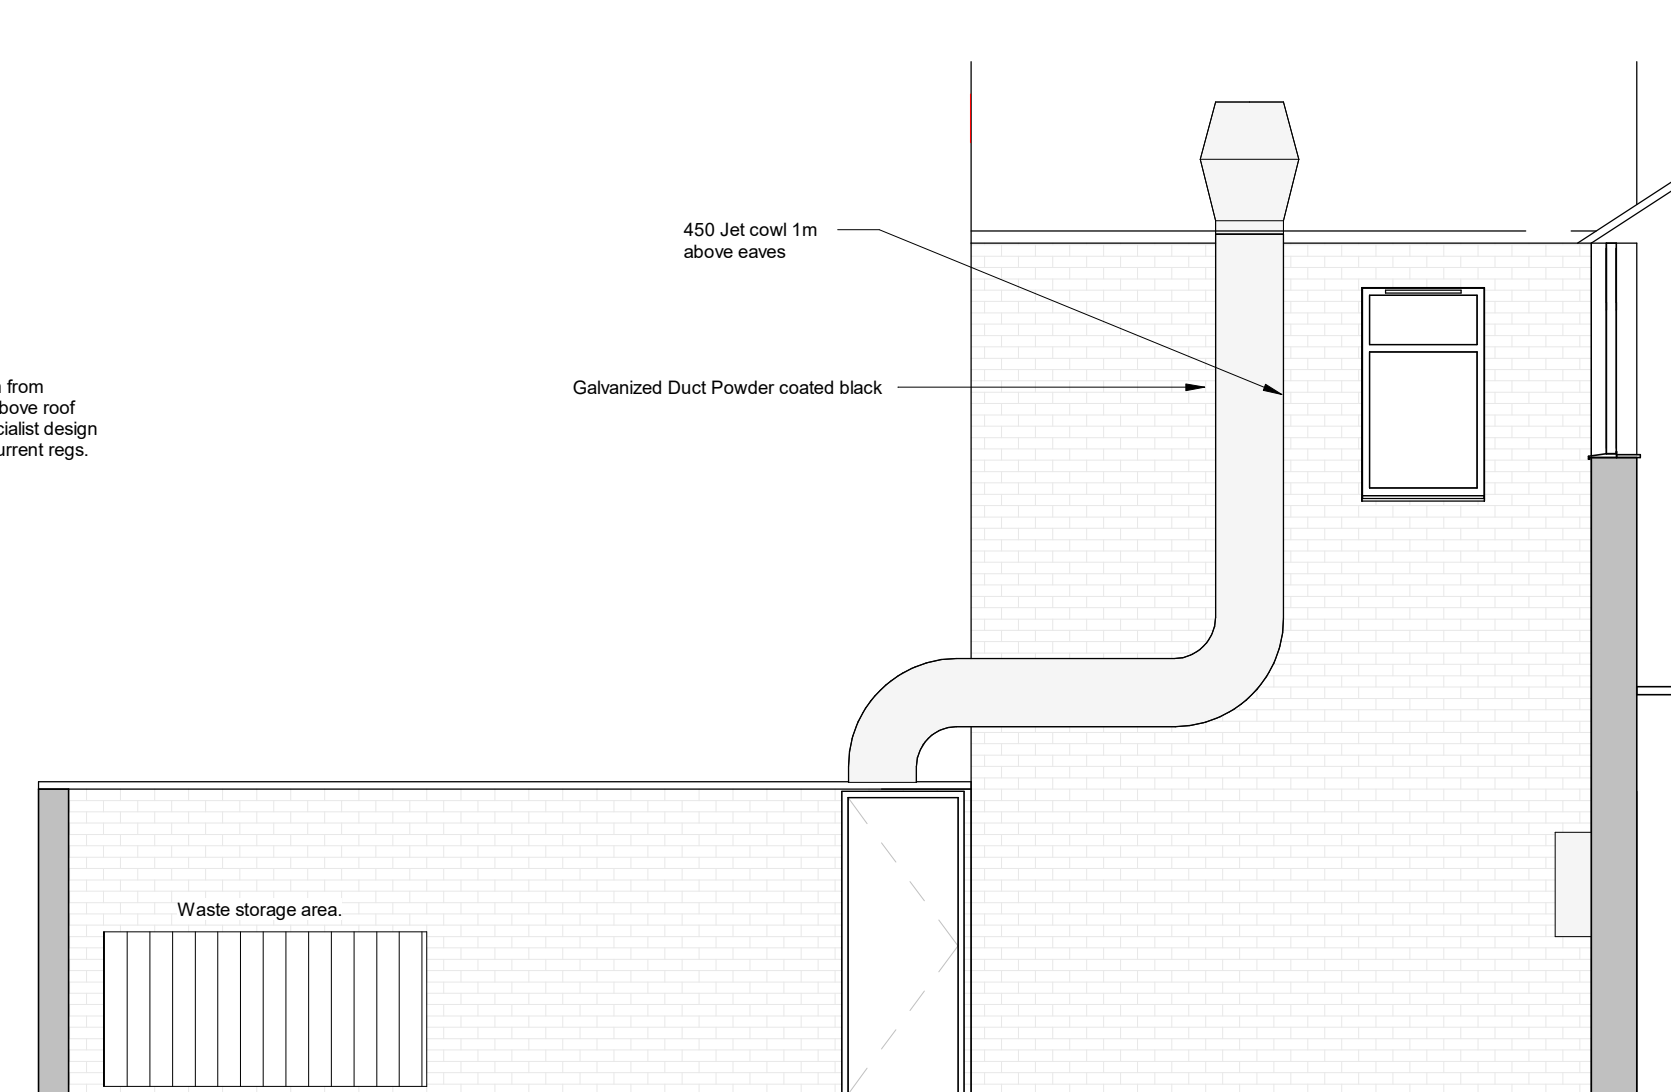

8 Proposed Side Elevation
Scale @ 1 : 50

NOTE: PLANNING APPLICATION DRAWINGS
These drawings are to be used for planning purposes only. These drawings are not to be used as construction drawings. Any other surrounding buildings and roads are not to be scaled off these drawings. All drawing measurements shall not be obtained by scaling. Any discrepancies on this document to be immediately reported to the Architect. Verify all dimensions and levels prior to construction. This Document shall be read in conjunction with related documents, specifications and associated models.
STRUCTURAL DESIGN
Steel structural design to be used for guidance purposes only, the structural engineer is to provide full structural design. Steel beam sizes and lengths to be checked on site with the structural engineer before ordering structural elements.
EXTERNAL WINDOWS AND DOORS
Do not pre-order windows or doors - Structural openings dimensions to be checked on site before placing order for windows.

  

NOTE: PLANNING APPLICATION DRAWINGS. These drawings are to be used for planning purposes only. These drawings are not to be used as construction drawings. Any other surrounding buildings and roads are not to be scaled off these drawings. All drawing measurements shall not be obtained by scaling. Any discrepancies on this document to be immediately reported to the Architect. Verify all dimensions and levels prior to construction. This Document shall be read in conjunction with related documents, specifications and associated models. STRUCTURAL DESIGN - Steel structural design to be used for guidance purposes only, the structural engineer is to provide full structural design. Steel beam sizes and lengths to be checked on site with the structural engineer before ordering structural elements. EXTERNAL WINDOWS AND DOORS - Do not pre-order windows or doors - Structural openings dimensions to be checked on site before placing order for windows.

Rev C 17/08/23 - Flu design updated on plans and elevation by specialist design
Rev B 15/07/23 - Shop front to remain as existing and chimney finish noted.

Client: Mr Huseyin Utku

Project: Proposed rear chimney/extraction system and relocate the shop front entrance door.

Location: 9 Tarbock Road
Huyton
Liverpool
L36 5XN

Sheet Name: Planning Application - Existing and proposed Floor Plans & Elevations

Sheet Number: HUYN-SL-BA-XX-DR-A-0001

Date: 08/06/2023 Scale (@ A1) As indicated