



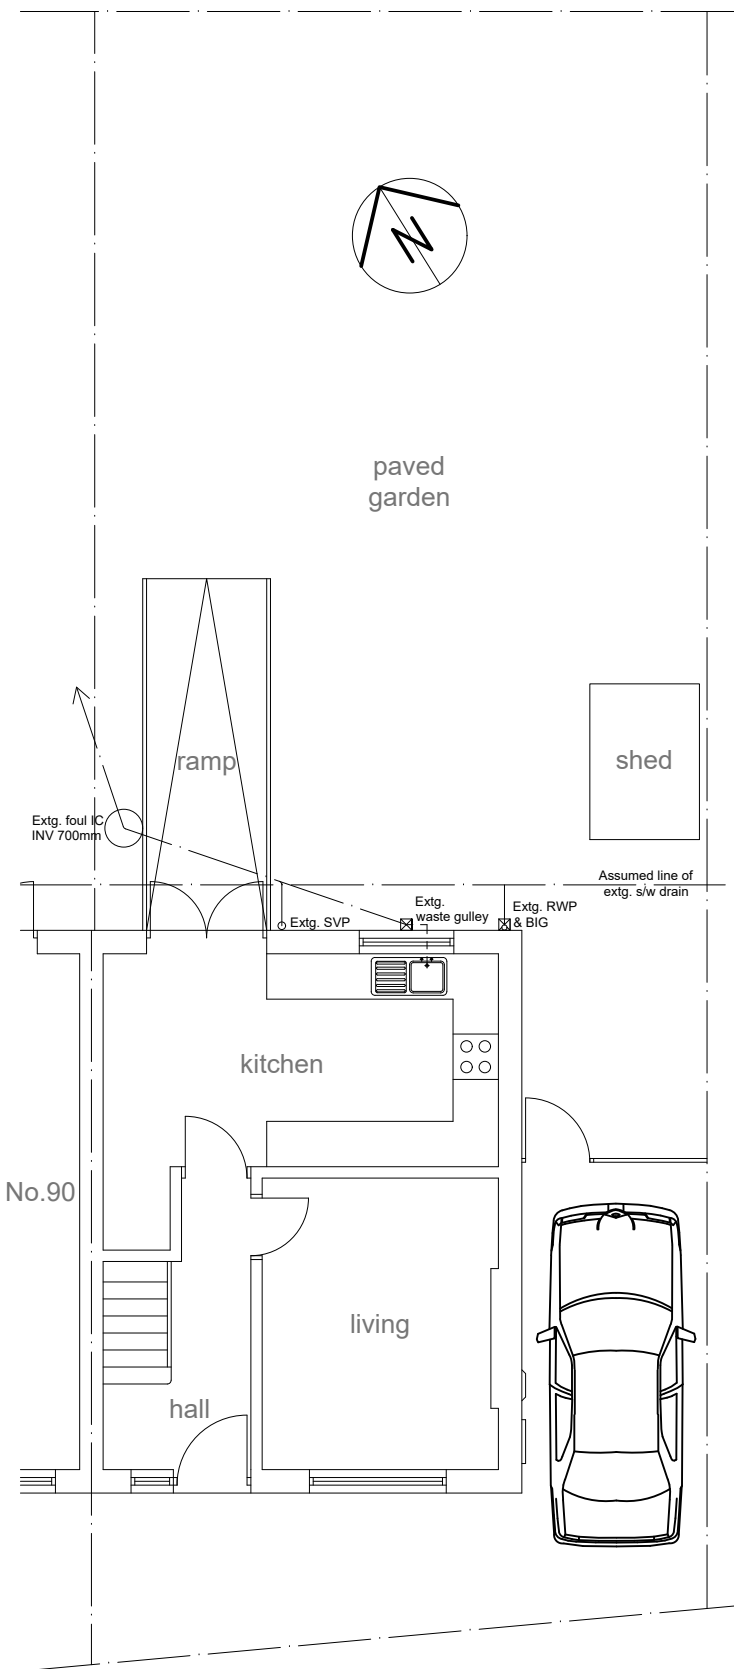

Existing ground floor plan and site plan @ 1:100 scale





Existing front elevation @ 1:100 scale

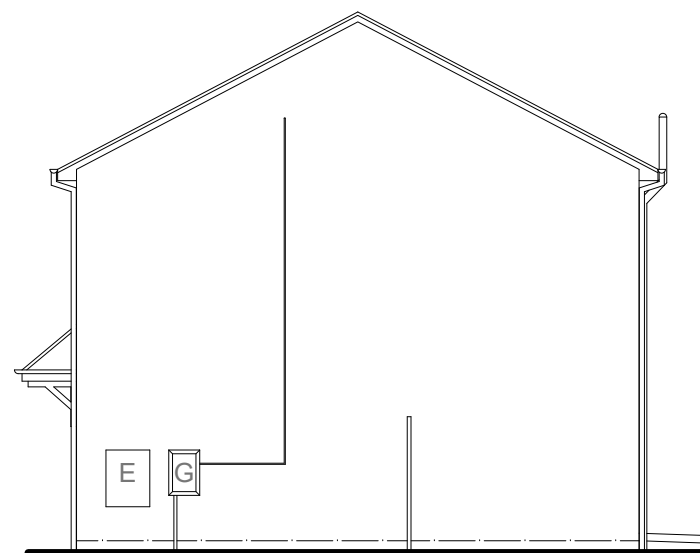

Existing side (east) elevation @ 1:100 scale



Existing rear elevation @ 1:100 scale

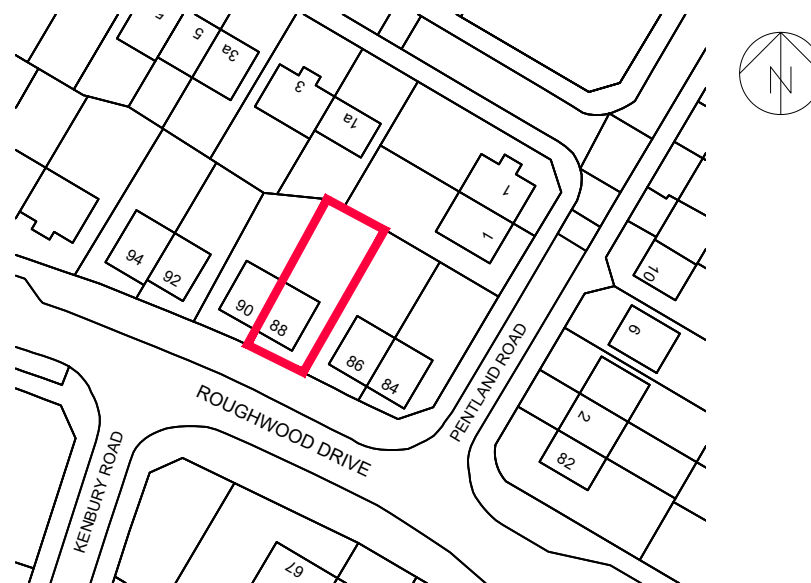 

Location Plan @ 1:1250 scale

Project:
**PROPOSED SINGLE STOREY REAR
BEDROOM AND SHOWER ROOM
EXTENSION**
at:
**88 ROUGHWOOD DRIVE
KIRKBY, L33 9UN**
for:
MR LOUIS NAYLOR

EXISTING LAYOUT & LOCATION PLAN

Scale: 1:100 & 1:1250 Date: March 2026

Drawing Number: 59924-01	Revision:
------------------------------------	-----------