



This drawing (or any part thereof) may not be copied, transmitted or disclosed to any third party or unauthorized person without the prior written permission of Future3Architecture
This drawing is to be read in conjunction with all other relevant drawings prepared by consultants and sub-contractors. Work only to printed dimensions. Report any discrepancies to the Architect or representatives thereof.



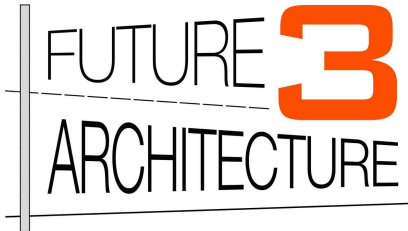


Contact:
07919222347
hello@future3.co.uk
155 Score Lane, Liverpool, L16 5EE
www.future3.co.uk

PROJECT	15 Laurel Grove		
	Huyton		
	L36 5UD		
PROJECT N°	25026		
CLIENT	Amie Boner		
DRAWING	Location, Site Plan & 3D		
STATUS	Planning		
SCALE (@ A3)	As indicated		
DRAWN BY	LL		
DATE	23.5.25		
DRAWING NUMBER			REV
25026 - 01			A


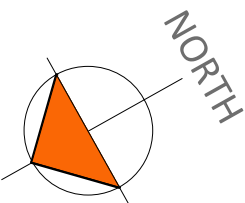


LOCATION PLAN SCALE 1:1250

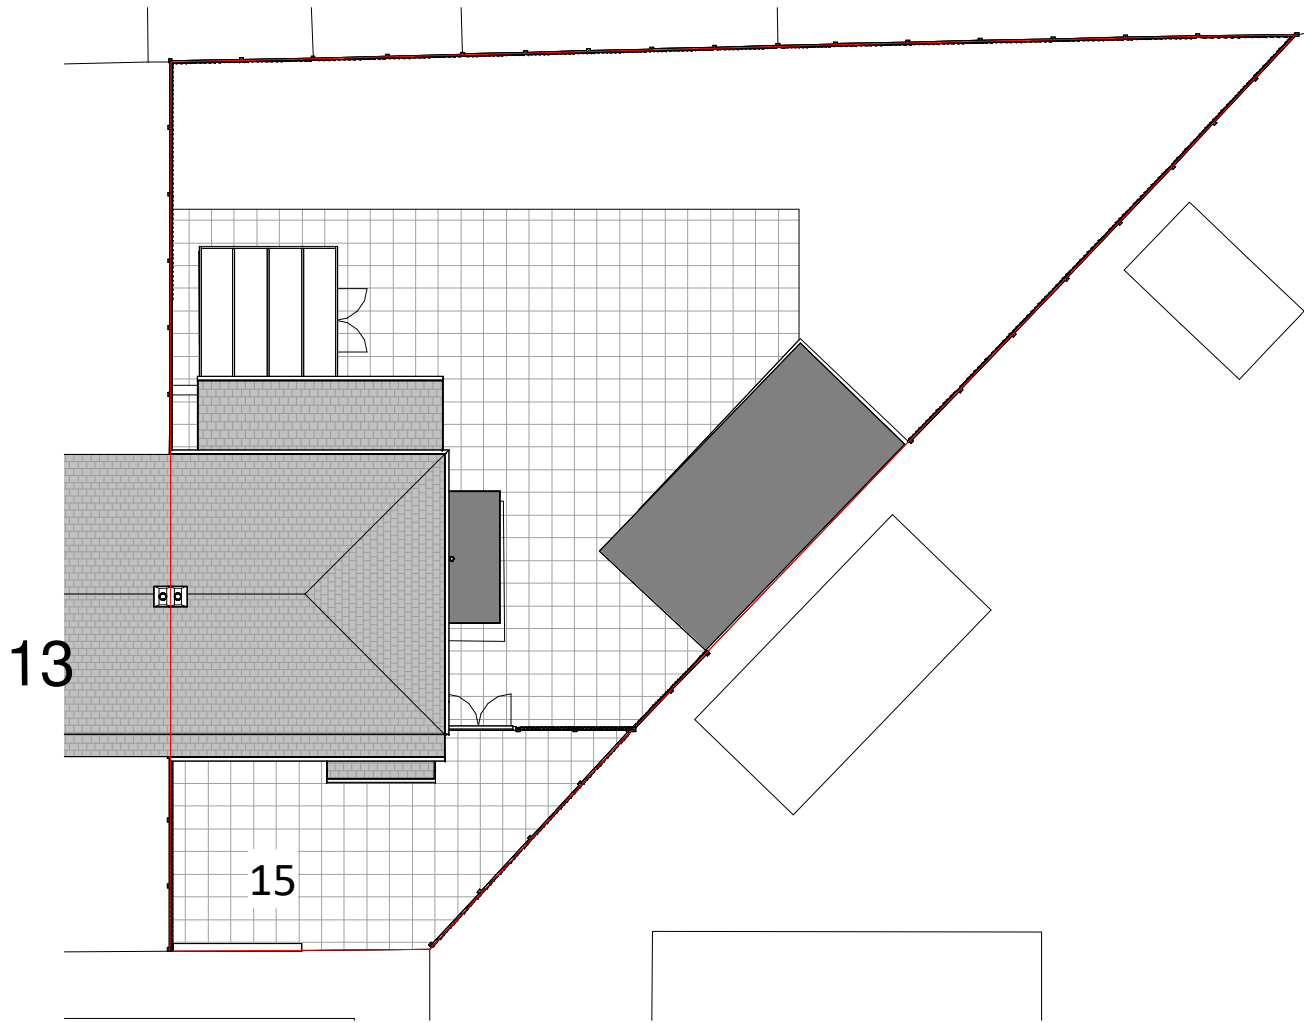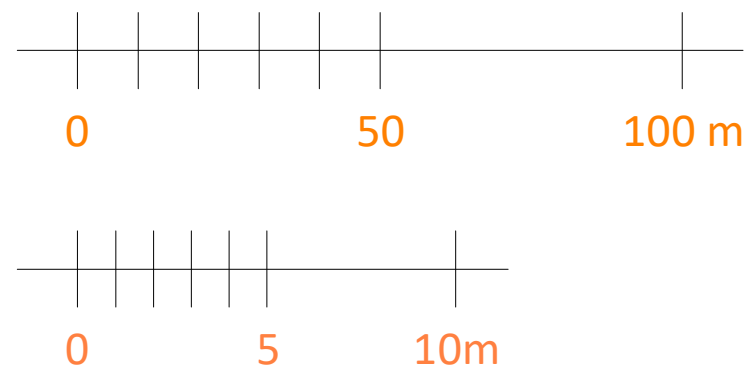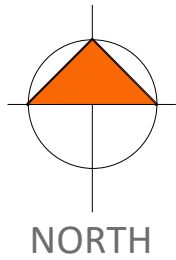


SITE PLAN 1:200



This drawing (or any part thereof) may not be copied, transmitted or disclosed to any third party or unauthorized person without the prior written permission of Future3Architecture
This drawing is to be read in conjunction with all other relevant drawings prepared by consultants and sub-contractors. Work only to printed dimensions. Report any discrepancies to the Architect or representatives thereof.

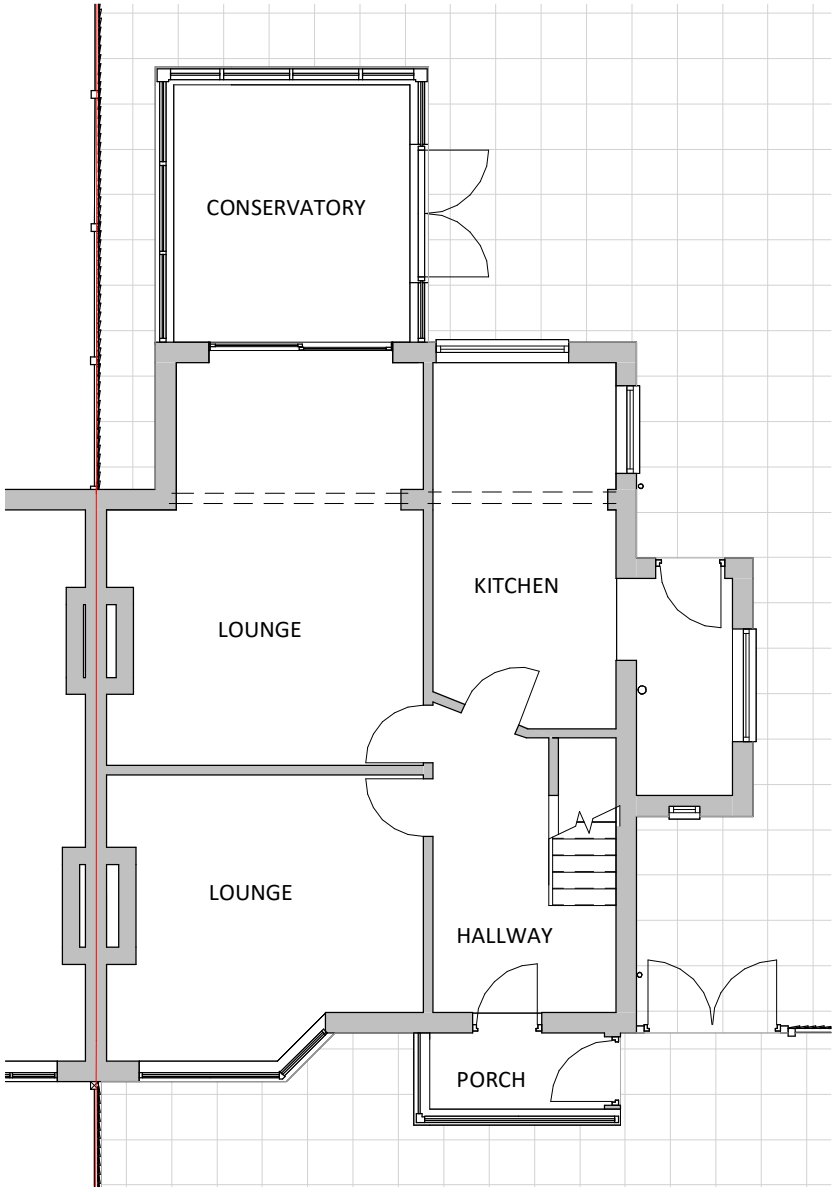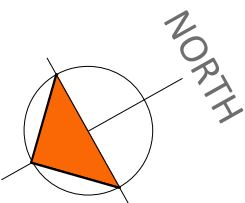

GF PLAN

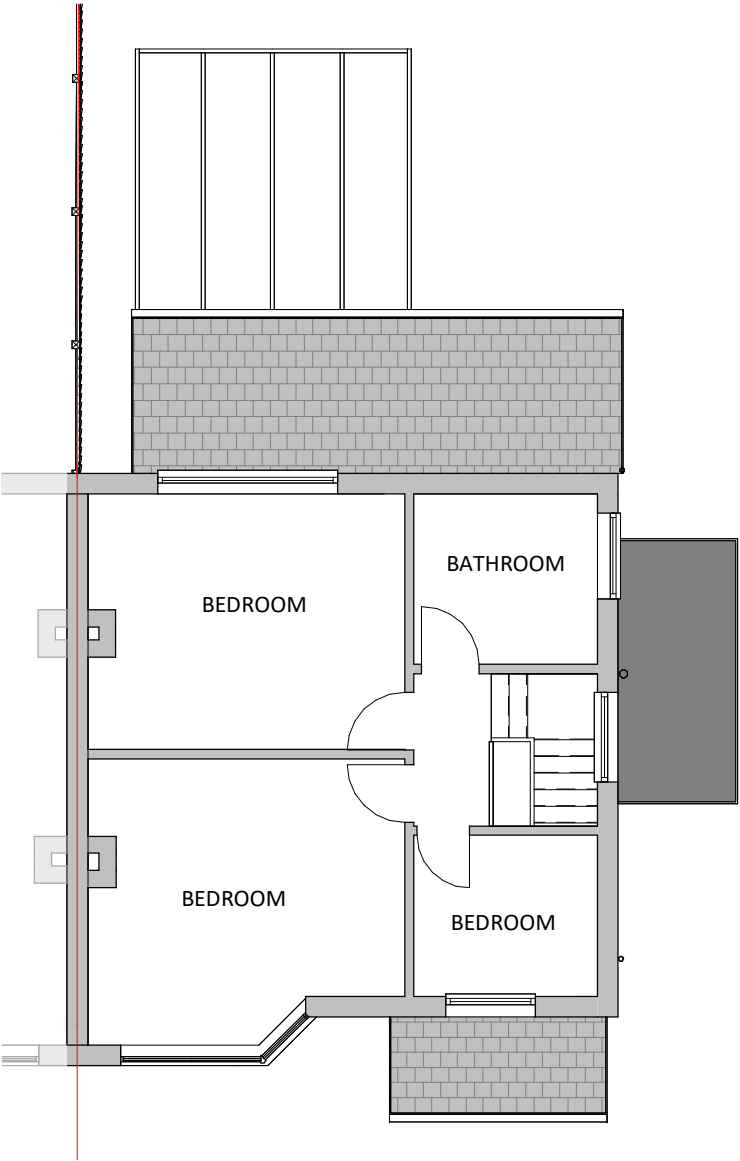


1F PLAN

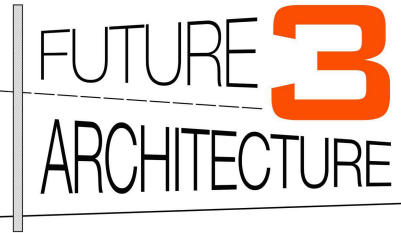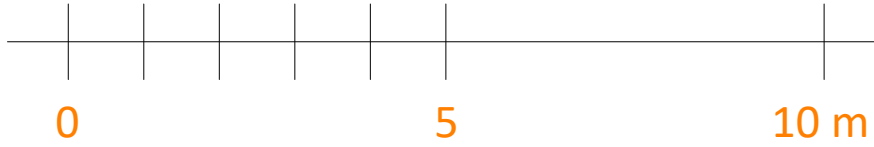

Contact:
07919222347
hello@future3.co.uk
155 Score Lane, Liverpool, L16 5EE
www.future3.co.uk

PROJECT	15 Laurel Grove		
	Huyton		
	L36 5UD		
PROJECT N°	25026		
CLIENT	Amie Boner		
DRAWING	Existing plans		
STATUS	Planning		
SCALE (@ A3)	1 : 100		
DRAWN BY	LL		
DATE	23.5.25		
DRAWING NUMBER			REV
25026 - 02			A

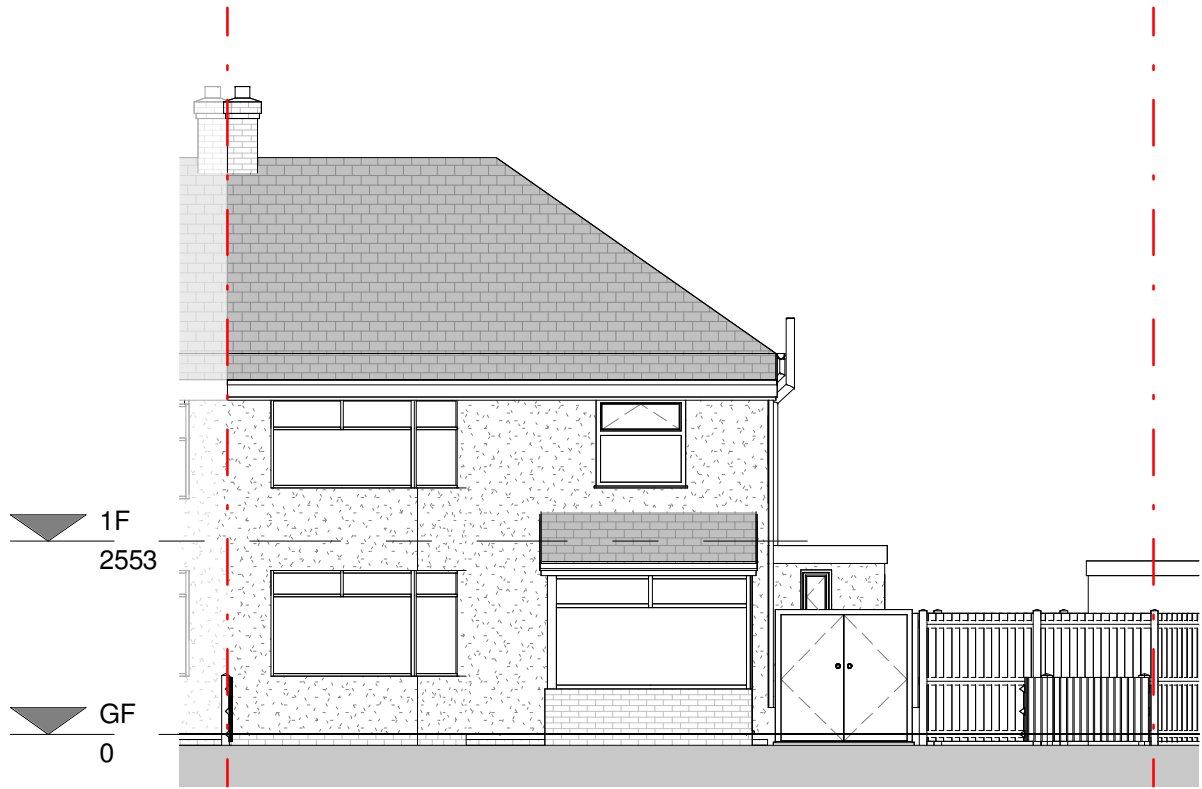


FRONT ELEVATION




SIDE ELEVATION I




REAR ELEVATION

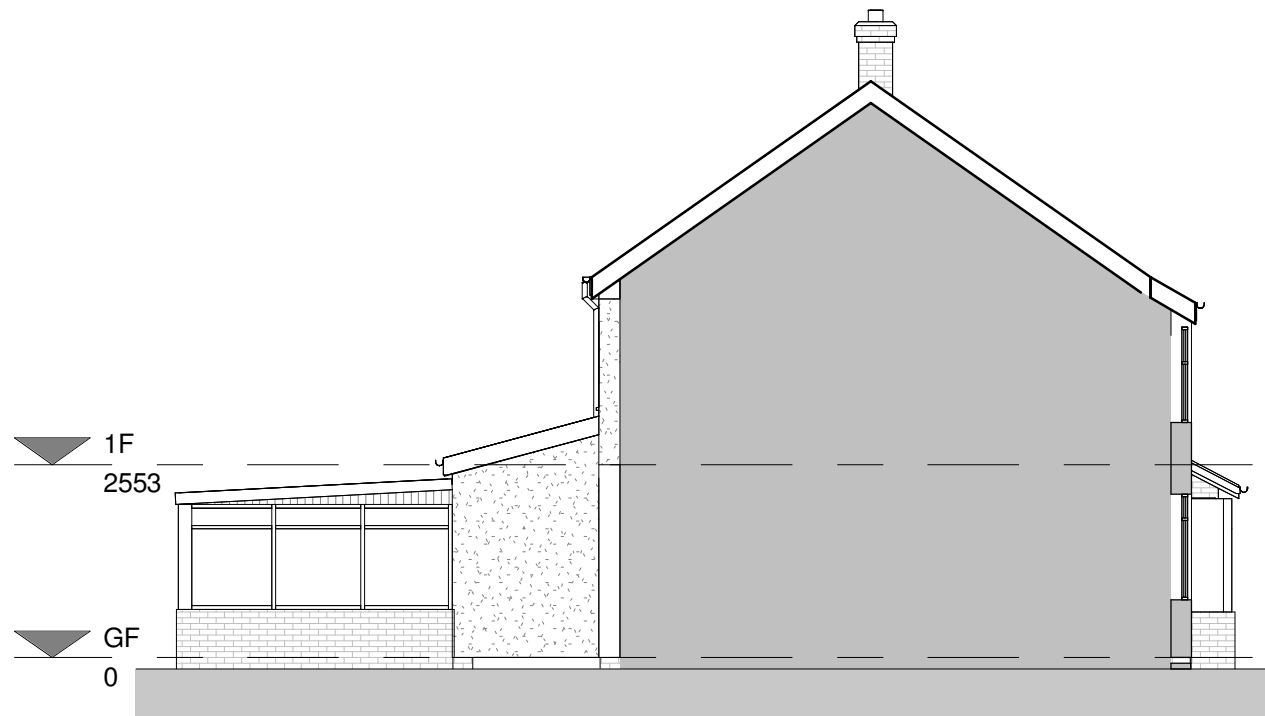

SIDE ELEVATION II

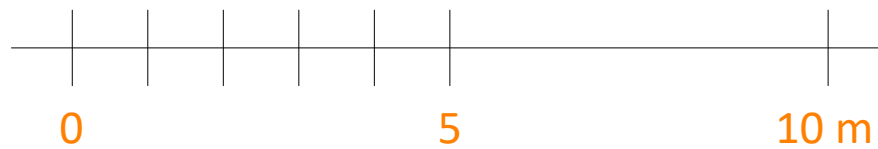



This drawing (or any part thereof) may not be copied, transmitted or disclosed to any third party or unauthorized person without the prior written permission of Future3Architecture. This drawing is to be read in conjunction with all other relevant drawings prepared by consultants and sub-contractors. Work only to printed dimensions. Report any discrepancies to the Architect or representatives thereof.

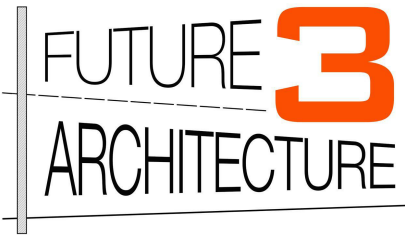


Contact:
07919222347
hello@future3.co.uk
155 Score Lane, Liverpool, L16 5EE
www.future3.co.uk

PROJECT	15 Laurel Grove Huyton L36 5UD
PROJECT N°	25026
CLIENT	Amie Boner
DRAWING	Existing Elevations
STATUS	Planning
SCALE (@ A3)	1 : 100
DRAWN BY	LL
DATE	23.5.25
DRAWING NUMBER	25026 - 03
REV	A

This drawing (or any part thereof) may not be copied, transmitted or disclosed to any third party or unauthorized person without the prior written permission of Future3Architecture
This drawing is to be read in conjunction with all other relevant drawings prepared by consultants and sub-contractors. Work only to printed dimensions. Report any discrepancies to the Architect or representatives thereof.

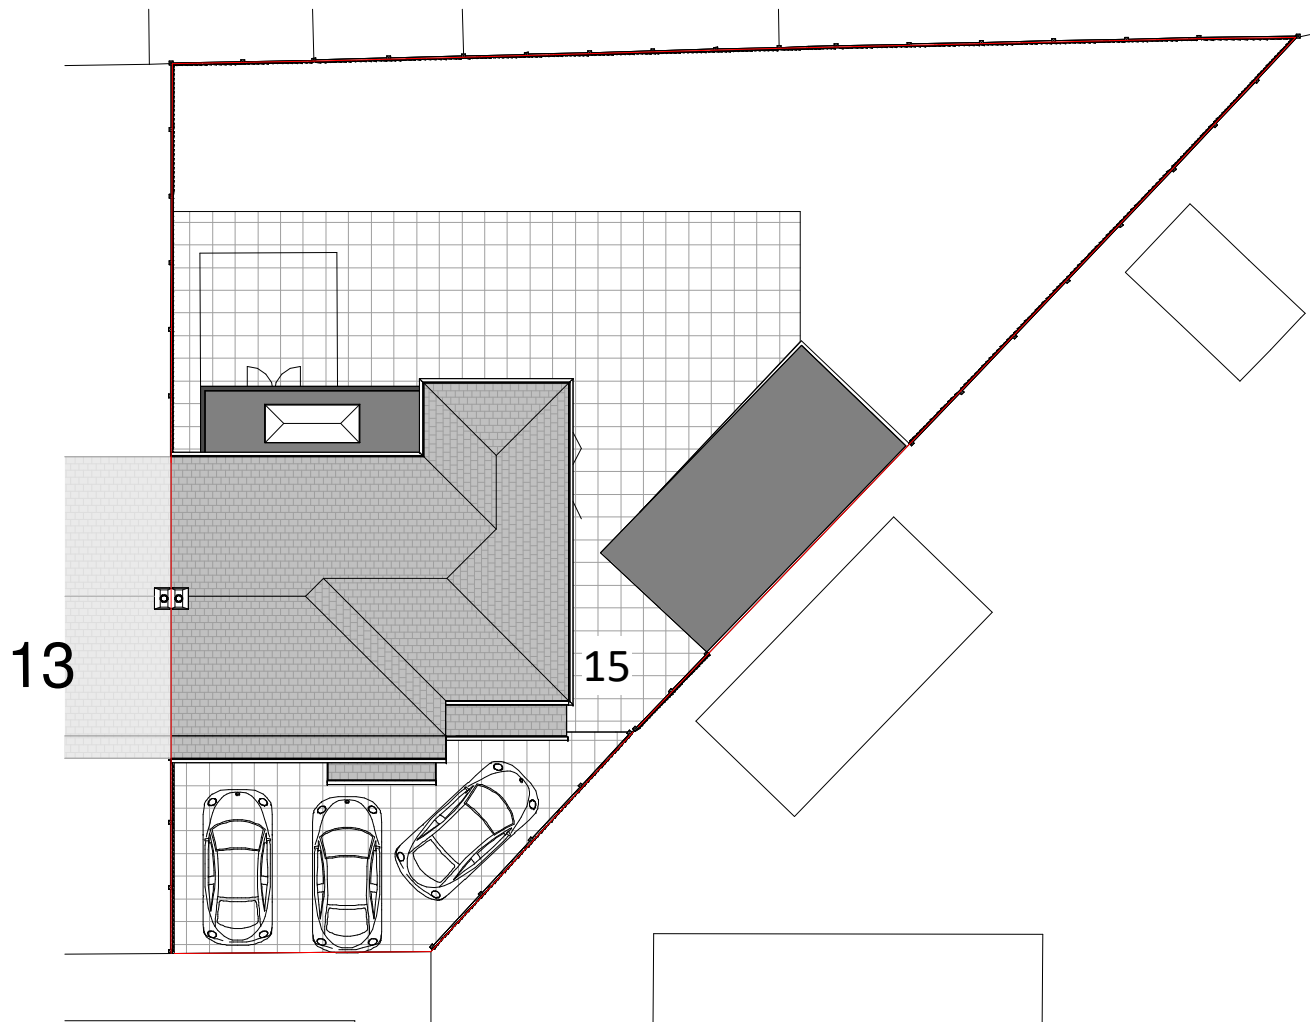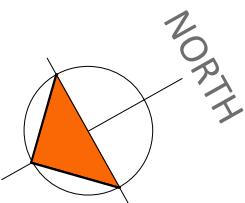

SITE PLAN 1:200


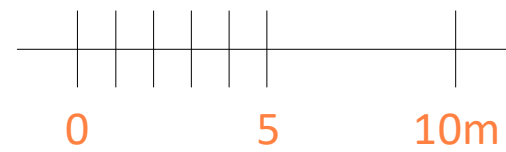


FUTURE **3**
ARCHITECTURE

Contact:
07919222347
hello@future3.co.uk
155 Score Lane, Liverpool, L16 5EE
www.future3.co.uk

PROJECT	15 Laurel Grove Huyton L36 5UD
PROJECT N°	25026
CLIENT	Amie Boner
DRAWING	Site Plan & 3D
STATUS	Planning
SCALE (@ A3)	1 : 200
DRAWN BY	LL
DATE	23.5.25
DRAWING NUMBER	25026 - 04
REV	A

This drawing (or any part thereof) may not be copied, transmitted or disclosed to any third party or unauthorized person without the prior written permission of Future3Architecture
This drawing is to be read in conjunction with all other relevant drawings prepared by consultants and sub-contractors. Work only to printed dimensions. Report any discrepancies to the Architect or representatives thereof.

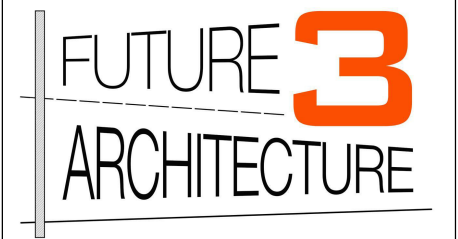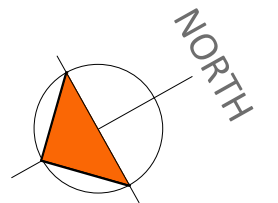

Contact:
07919222347
hello@future3.co.uk
155 Score Lane, Liverpool, L16 5EE
www.future3.co.uk

PROJECT
15 Laurel Grove
Huyton
L36 5UD

PROJECT N° 25026

CLIENT
Amie Boner

DRAWING
Proposed ground floor plan


STATUS Planning


SCALE (@ A3) 1 : 50

DRAWN BY LL



DATE 23.5.25

DRAWING NUMBER 25026 - 05
REV A

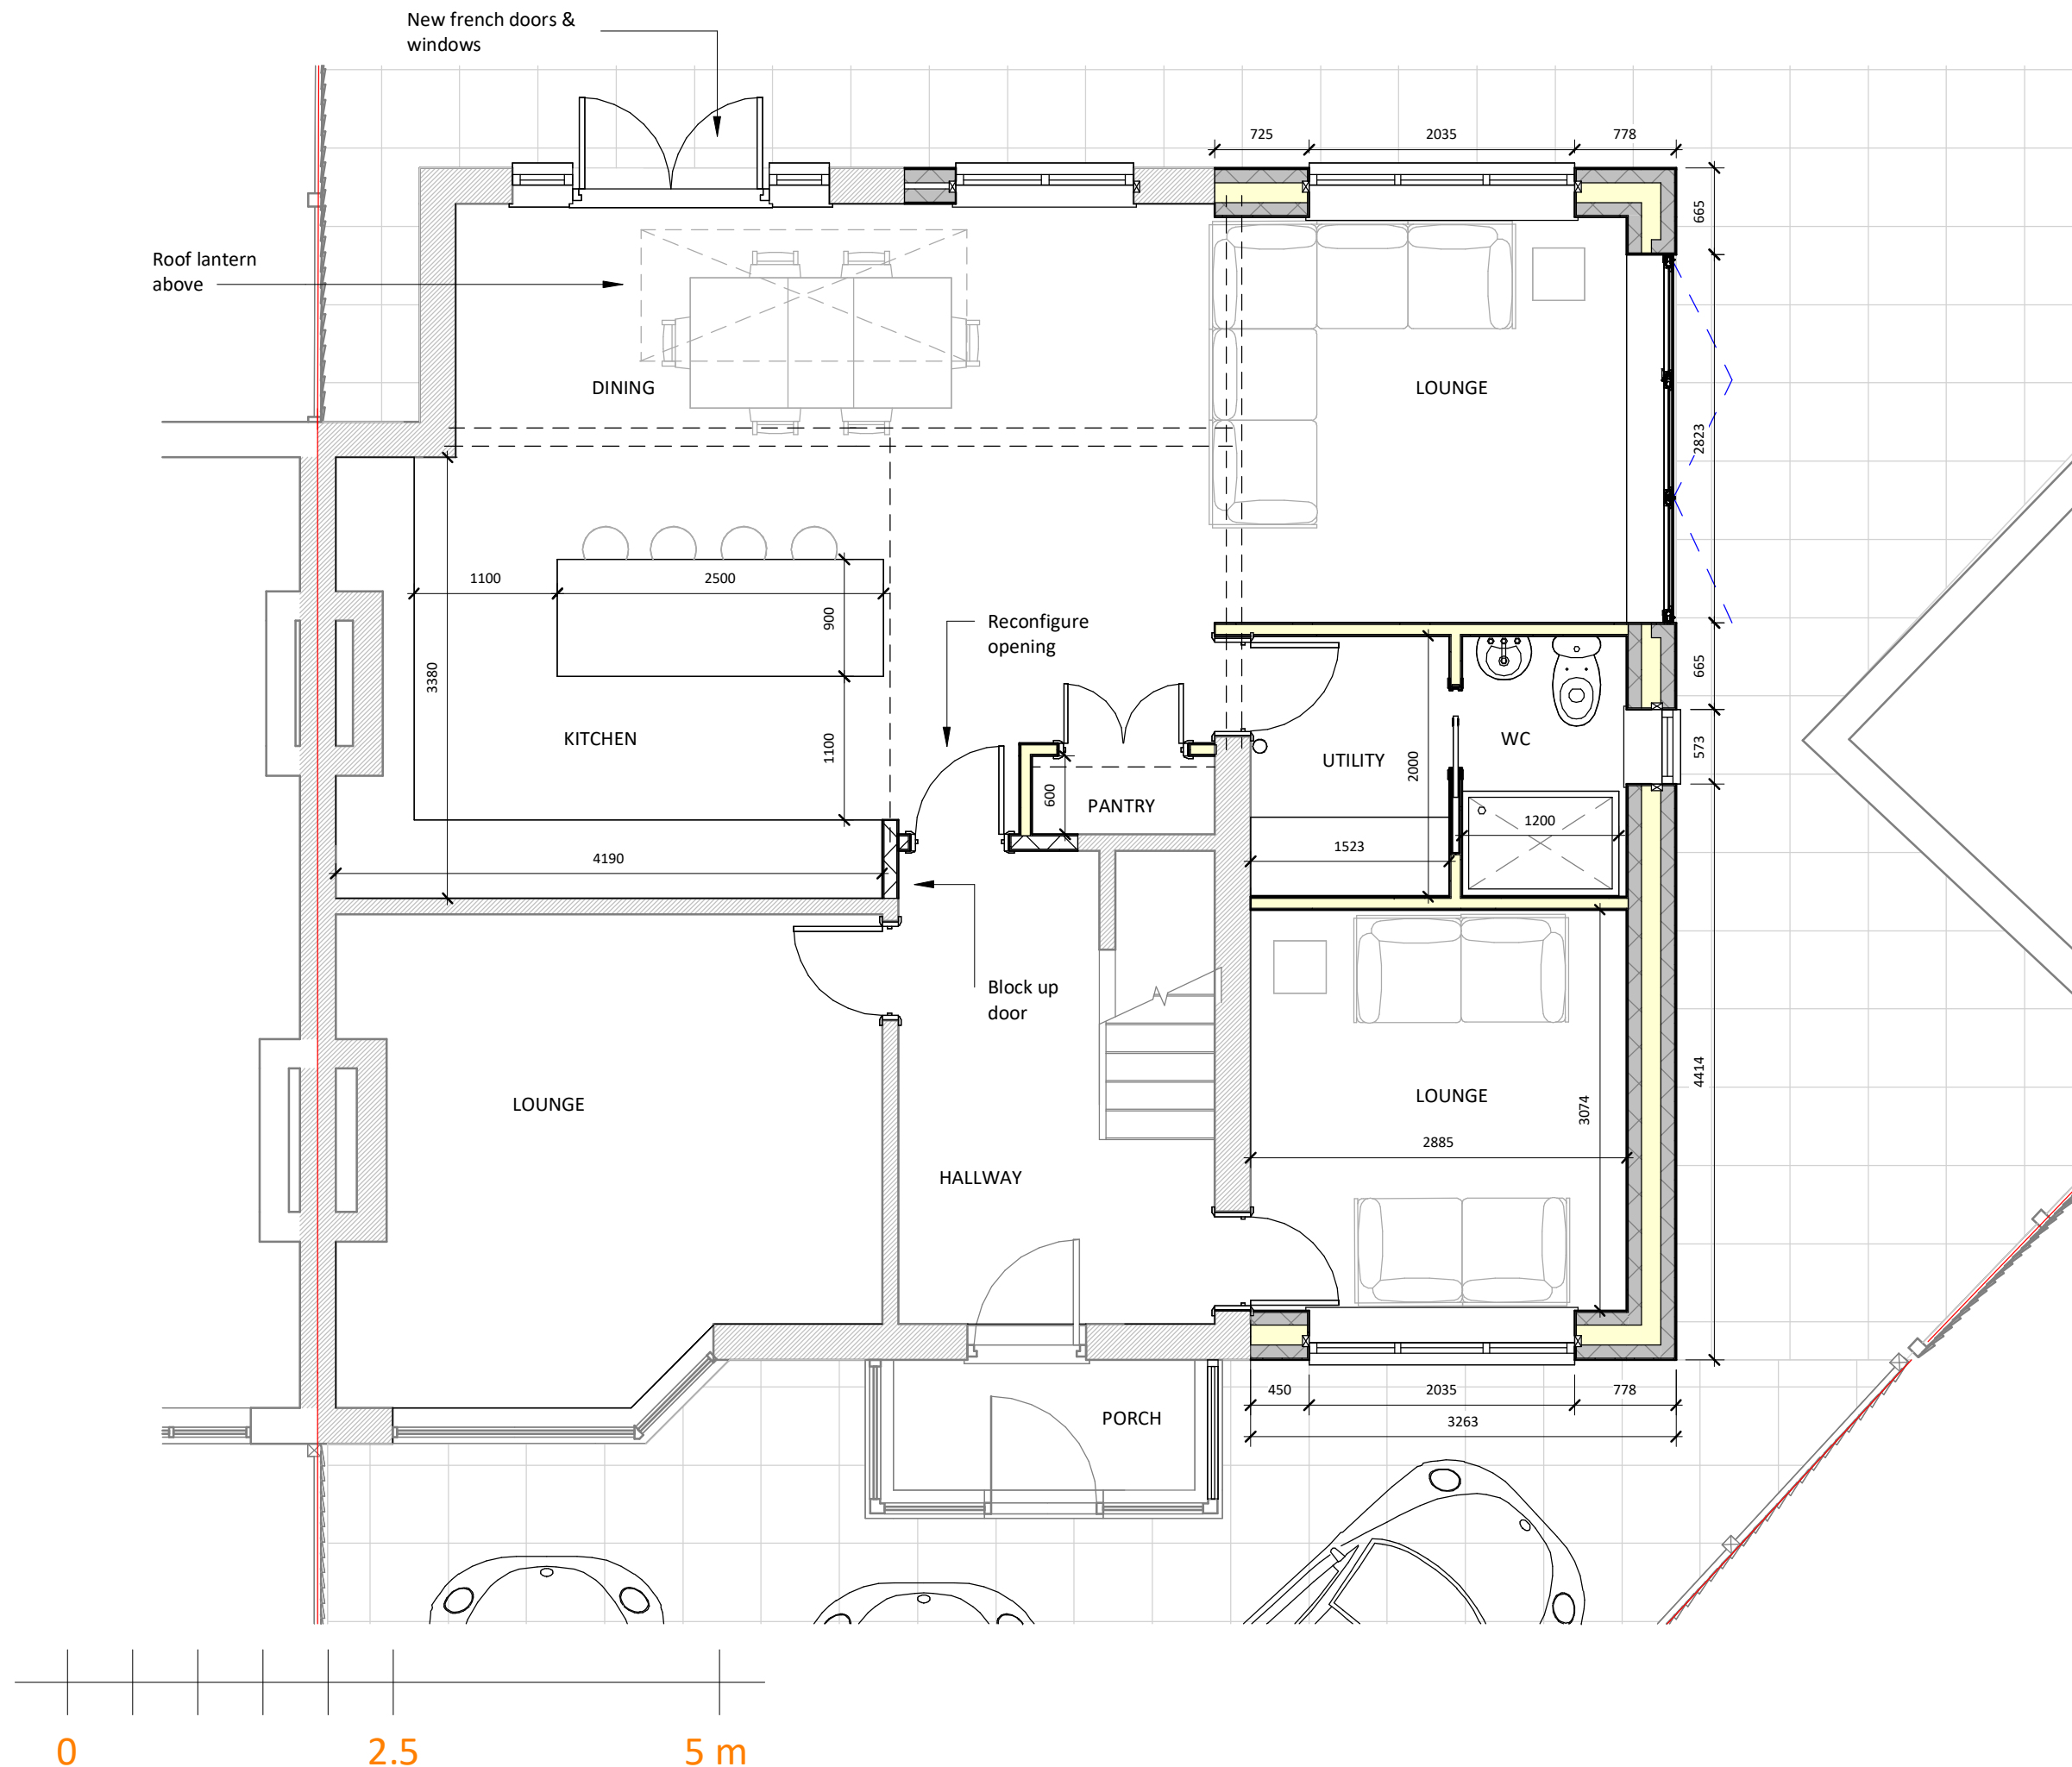

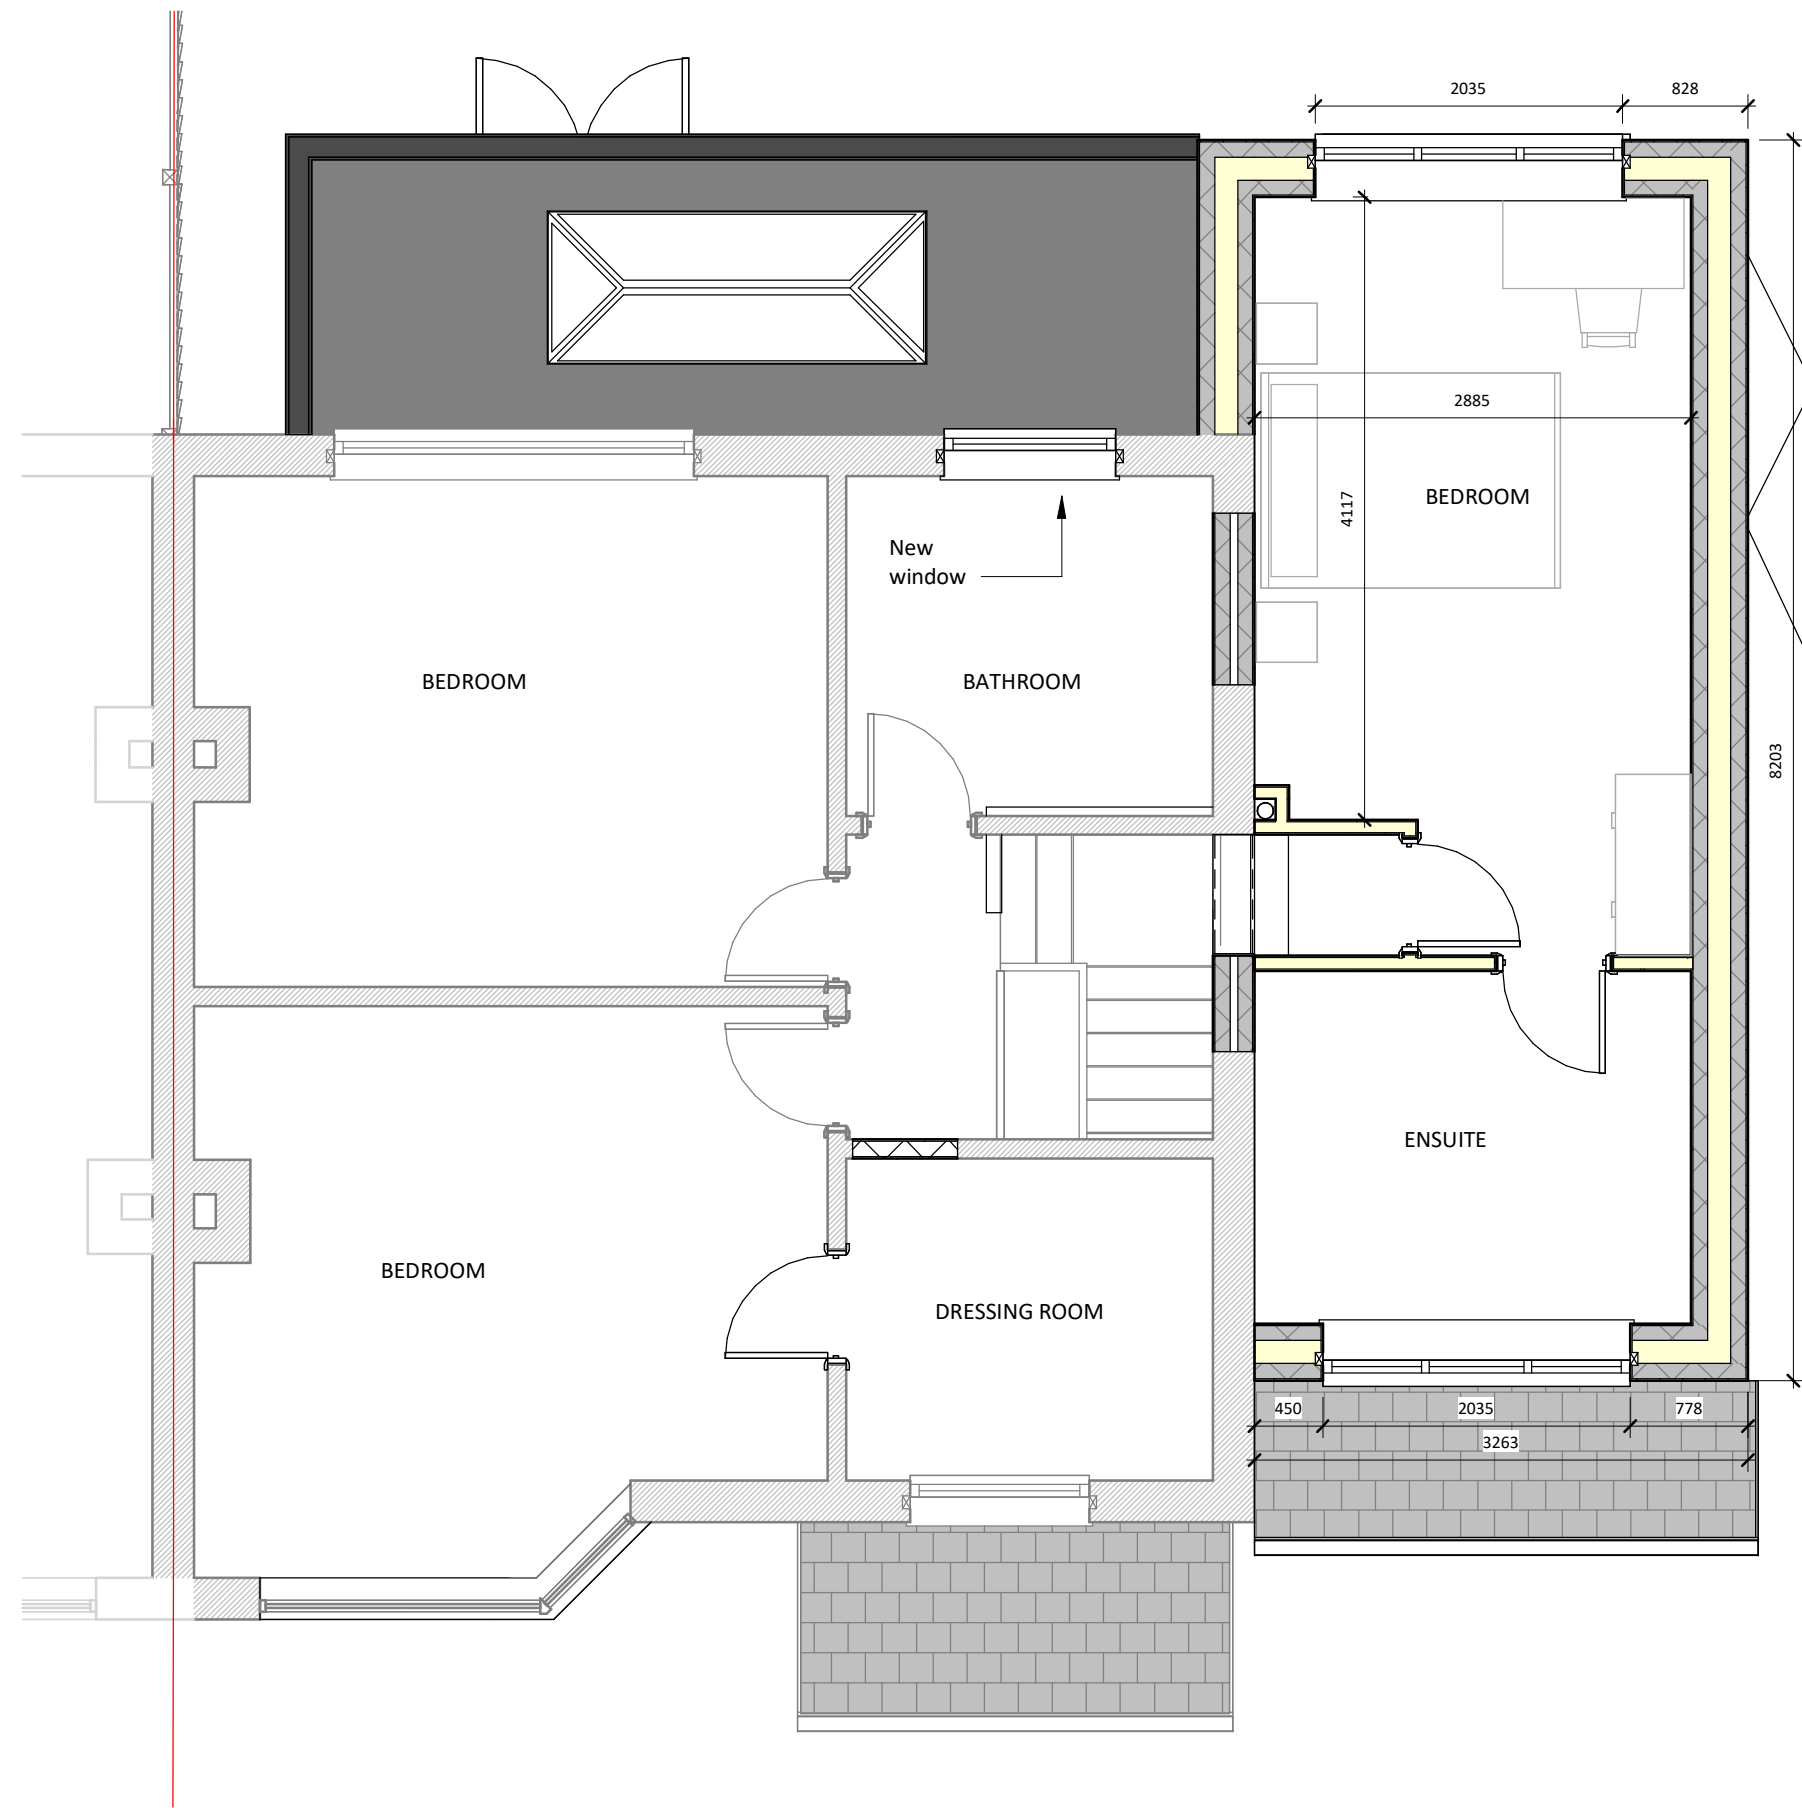

This drawing (or any part thereof) may not be copied, transmitted or disclosed to any third party or unauthorized person without the prior written permission of Future3Architecture
This drawing is to be read in conjunction with all other relevant drawings prepared by consultants and sub-contractors. Work only to printed dimensions. Report any discrepancies to the Architect or representatives thereof.

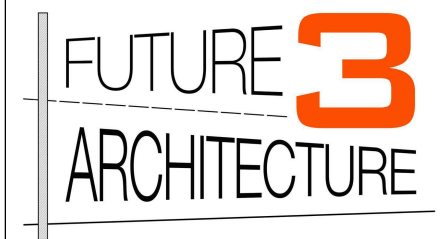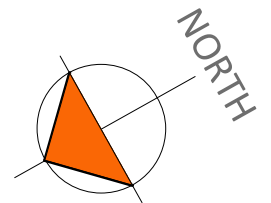

Contact:
07919222347
hello@future3.co.uk
155 Score Lane, Liverpool, L16 5EE
www.future3.co.uk

PROJECT
15 Laurel Grove
Huyton
L36 5UD

PROJECT N° 25026

CLIENT
Amie Boner

DRAWING
Proposed first floor plan

STATUS

SCALE (@ A3) 1 : 50

DRAWN BY LL

DATE 23.5.25

DRAWING NUMBER

25026 - 06

REV

A




FRONT ELEVATION




SIDE ELEVATION I




REAR ELEVATION

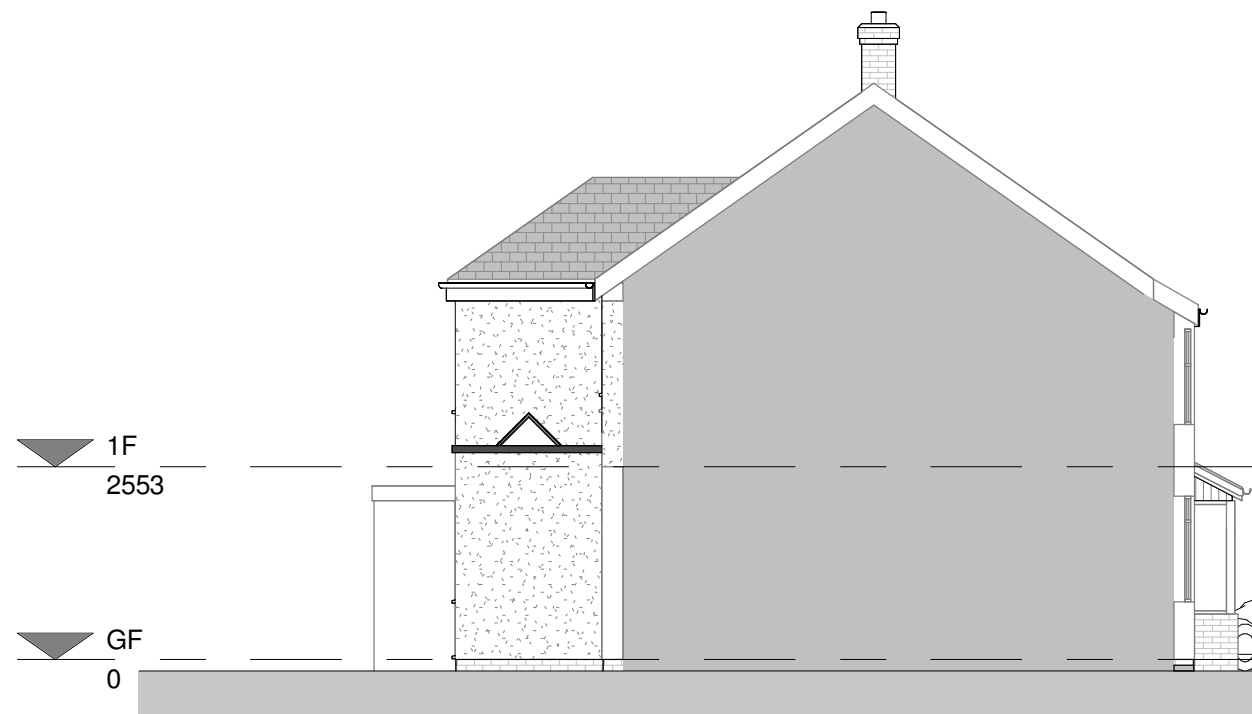

SIDE ELEVATION II

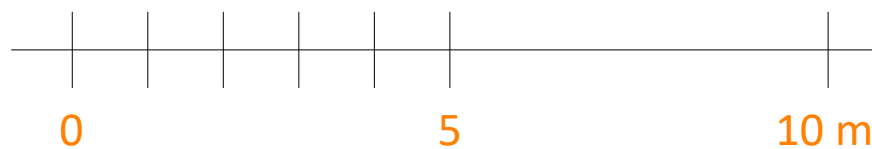

This drawing (or any part thereof) may not be copied, transmitted or disclosed to any third party or unauthorized person without the prior written permission of Future3Architecture. This drawing is to be read in conjunction with all other relevant drawings prepared by consultants and sub-contractors. Work only to printed dimensions. Report any discrepancies to the Architect or representatives thereof.

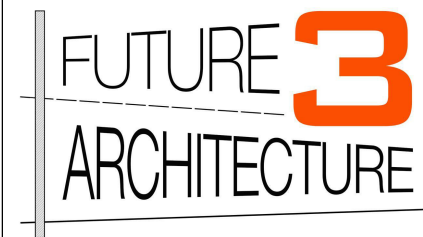

Contact:
07919222347
hello@future3.co.uk
155 Score Lane, Liverpool, L16 5EE
www.future3.co.uk

PROJECT	15 Laurel Grove Huyton L36 5UD
PROJECT N°	25026
CLIENT	Amie Boner
DRAWING	Proposed Elevations
STATUS	Planning
SCALE (@ A3)	1 : 100
DRAWN BY	LL
DATE	23.5.25
DRAWING NUMBER	25026 - 07
REV	A