



This drawing (or any part thereof) may not be copied, transmitted or disclosed to any third party or unauthorized person without the prior written permission of Future3Architecture
This drawing is to be read in conjunction with all other relevant drawings prepared by consultants and sub-contractors. Work only to printed dimensions. Report any discrepancies to the Architect or representatives thereof.



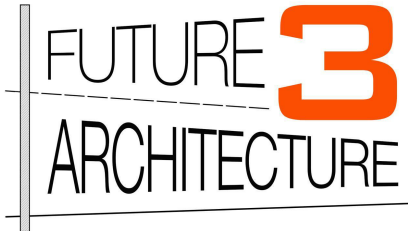


Contact:
07919222347
hello@future3.co.uk
155 Score Lane, Liverpool, L16 5EE
www.future3.co.uk

PROJECT	15 Laurel Grove		
	Huyton		
	L36 5UD		
PROJECT N°	25026		
CLIENT	Amie Boner		
DRAWING	Location, Site Plan & 3D		
STATUS	Planning		
SCALE (@ A3)	As indicated		
DRAWN BY	LL		
DATE	23.5.25		
DRAWING NUMBER			REV
25026 - 01			A

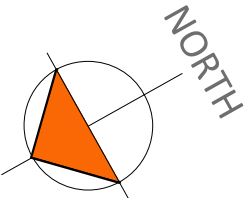

LOCATION PLAN SCALE 1:1250

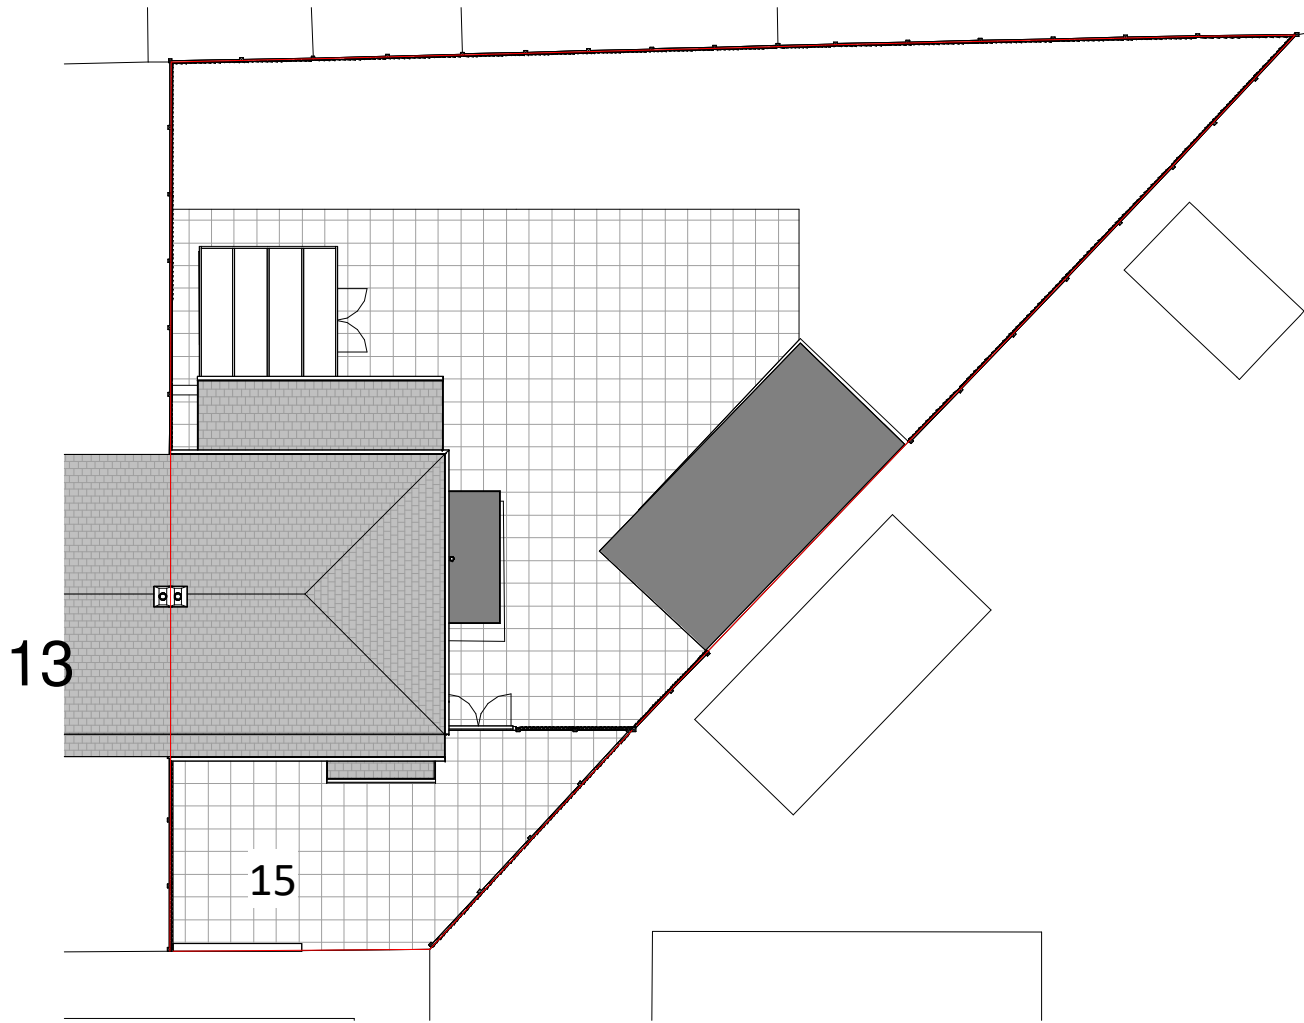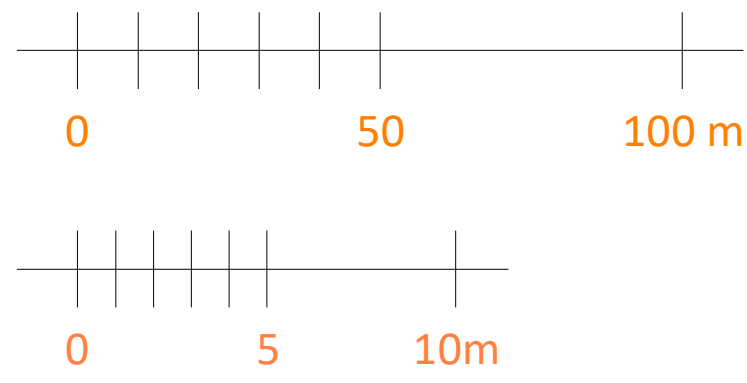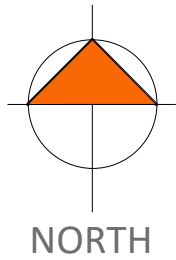

SITE PLAN 1:200