



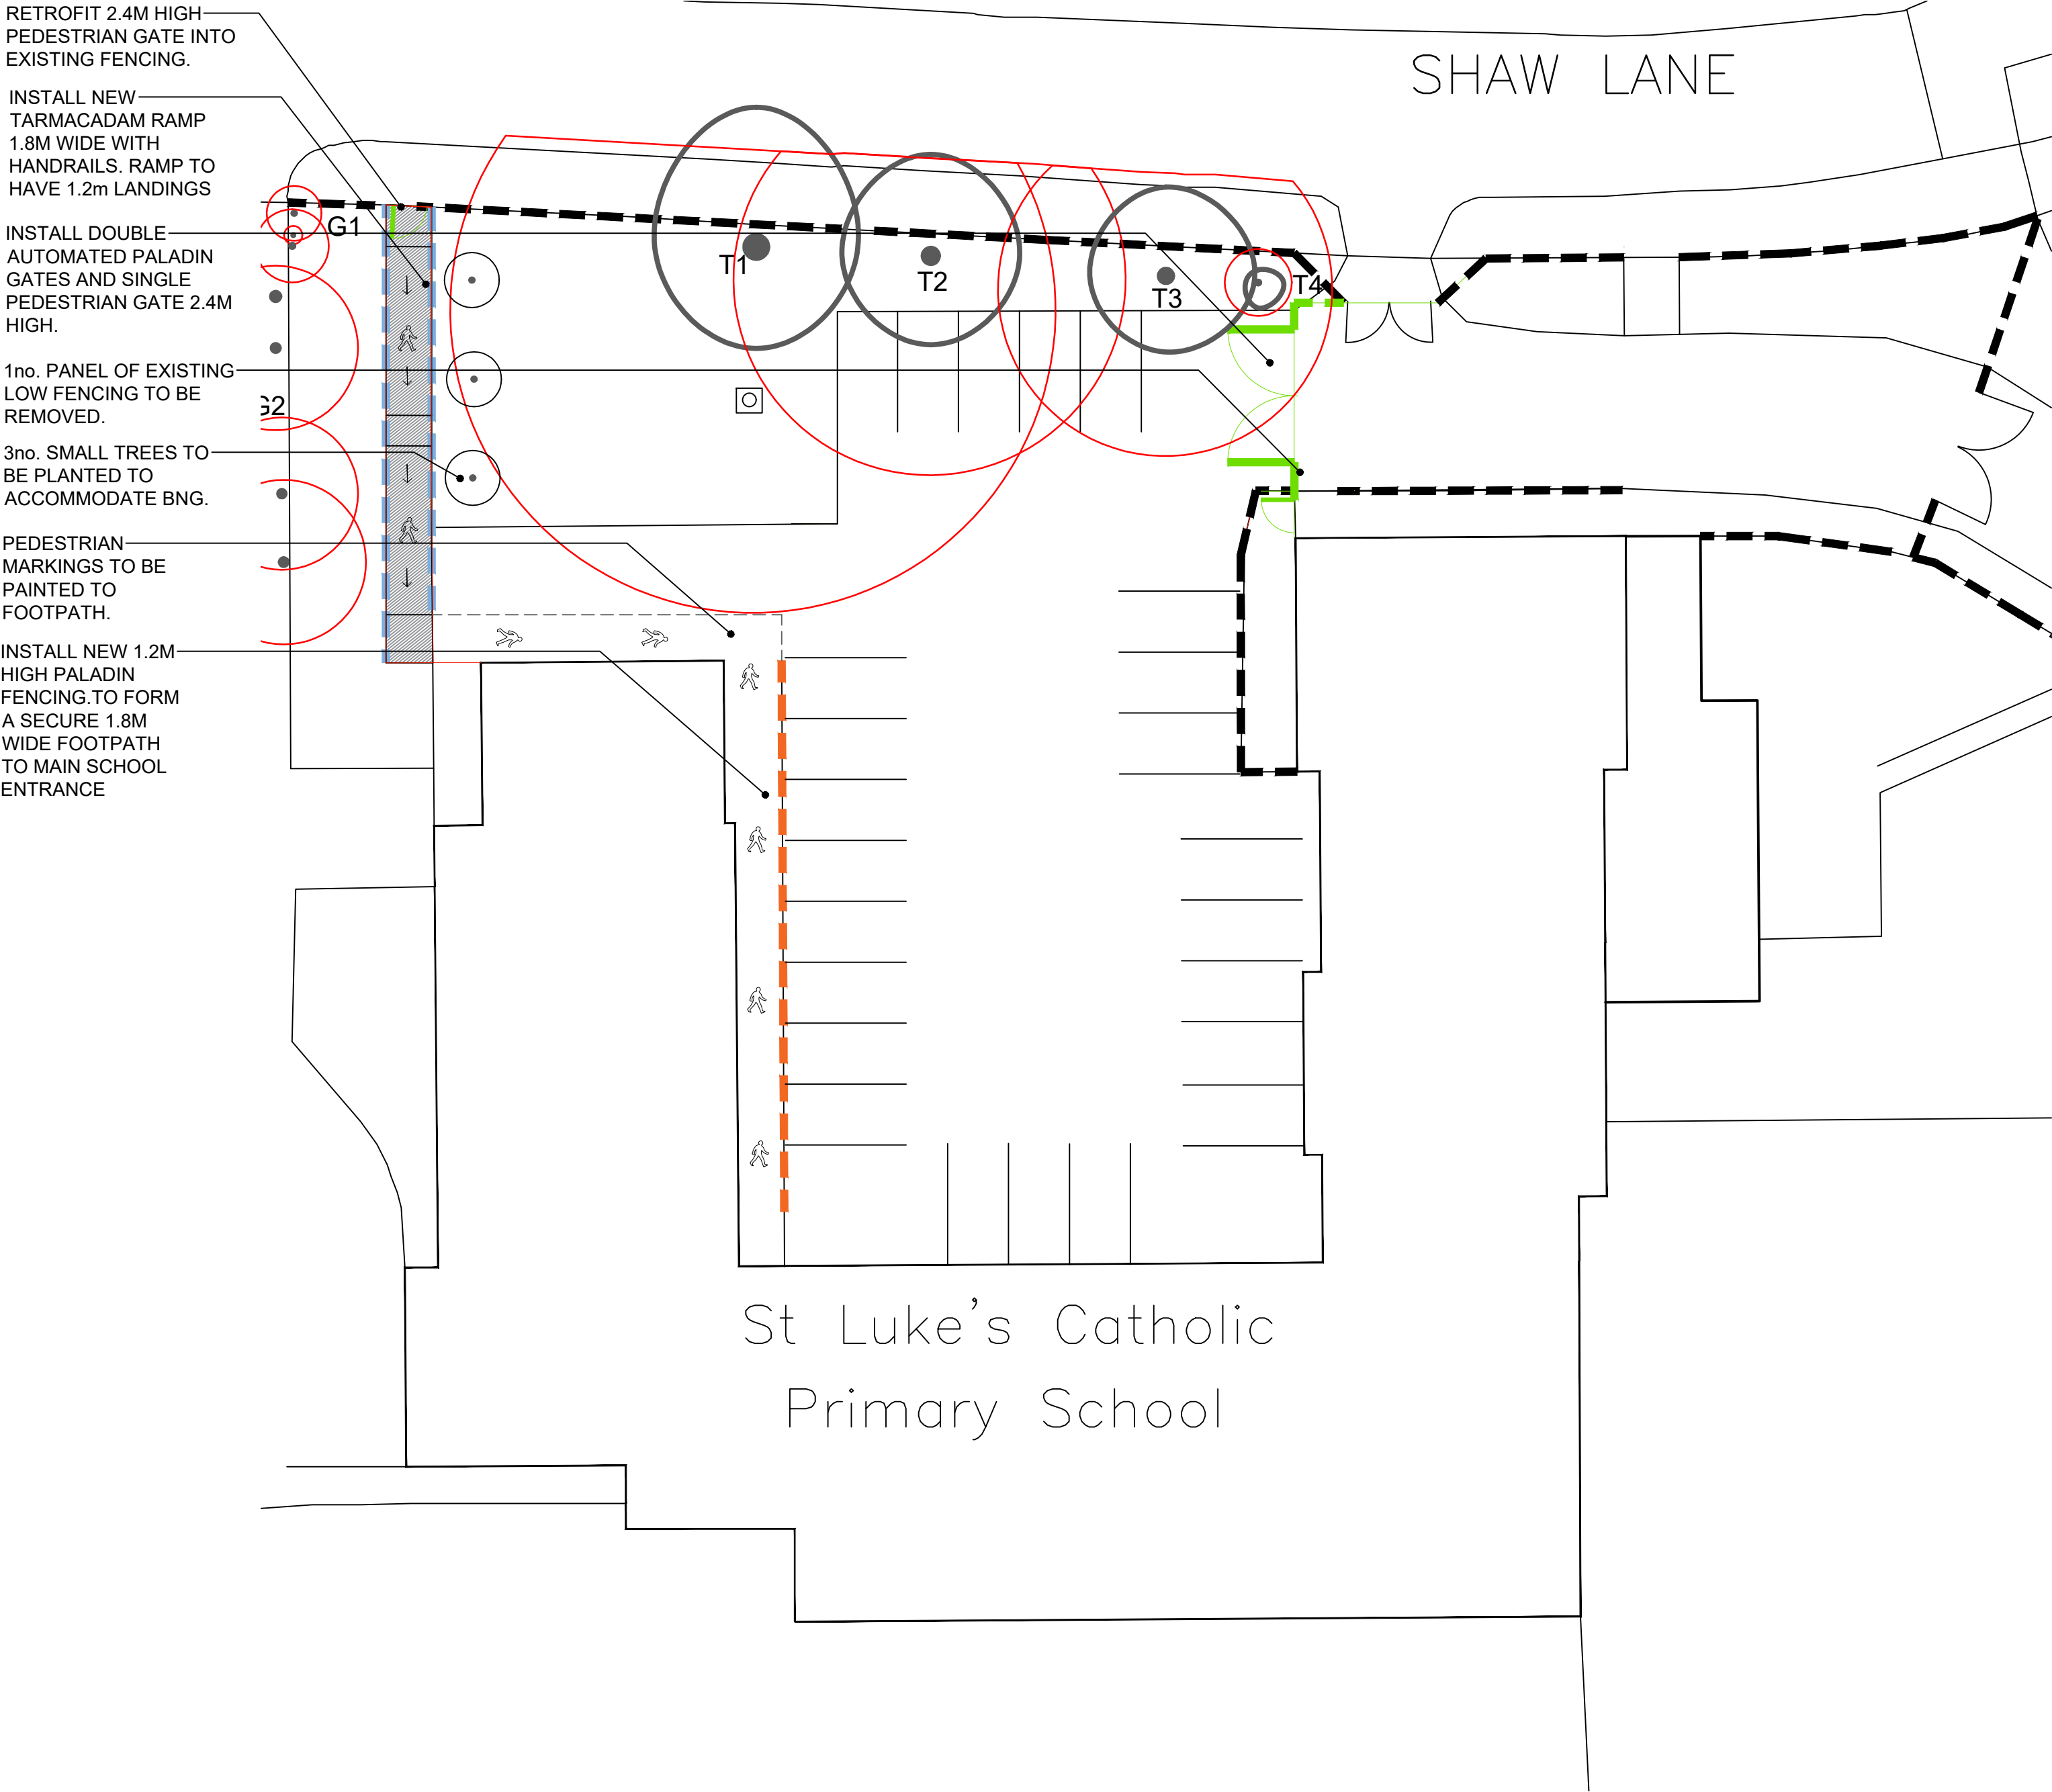

- RETROFIT 2.4M HIGH PEDESTRIAN GATE INTO EXISTING FENCING.
- INSTALL NEW TARMACADAM RAMP 1.8M WIDE WITH HANDRAILS. RAMP TO HAVE 1.2m LANDINGS
- INSTALL DOUBLE AUTOMATED PALADIN GATES AND SINGLE PEDESTRIAN GATE 2.4M HIGH.
- 1no. PANEL OF EXISTING LOW FENCING TO BE REMOVED.
- 3no. SMALL TREES TO BE PLANTED TO ACCOMMODATE BNG.
- PEDESTRIAN MARKINGS TO BE PAINTED TO FOOTPATH.
- INSTALL NEW 1.2M HIGH PALADIN FENCING TO FORM A SECURE 1.8M WIDE FOOTPATH TO MAIN SCHOOL ENTRANCE

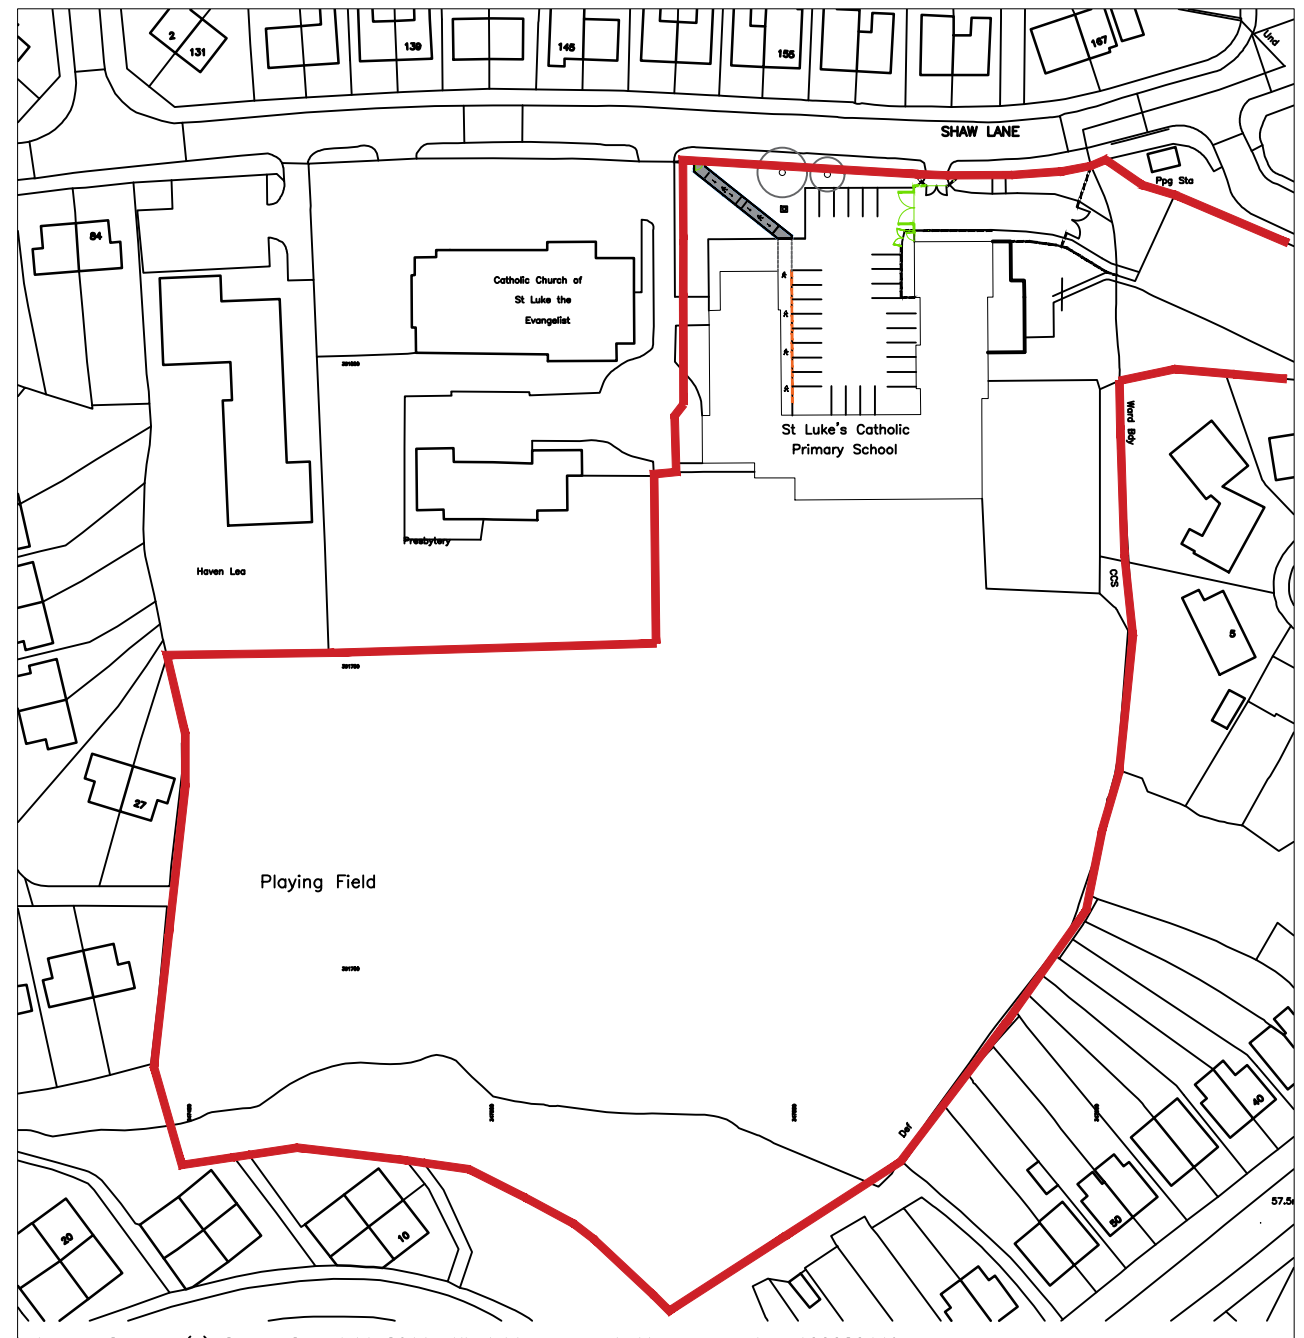

SITE LOCATION PLAN SCALE 1:1250 @ A2

DRAWING KEY

- SITE BOUNDARY
- - - EXISTING FENCELINE
- - - PROPOSED 2.4m PALADIN FENCING FENCELINE
- - - PROPOSED 1.2m HIGH PALADIN FENCING
- - - PROPOSED HANDRAIL
- M PROPOSED GATES
- M EXISTING GATES

PROPOSED SITE PLAN SCALE 1:200 @ A2



Rev	Amendments	Date

PLANNING

 PROPERTY AND CONSTRUCTION CONSULTANTS Claire Court Oriol Road Bootle Liverpool L20 7AD Tel No: (0151) 944 2030 Fax No: (0151) 944 1625 E-mail: cs@cunliffes.com  Chartered Practice 	Client Tuneside Ltd		Drawing Title Proposed Site Plan		
	Project Title St Lukes CPS, Whiston Safeguarding Works		Drawn	Date	Checked
			JF	Jun 24	JH
			SCALE	Various @ A2	
			DWG No.	7417_P02	