




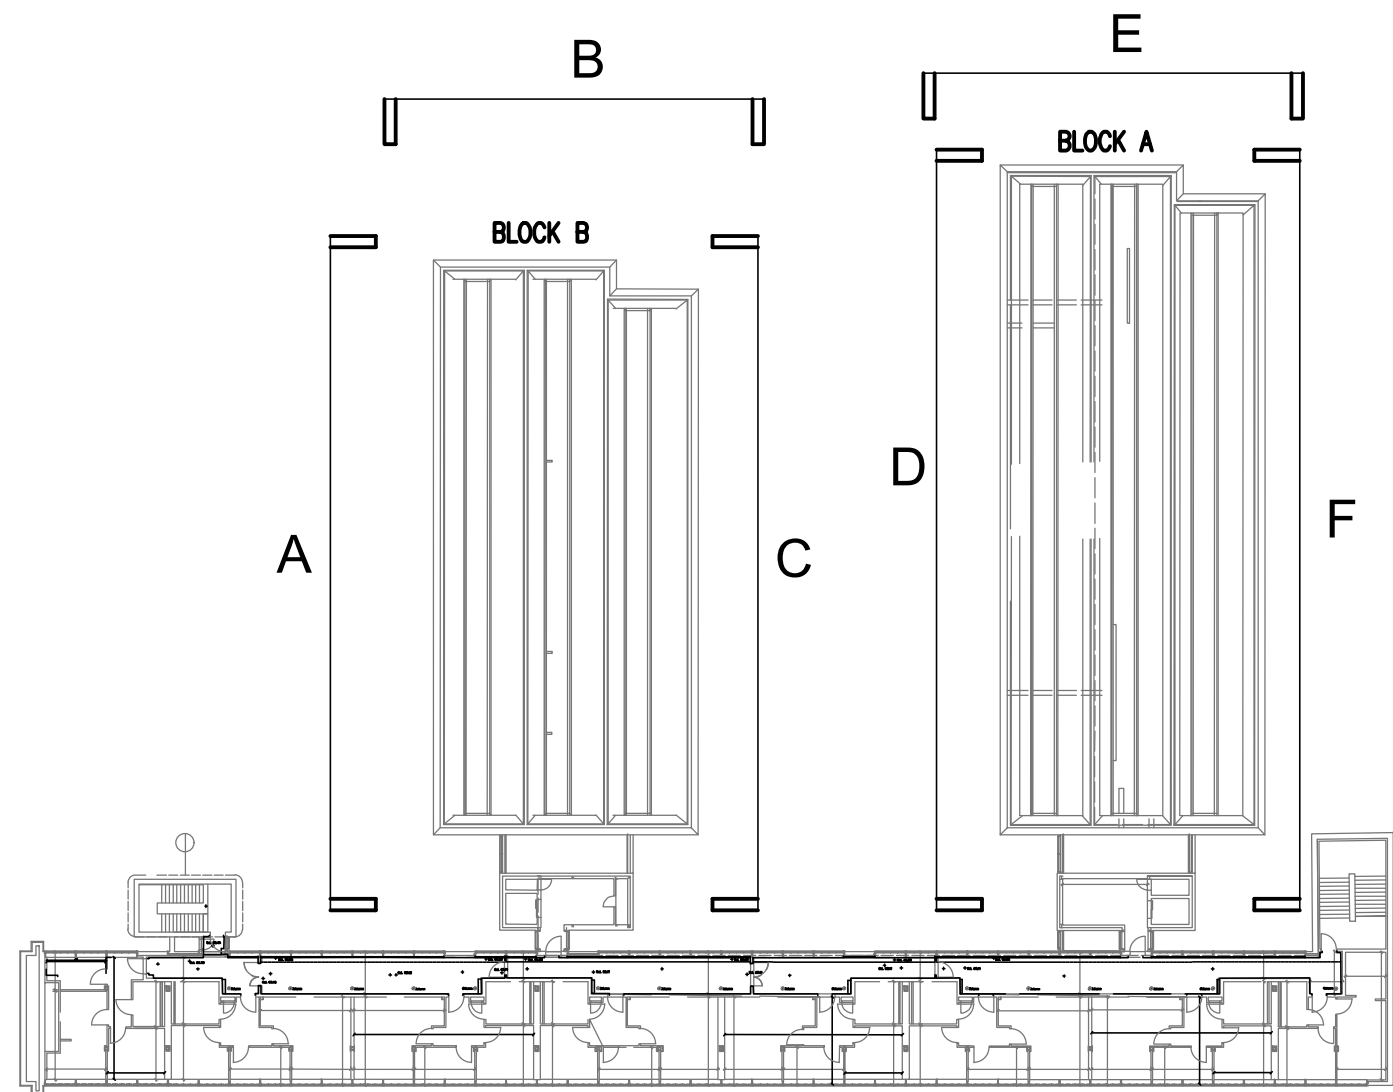

SITE PLAN
SCALE 1:500

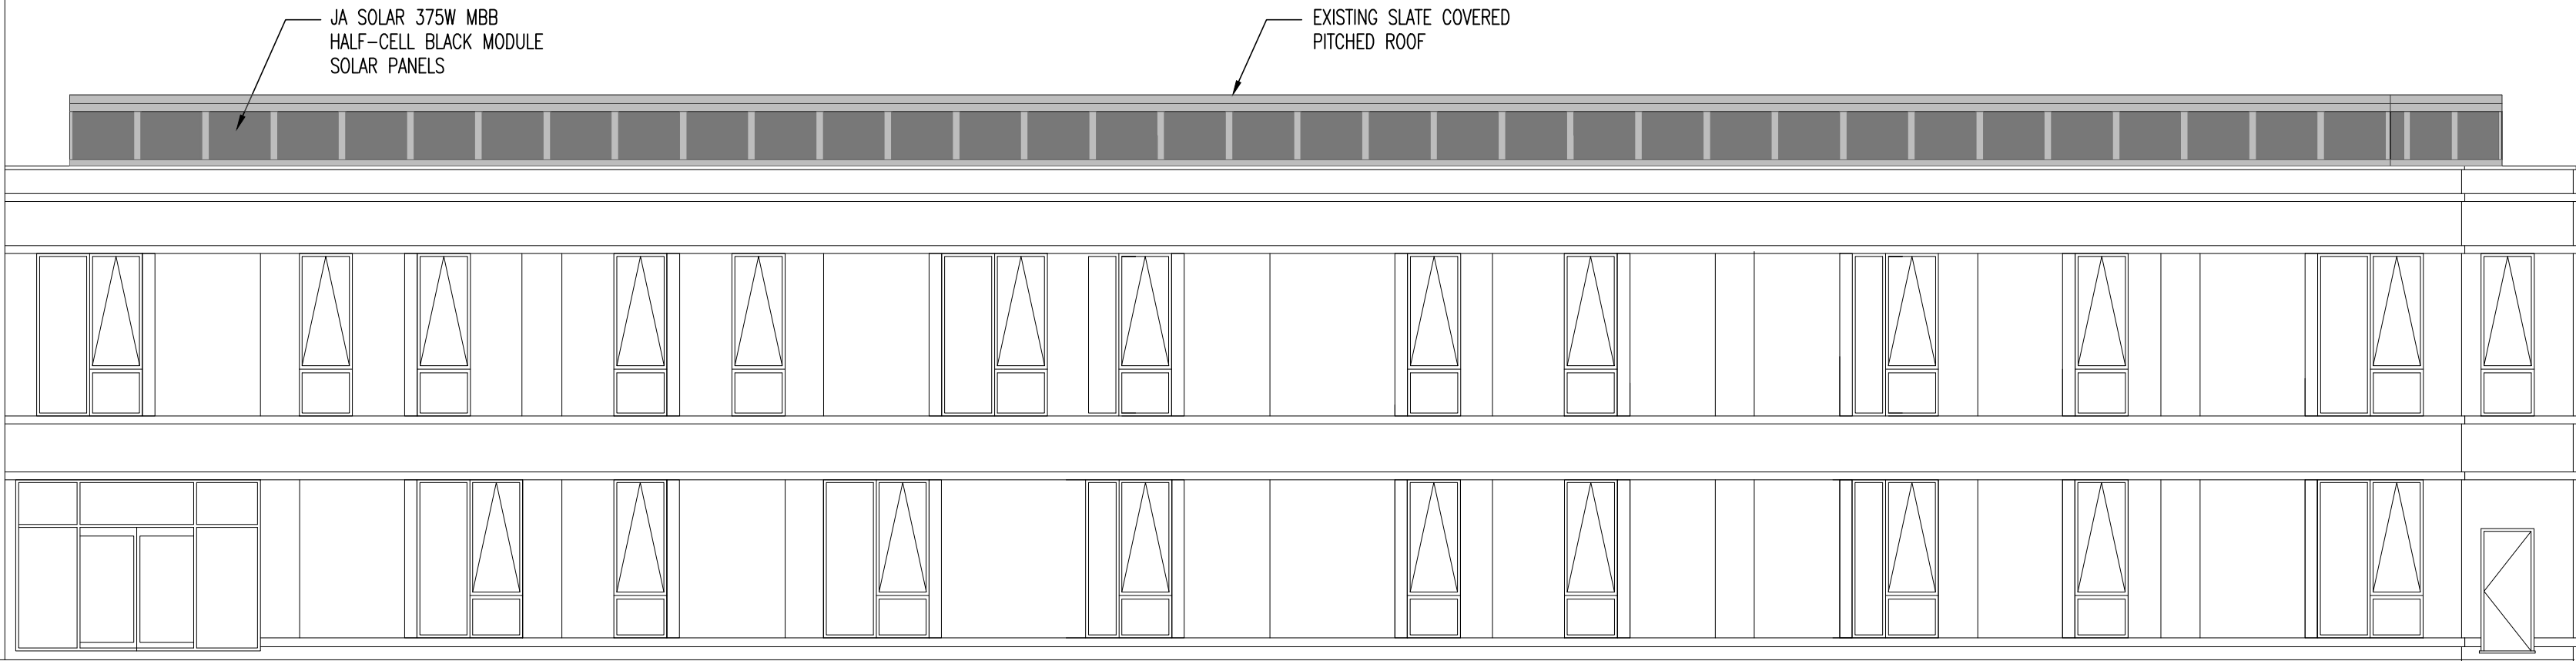

PROPOSED ELEVATION F
SCALE 1:100

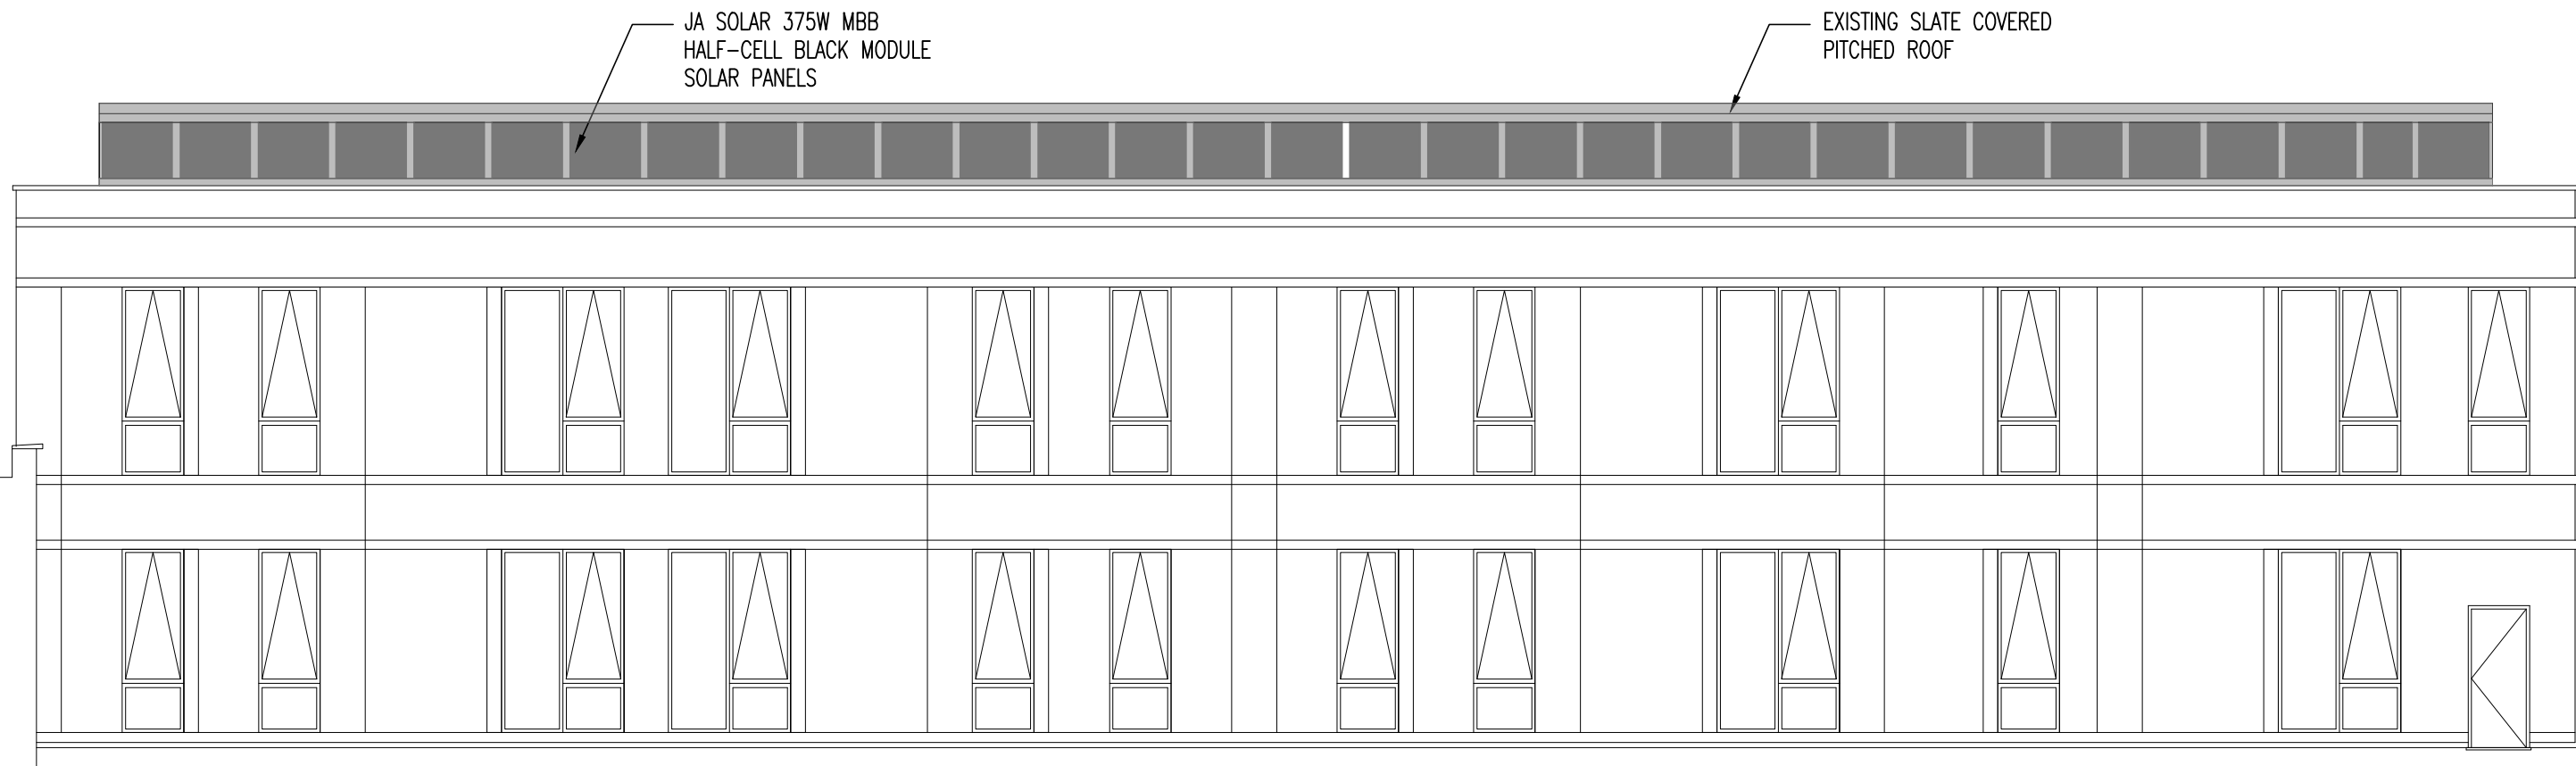


PROPOSED ELEVATION C
SCALE 1:100

0mm 2500mm 5000mm
SCALE BAR 1:50

0mm 5000mm 10000mm
SCALE BAR 1:100

FOR PLANNING PURPOSES ONLY

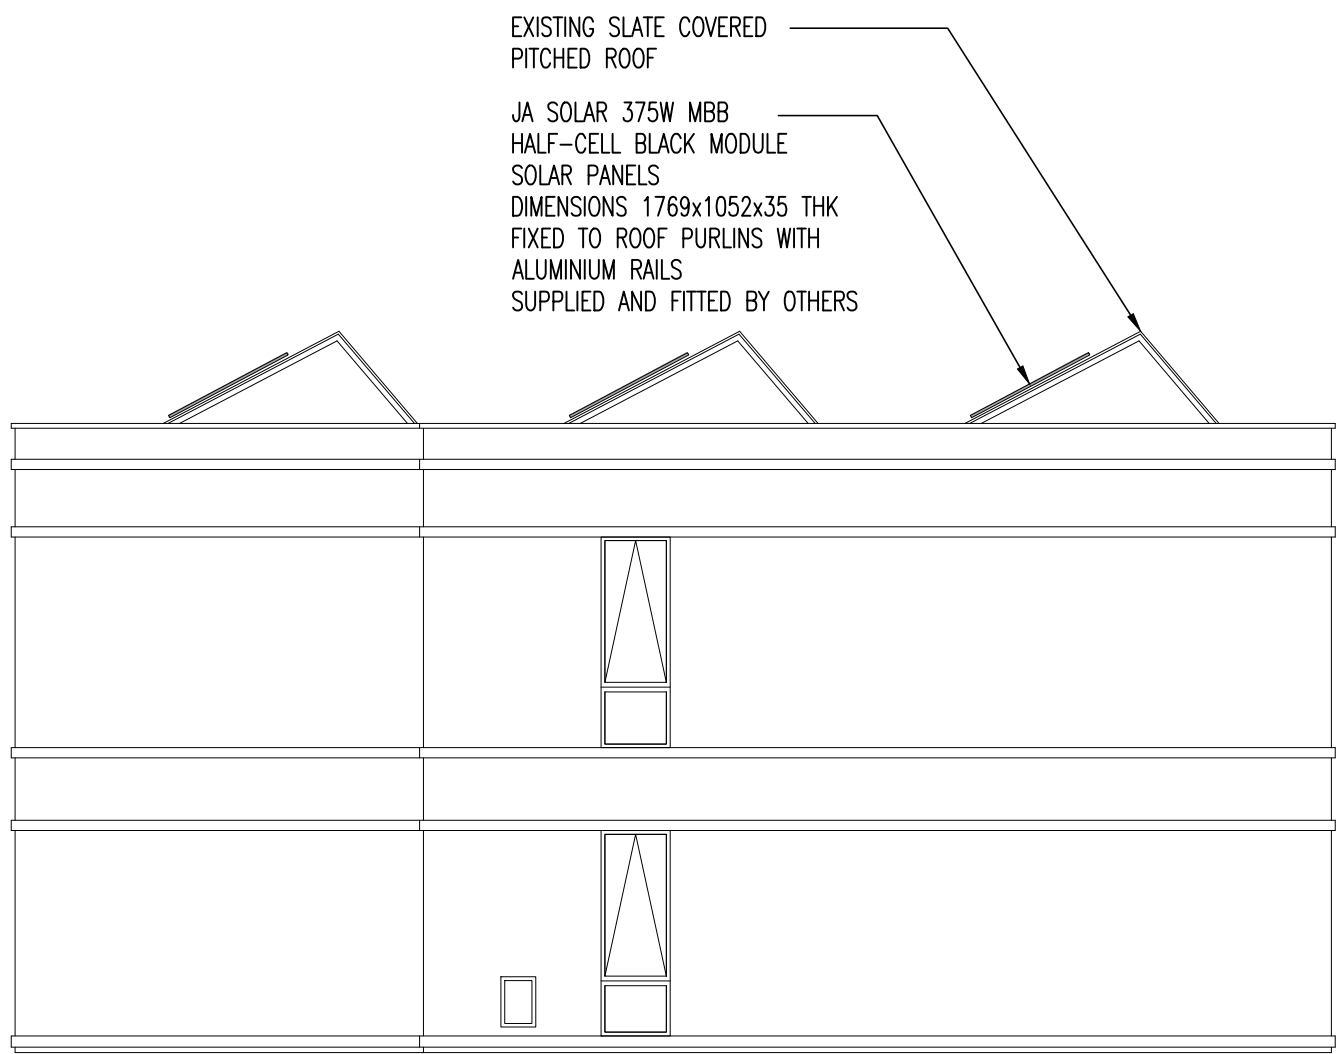

PROPOSED ELEVATION E
SCALE 1:100

Rev	Description	Date	By	Chkd
1	PRELIMINARY			

Sutcliffe Structural & Civil Engineering
Geotechnical & Environmental Investigations
Building Surveying
Pre Planning Services

Liverpool Head Office: 0151 227 3105
Manchester Office: 0161 871 5180
North Wales Office: 01793 644 677
London Office: 020 8014 4200

www.sutcliffe.co.uk

Client: LIVV HOUSING GROUP

Project: WATCH FACTORY
PRESCOT,
L34 2SD

Drawing Title: PROPOSED ELEVATIONS

Date APR 23	Drawn By AM	Checked By WB
Scale at A1 AS NOTED	Project Number 33289	Status Revision P01

Sheet Number
33289-SUT-ZZ-XX-DR-S-1005