




Greensbridge Lane 531

ARCHITECTURAL EMPORIUM Ltd
EMAIL: mail@architectural-emporium.co.uk
WEB: www.architectural-emporium.co.uk
ADDRESS: 13 Hope St, Liverpool, L1 9BQ
PHONE: +44 (0)151 363 0000

0 1 2 5

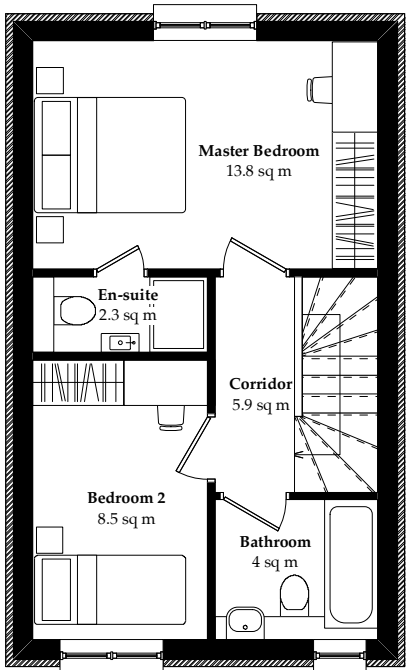


First Floor



Rear Elevation

Isometric

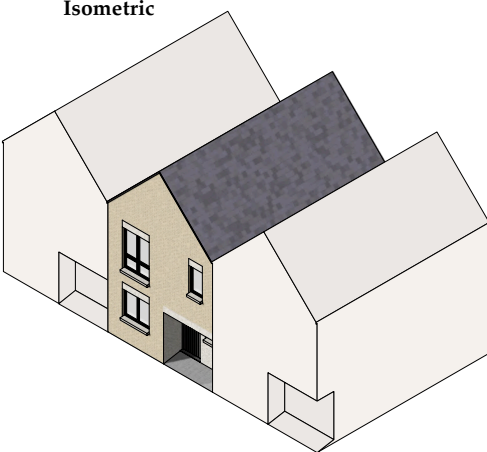

Palette of Materials



Dark Grey Faux Slate
Roof Tiles



Buff Brick
(Vintage Sandstock)



Light Grey Brick
(Vintage Sandstock)



Anthracite grey
aluminium glazing frames



Brick double header course




Half batt brick cill



Anthracite grey solid
timber composite door

Rev*: First Issue

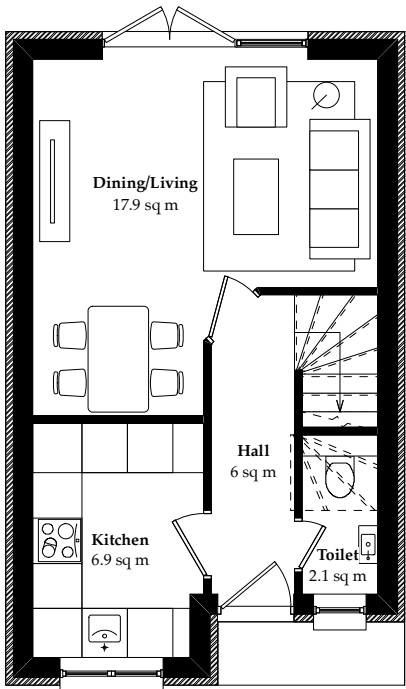

Ground Floor



Front Elevation



Precedent Image



FOR: PLANNING

CHECKED BY: LC DRAWN BY: AK

SCALE: 1:100

PAPER SIZE: A3

JOB: GREENSBRIDGE LANE 531

2.110_Rev*

FIRST ISSUE: 11.08.23

HOUSE TYPE 01