




Greensbridge Lane 531

ARCHITECTURAL EMPORIUM Ltd
EMAIL: mail@architectural-emporium.co.uk
WEB: www.architectural-emporium.co.uk
ADDRESS: 13 Hope St, Liverpool, L1 9BQ
PHONE: +44 (0)151 363 0000

0 1 2 5

Isometric

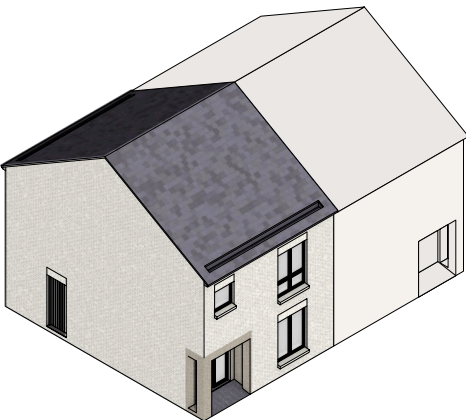

Palette of Materials



Dark Grey Faux Slate
Roof Tiles



Light Grey Mix Brick



Dark Grey Brick



Anthracite grey
aluminium glazing frames



Brick double header course



Half batt brick cill



Anthracite grey solid
timber composite door

Rev*: First Issue

FOR: PLANNING

CHECKED BY: LC DRAWN BY: AK

SCALE: 1:100


PAPER SIZE: A3

JOB: GREENSBIDGE LANE 531

2.125_Rev*

FIRST ISSUE: 11.08.23


HOUSE TYPE 02B

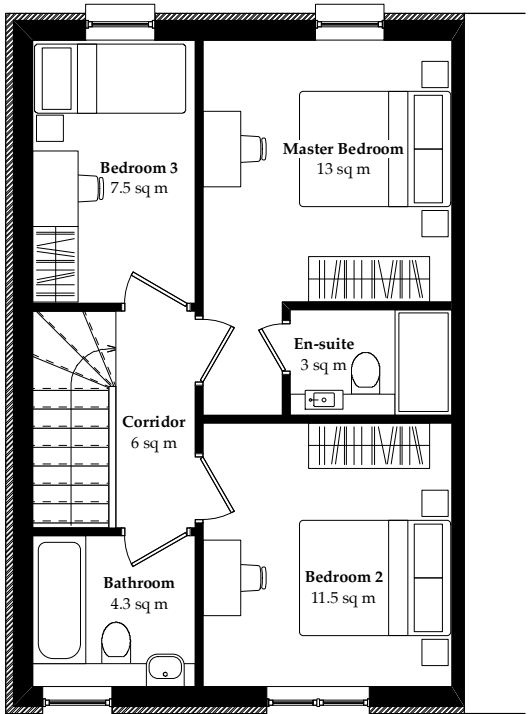

First Floor



Rear Elevation

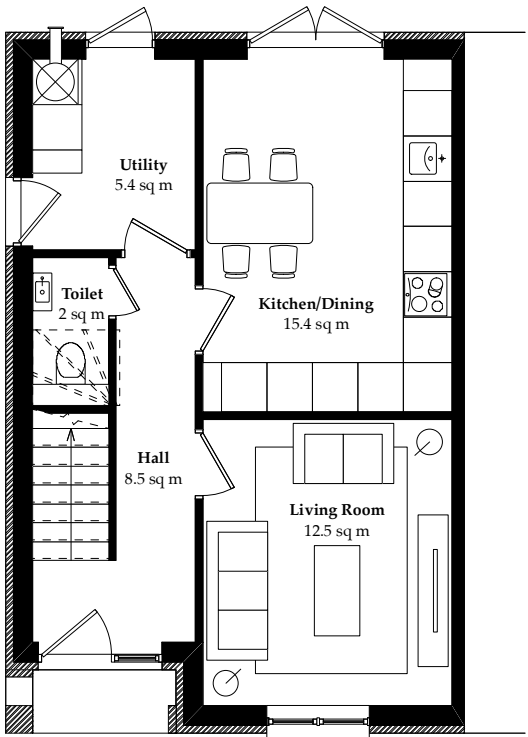

Ground Floor



Front Elevation



Precedent Image

