





Greensbridge Lane 531


ARCHITECTURAL EMPORIUM Ltd
EMAIL: mail@architectural-emporium.co.uk
WEB: www.architectural-emporium.co.uk
ADDRESS: 13 Hope St, Liverpool, L1 9BQ
PHONE: +44 (0)151 363 0000

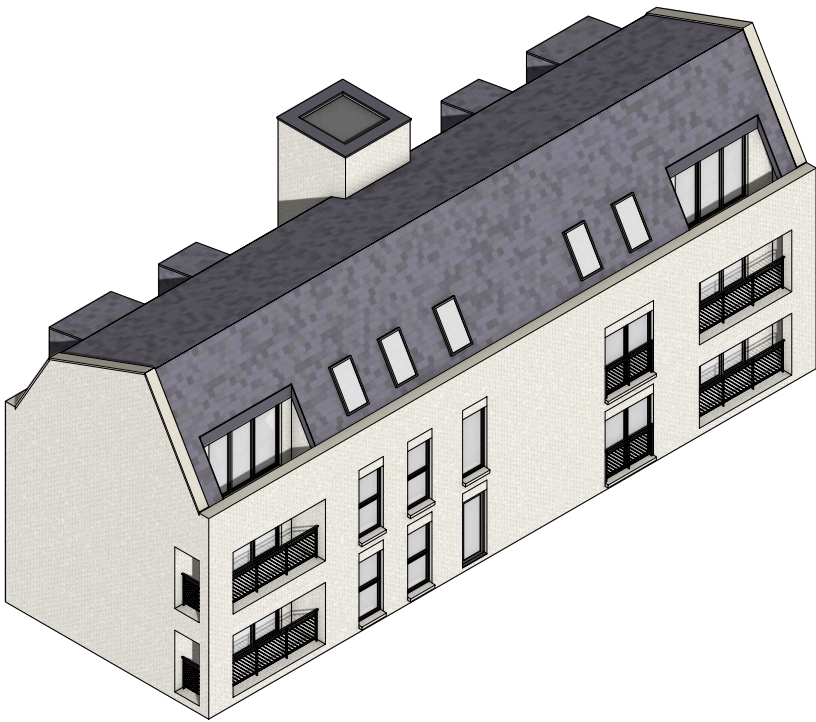


Axometric

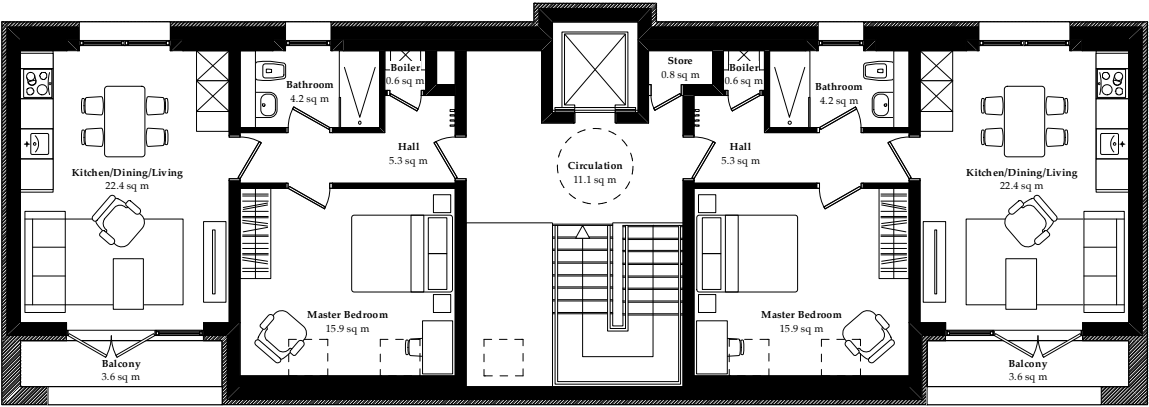

Second Floor Plan

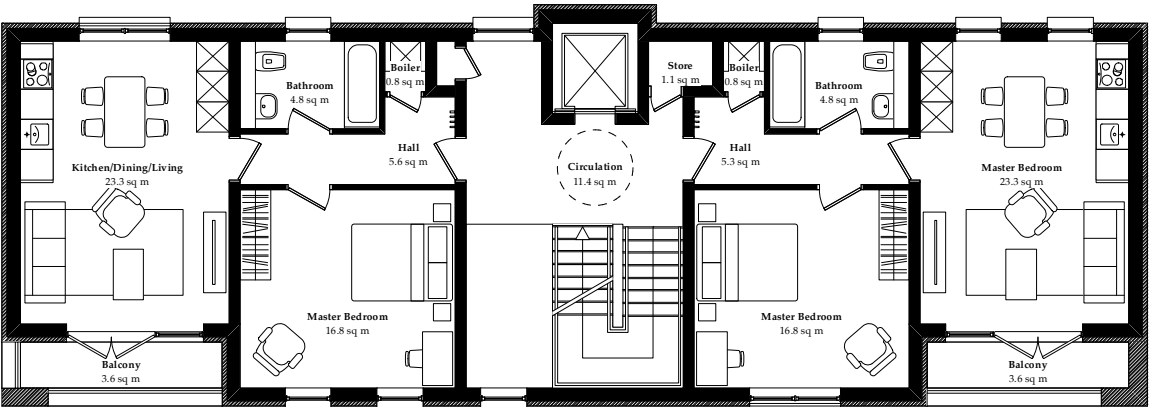

First Floor Plan

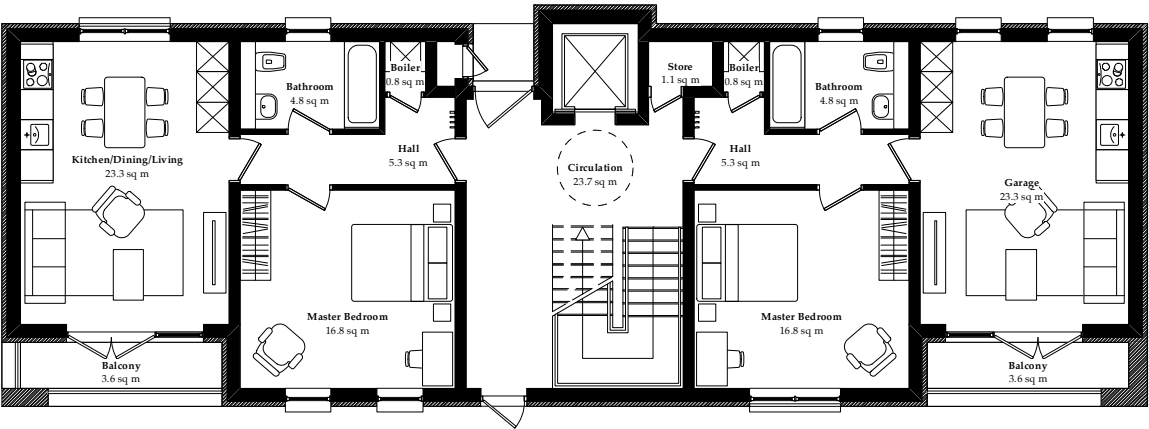

Ground Floor Plan

Palette of Materials



Dark Grey Faux Slate
Roof Tiles



Light Grey Brick
(Vintage Sandstock)



Anthracite grey
aluminium glazing frames



Brick double header course



Half batt brick cill



Anthracite grey solid
timber composite door

Rev*: First Issue

FOR: PLANNING
CHECKED BY: LC | DRAWN BY: AK
SCALE: 1:150
PAPER SIZE: A3
JOB: GREENSBIDGE LANE 531

2.190_Rev*

FIRST ISSUE: 11.08.23
APARTMENT BLOCK 01