
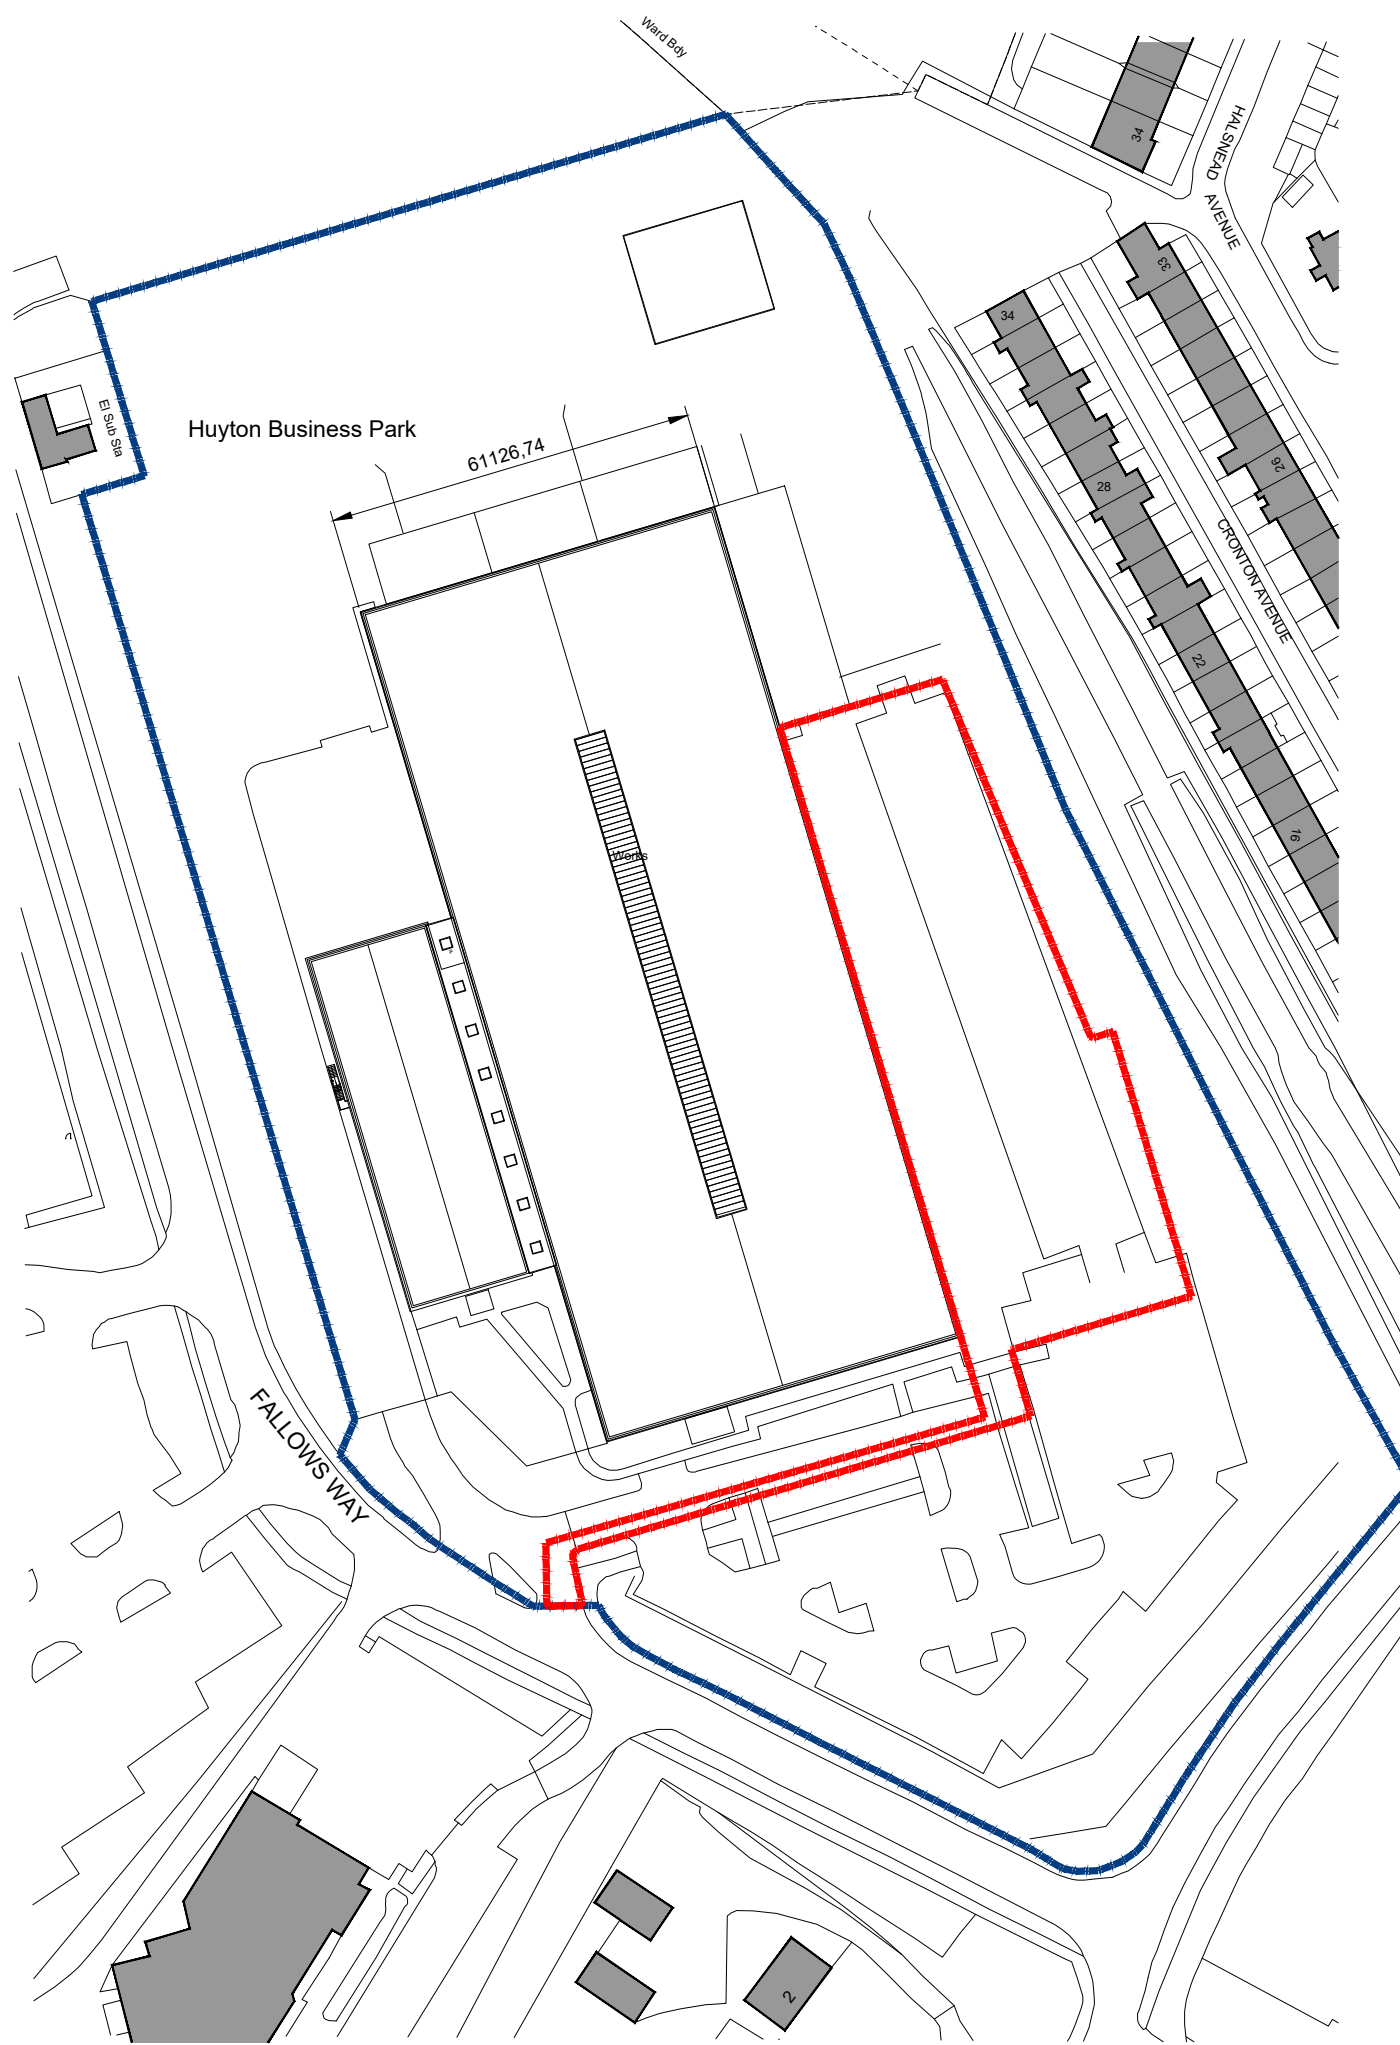
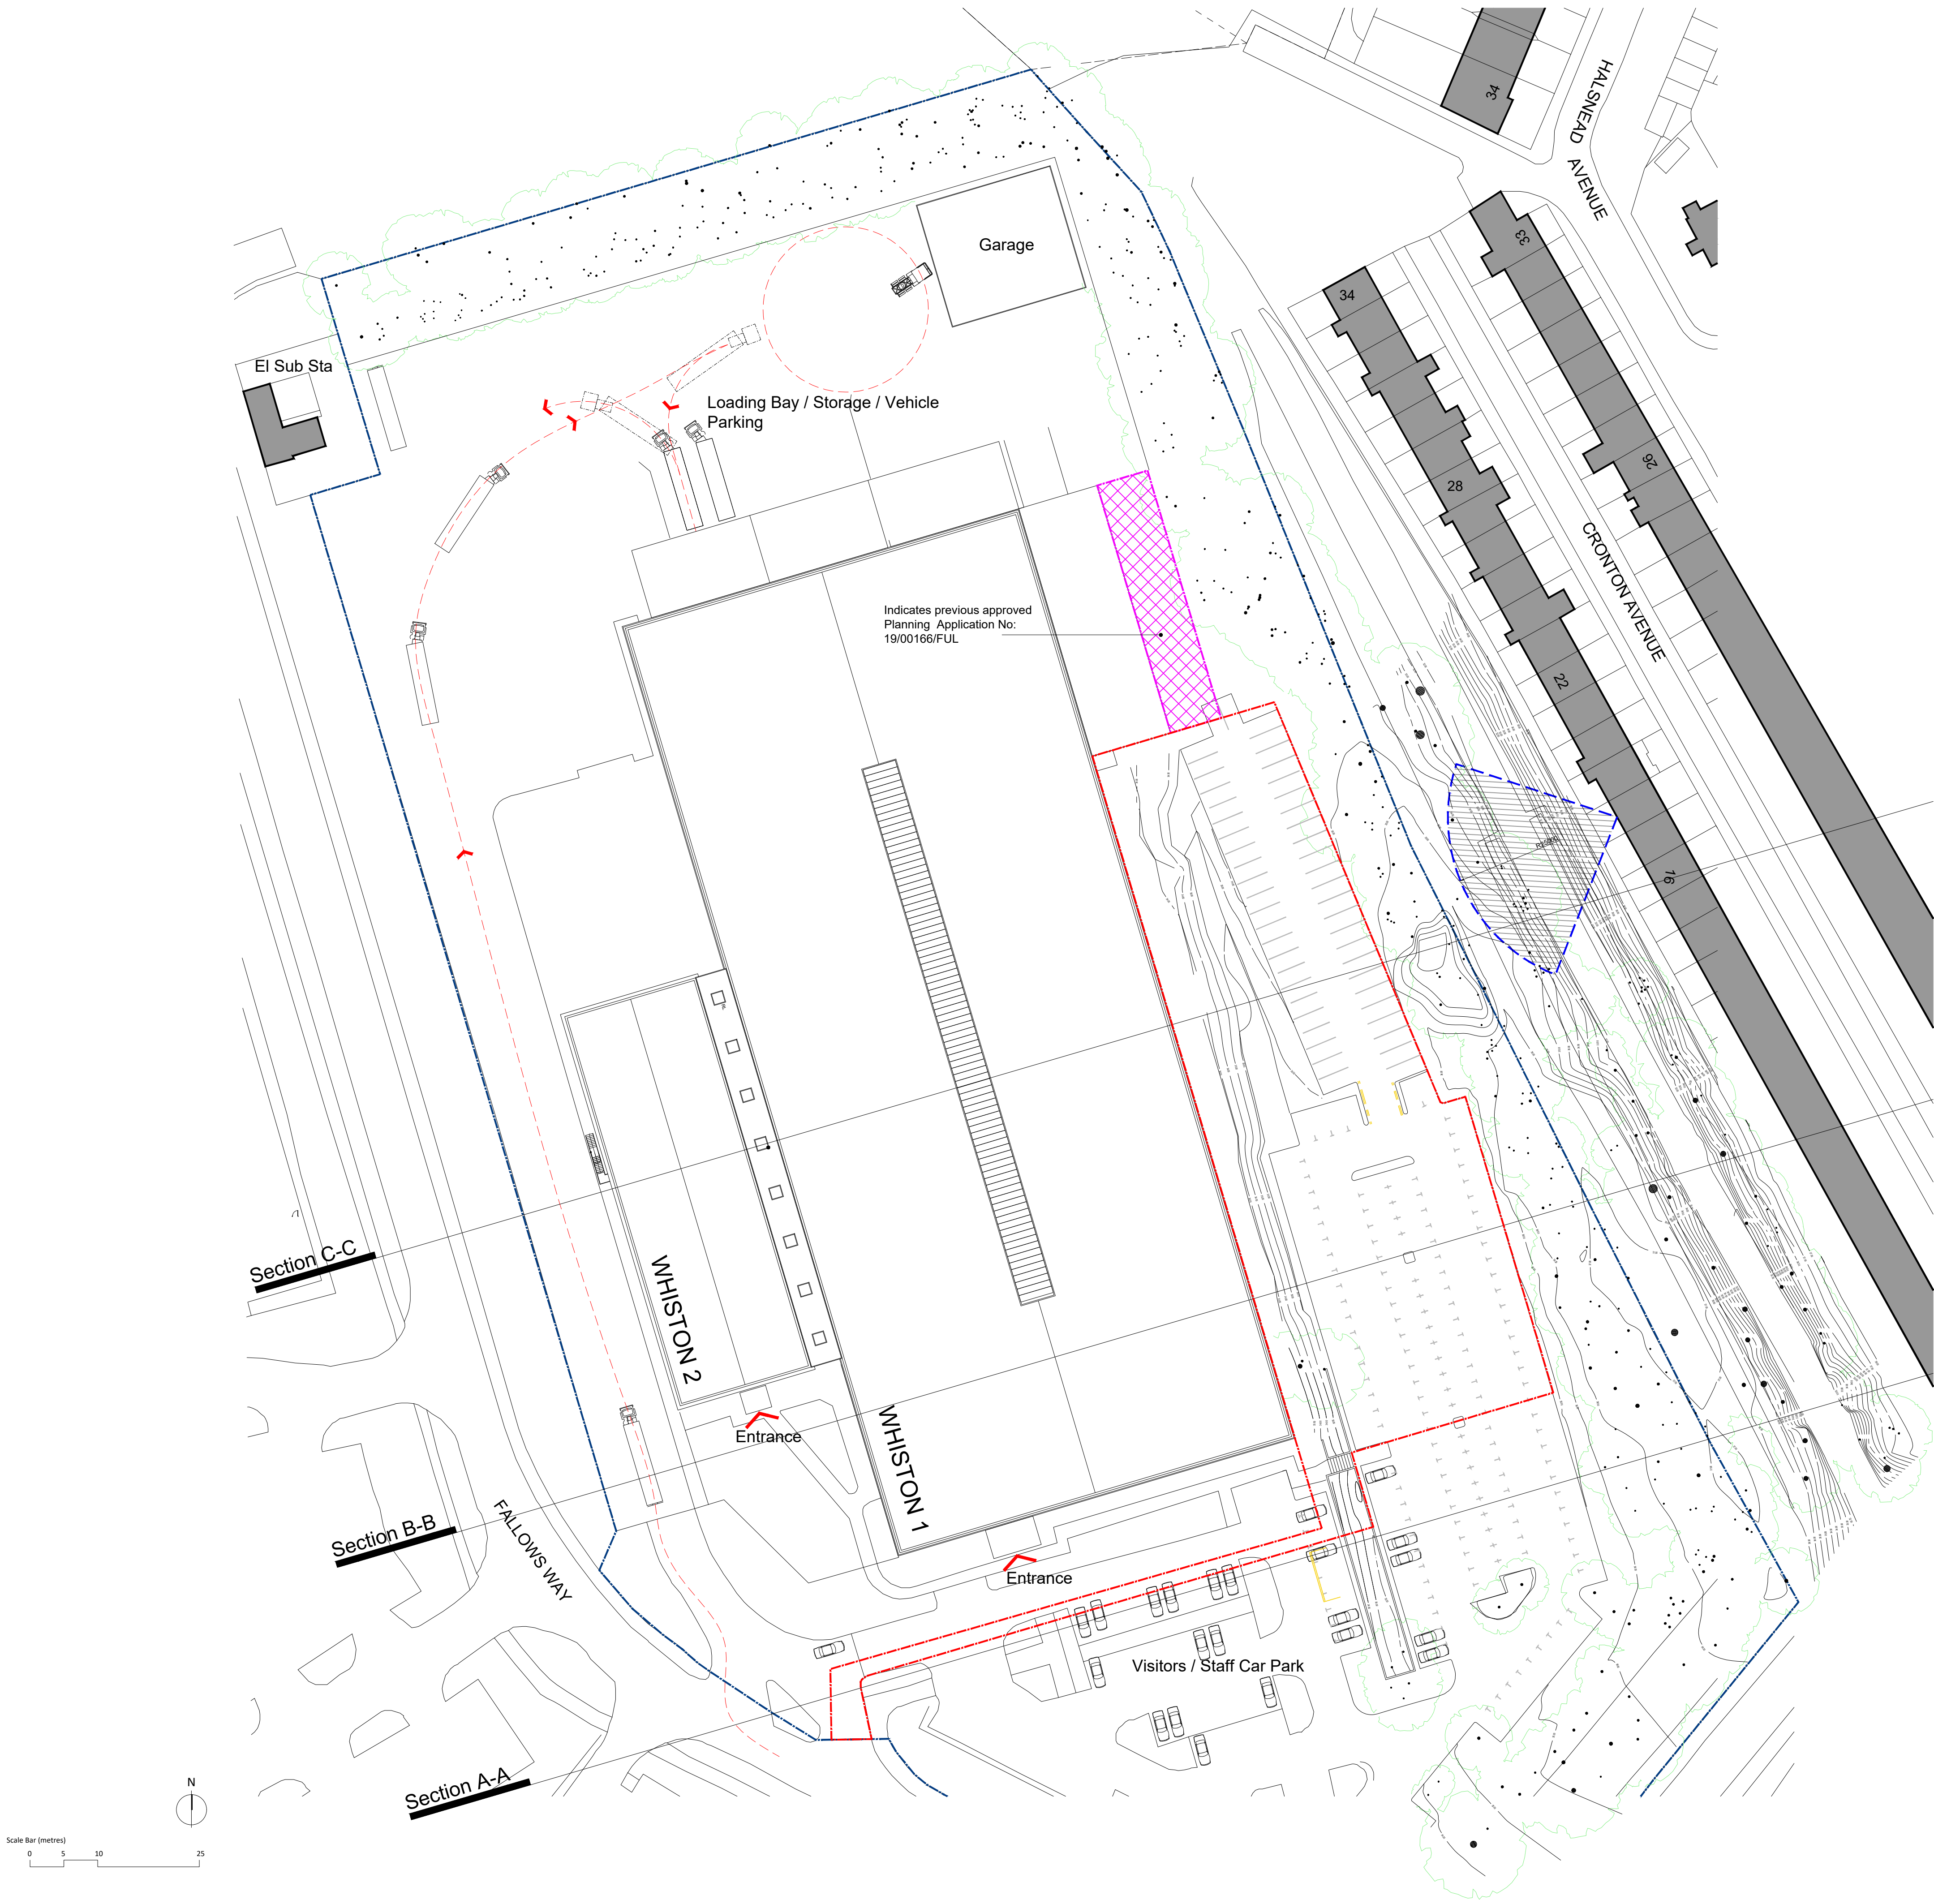


SITE PLAN AS EXISTING @ 1:500

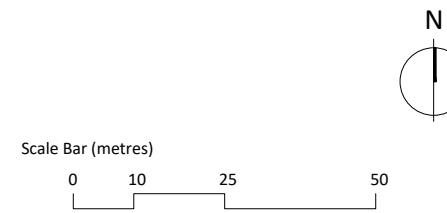

Job Title:	OLYMPIC OILS - PHASE 3		
Purpose:	PLANNING		
Client:	OLYMPIC OILS LTD		
Date:	AUG 23		
Drawing Title:	SITE PLAN AS EXISTING & LOCATION PLAN		
Drawn By:	DAS	Checked By:	INIT
Scale:	V	Paper Size:	A1
Job Number:	23.021	Draw No:	001
		Rev:	