




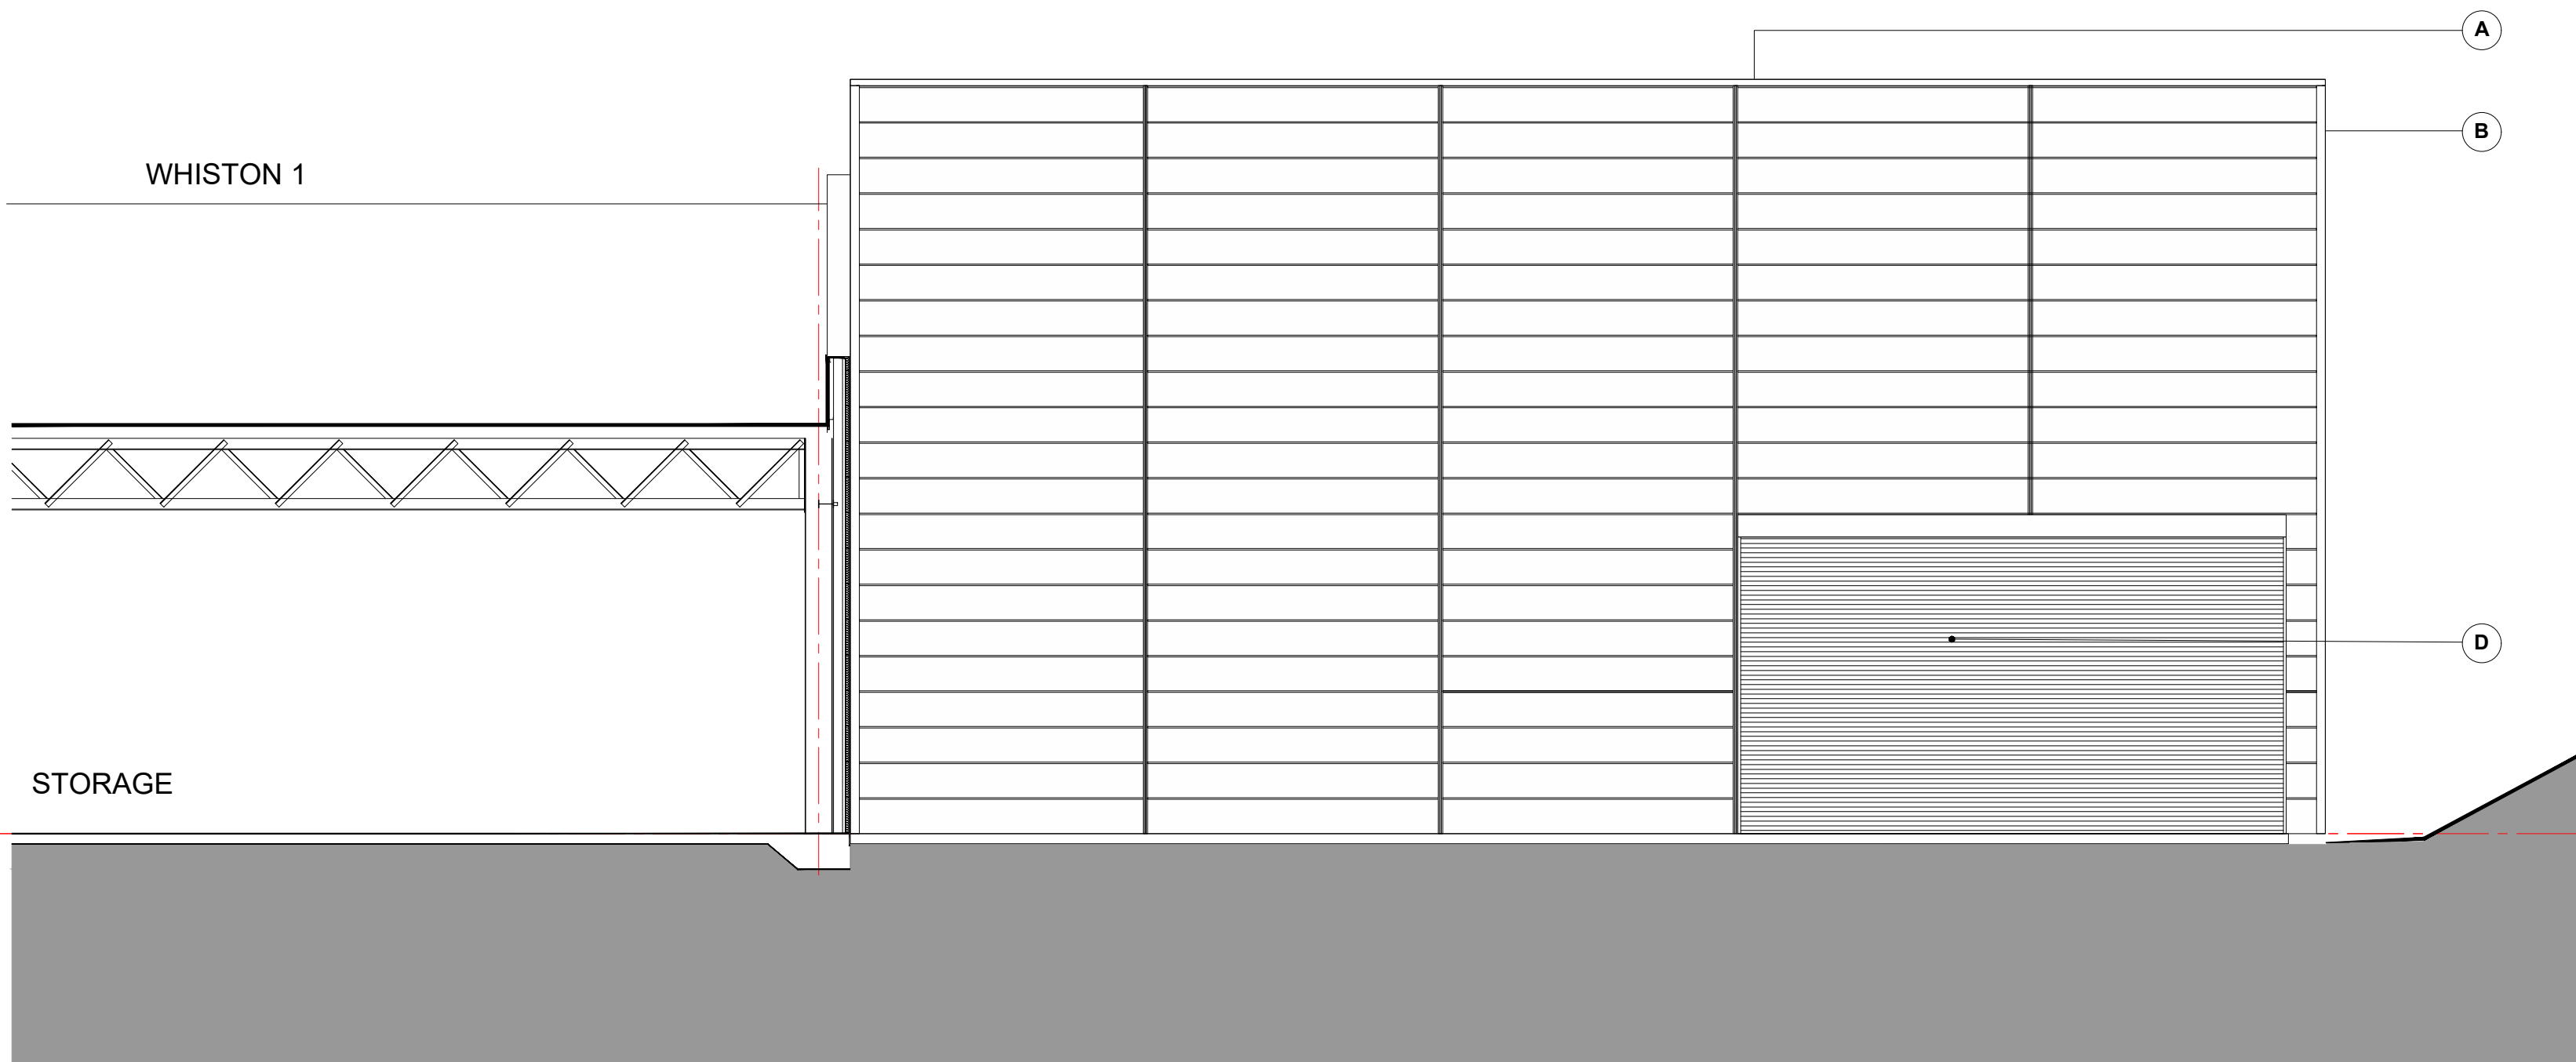


Front Elevation as Proposed @ 1:100

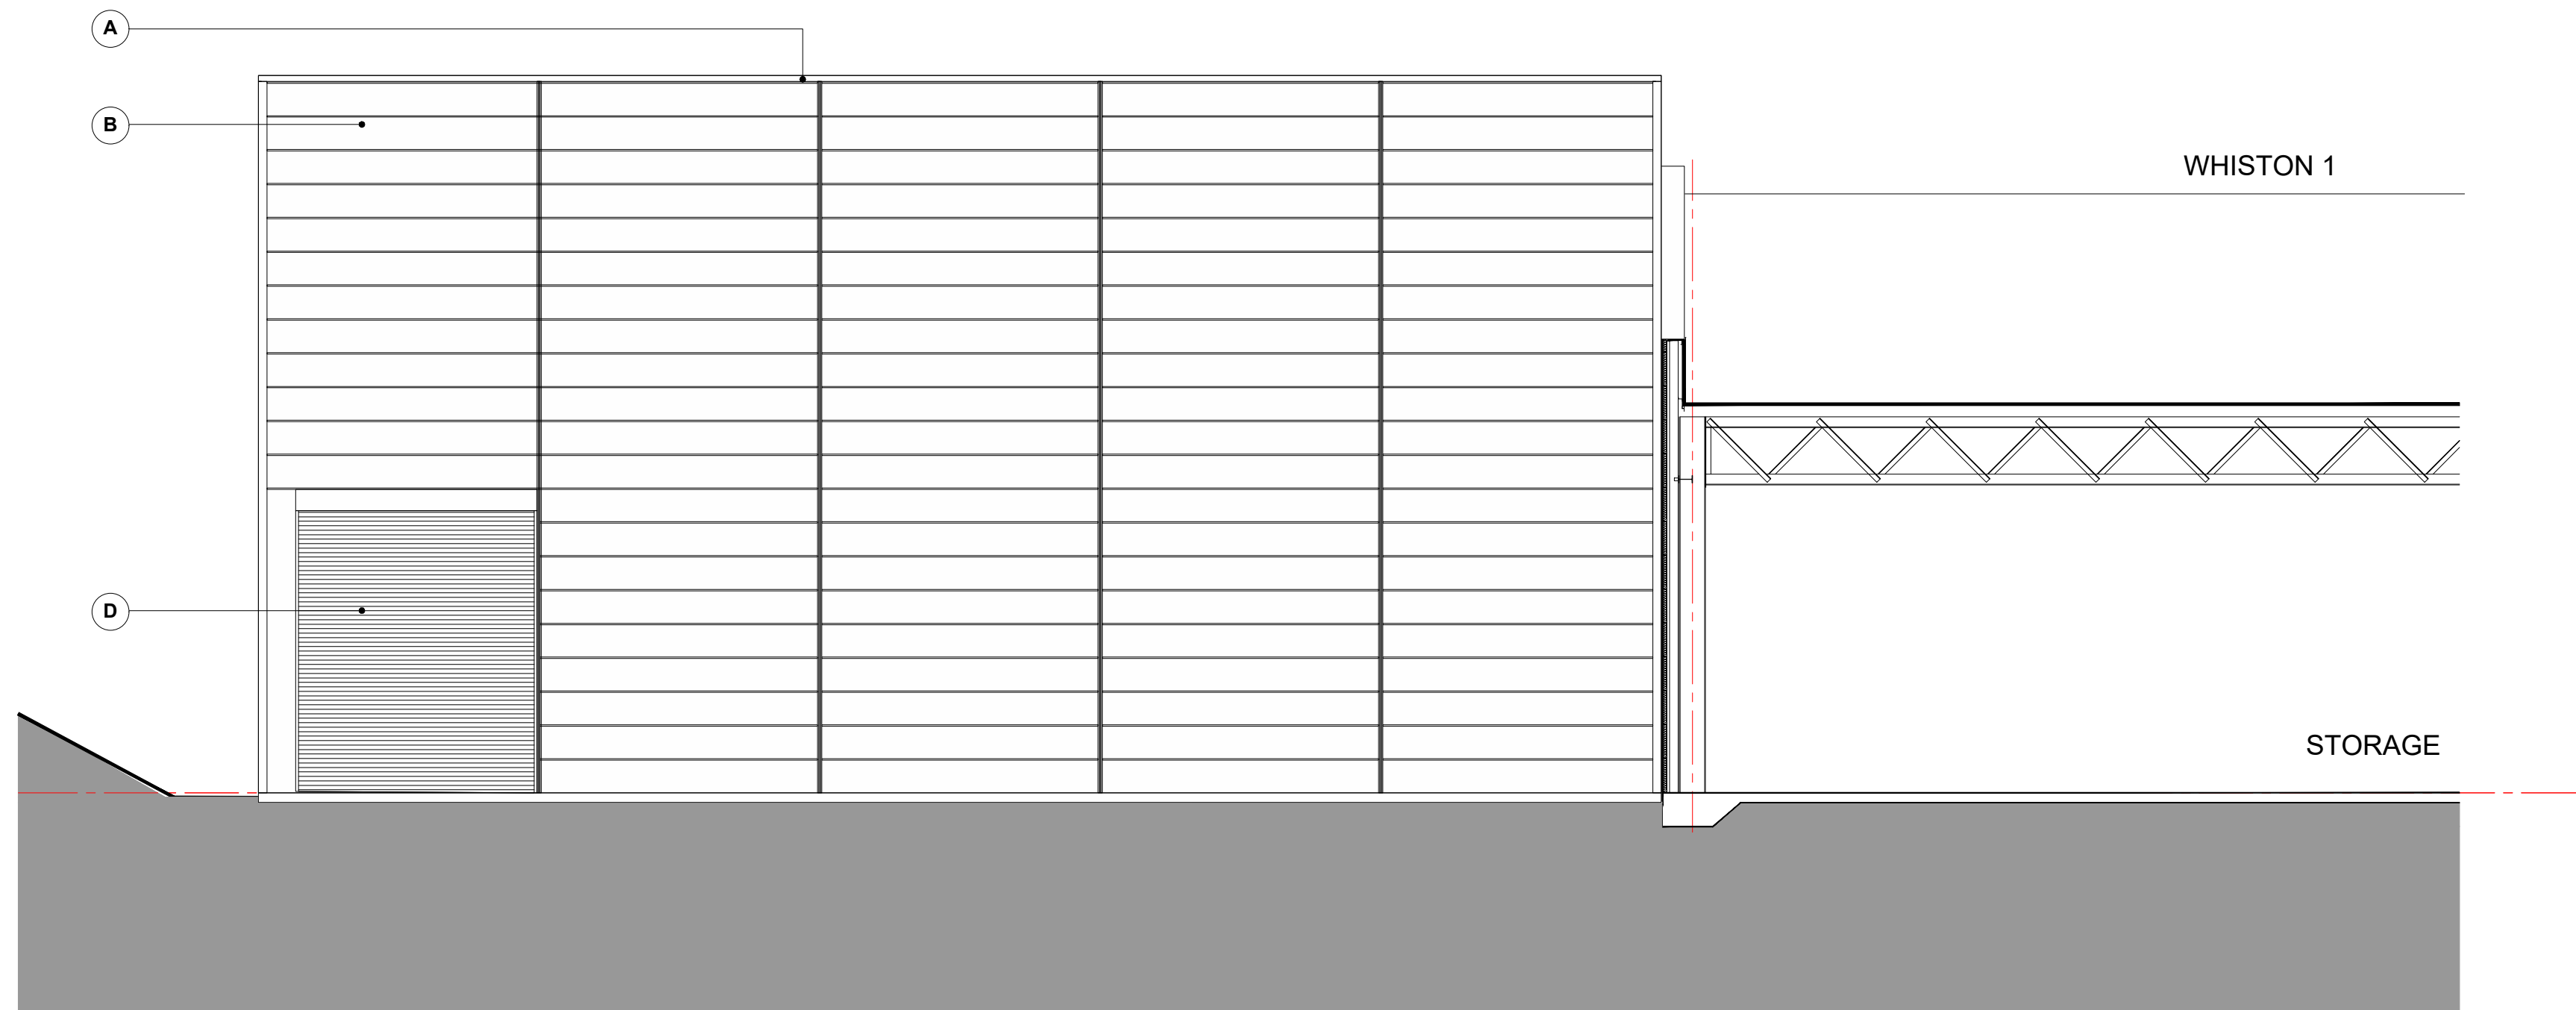

Rear Elevation as Proposed @ 1:100

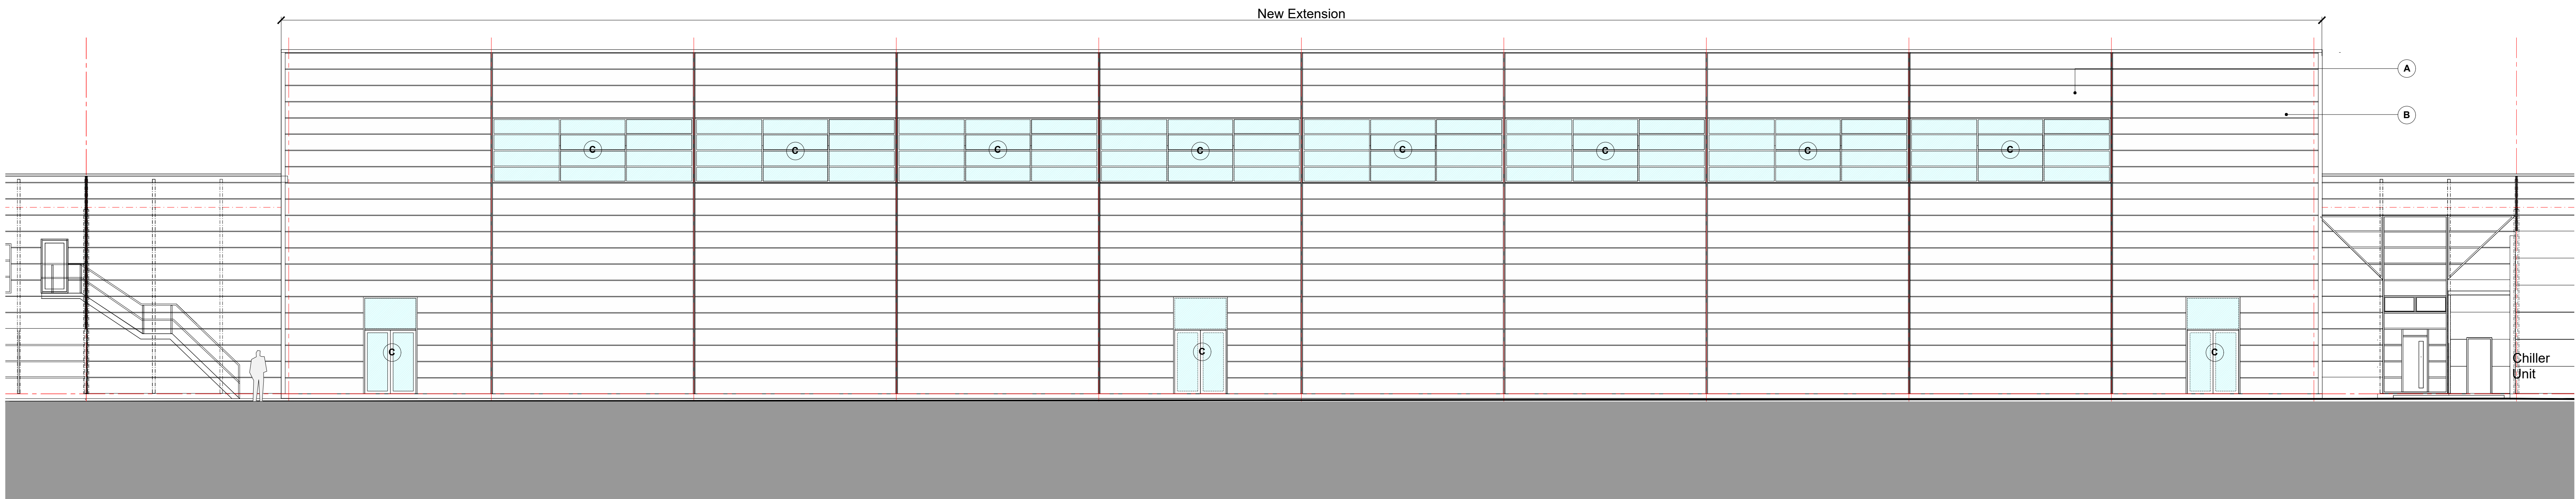

Gable Elevation as Proposed @ 1:100

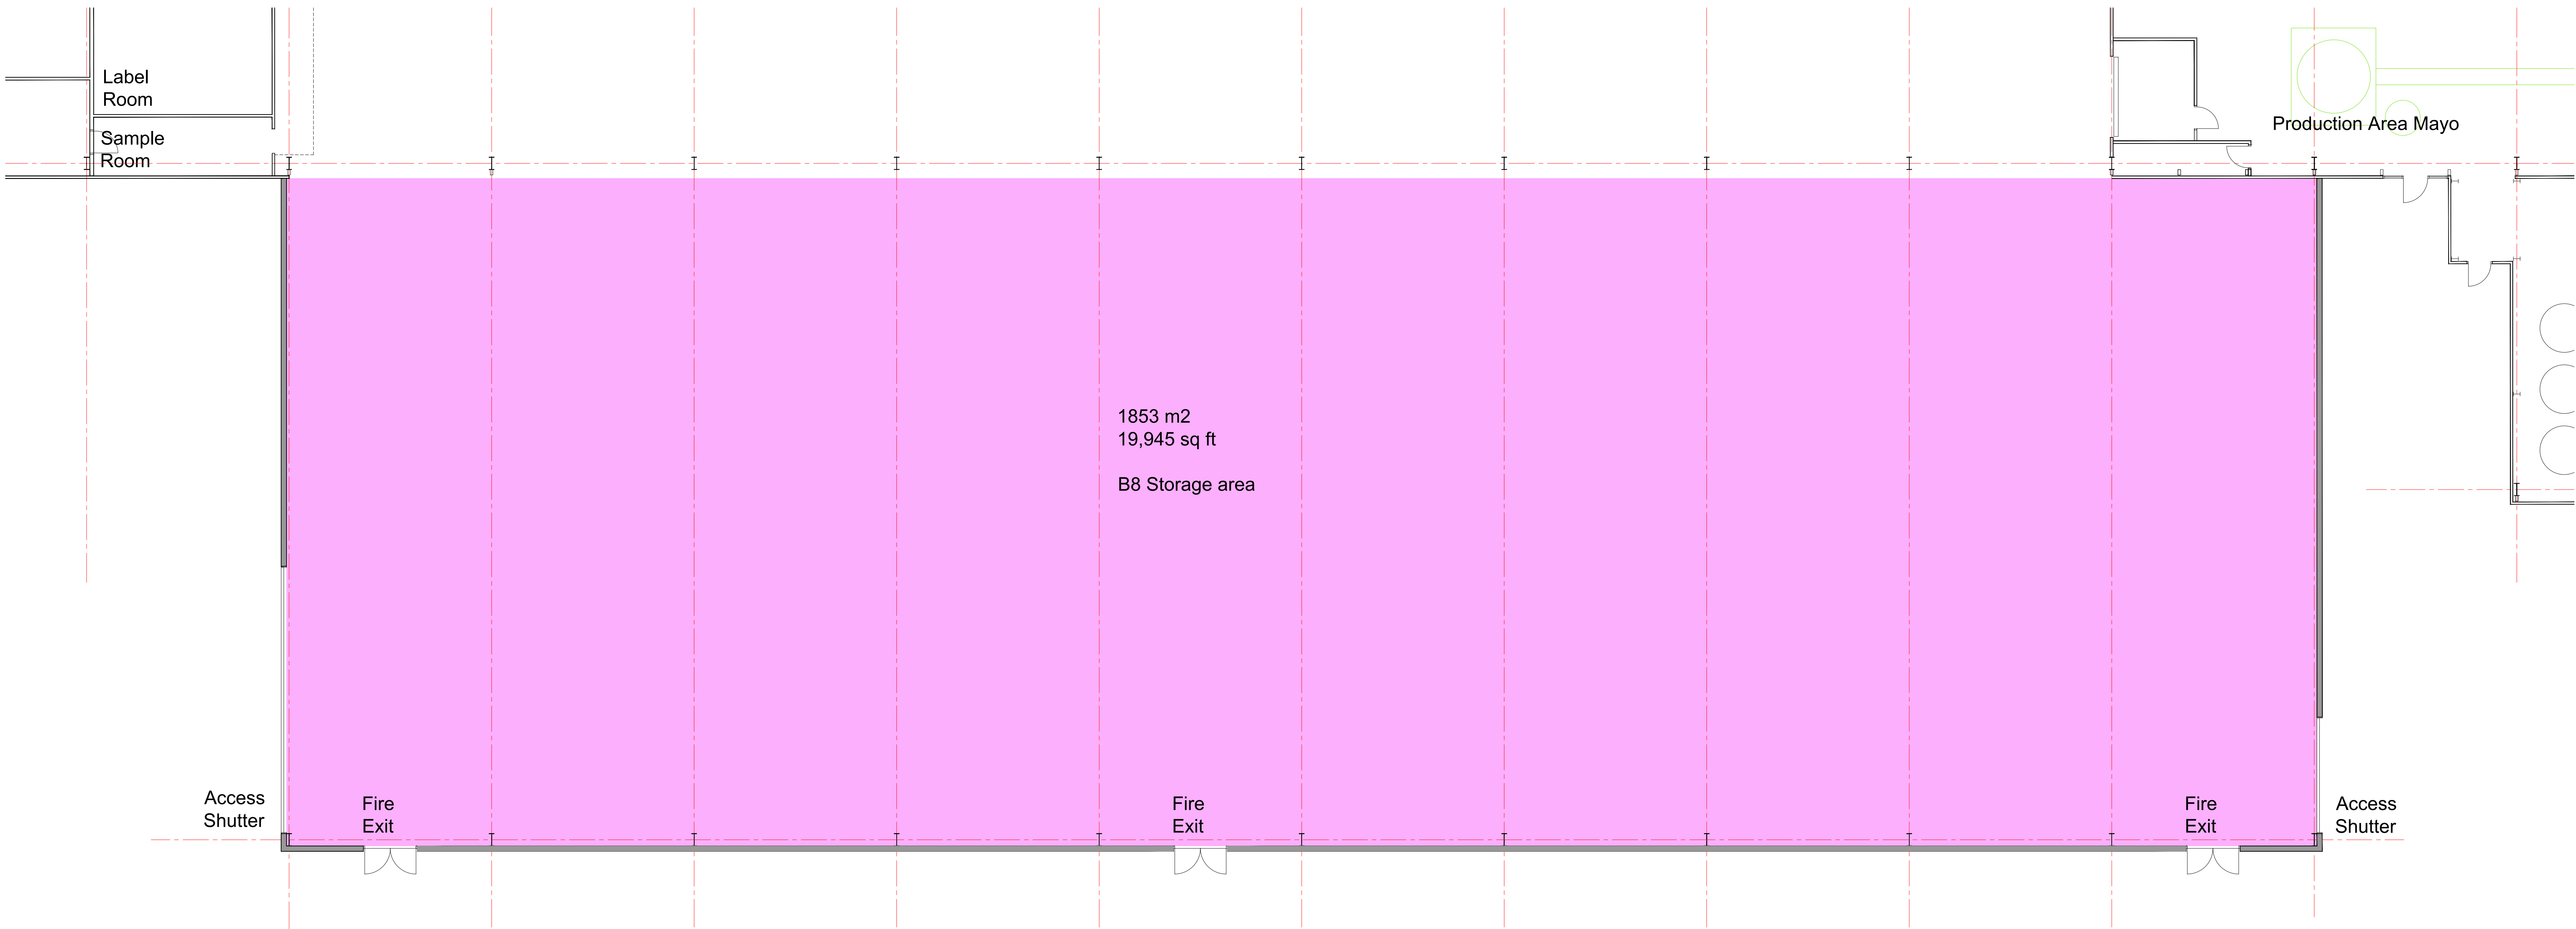

All dimensions to be checked on site.  
Figured dimensions to be used unless otherwise stated.  
This drawing is copyright and remains the property of Smith Young Architecture Ltd unless otherwise agreed.  
Smith Young Architecture Ltd accepts no responsibility for any unauthorised amendments to the drawing and does not permit unauthorised copying of the drawing.

Revisions / Notes:

PLANNING NOTES


**A WALL CLADDING FACADE**  
Built up metal profiled cladding system - white enamelled finish. - Colour RAL 7035 and all to be to the approval of Local Authority.

**B ROOF CLADDING**  
Built up metal profiled cladding system consisting of outer layer of EuroClad 32/1000 R 0.7 mm thk. galv. sheet steel with PVF 2 colorcoat finish, with 180mm thick roofwood insulation with Euroclad 19/1000 liner panel 0.4 mm thk. gluv sheet steel white enamelled finish. - Colour RAL 7035 and all to be to the approval of Local Authority.

**FLASHING** - Plastisol coloured flashings to ridge, verge, eaves corners & doors. All to Local Authority approval, colour to be confirmed.

**C DOORS / WINDOWS**  
Double glazed Polyester powder coated aluminium door system, Colour RAL 6019 Yellow green. All to be to the approval of Local Authority.

**D ROLLER SHUTTER DOORS**  
Polyester powder coated aluminium door system, Colour RAL 7016 All to be to the approval of Local Authority.

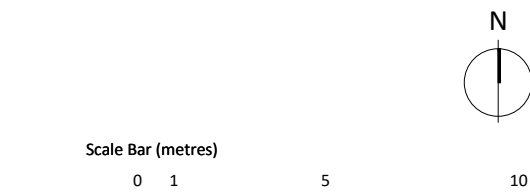

|                |                             |
|----------------|-----------------------------|
| Job Title:     | OLYMPIC OILS - PHASE 2      |
| Purpose:       | PLANNING                    |
| Client:        | OLYMPIC OILS                |
| Date:          | AUG 23                      |
| Drawing Title: | PROPOSED PLANS / ELEVATIONS |
| Drawn By:      | DAS                         |
| Checked By:    | INIT                        |
| Scale:         | 1:200                       |
| Job Number:    | 23.021                      |
| Drawn No:      | 006                         |
| Rev:           |                             |