

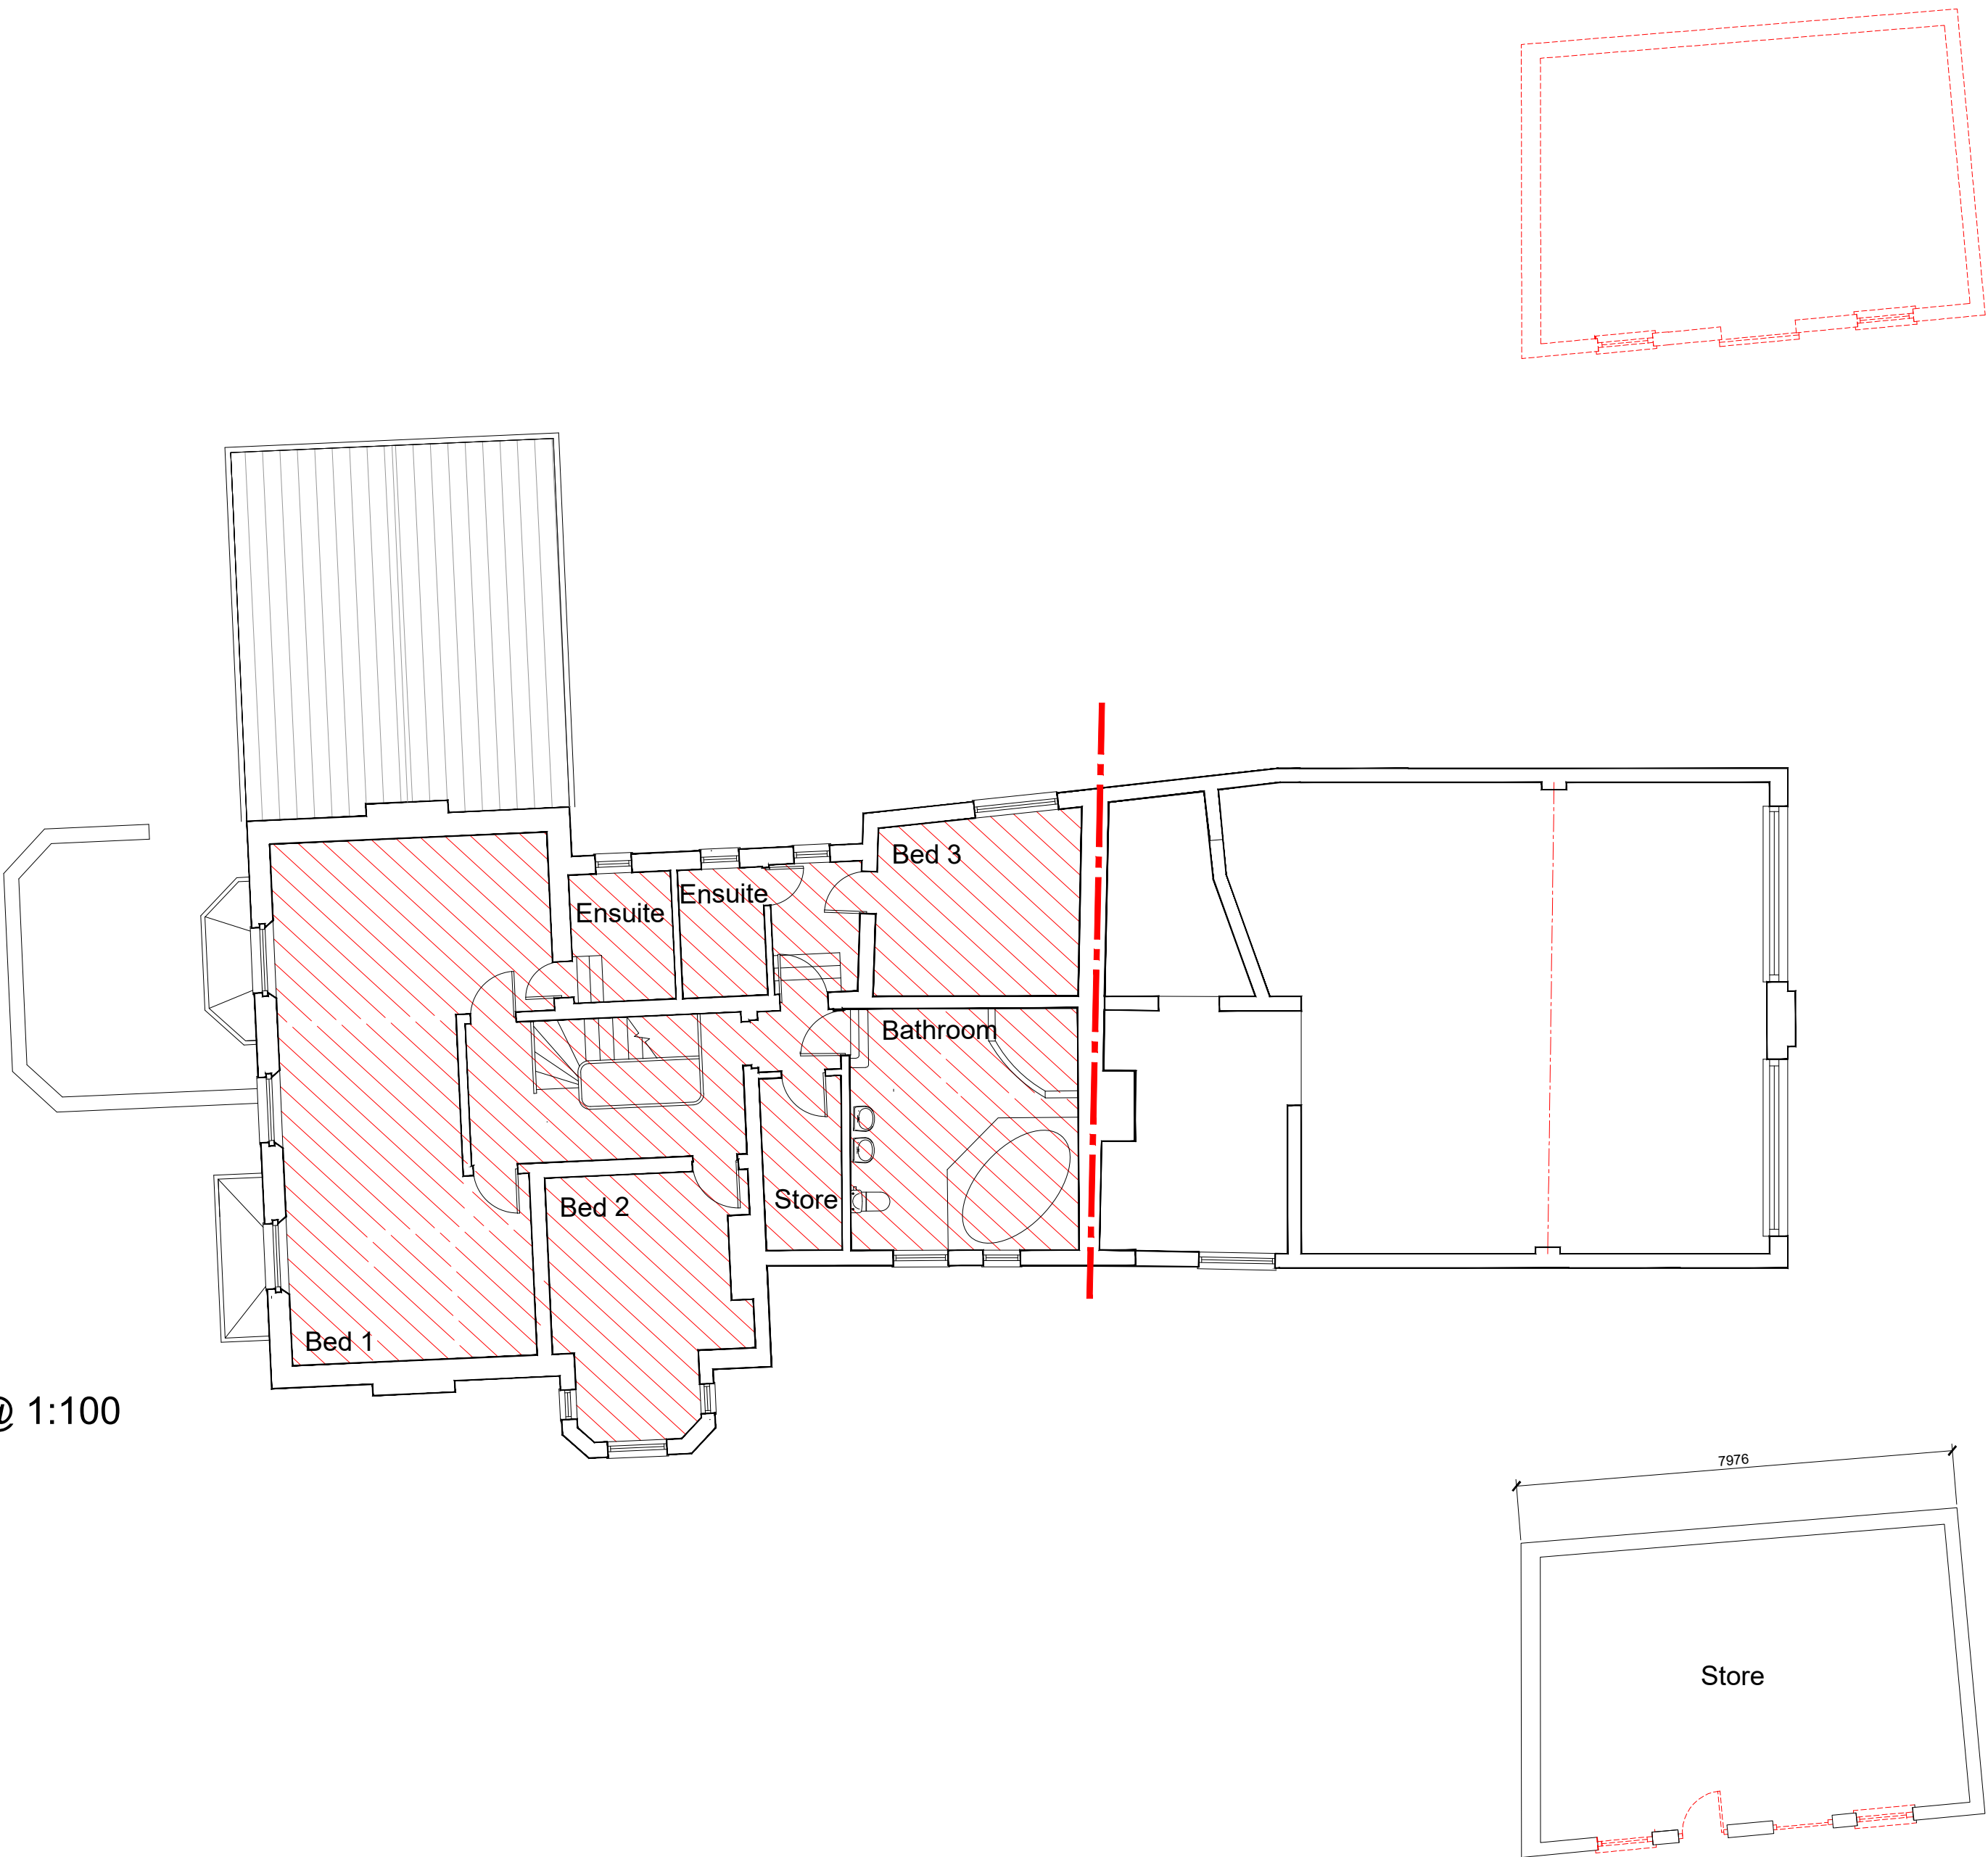


Indicates existing Spencer House excluded from application

FIRST FLOOR PLAN AS EXISTING @ 1:100

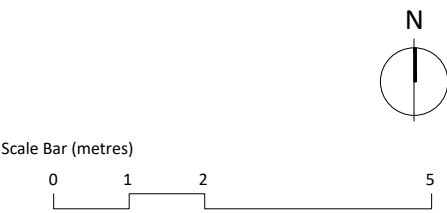

GROUND FLOOR PLAN AS EXISTING @ 1:100

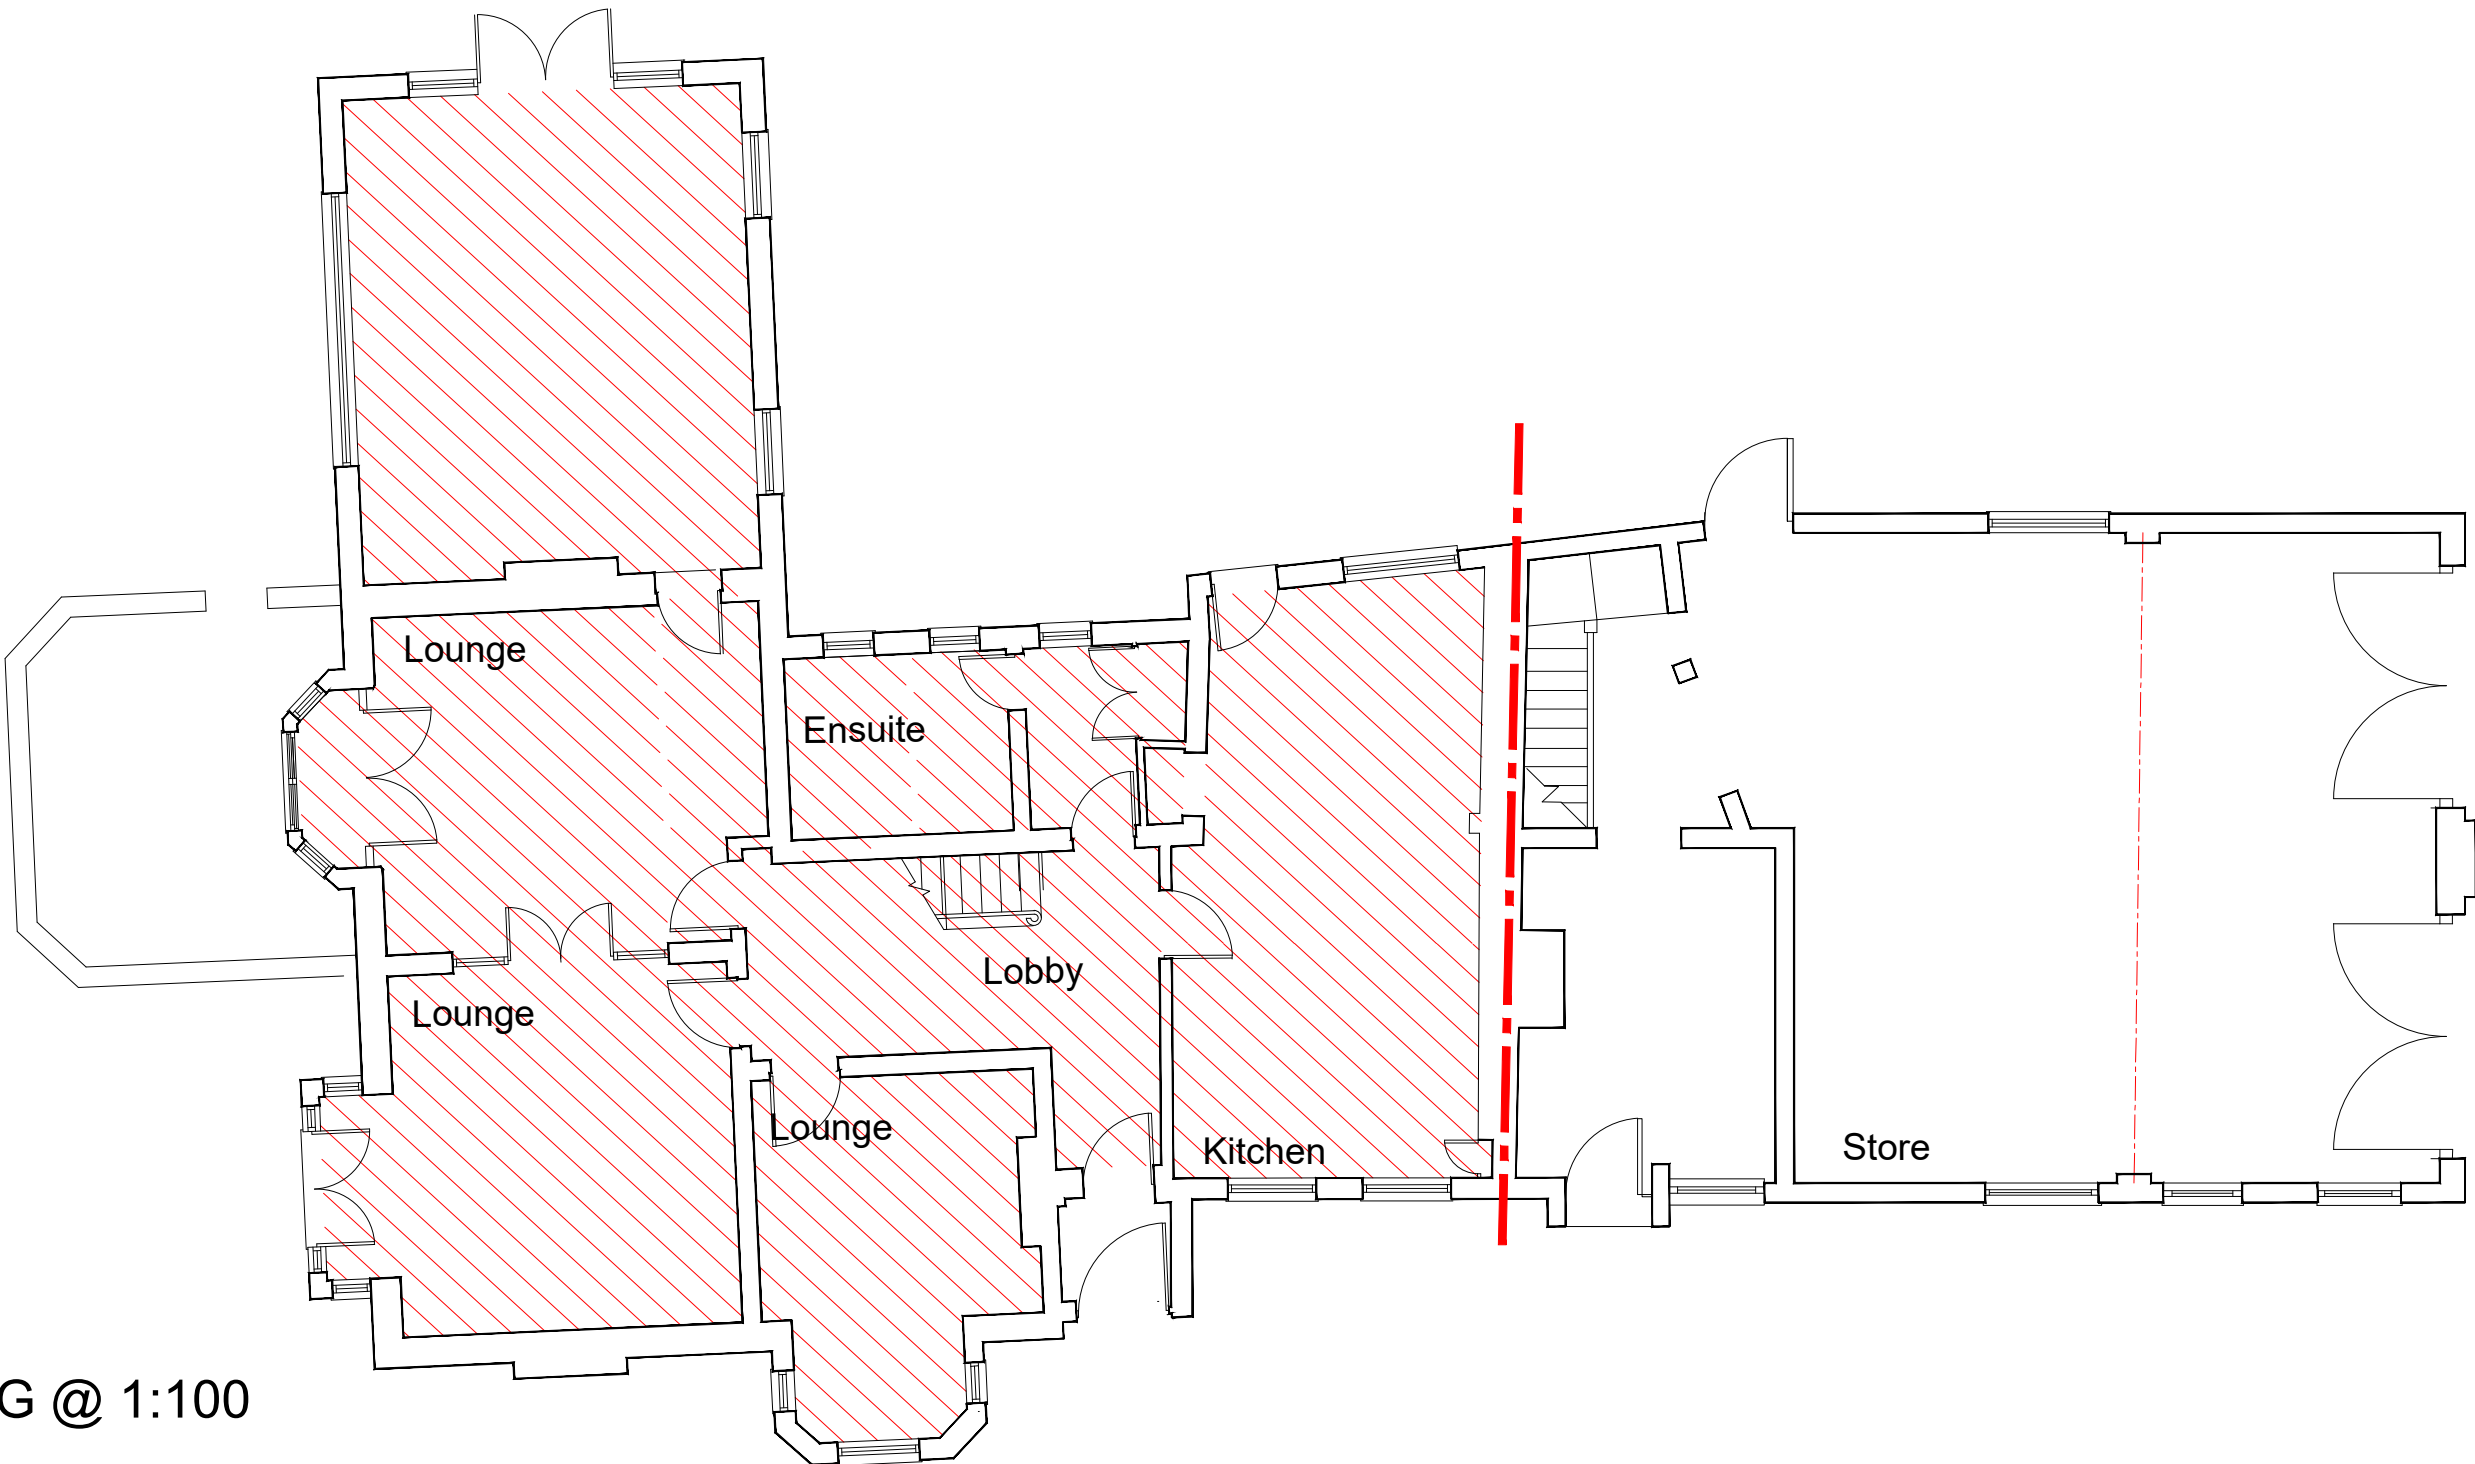

Job Title:	BREWERY HOUSE		
Purpose:	PLANNING		
Client:	NEW START HOMES LTD		
Date:	JULY 22		
Drawing Title:	EXISTING FLOOR PLANS		
Drawn By:	DAS	Checked By:	INIT
Scale:	1:200	Paper Size:	A1
Job Number:	22.025	Drwg No:	003