




Revisions / Notes:

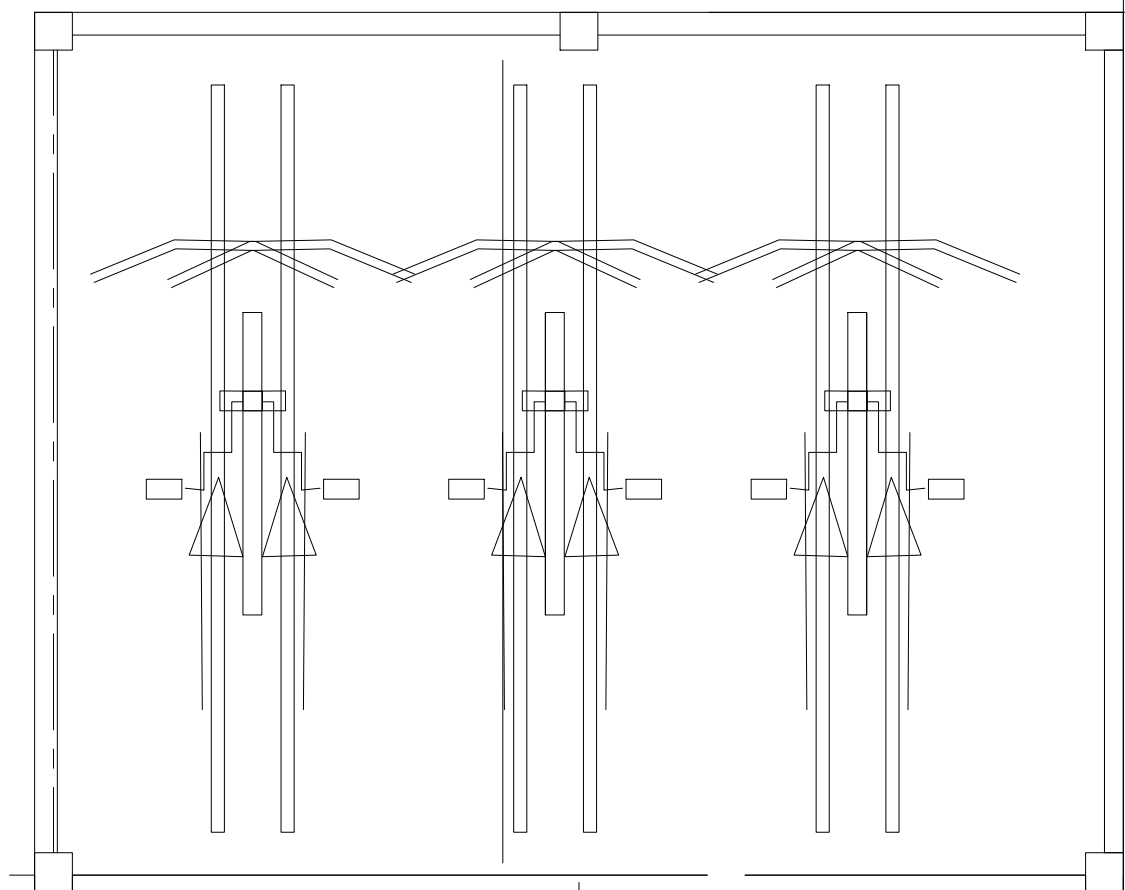


Plan section @ 1:20

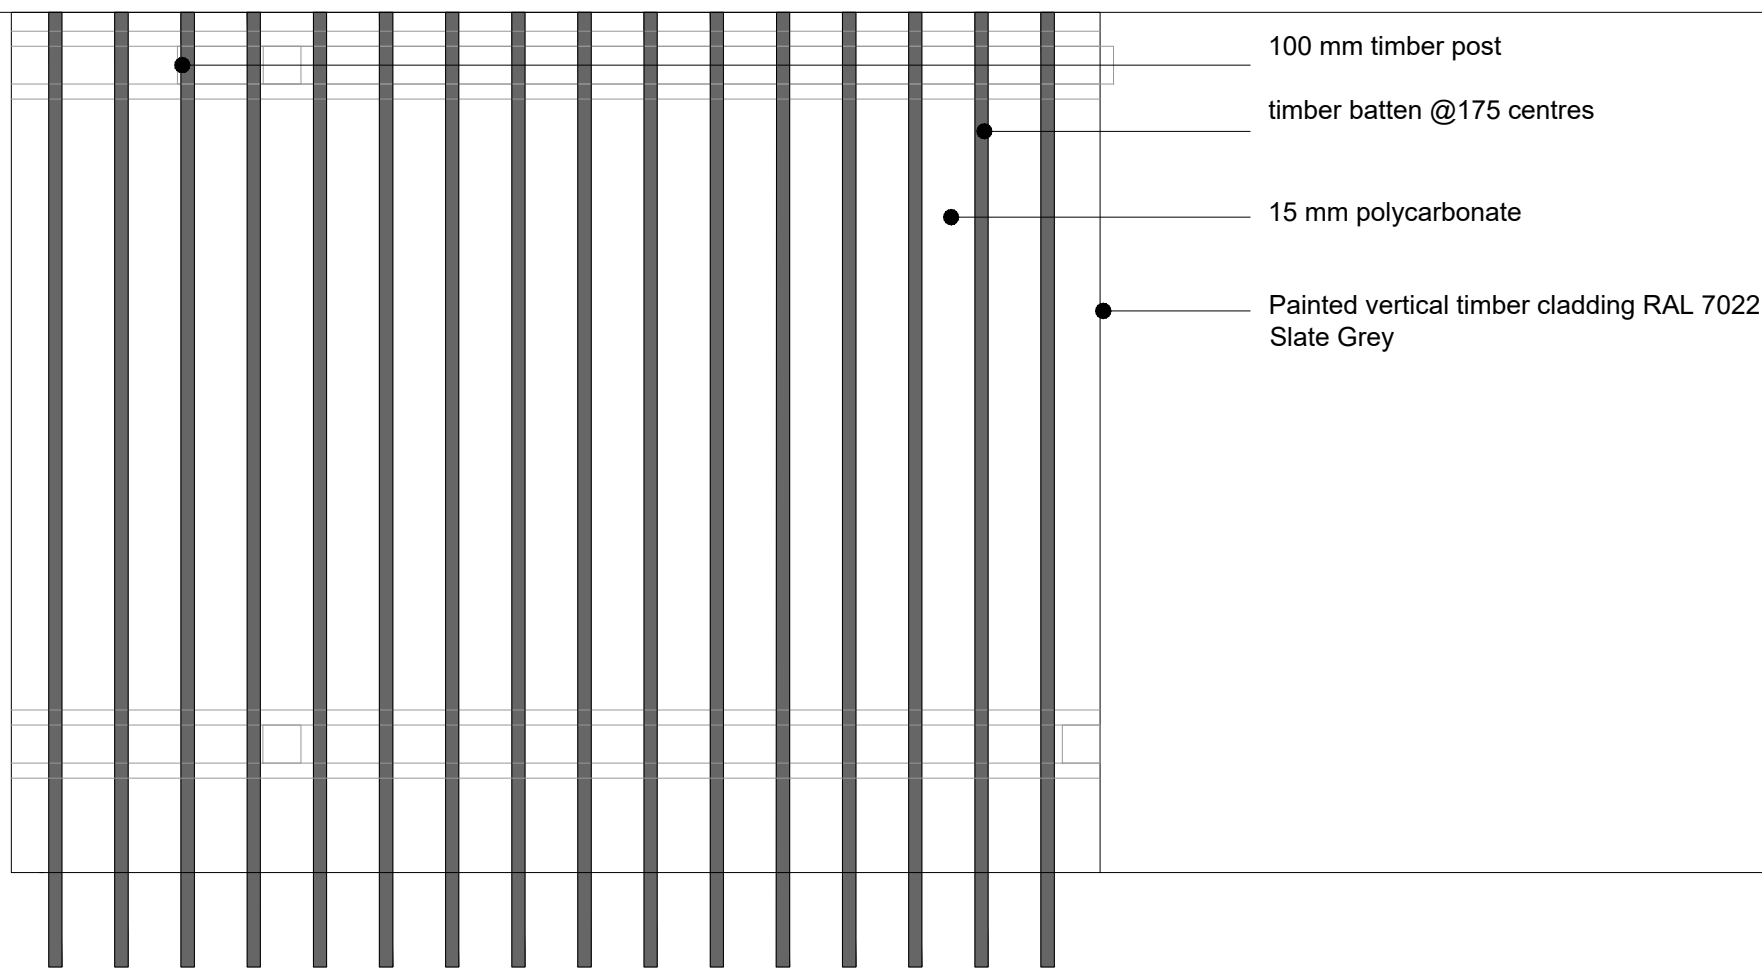


Roof plan @ 1:20

 


Roof plan @ 1:20

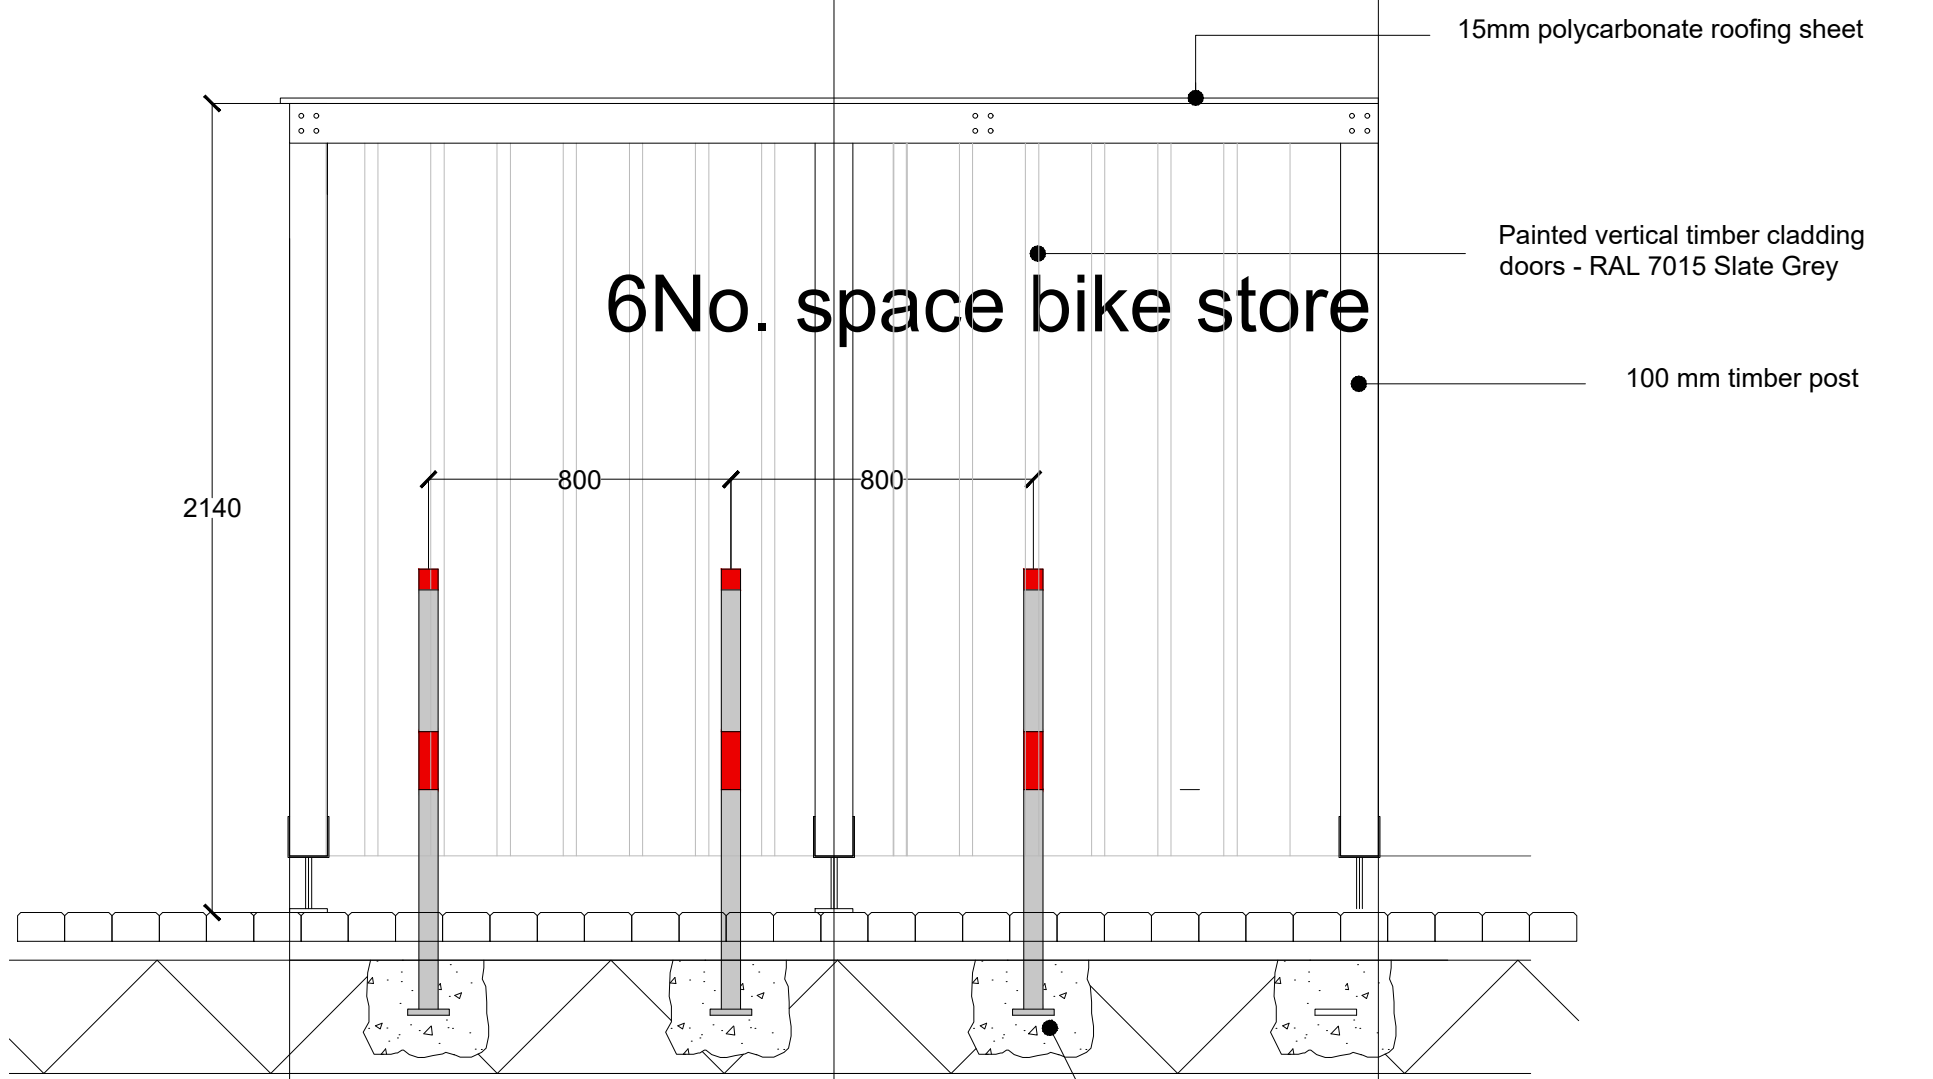


Front elevation @ 1:20

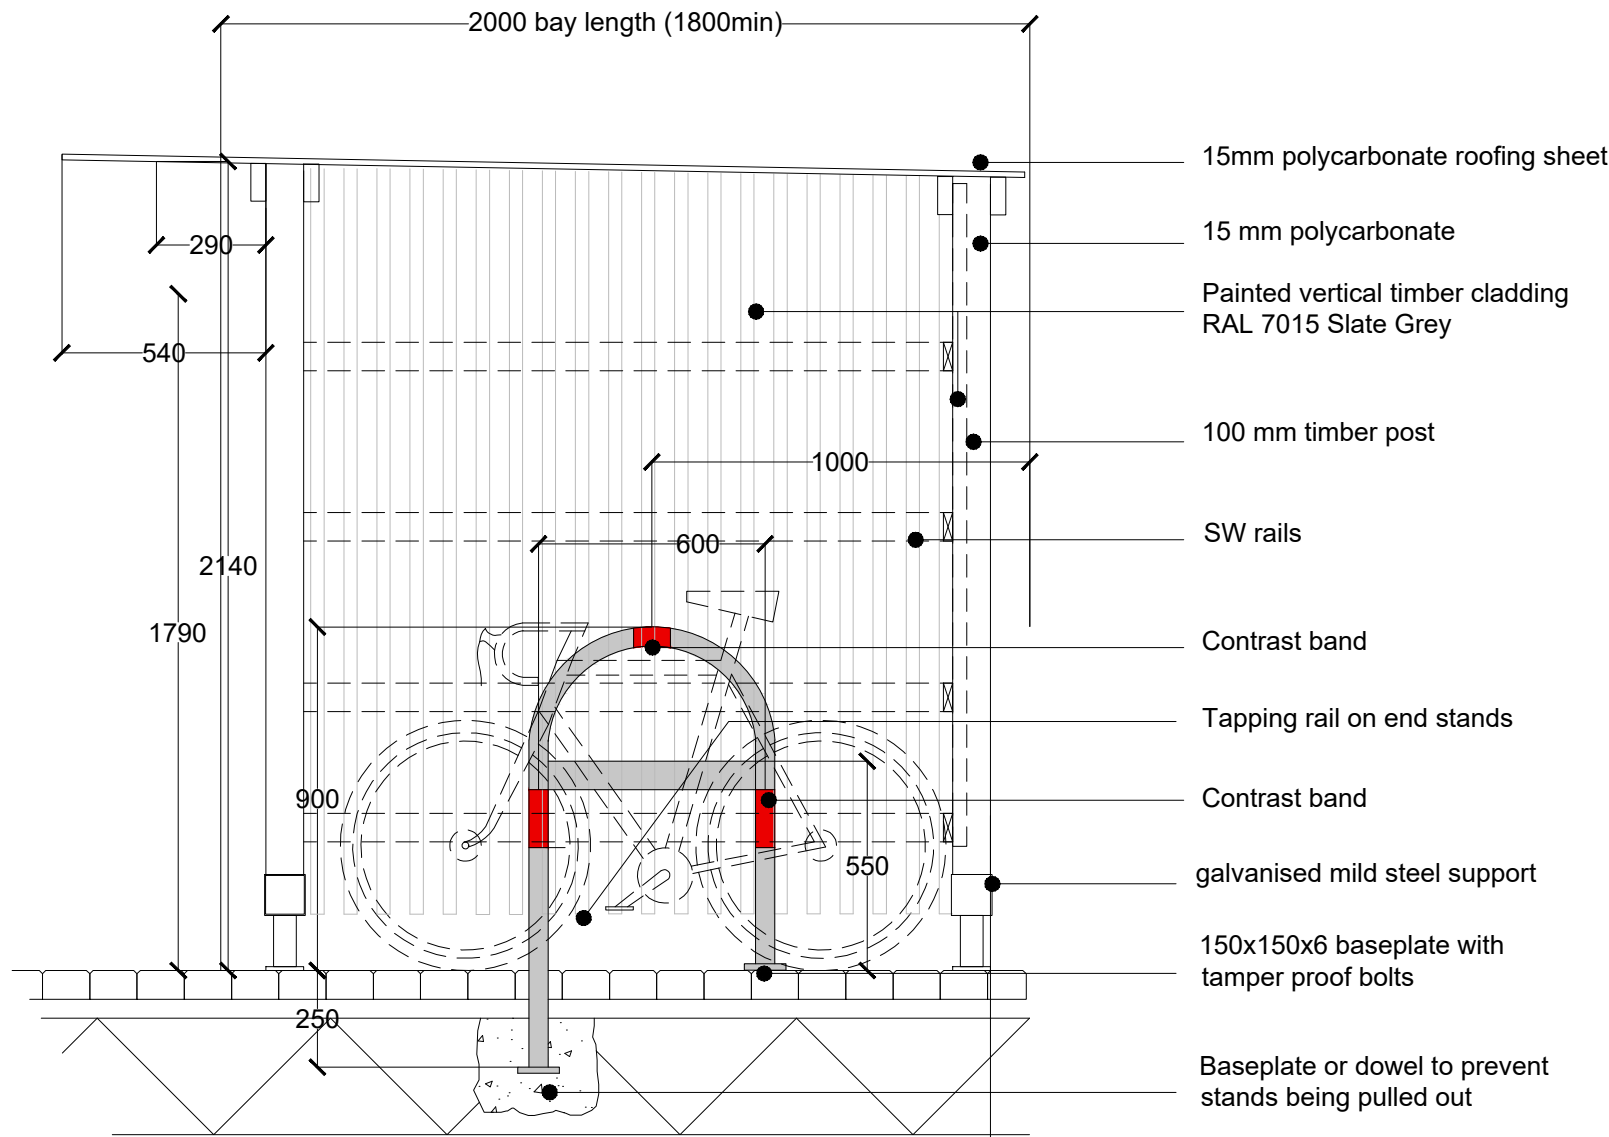


Section @ 1:20

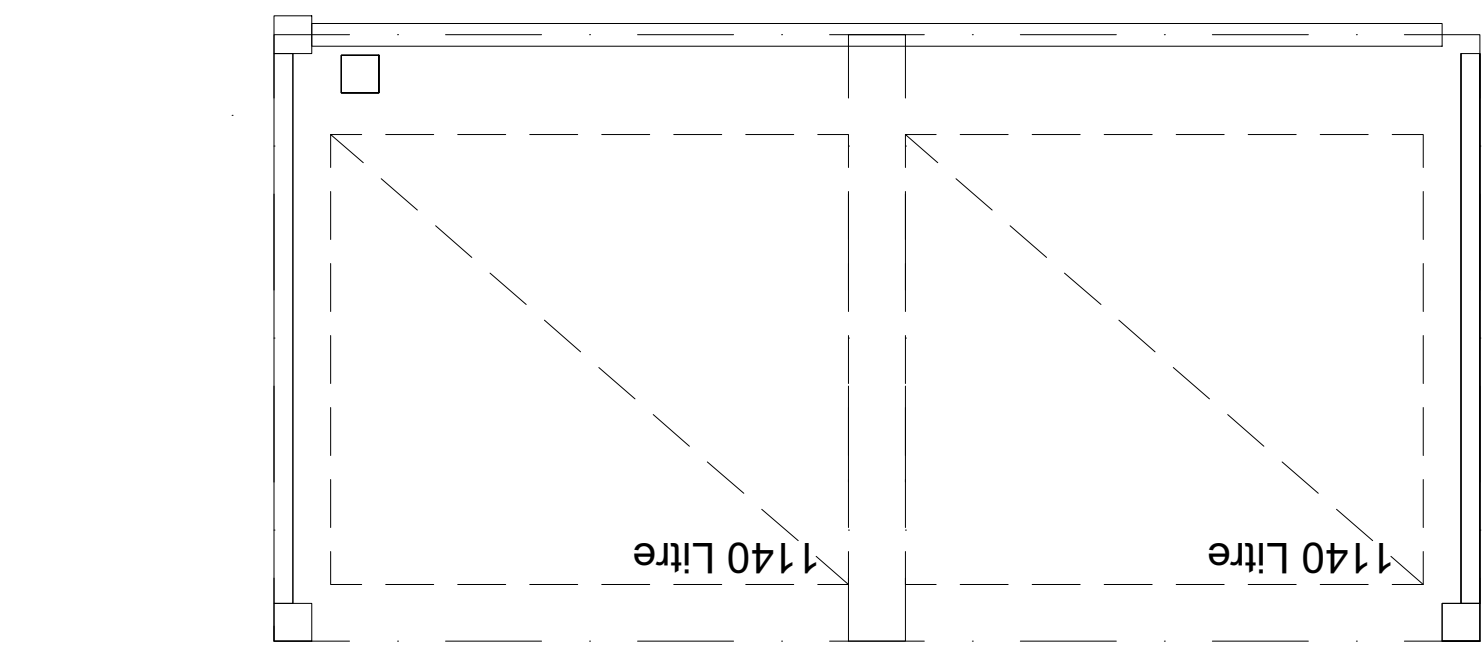


Plan section @ 1:20

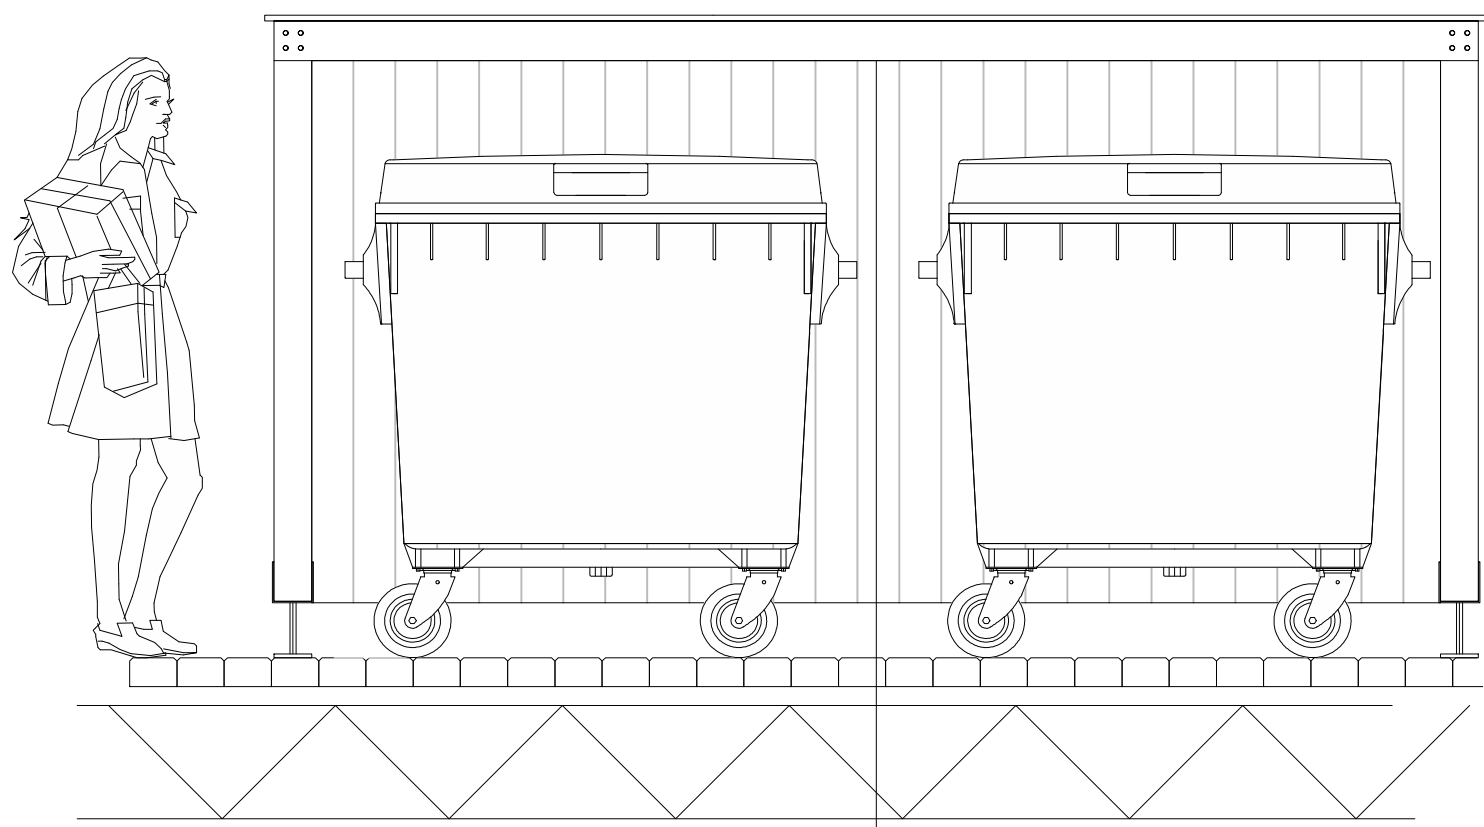


Front elevation @ 1:20

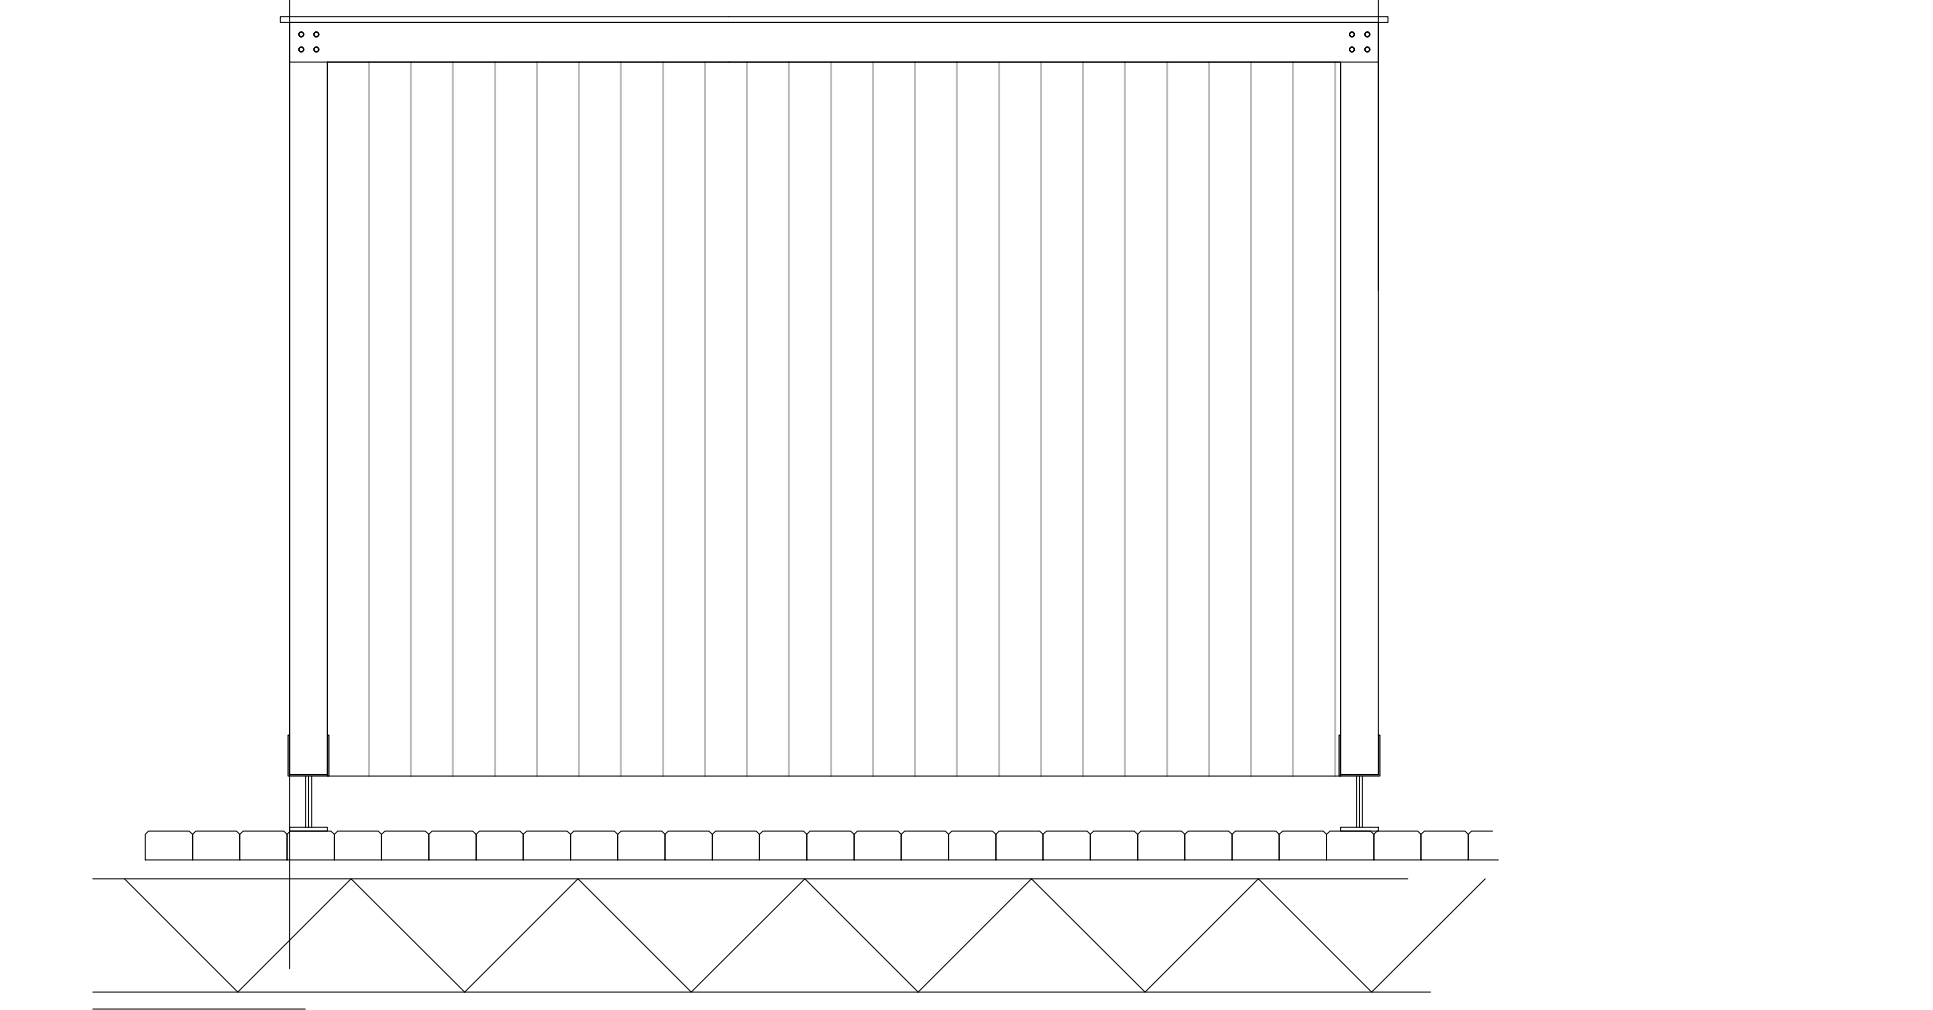

Rear elevation @ 1:20

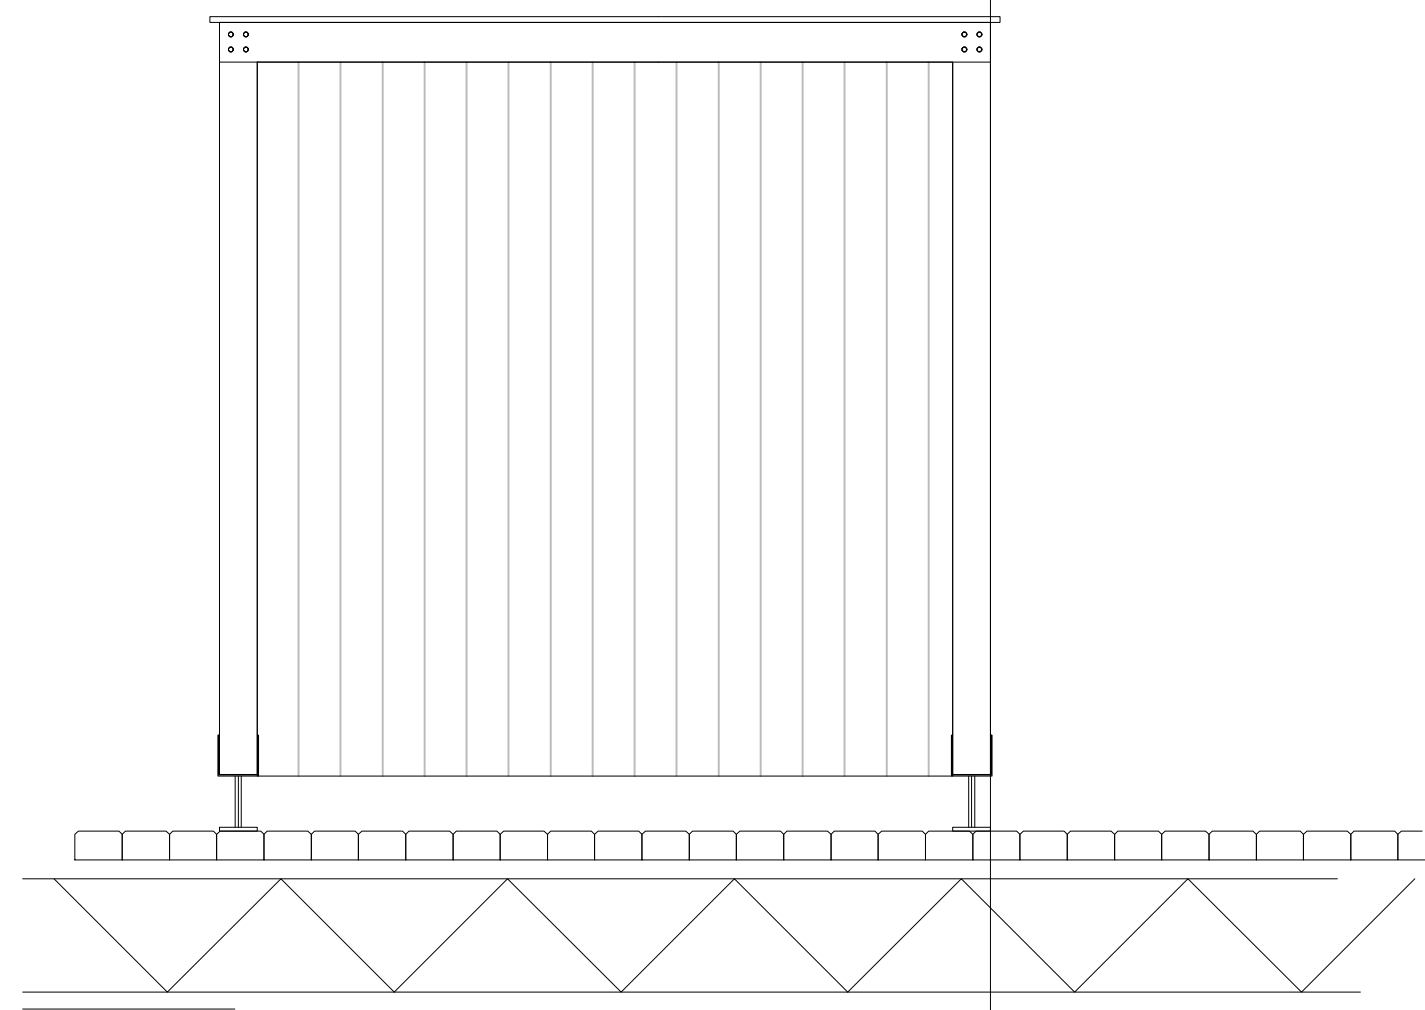


Gable elevation @ 1:20

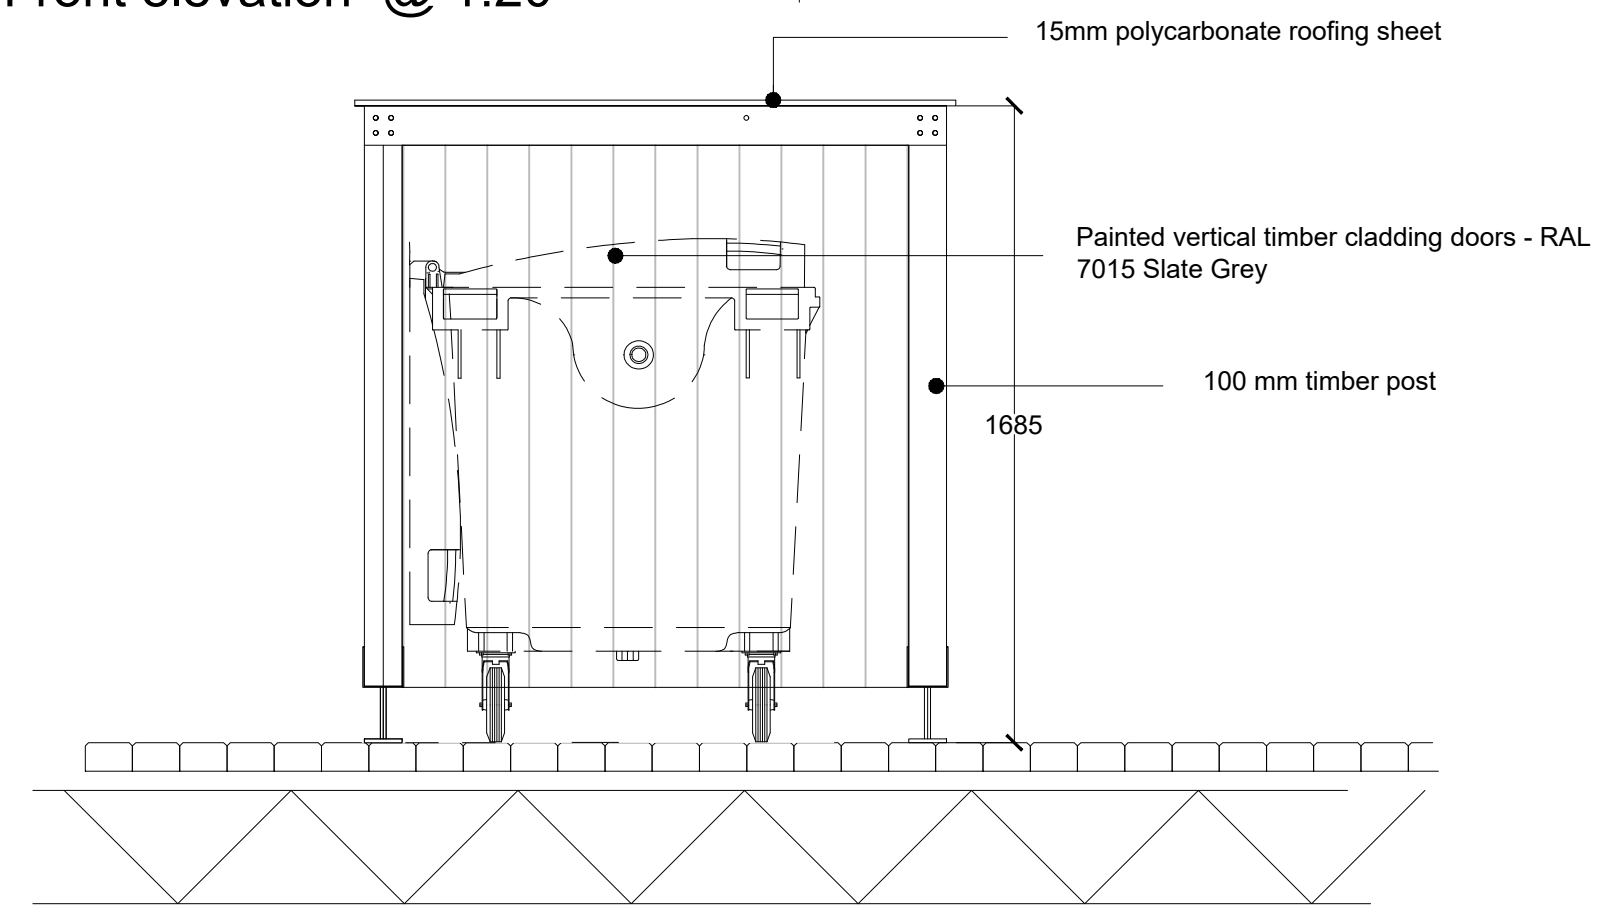

Gable elevation @ 1:20

BIKE STORE

BIN STORE

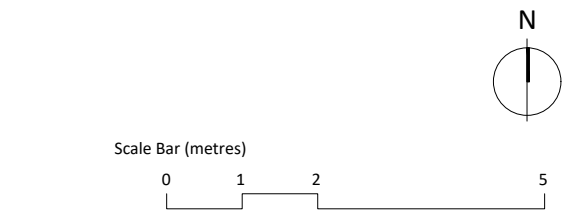

Job Title:	BREWERY HOUSE		
Purpose:	PLANNING		
Client:	NEW START HOMES LTD		
Date:	JULY 22		
Drawing Title:	Proposed Cycle stand / Bin Store		
Drawn By:	DAS	Checked By:	INIT
Scale:	1:20	Paper Size:	A1
Job Number:	22.025	Drwg No:	007
		Rev:	