


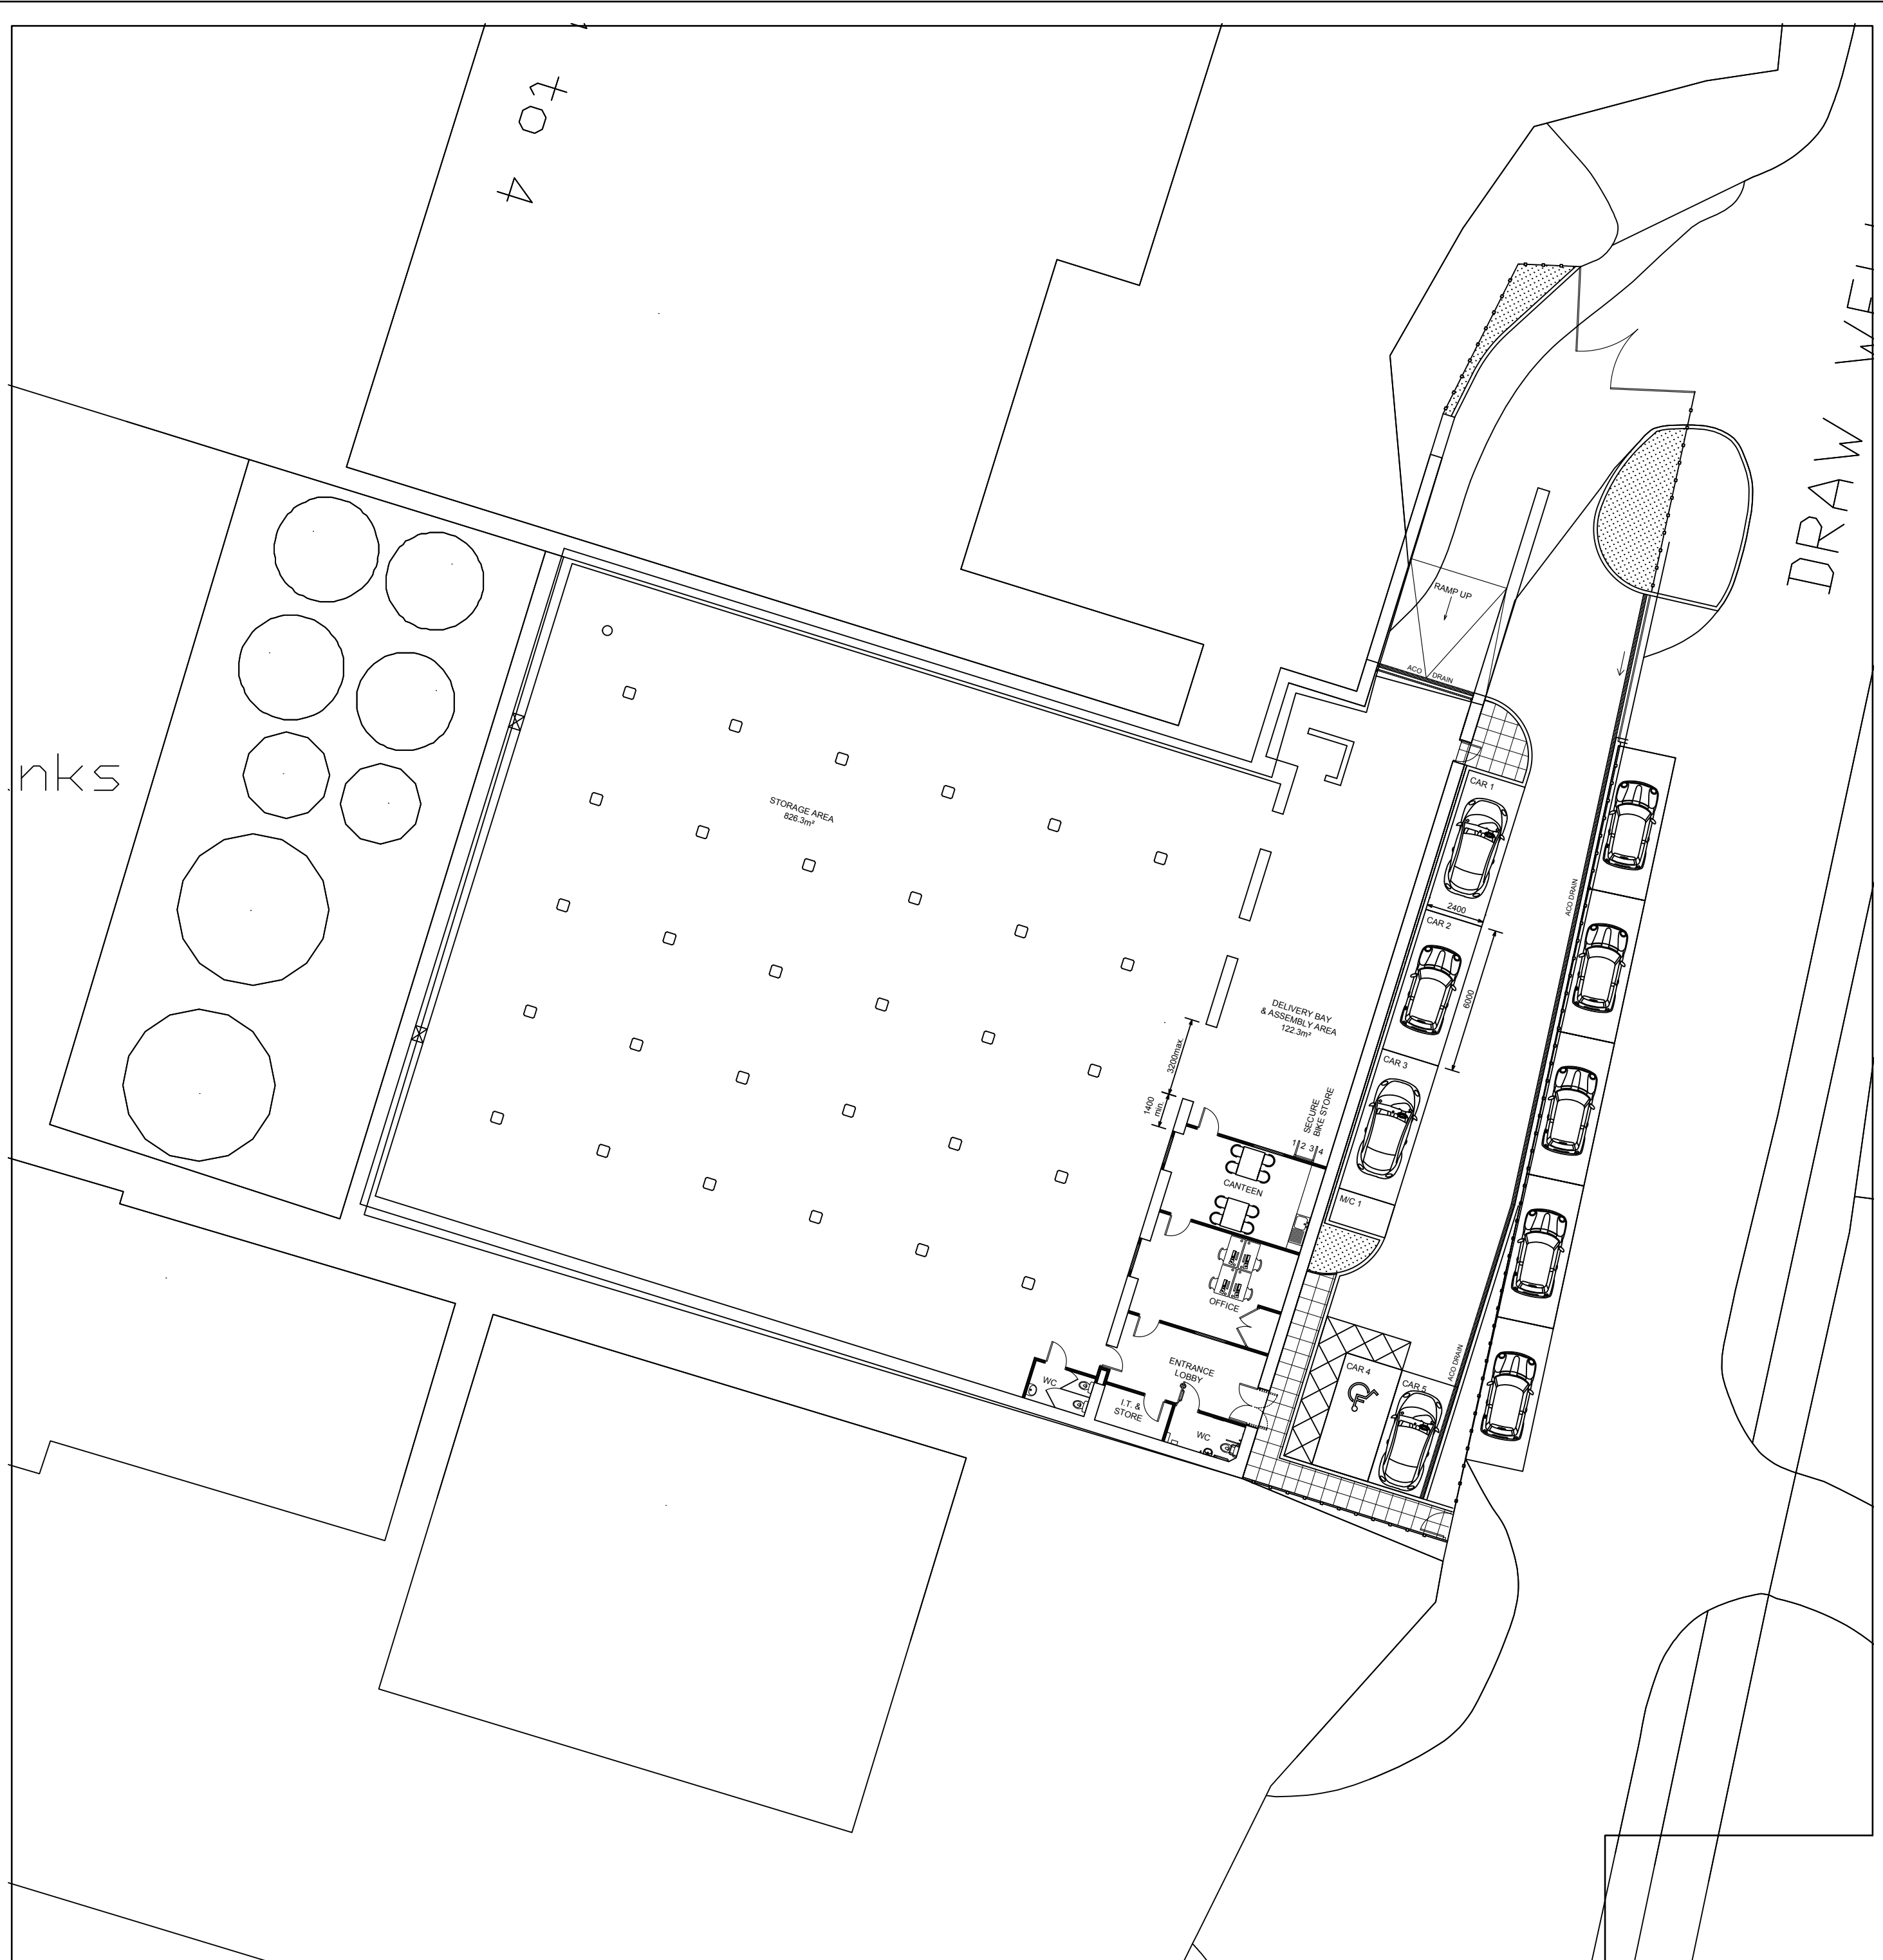
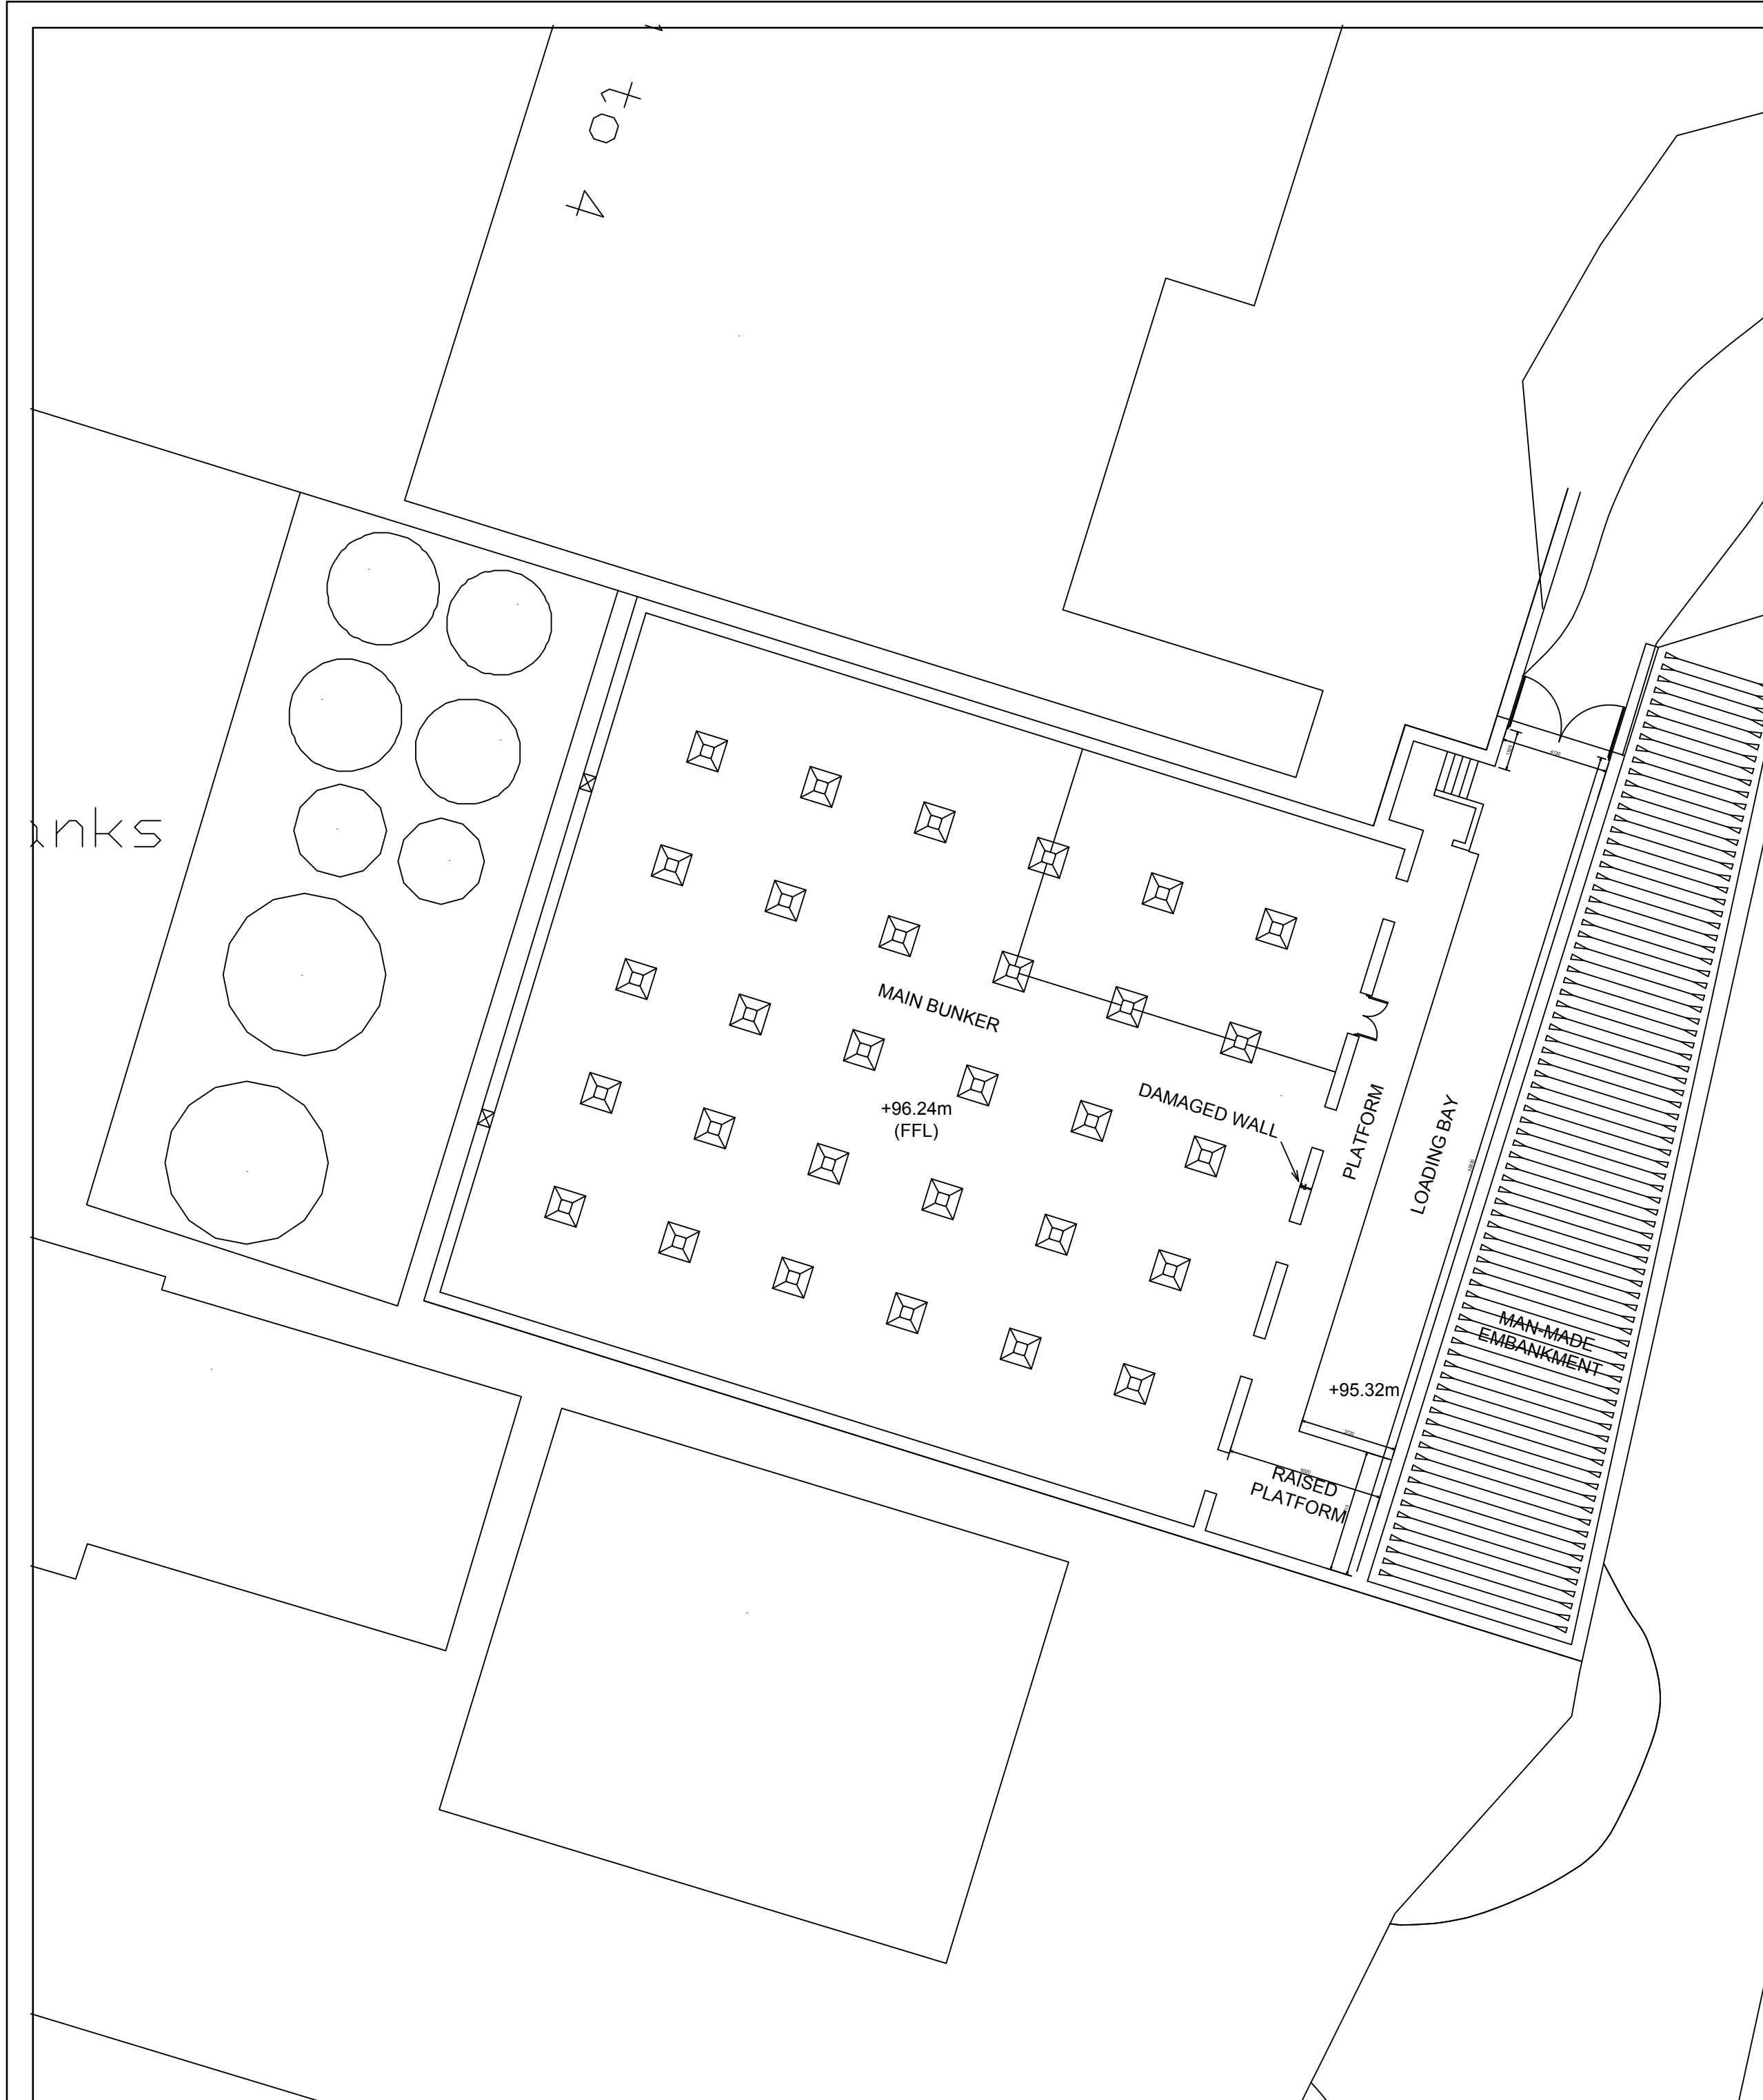


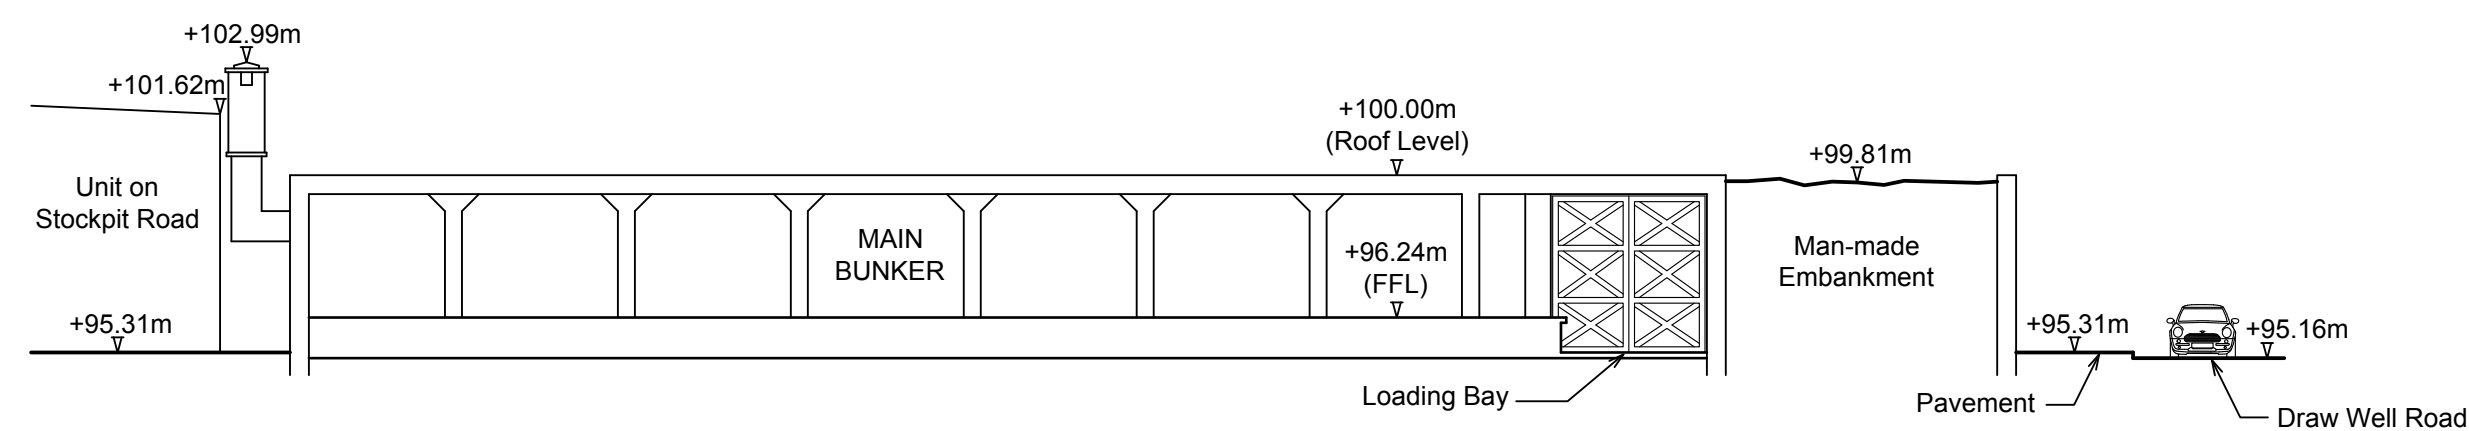

SITE PLAN AS EXISTING
(1:200)

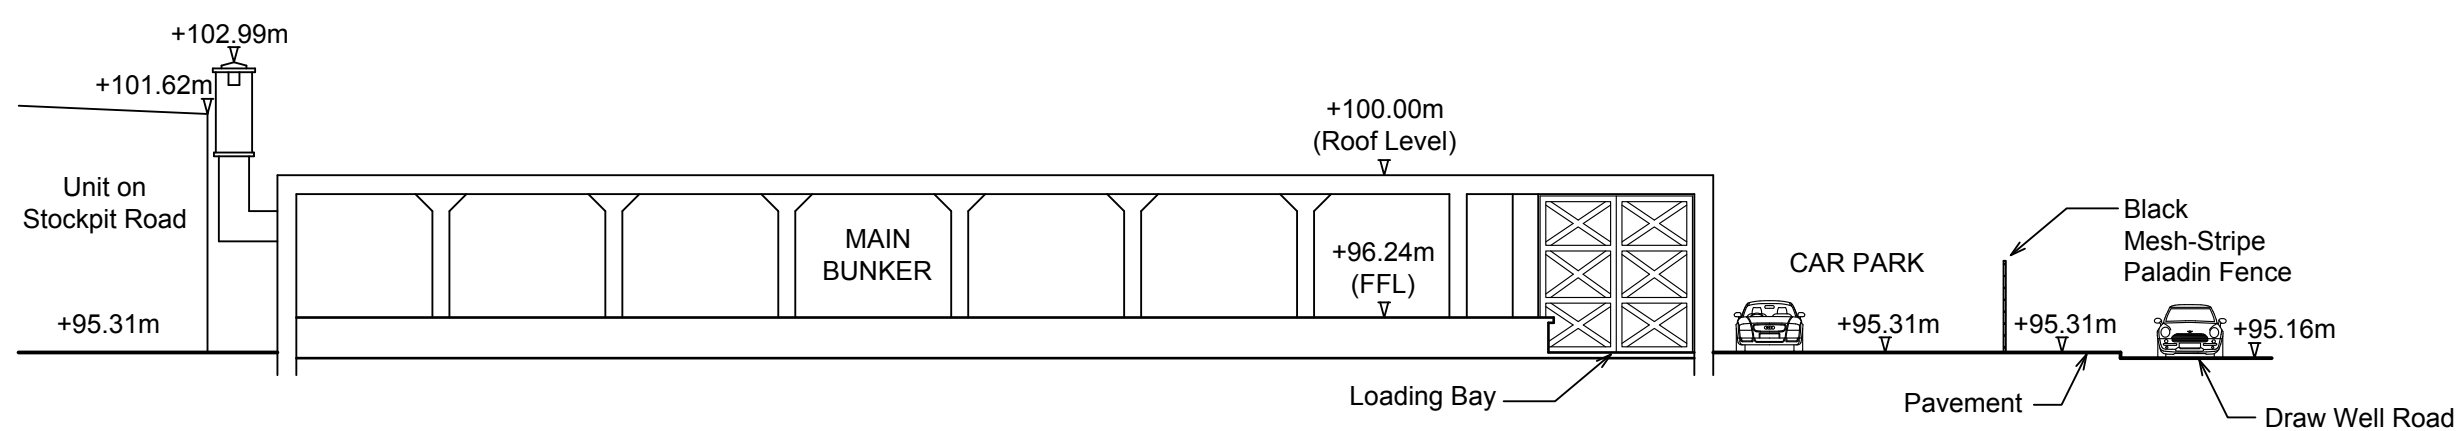

EXISTING CROSS-SECTION SHOWING SITE LEVELS
(1:200)

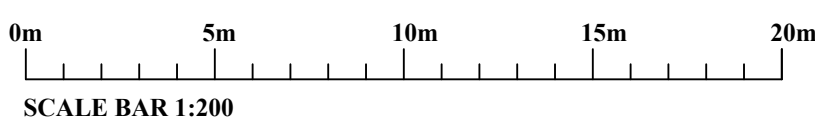

PROPOSED CROSS-SECTION SHOWING SITE LEVELS
(1:200)



Rev	Description	Date
A	Drawing updated	28/09/23

Project	MAGAZINE BUNKER 9-8, DRAW WELL ROAD, KIRKBY, L33 7BJ
---------	---

Client	ABBEY ENGINEERING
--------	-------------------

Contract No	Drg. No	Revision	Scale	1:200	@A1
6460	105	A	By	BPM	Date
			Chkd	HTL	APR 2023

Drawing Title	SITE PLANS. EXISTING AND PROPOSED.
---------------	---------------------------------------

LAWRENSON ASSOCIATES Consulting Structural Engineers Planning & Development Consultants Architectural Services 1 THE GLOBE 142 HARDSHAW ST. ST. HELENS WA10 1JT Telephone: (01744) 733446 www.lawrensonassociates.co.uk E-mail: info@lawrensonassociates.co.uk
--

