




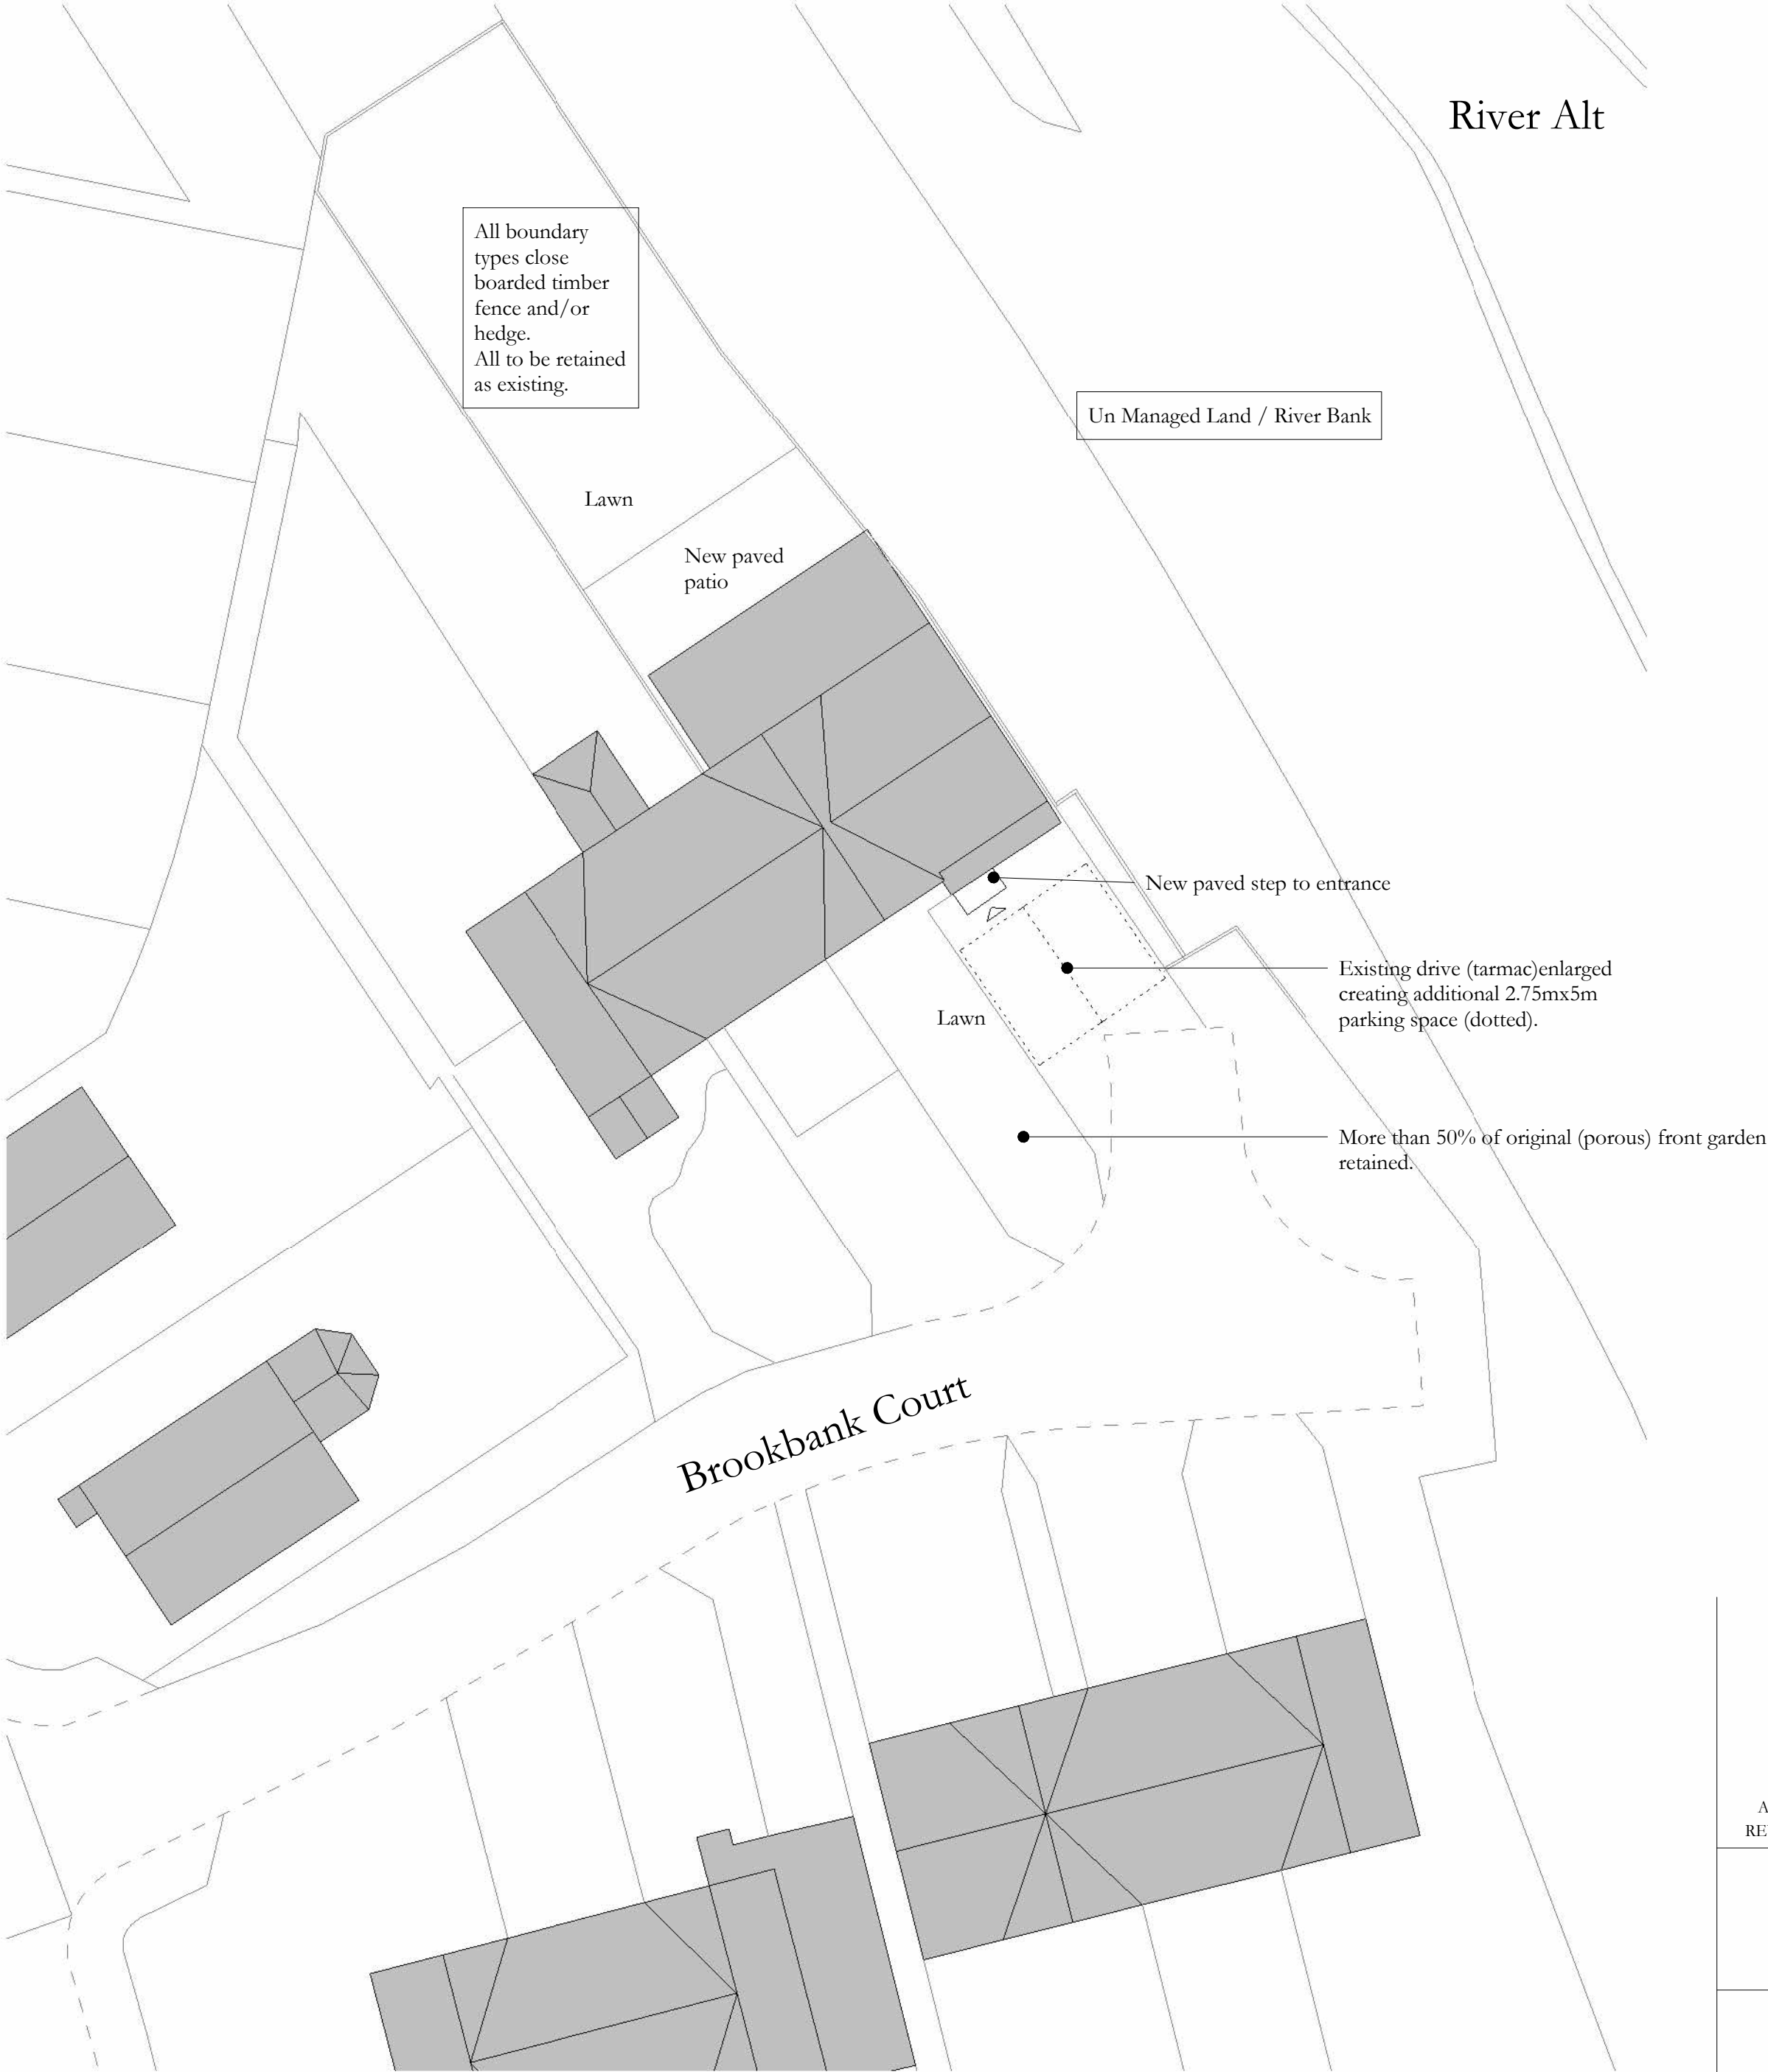

Existing Site Plan
1 : 200

 

Proposed Site Plan
1 : 200

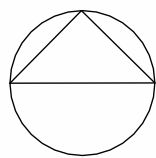

Drawing intended for use within planning application only.

A	08/02/23	Planning Issue	DESCRIPTION
REV.	DATE		
Planning			
Lee Wren Architect			
Thornton in Craven, Skipton, North Yorkshire Tel: 07841399861 Email: lee@leewren.co.uk			
PROJECT TITLE Extension 3 Brookbank Court, L10 4UH. Glen and Jackie			
DRAWING TITLE Existing and Proposed Site Plans			
PROJECT No: 22091	DRAWING No: SITE01	REVISION: A	
SCALE: 1 : 200	DRAWN BY: LW		