



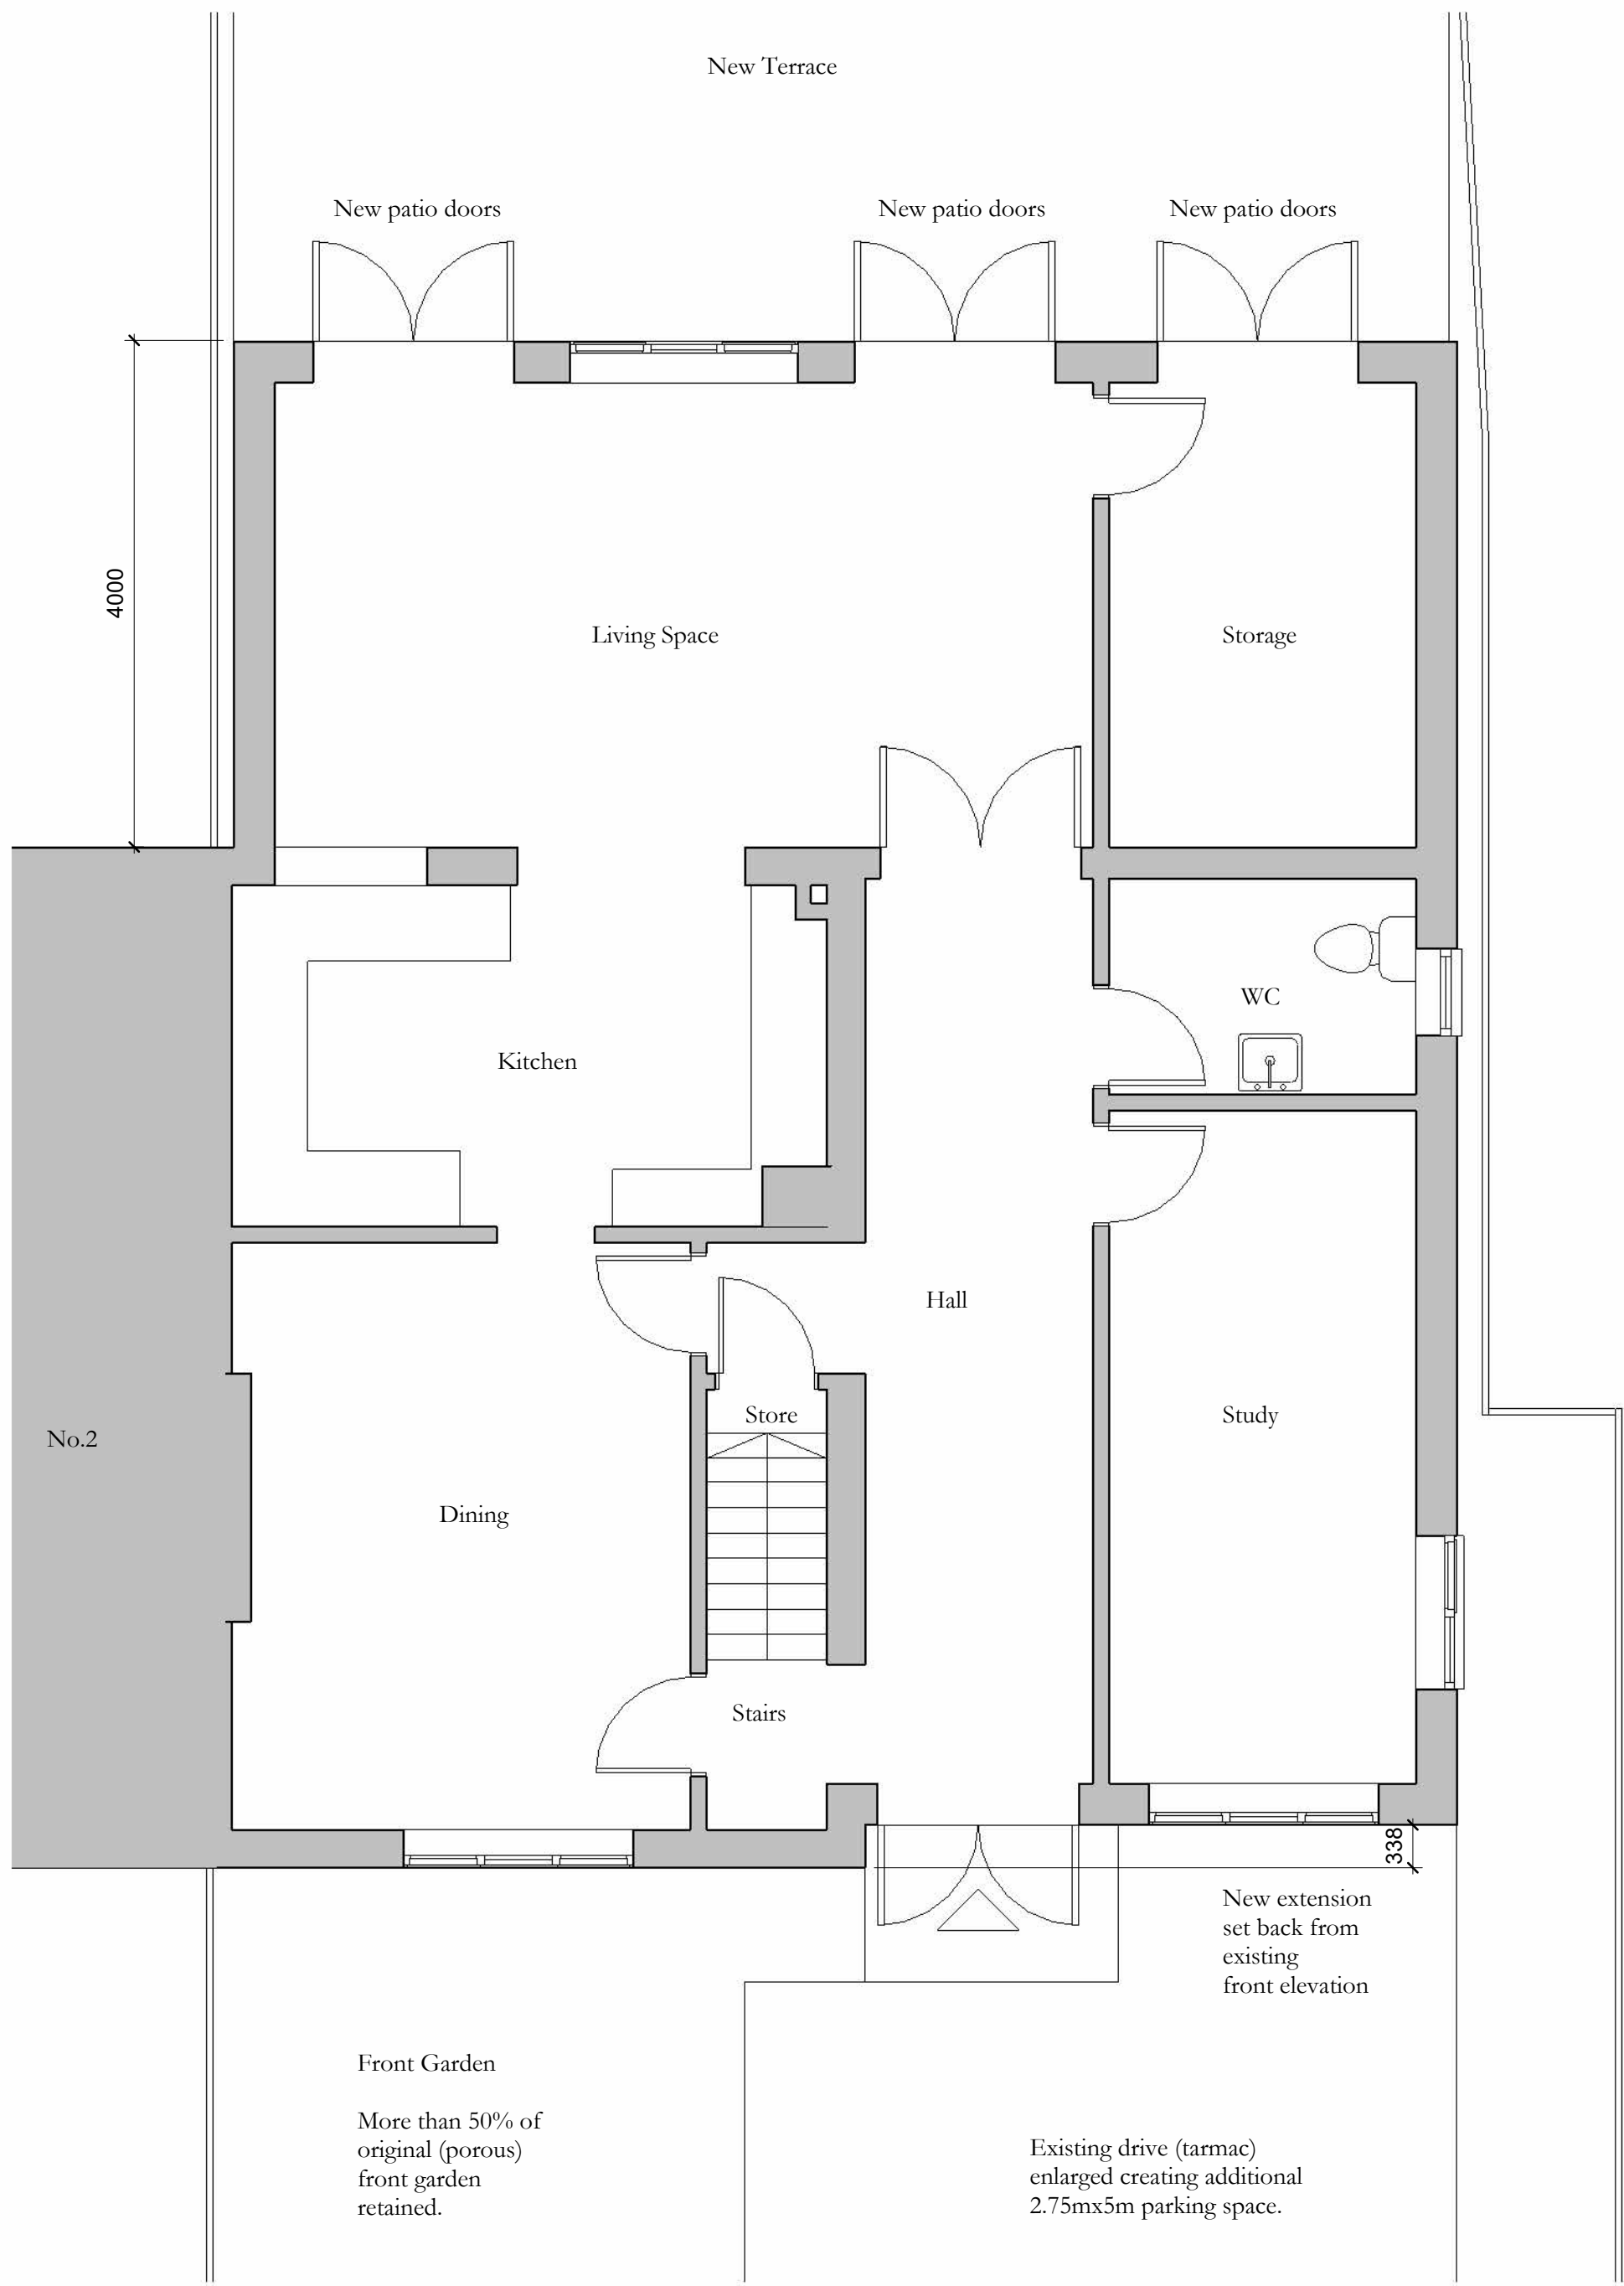


Proposed Ground Floor Plan

1 : 50

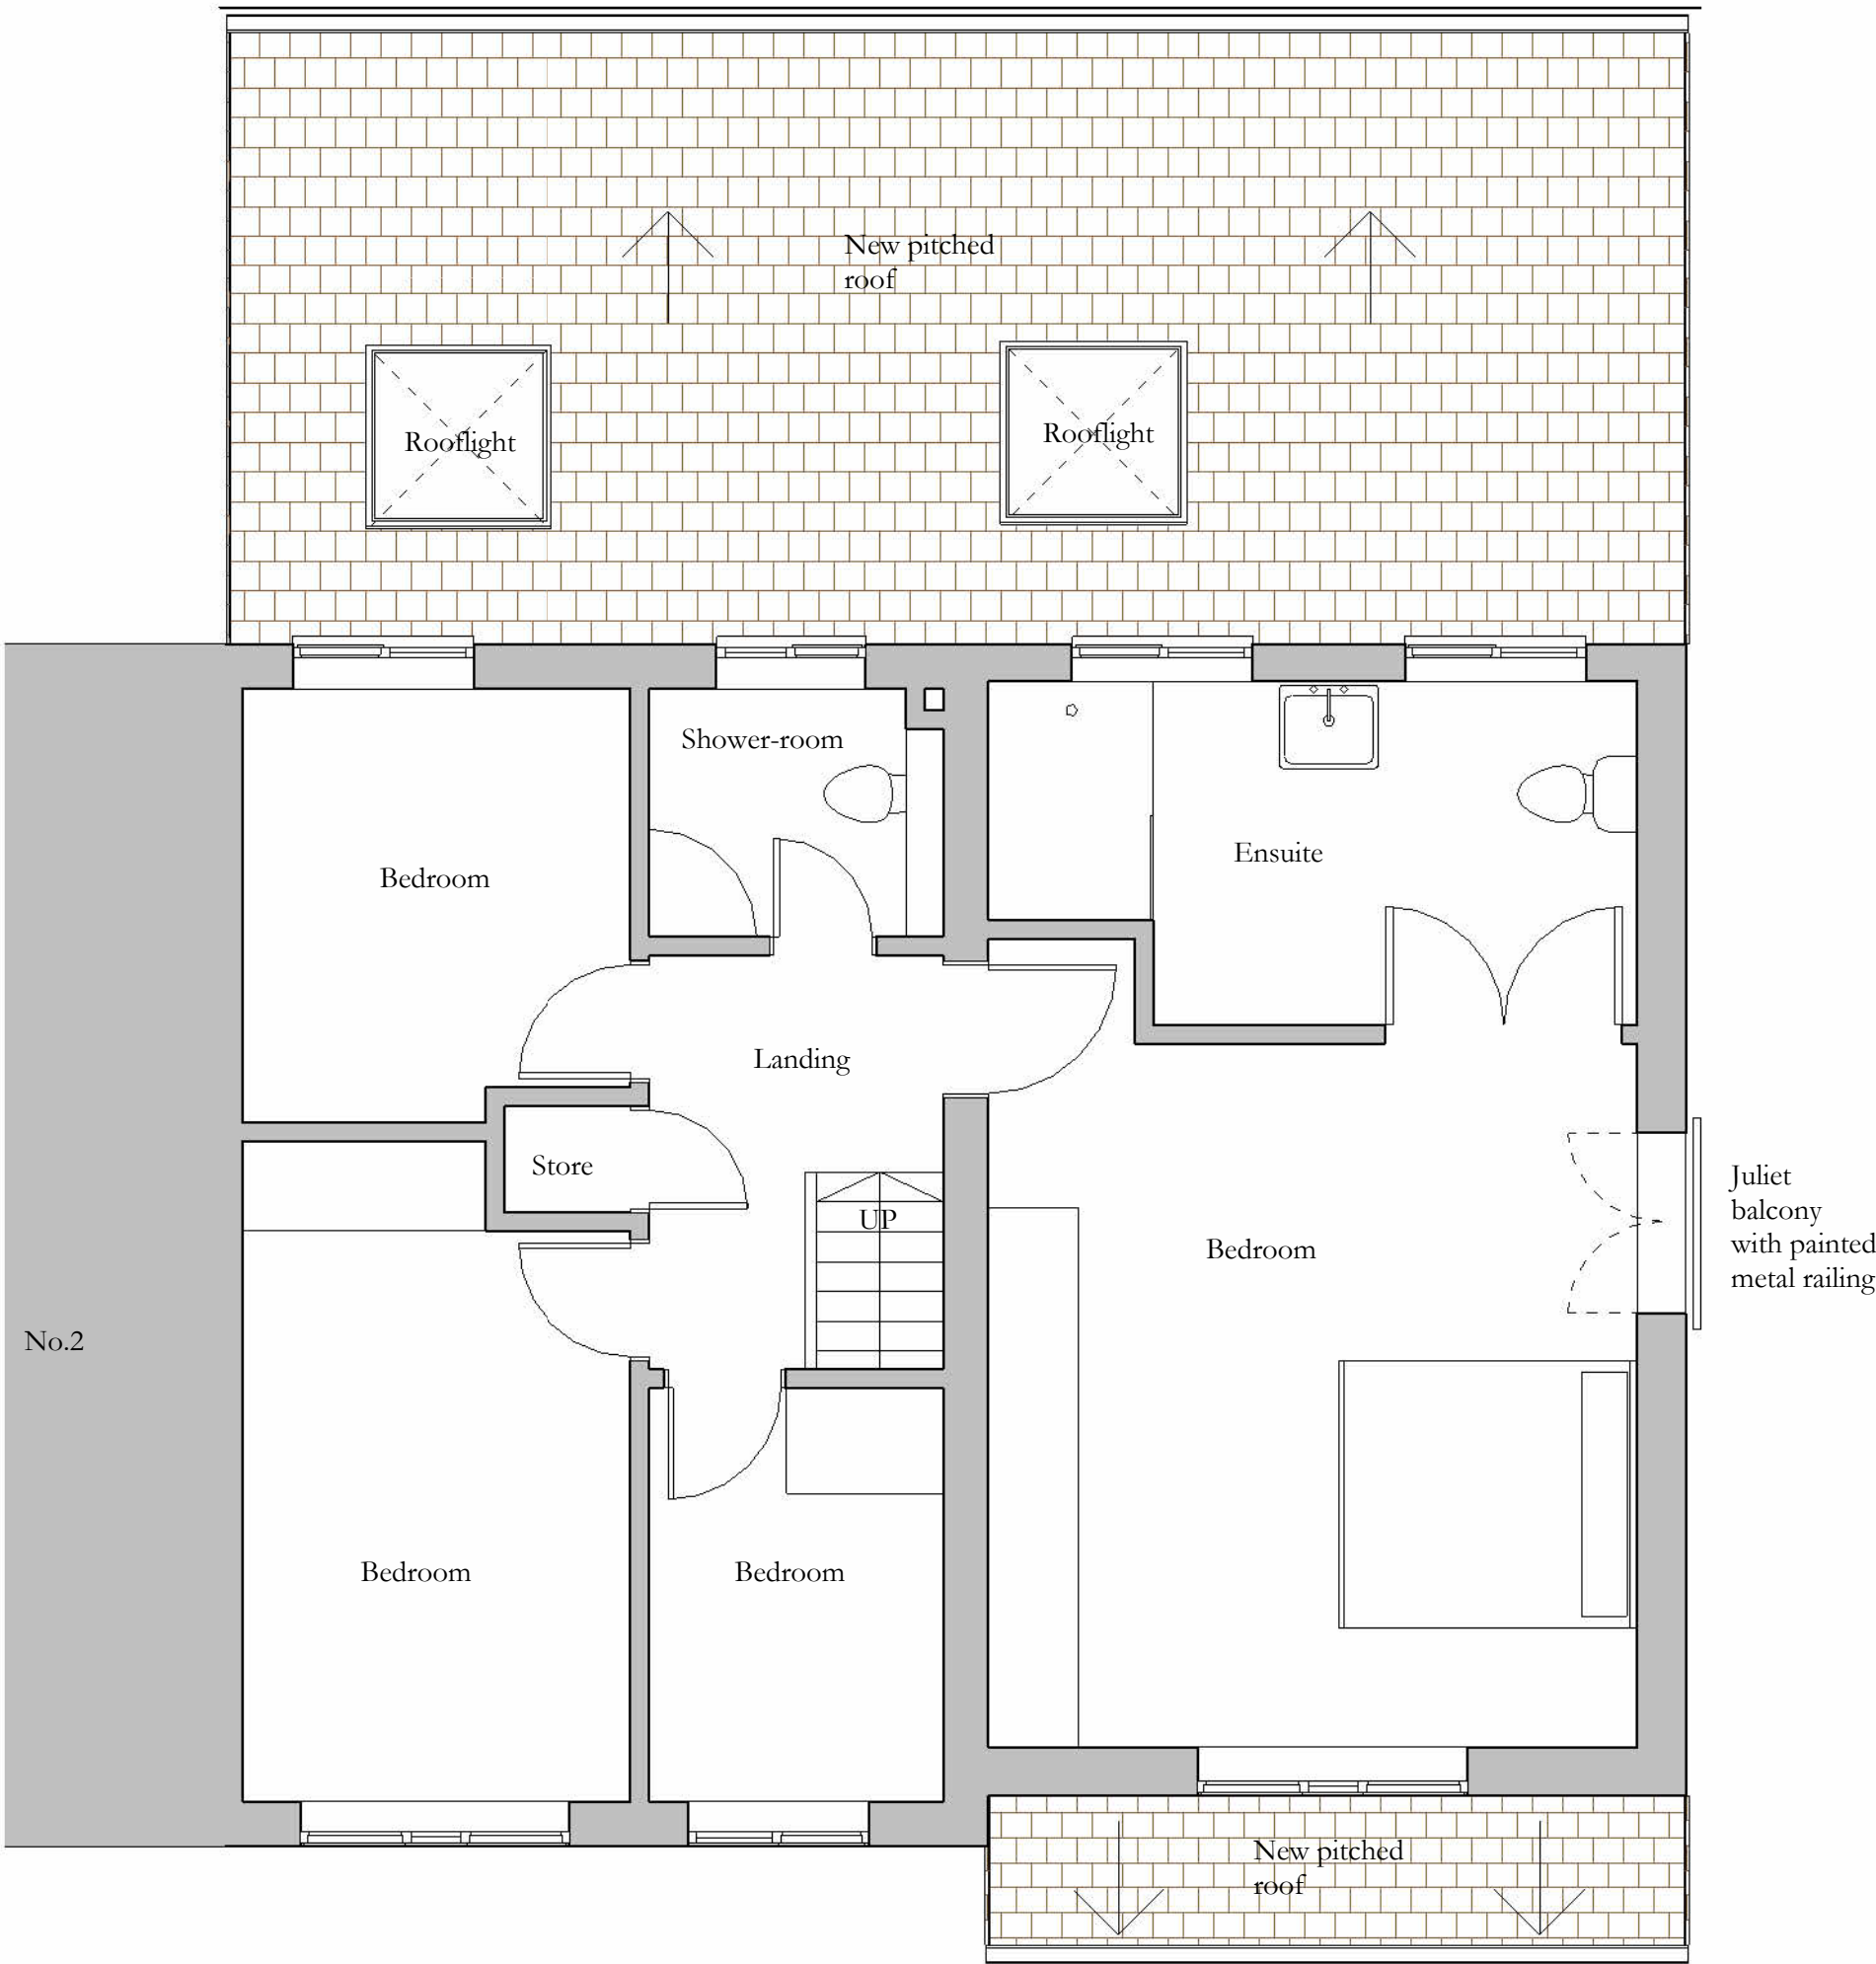

Proposed First Floor plan

1 : 50

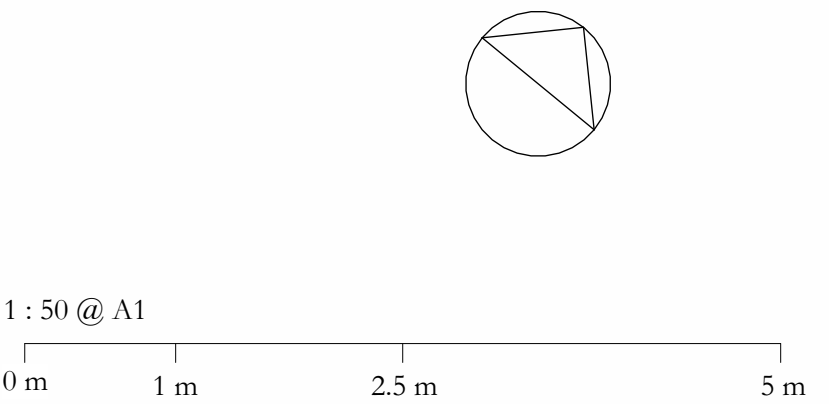

B	28/03/23	Additional parking space added as requested
A	08/02/23	Planning Issue
REV.	DATE	DESCRIPTION
Planning		
Lee Wren Architect		
Thornton in Craven, Skipton, North Yorkshire		
Tel: 07841399861 Email: lee@leewren.co.uk		
PROJECT TITLE		
Extension		
3 Brookbank Court, L10 4UH.		
Glen and Jackie		
DRAWING TITLE		
Proposed Plans 01		
PROJECT No:	DRAWING No:	REVISION:
22091	PROP01	B
SCALE:	DRAWN BY:	
1 : 50	LW	