
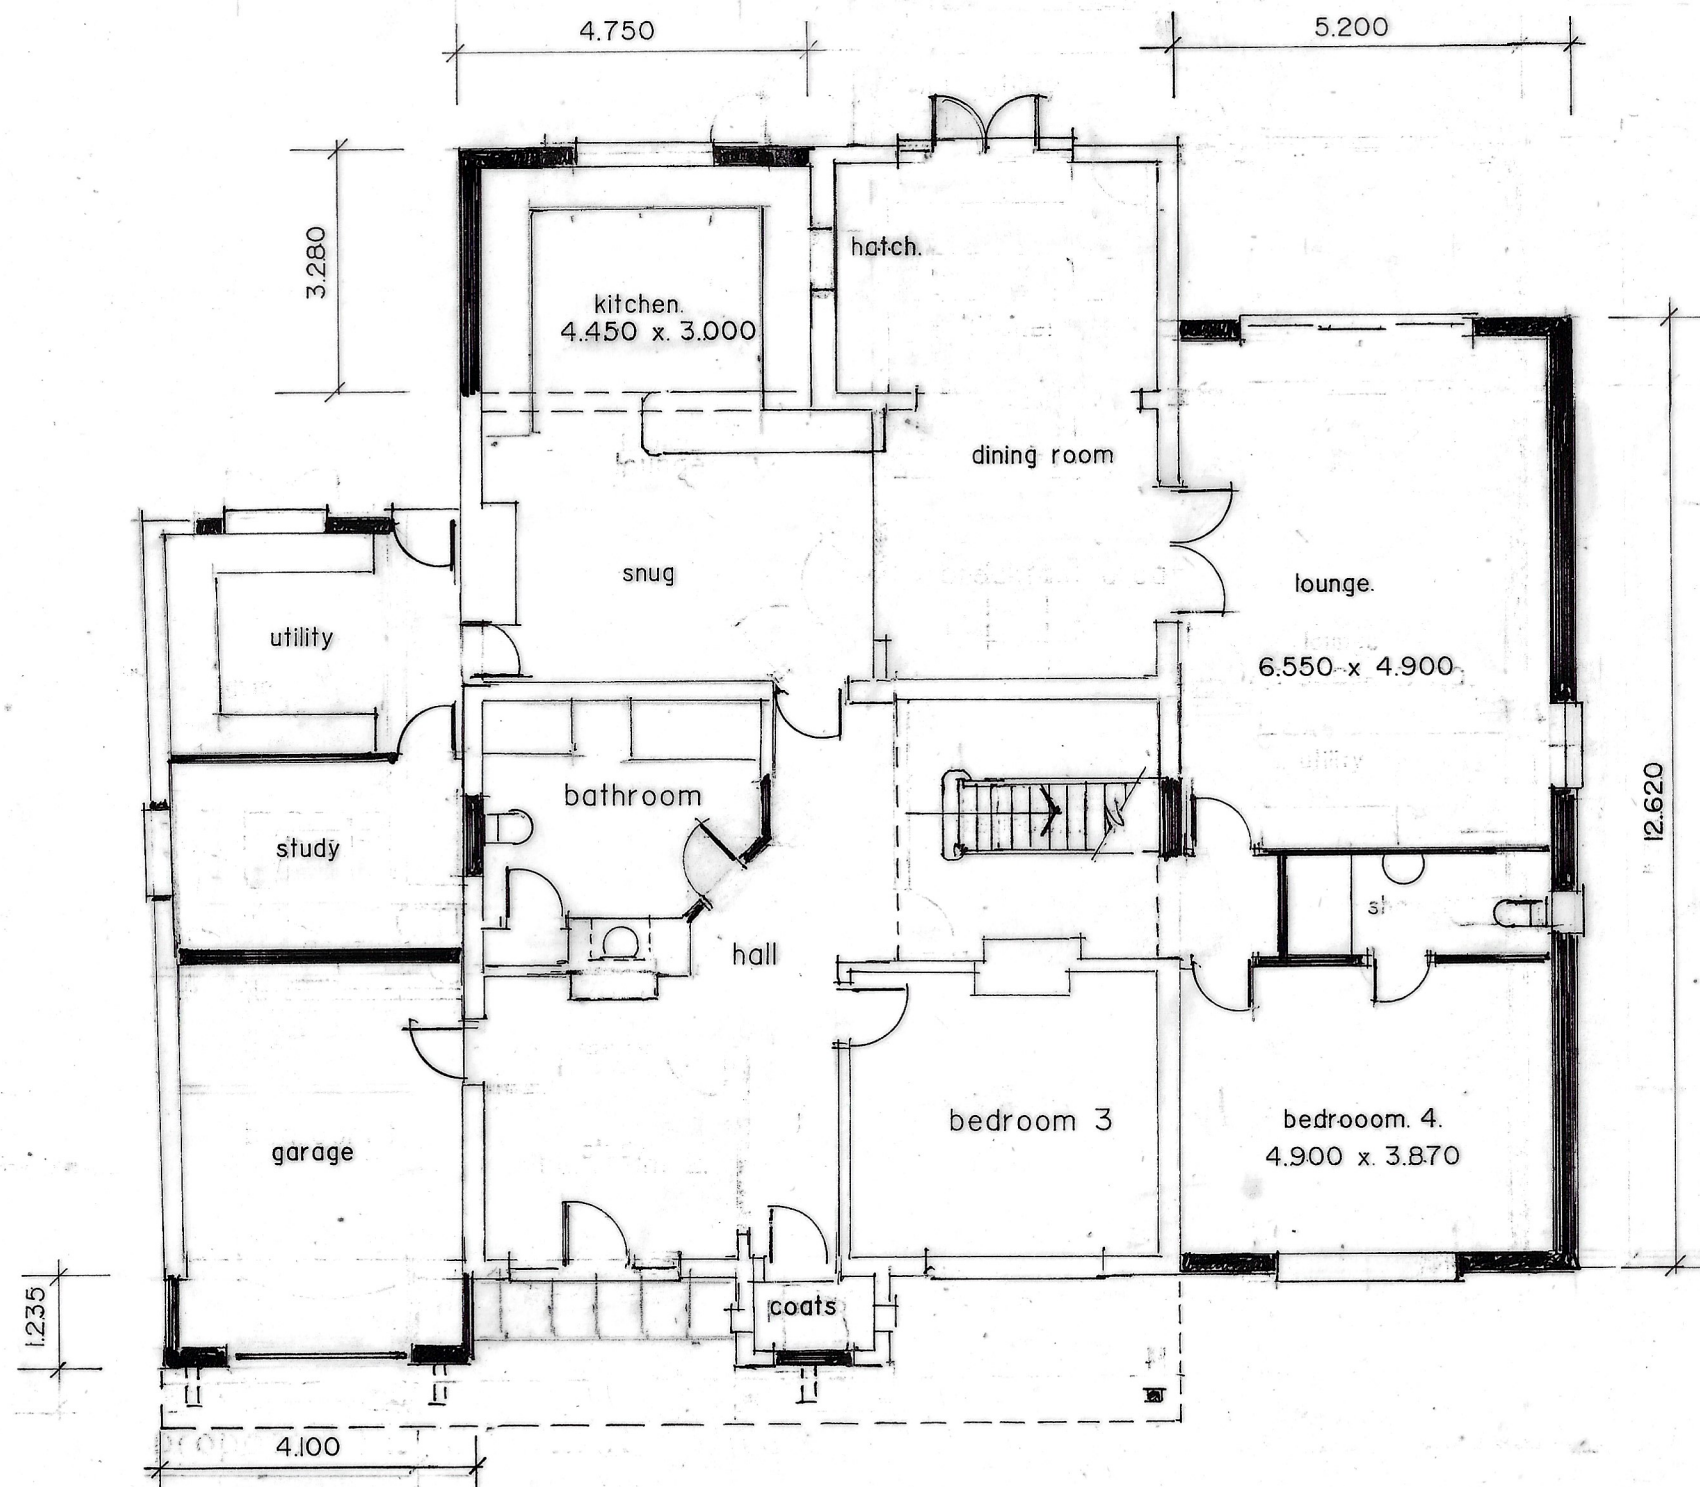



VOLUME CALCULATIONS

existing volume. - 757 cu. M.
 50% of existing 378. cu. M.
 PD volume.
 kitchen/utility 58 cu M.
 proposed side extension
 and garage front 378 cu. M.

0 1 2 3
 scale 1/100 at A3

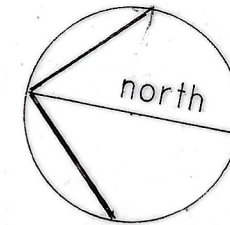

proposed GROUND FLOOR PLAN

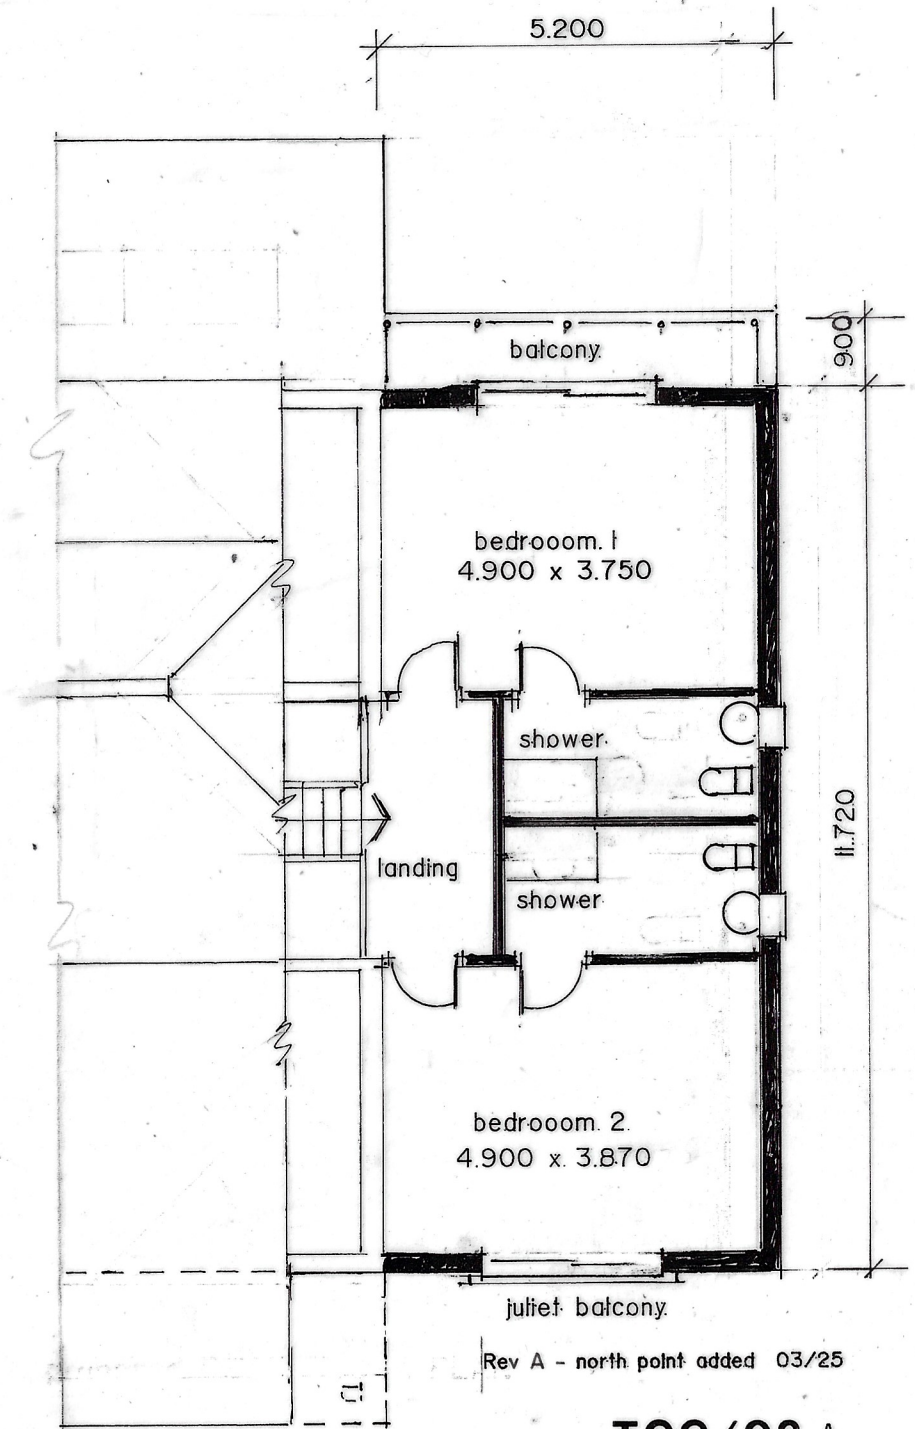

proposed FIRST FLOOR PLAN

Rev A - north point added 03/25

TCC/02 A

scale: 1/100 date: Jan. 2025 drawn: A.D.

A.D. PARTNERSHIP

Tel: 01829 458231

Proposed alterations/extensions to 59 Chapel Lane, Cronton, Widnes, WA8 4NT for Mr O Thorstensen..