



NOTES

- Car parking - 3 spaces 2.5 x 5.0 plus 1 no space in the garage.
- External finishes to match existing
- Trees, hedges and shrubs to be retained unless noted to be removed
- TI - existing oak tree to be protected and preserved under TPO no 7-2008.

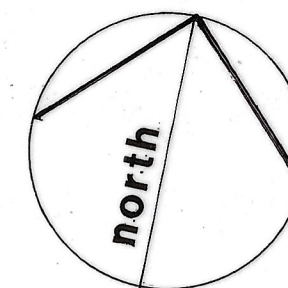

Chapel Lane

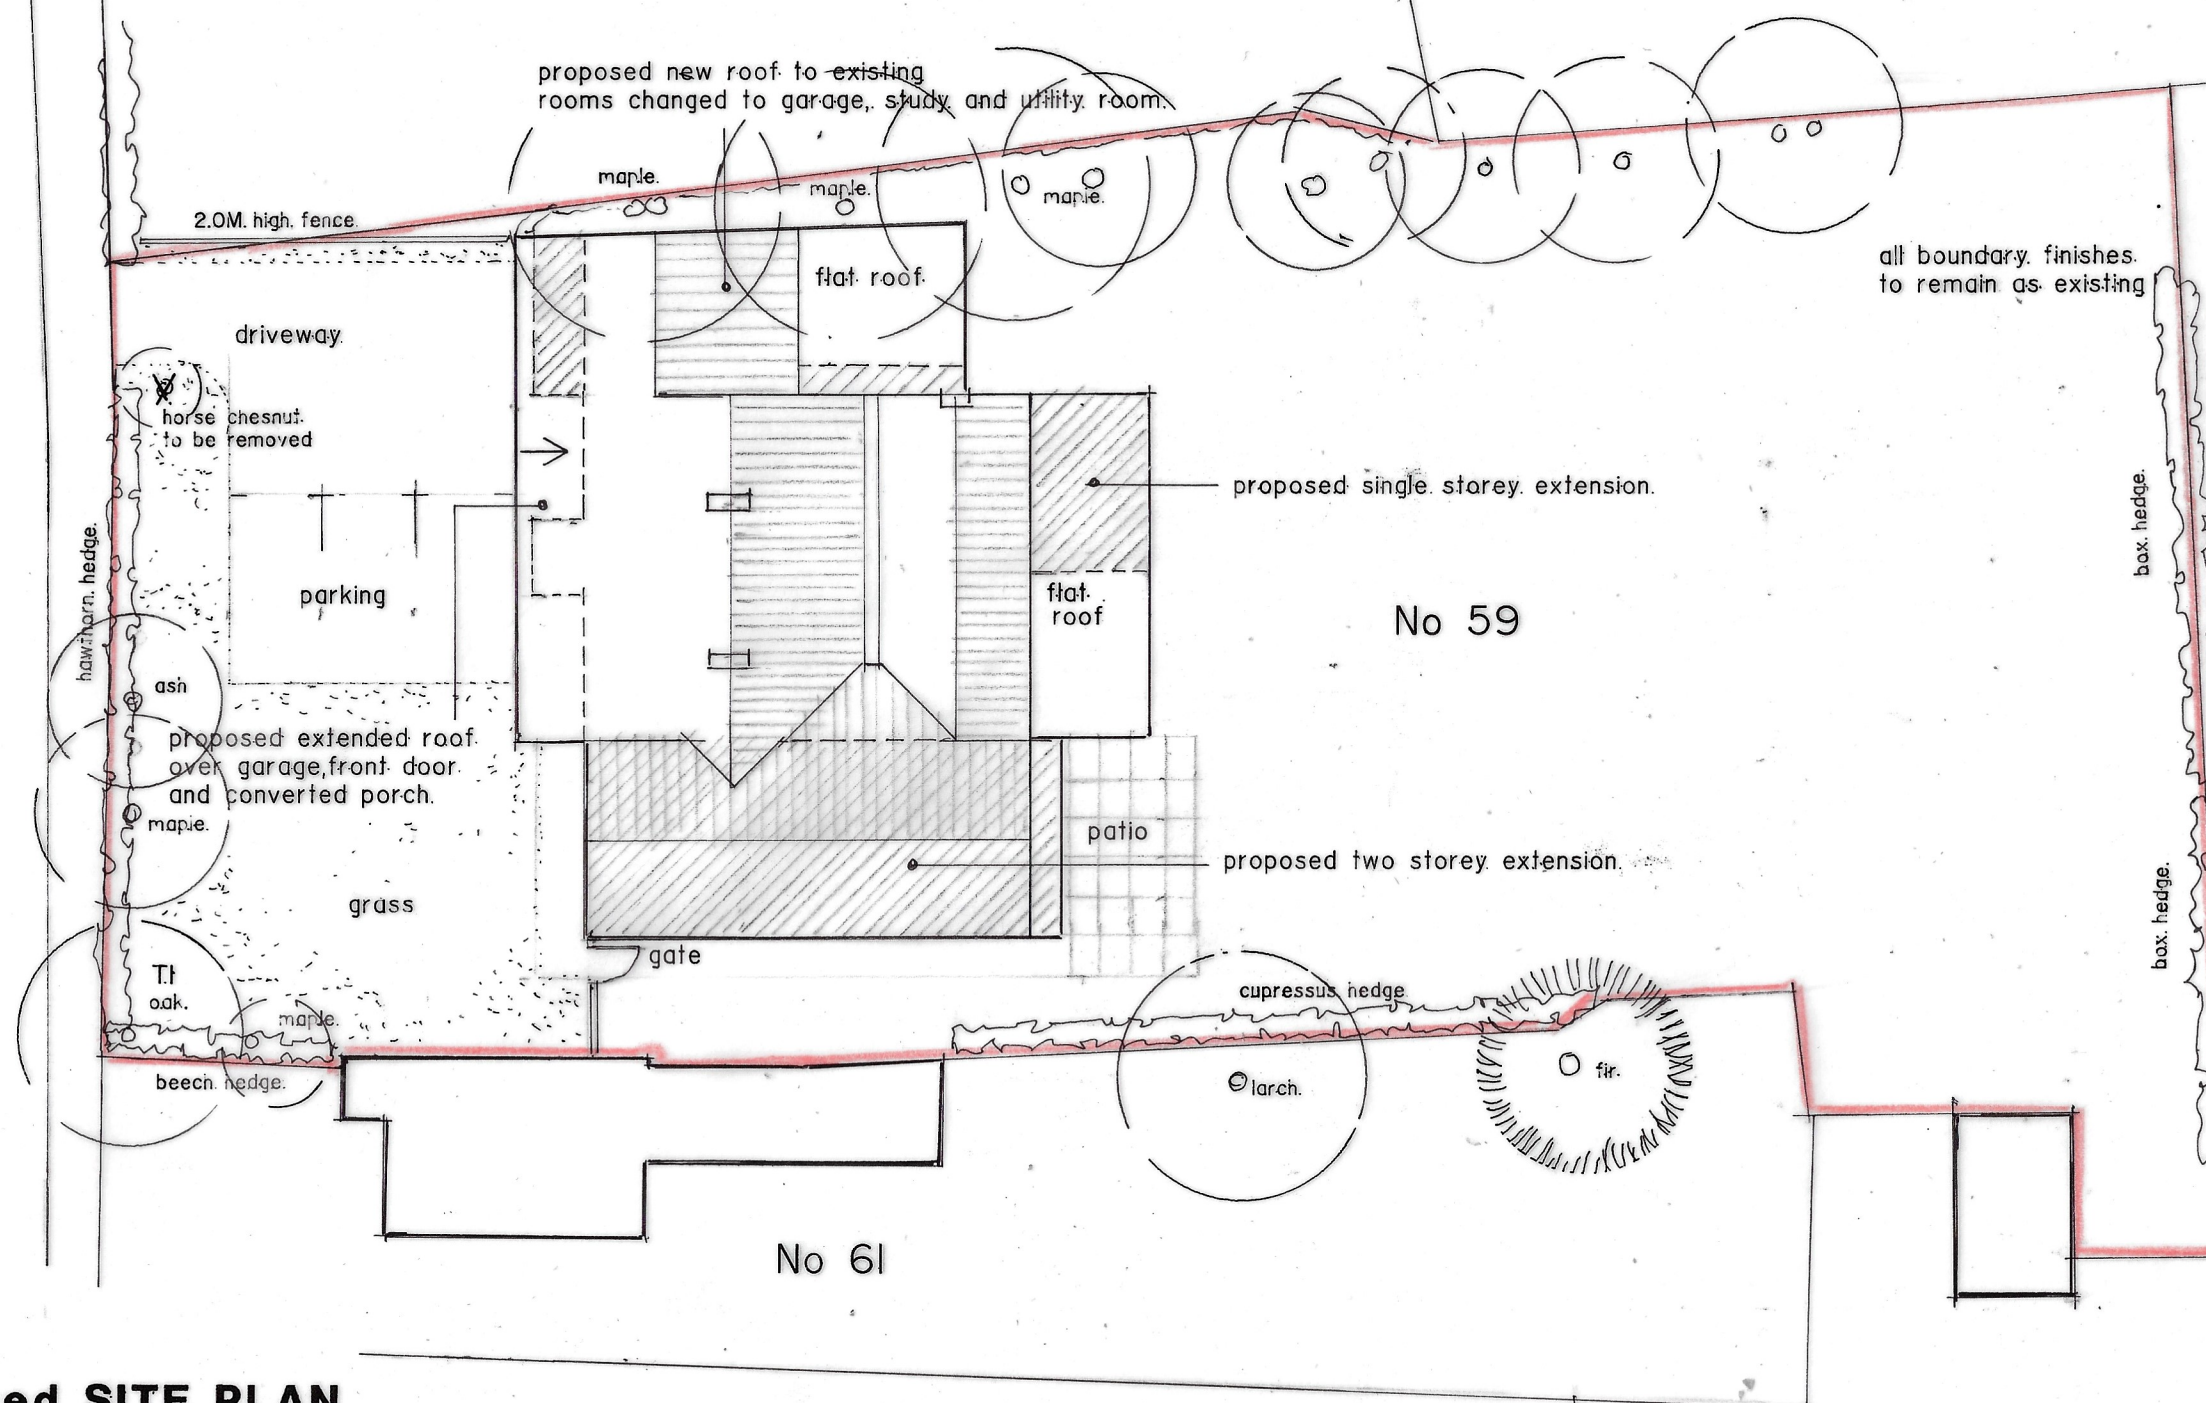

proposed SITE PLAN

Rev A - TPO note added 03/25

TCC/04 A

scale: 1/200 date Feb 2025 drawn: A.D.

A.D. PARTNERSHIP

Tel: 01829 458231

Proposed alterations/extensions to 59 Chapel Lane, Cronton, Widnes, WA8 4NT for Mr O Thorstensen.