




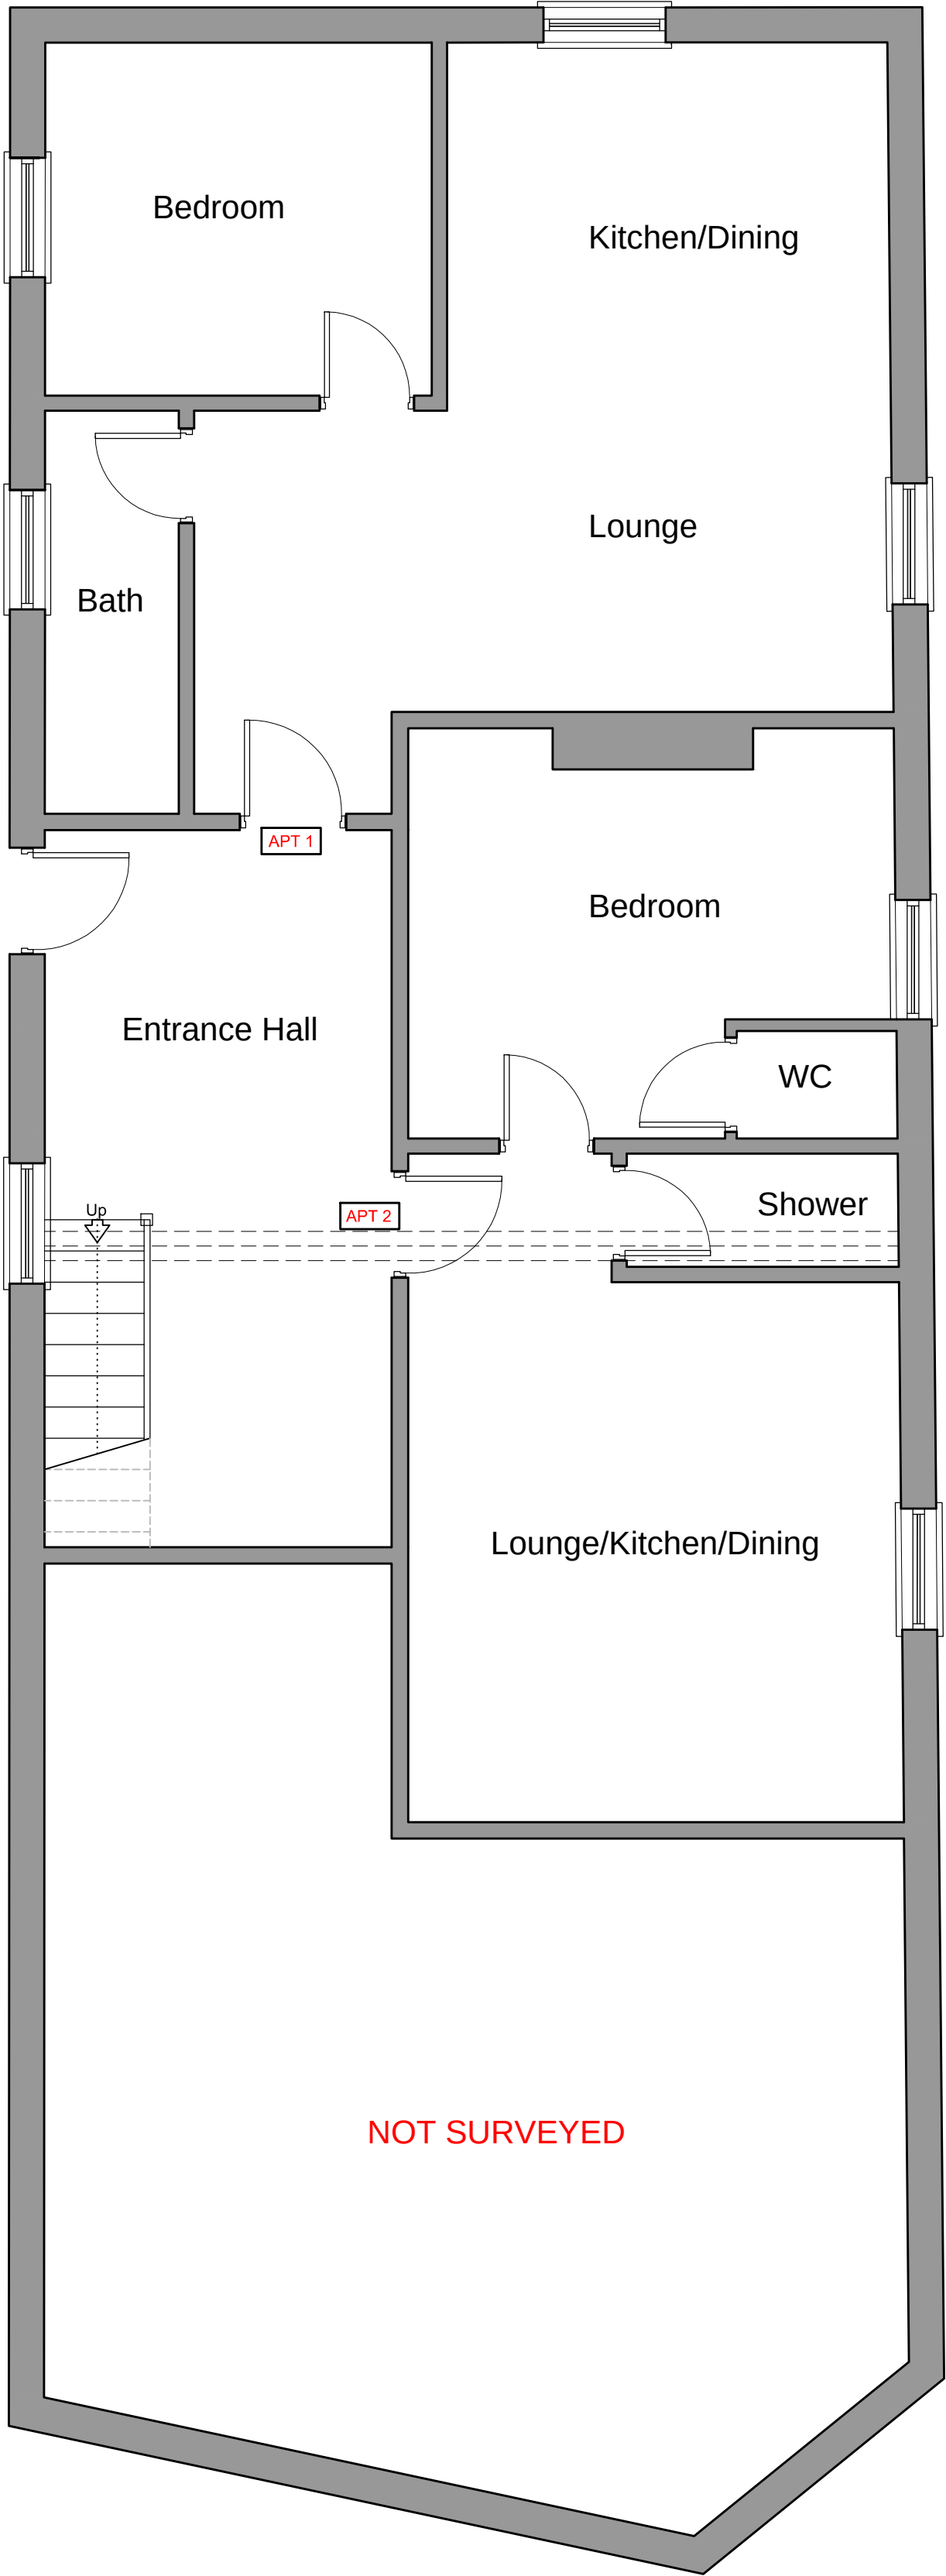



EXISTING GROUND FLOOR PLAN
Scale 1:50

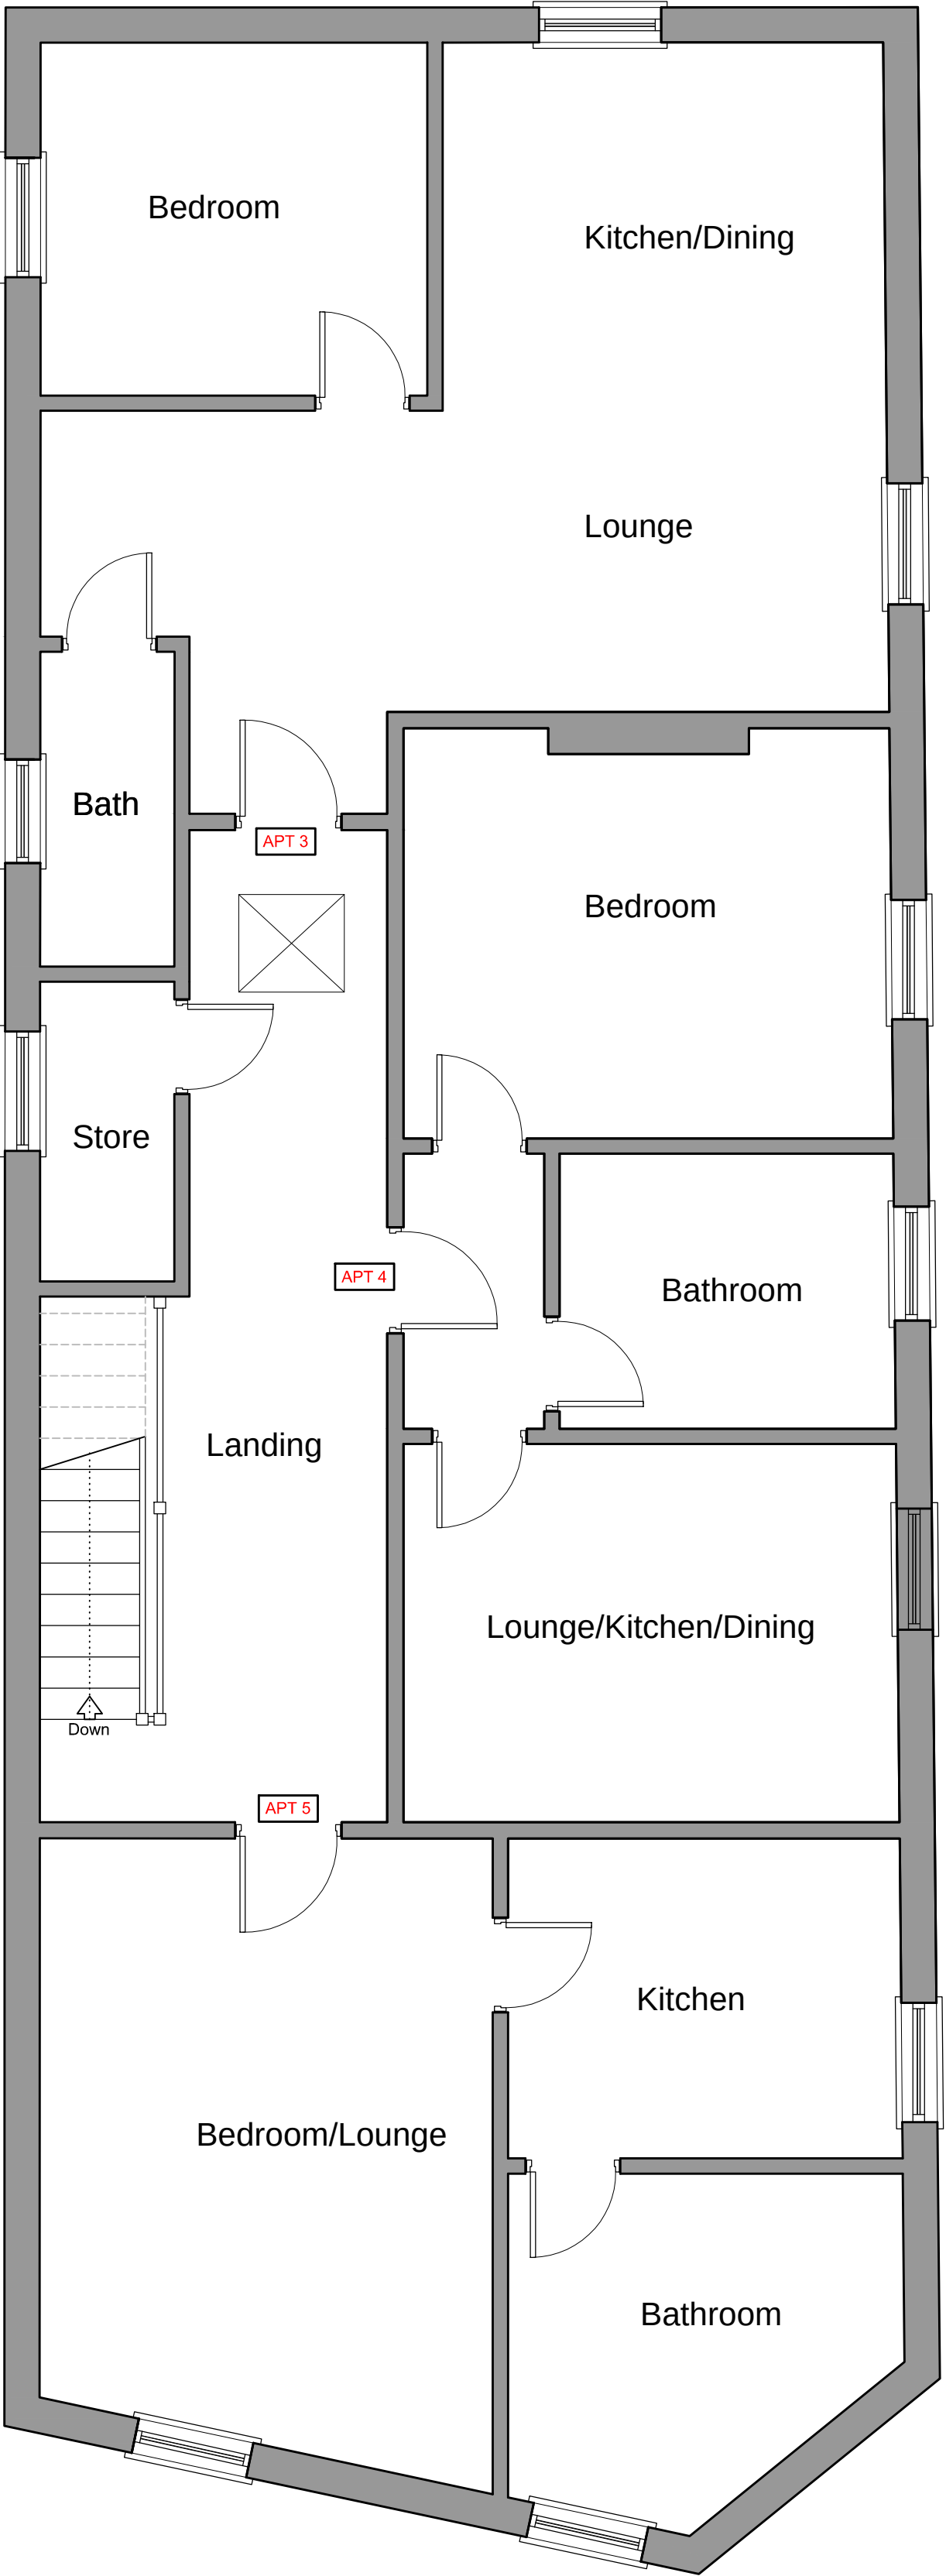

EXISTING FIRST FLOOR PLAN
Scale 1:50

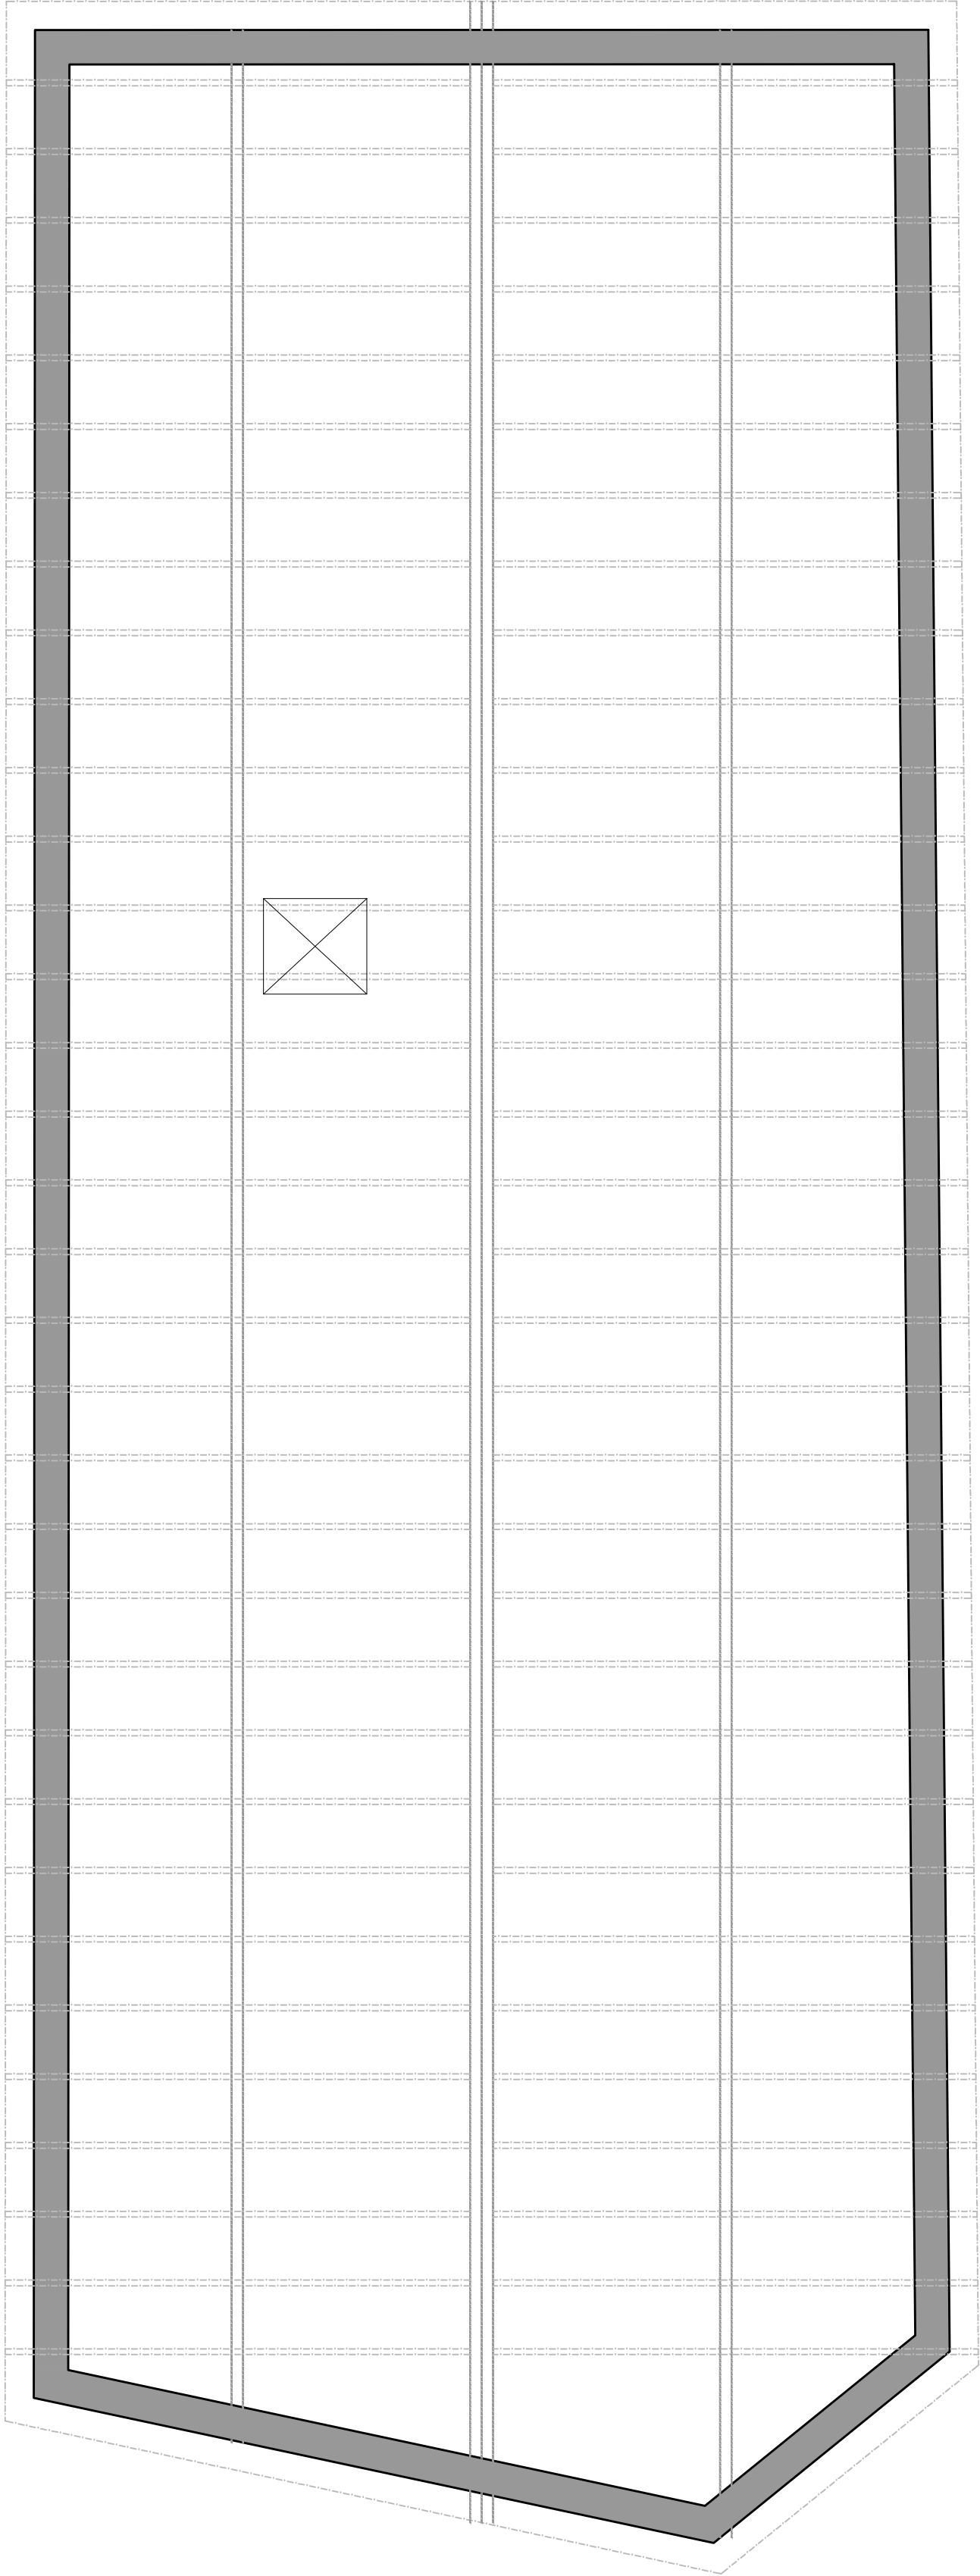

EXISTING ATTIC/ROOF FLOOR PLAN
Scale 1:50

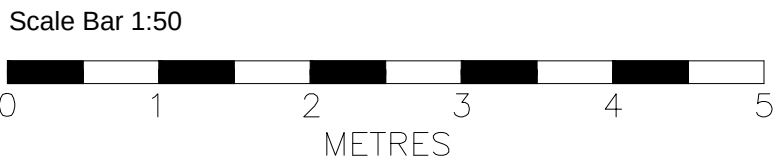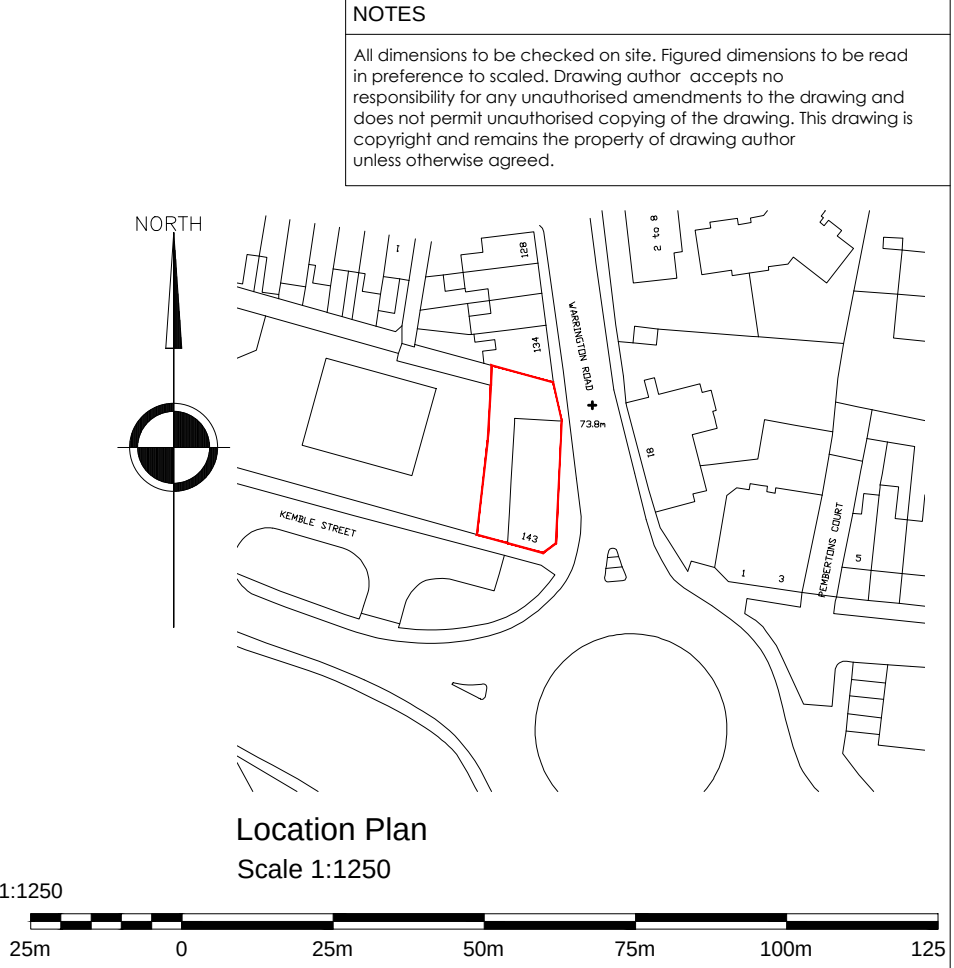

Version	Amendment	Drawn & Date	Checked & Date	Approved & Date
McGovern Architectural Design				
Telephone: 0752285013				
Email: mkgovern-architecturaldesign@hotmail.com				
Internal Project Number				
•				
Client				
MR_PAUL_GARVEY				
Project Name				
143_KEMBLE_ST_PRESCOTT_L34_SGG				
Drawing Title				
EXISTING_PLANS				
Scale	Original Size	•		
SHOWN	A1	•		
Date	Drawn	Checked	Approved	
JAN_25	MMC	MMC	•	
Drawing Number		Status		
•		Revision		
•		•		