




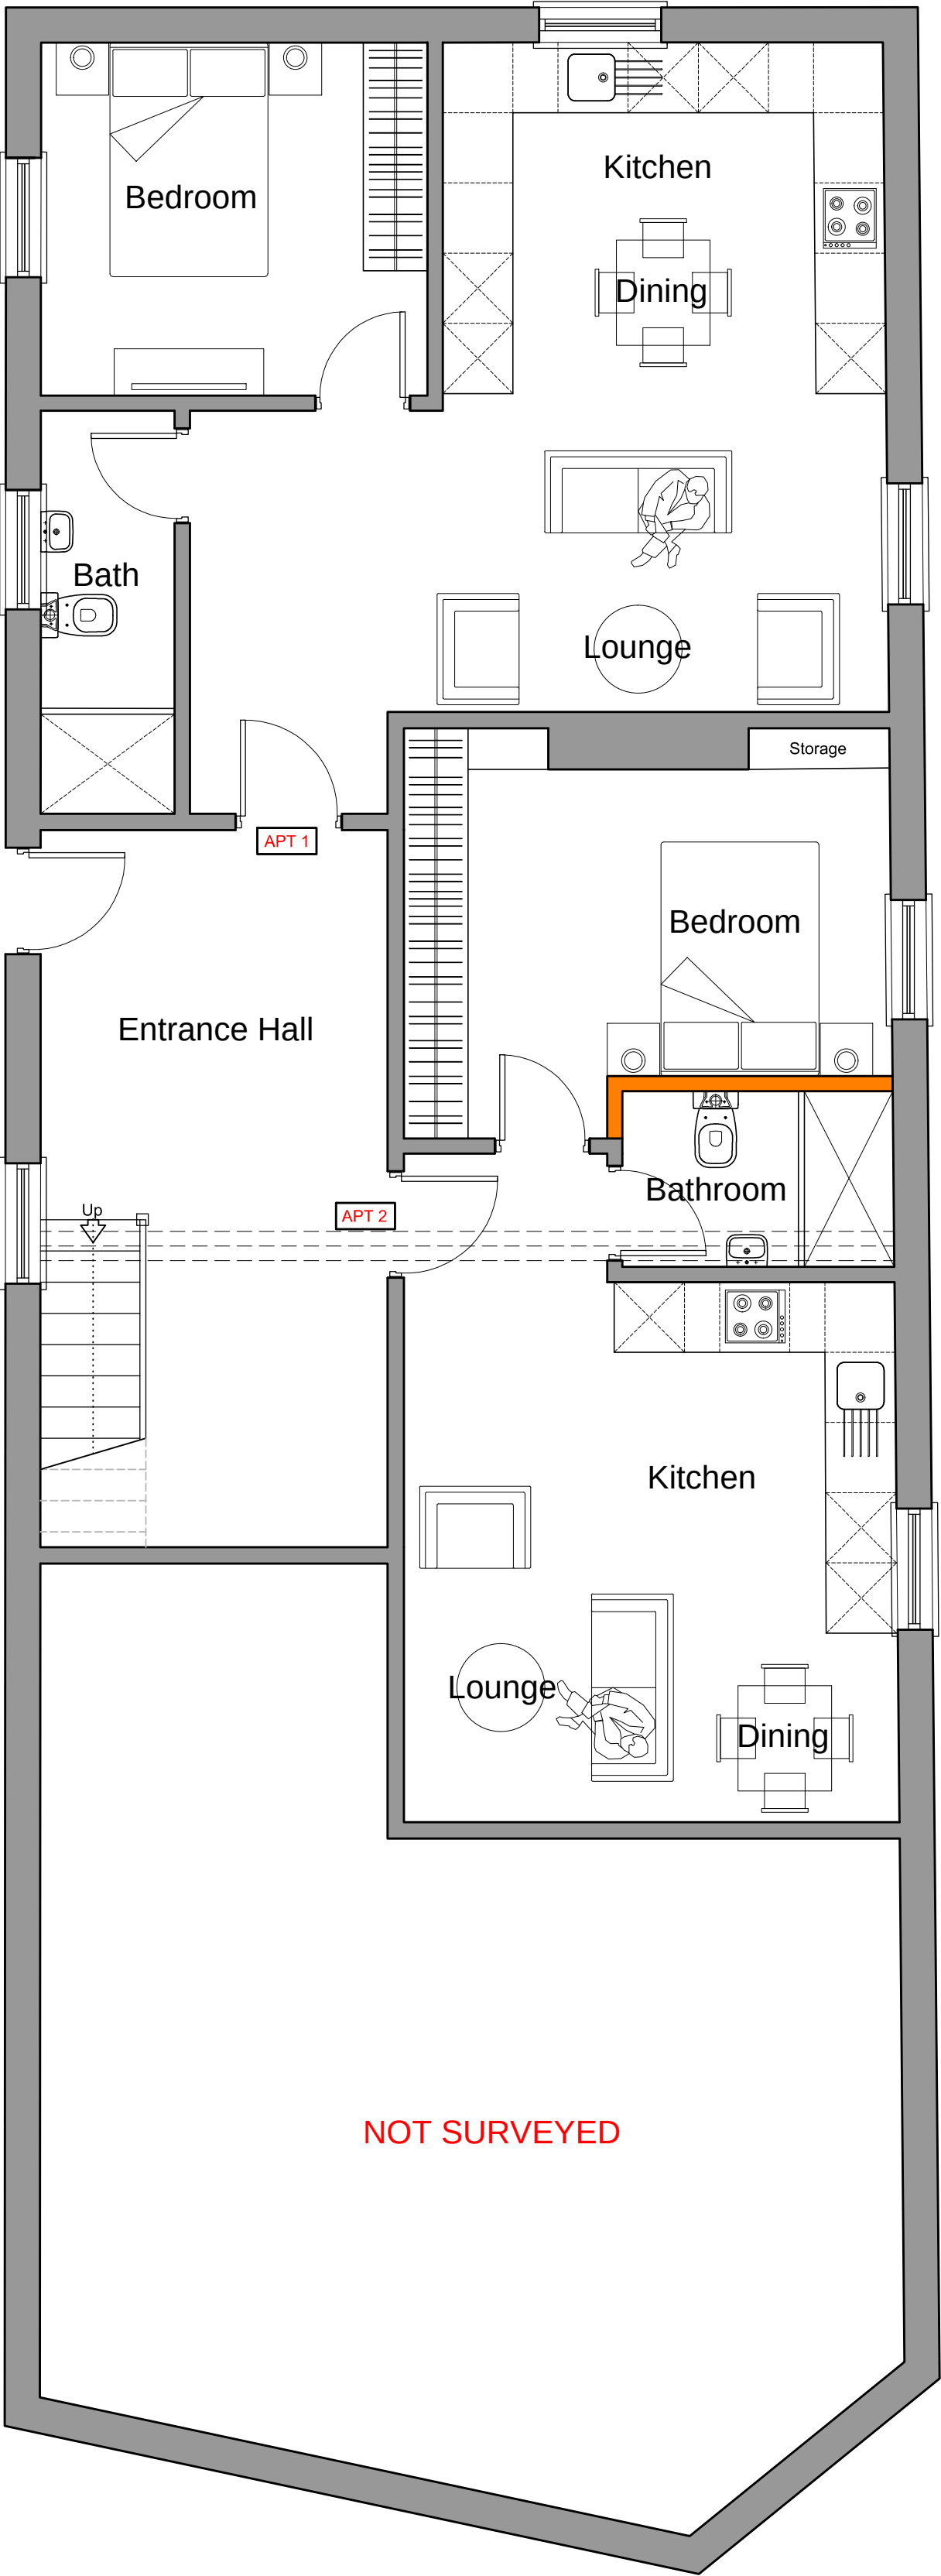



PROPOSED GROUND FLOOR PLAN
Scale 1:50

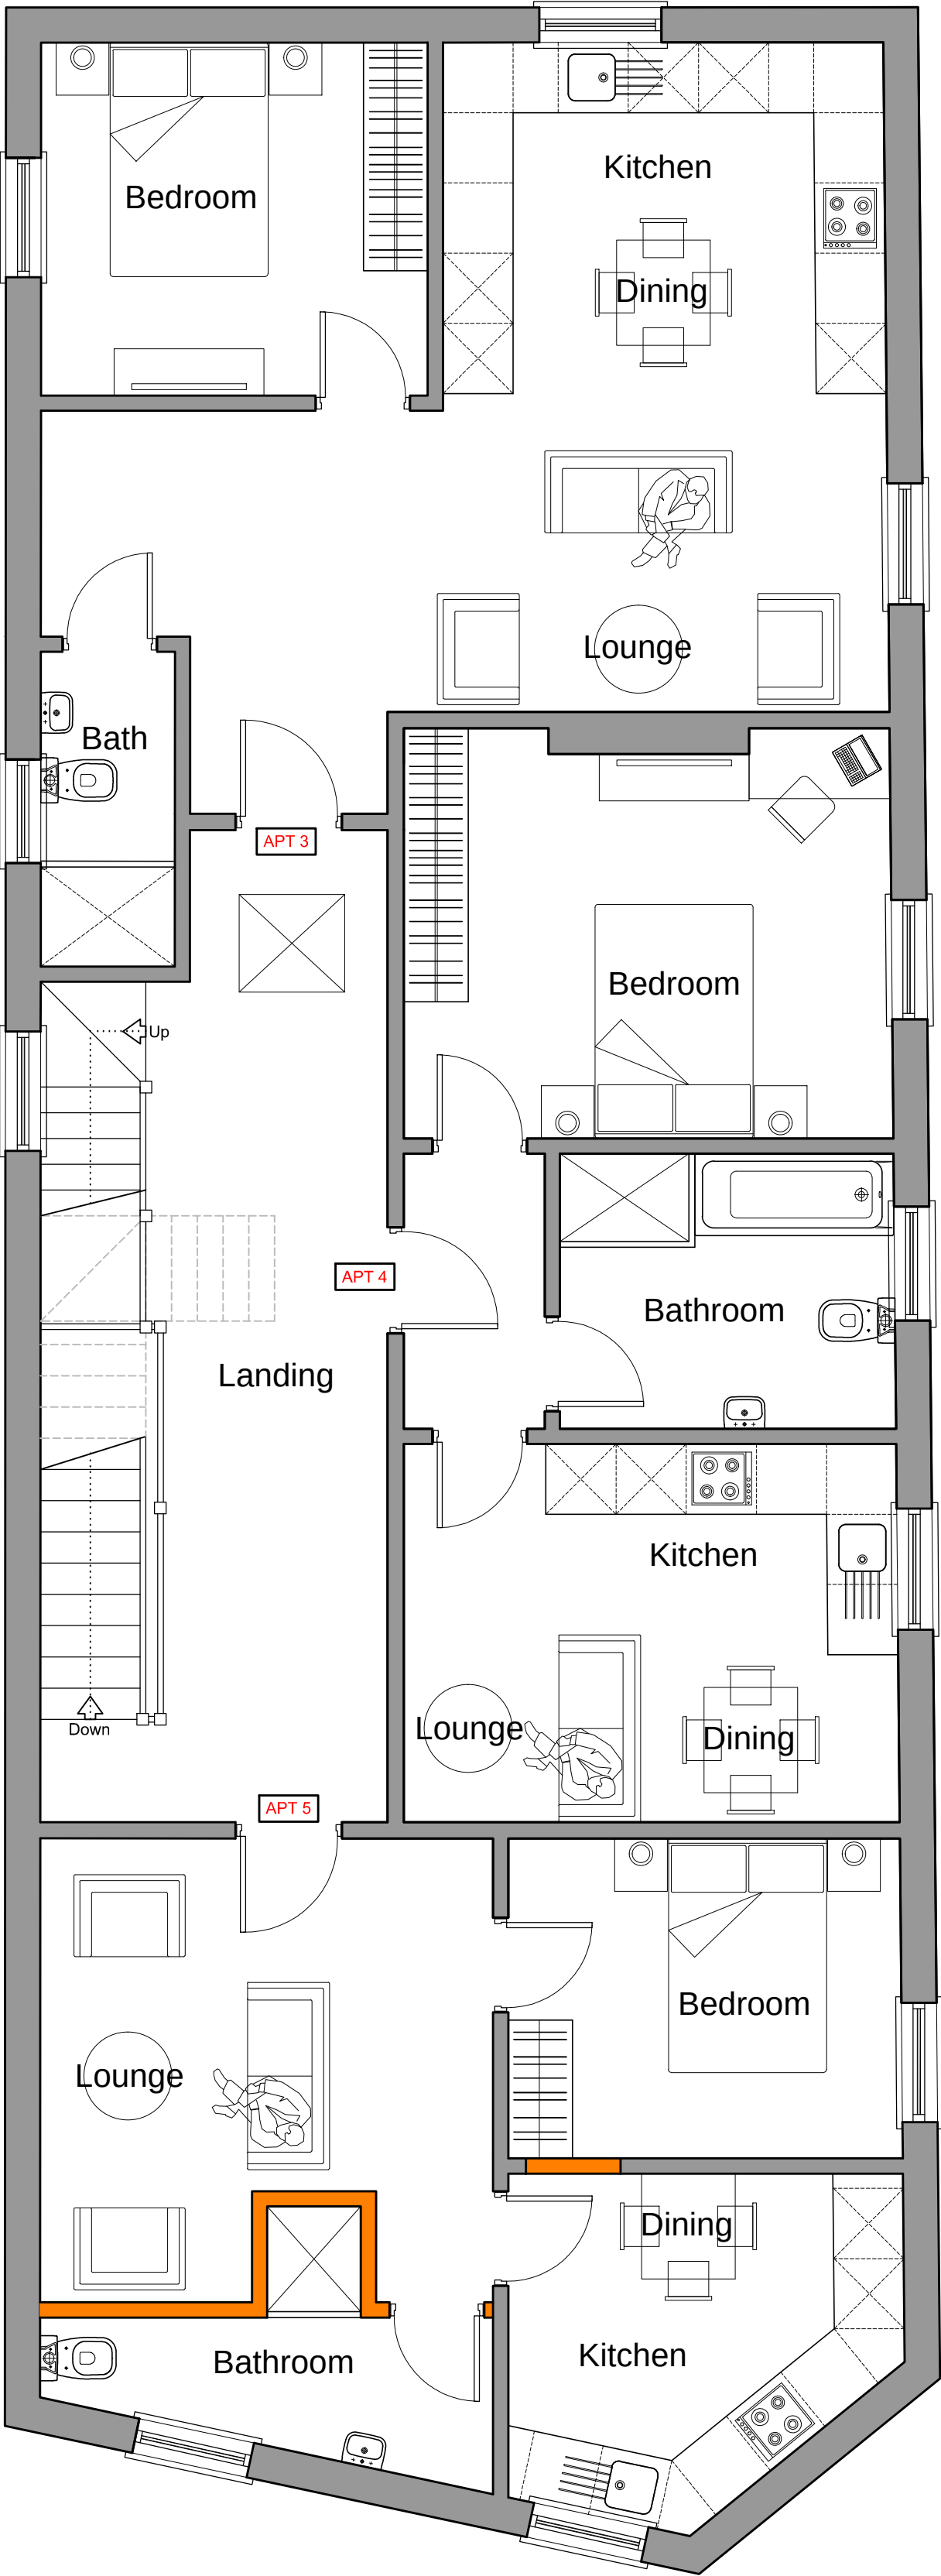

PROPOSED FIRST FLOOR PLAN
Scale 1:50

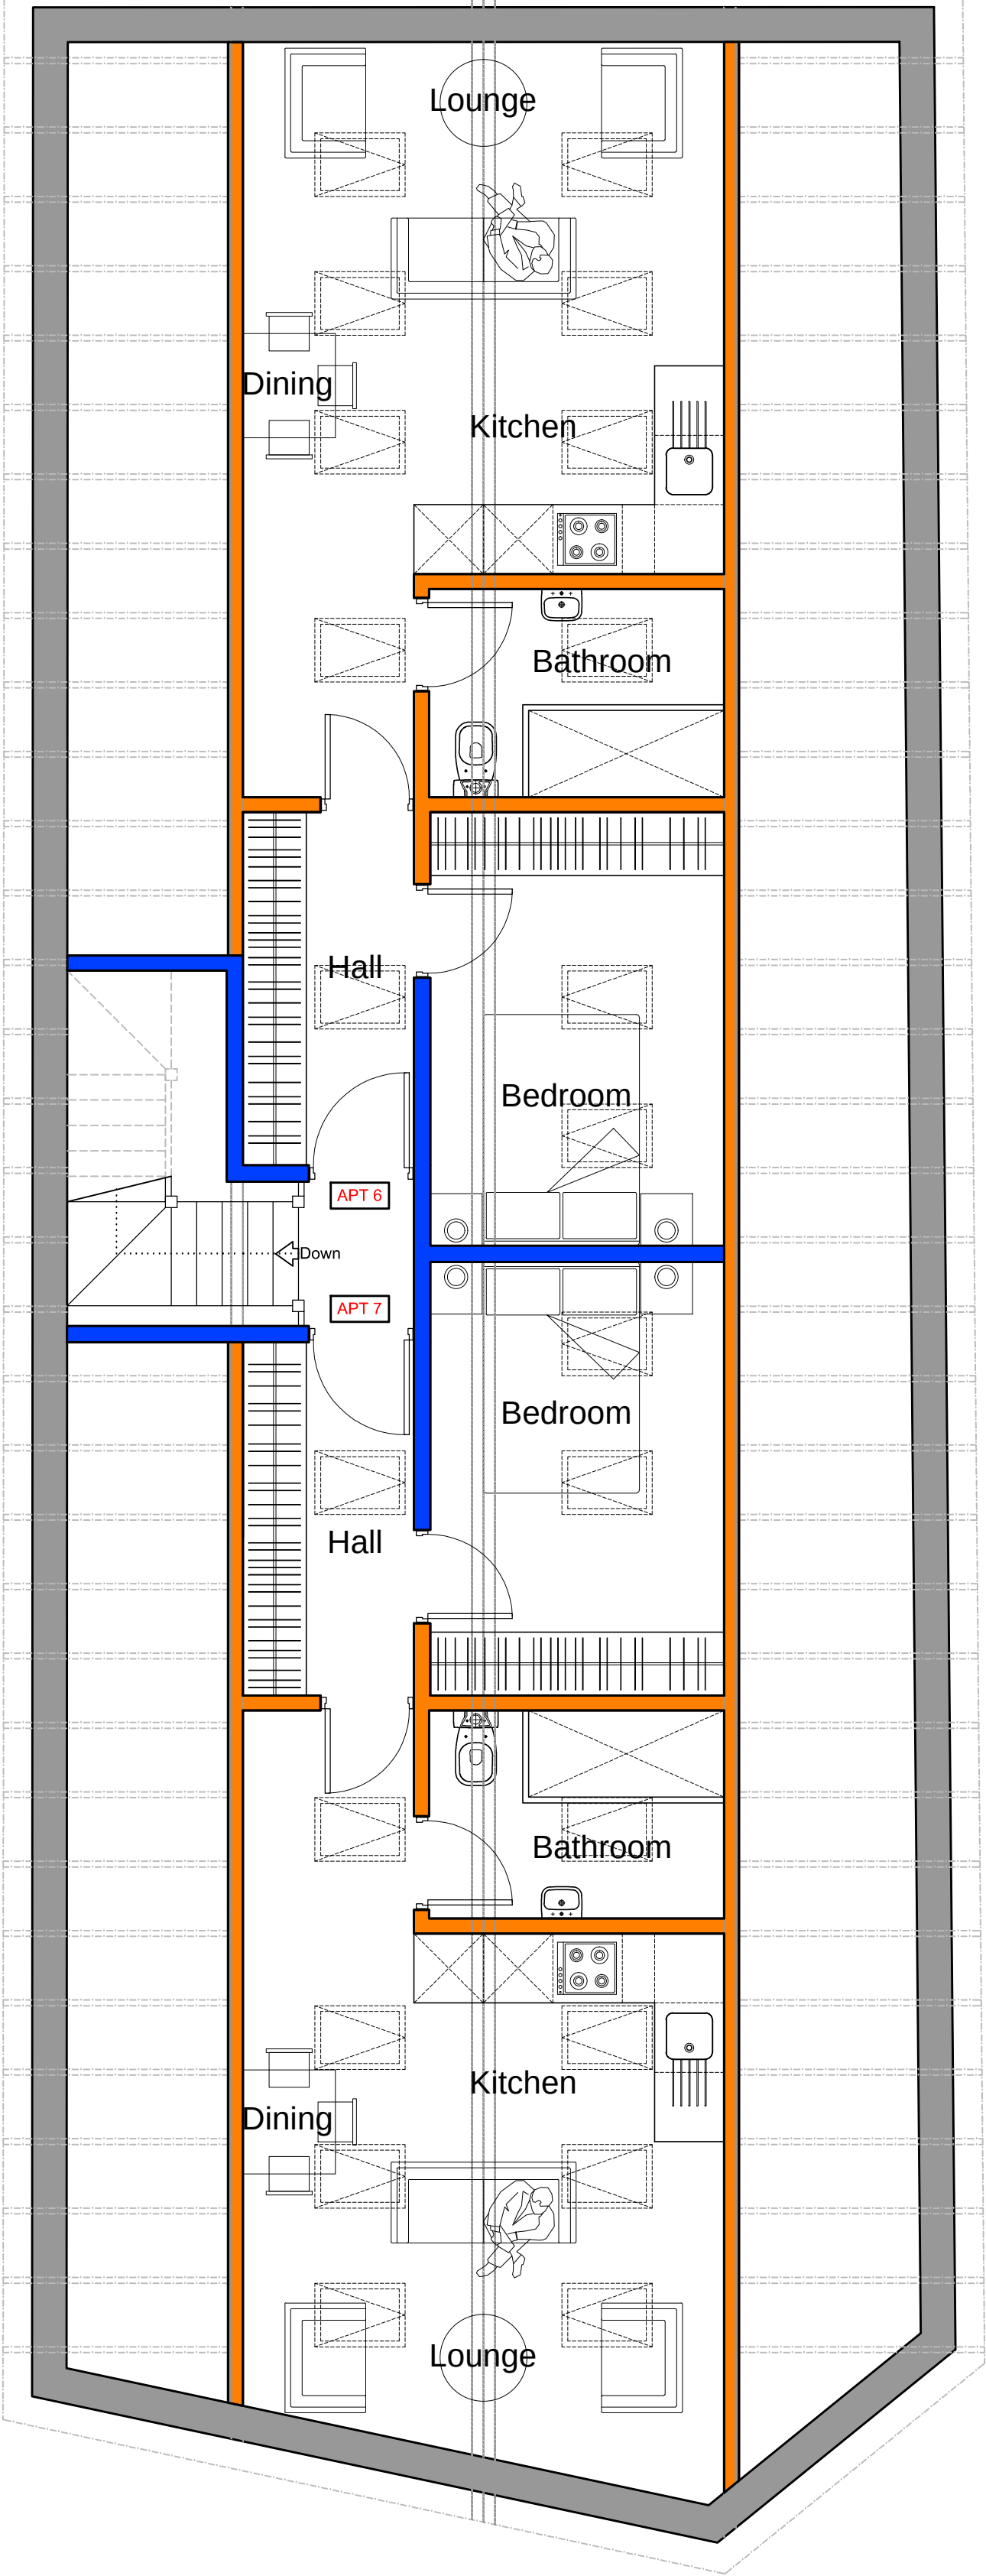

PROPOSED SECOND FLOOR PLAN
Scale 1:50

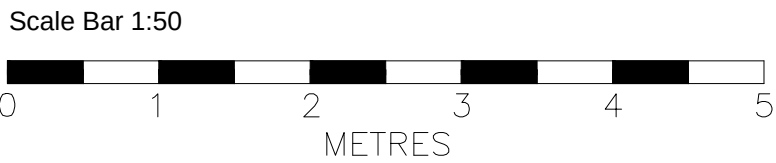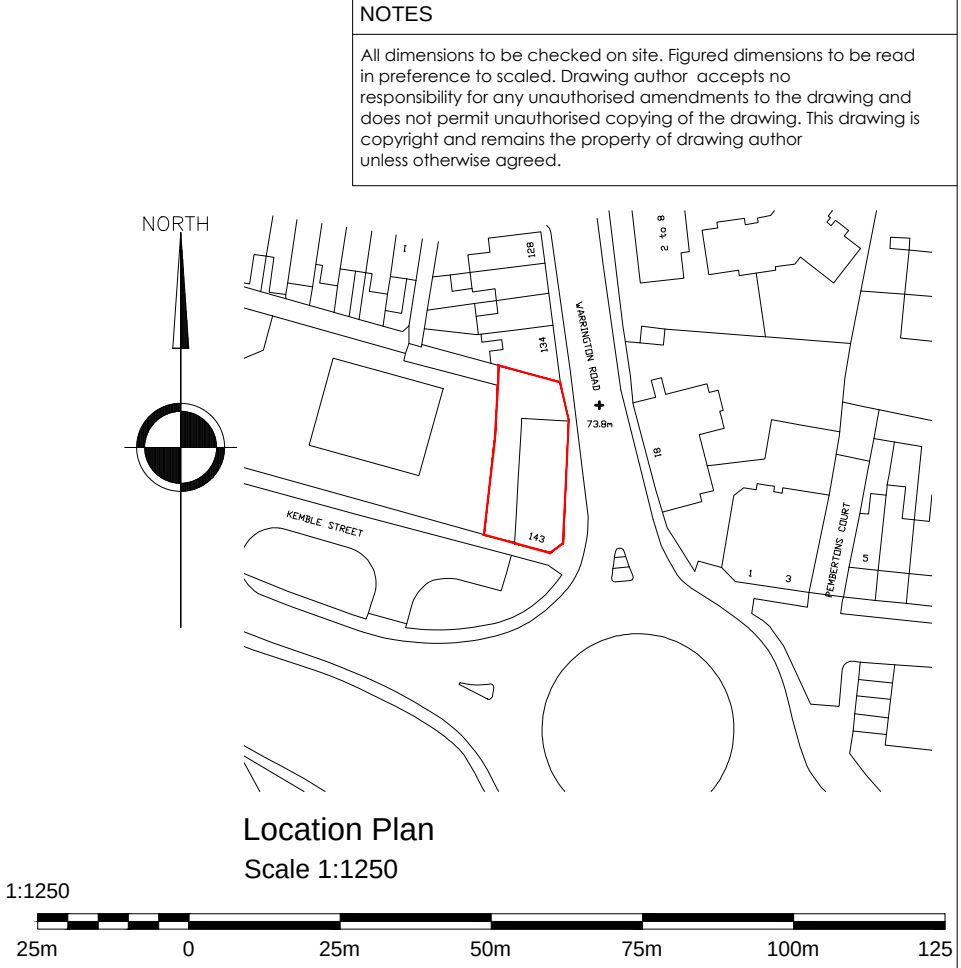

Version	Amendment	Drawn & Date	Checked & Date	Approved & Date
McGovern Architectural Design				
Telephone: 0752028013				
Email: mkgovern-architecturaldesign@hotmail.com				
Internal Project Number				
Client				
MR_PAUL_GARVEY				
Project Name				
143_KEMBLE_ST_PRESCOTT_L34_SSG				
Drawing Title				
PROPOSED_PLANS				
Scale	Original Size	*		
Shown	A1			
Date	Drawn	Checked	Approved	
JAN_25	MMC	MMC		
Drawing Number				Status
				Revision

PL_02