

Notes

1. This document and all drawings are copyright of Studio Seventeen LTD and may not be reproduced without their specific permission.
2. Do not scale from this drawing unless for planning purposes only. All dimensions to be site verified by contractor before construction.
3. All dimensions are in millimeters unless noted otherwise.
4. Studio Seventeen LTD shall be notified in writing of any discrepancies.

Revisions

REV	DATE	DRAWN	NOTES
A	31.05.24	GB	concept

project north
not to scale



status: Planning

client:
Mr Len Fairbrother



project:
22 Chevasse Walk

title:
Site Plans

revision:	A
drawn by:	GB
approved by:	GB
date:	31.05.24
job no:	SVNT_264
scale:	1 : 200

drawing no:

102

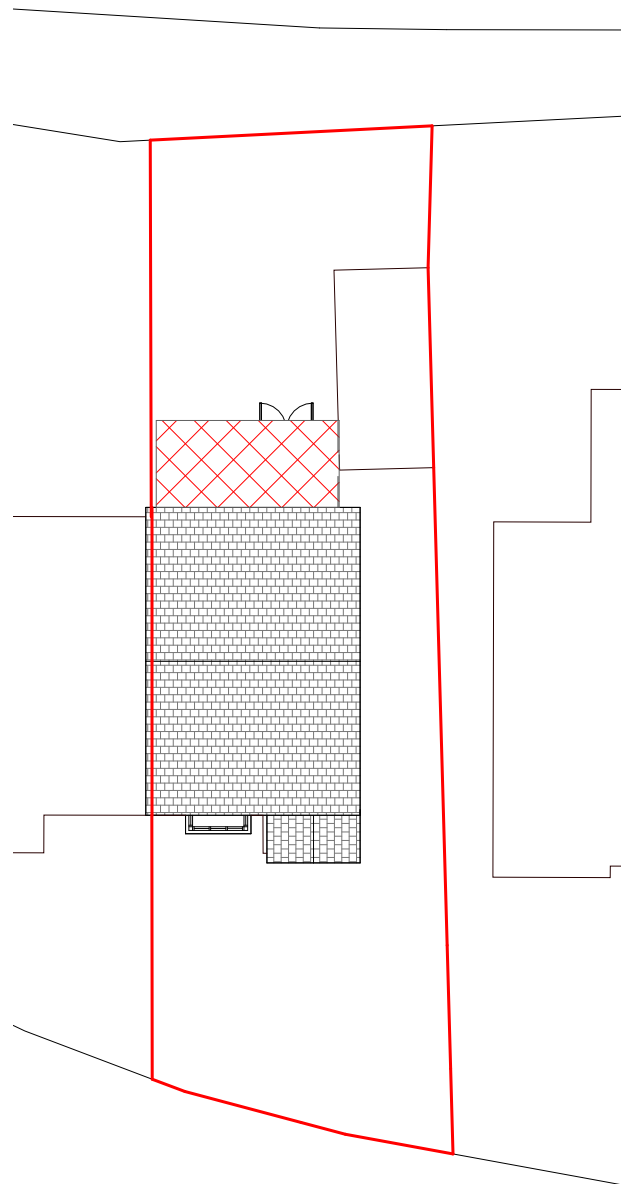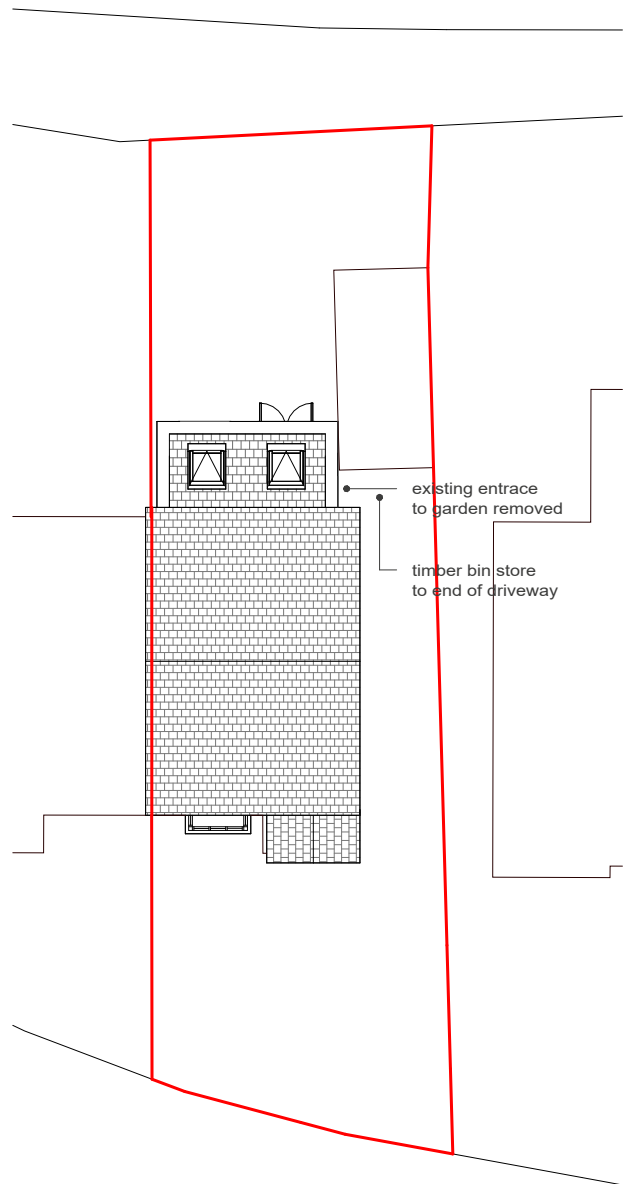

1

Proposed Site Plan

SCALE: 1 : 200

2

Proposed Block Plan

SCALE: 1 : 200