



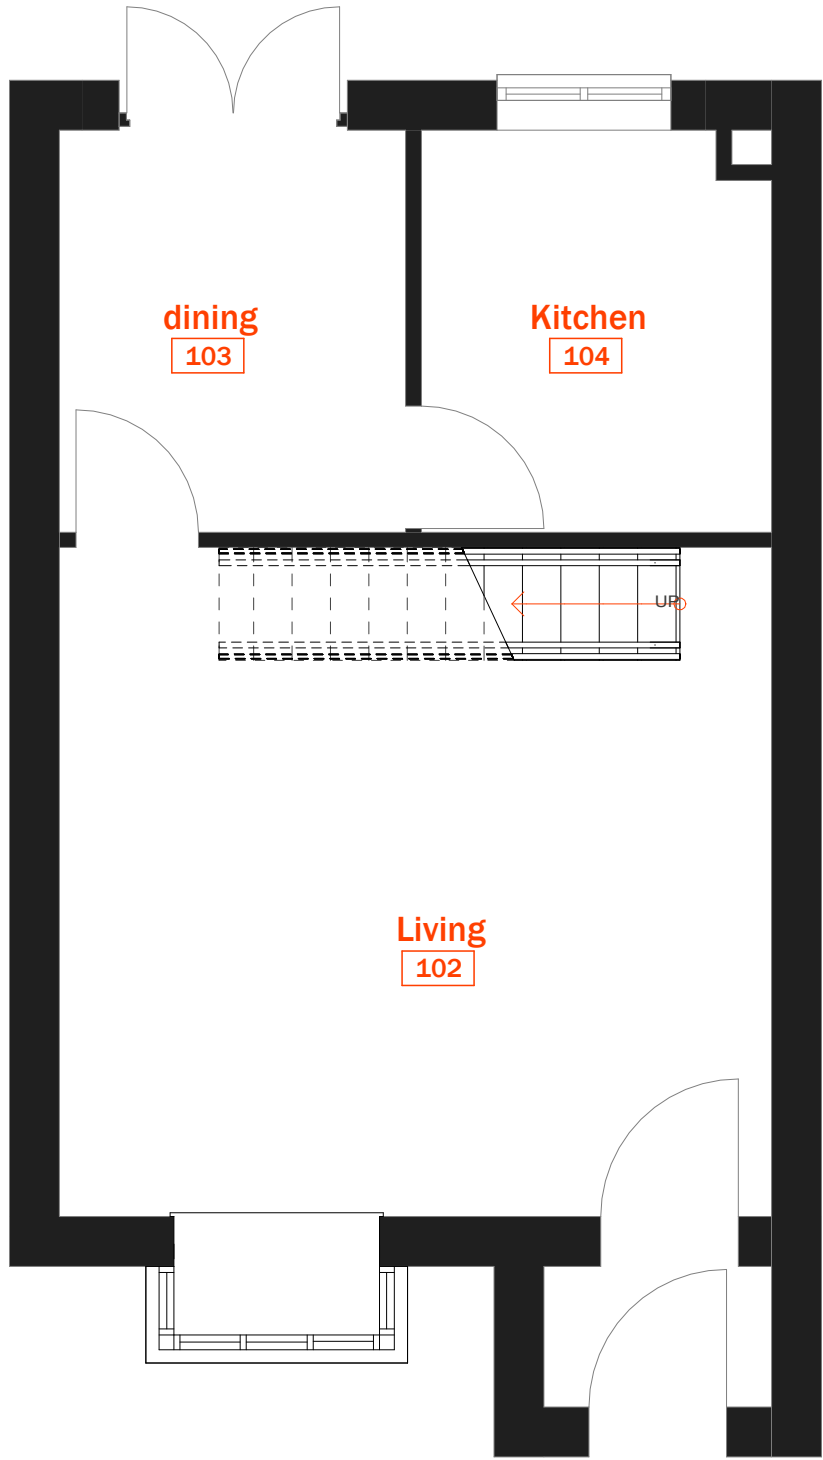

1

Existing Floor Plan


SCALE: 1 : 50

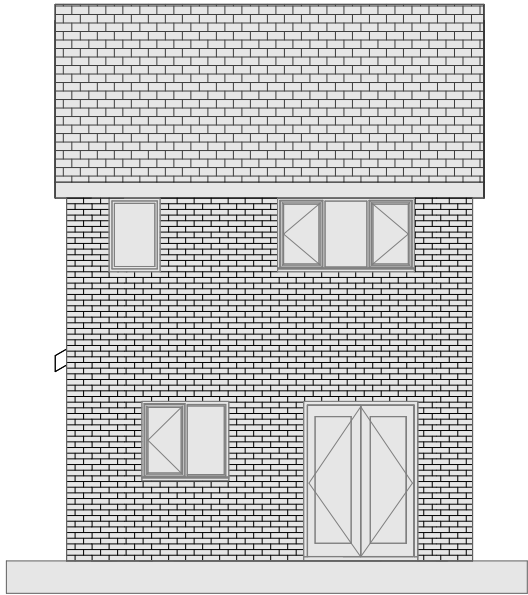

2

Existing Rear


SCALE: 1 : 100

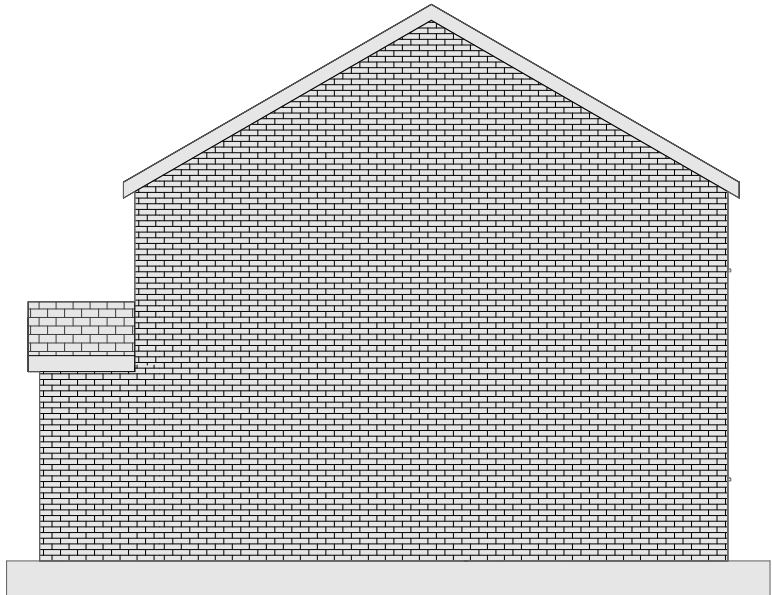

3

Existing East

SCALE: 1 : 100

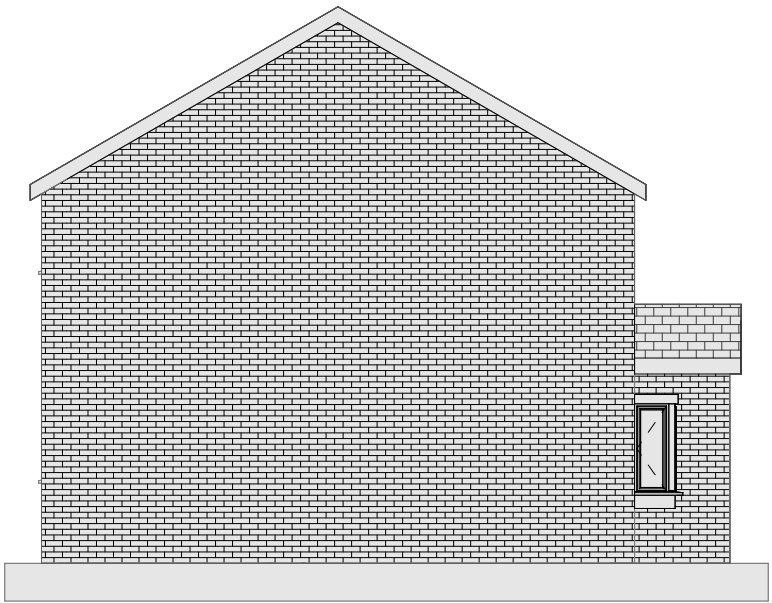

4

Existing West

SCALE: 1 : 100

Notes

1. This document and all drawings are copyright of Studio Seventeen LTD and may not be reproduced without their specific permission.
2. Do not scale from this drawing unless for planning purposes only. All dimensions to be site verified by contractor before construction.
3. All dimensions are in millimeters unless noted otherwise.
4. Studio Seventeen LTD shall be notified in writing of any discrepancies.

Revisions

REV	DATE	DRAWN	NOTES
A	31.05.24	GB	Planning Issue

project north
not to scale



status: Planning
client: Mr Len Fairbrother

project: 22 Chevasse Walk

title: Existing Floor Plans & Elevations

revision: A
drawn by: GB
approved by: GB
date: 31.05.24
job no: SVNT_264
scale: As indicated

drawing no:
201

