


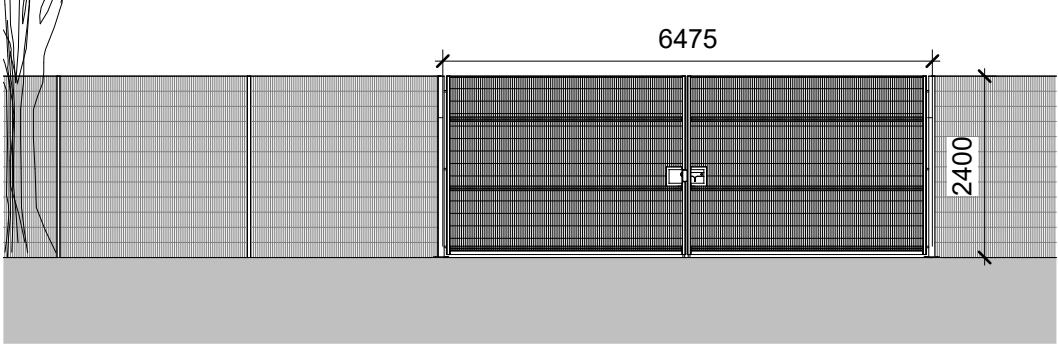
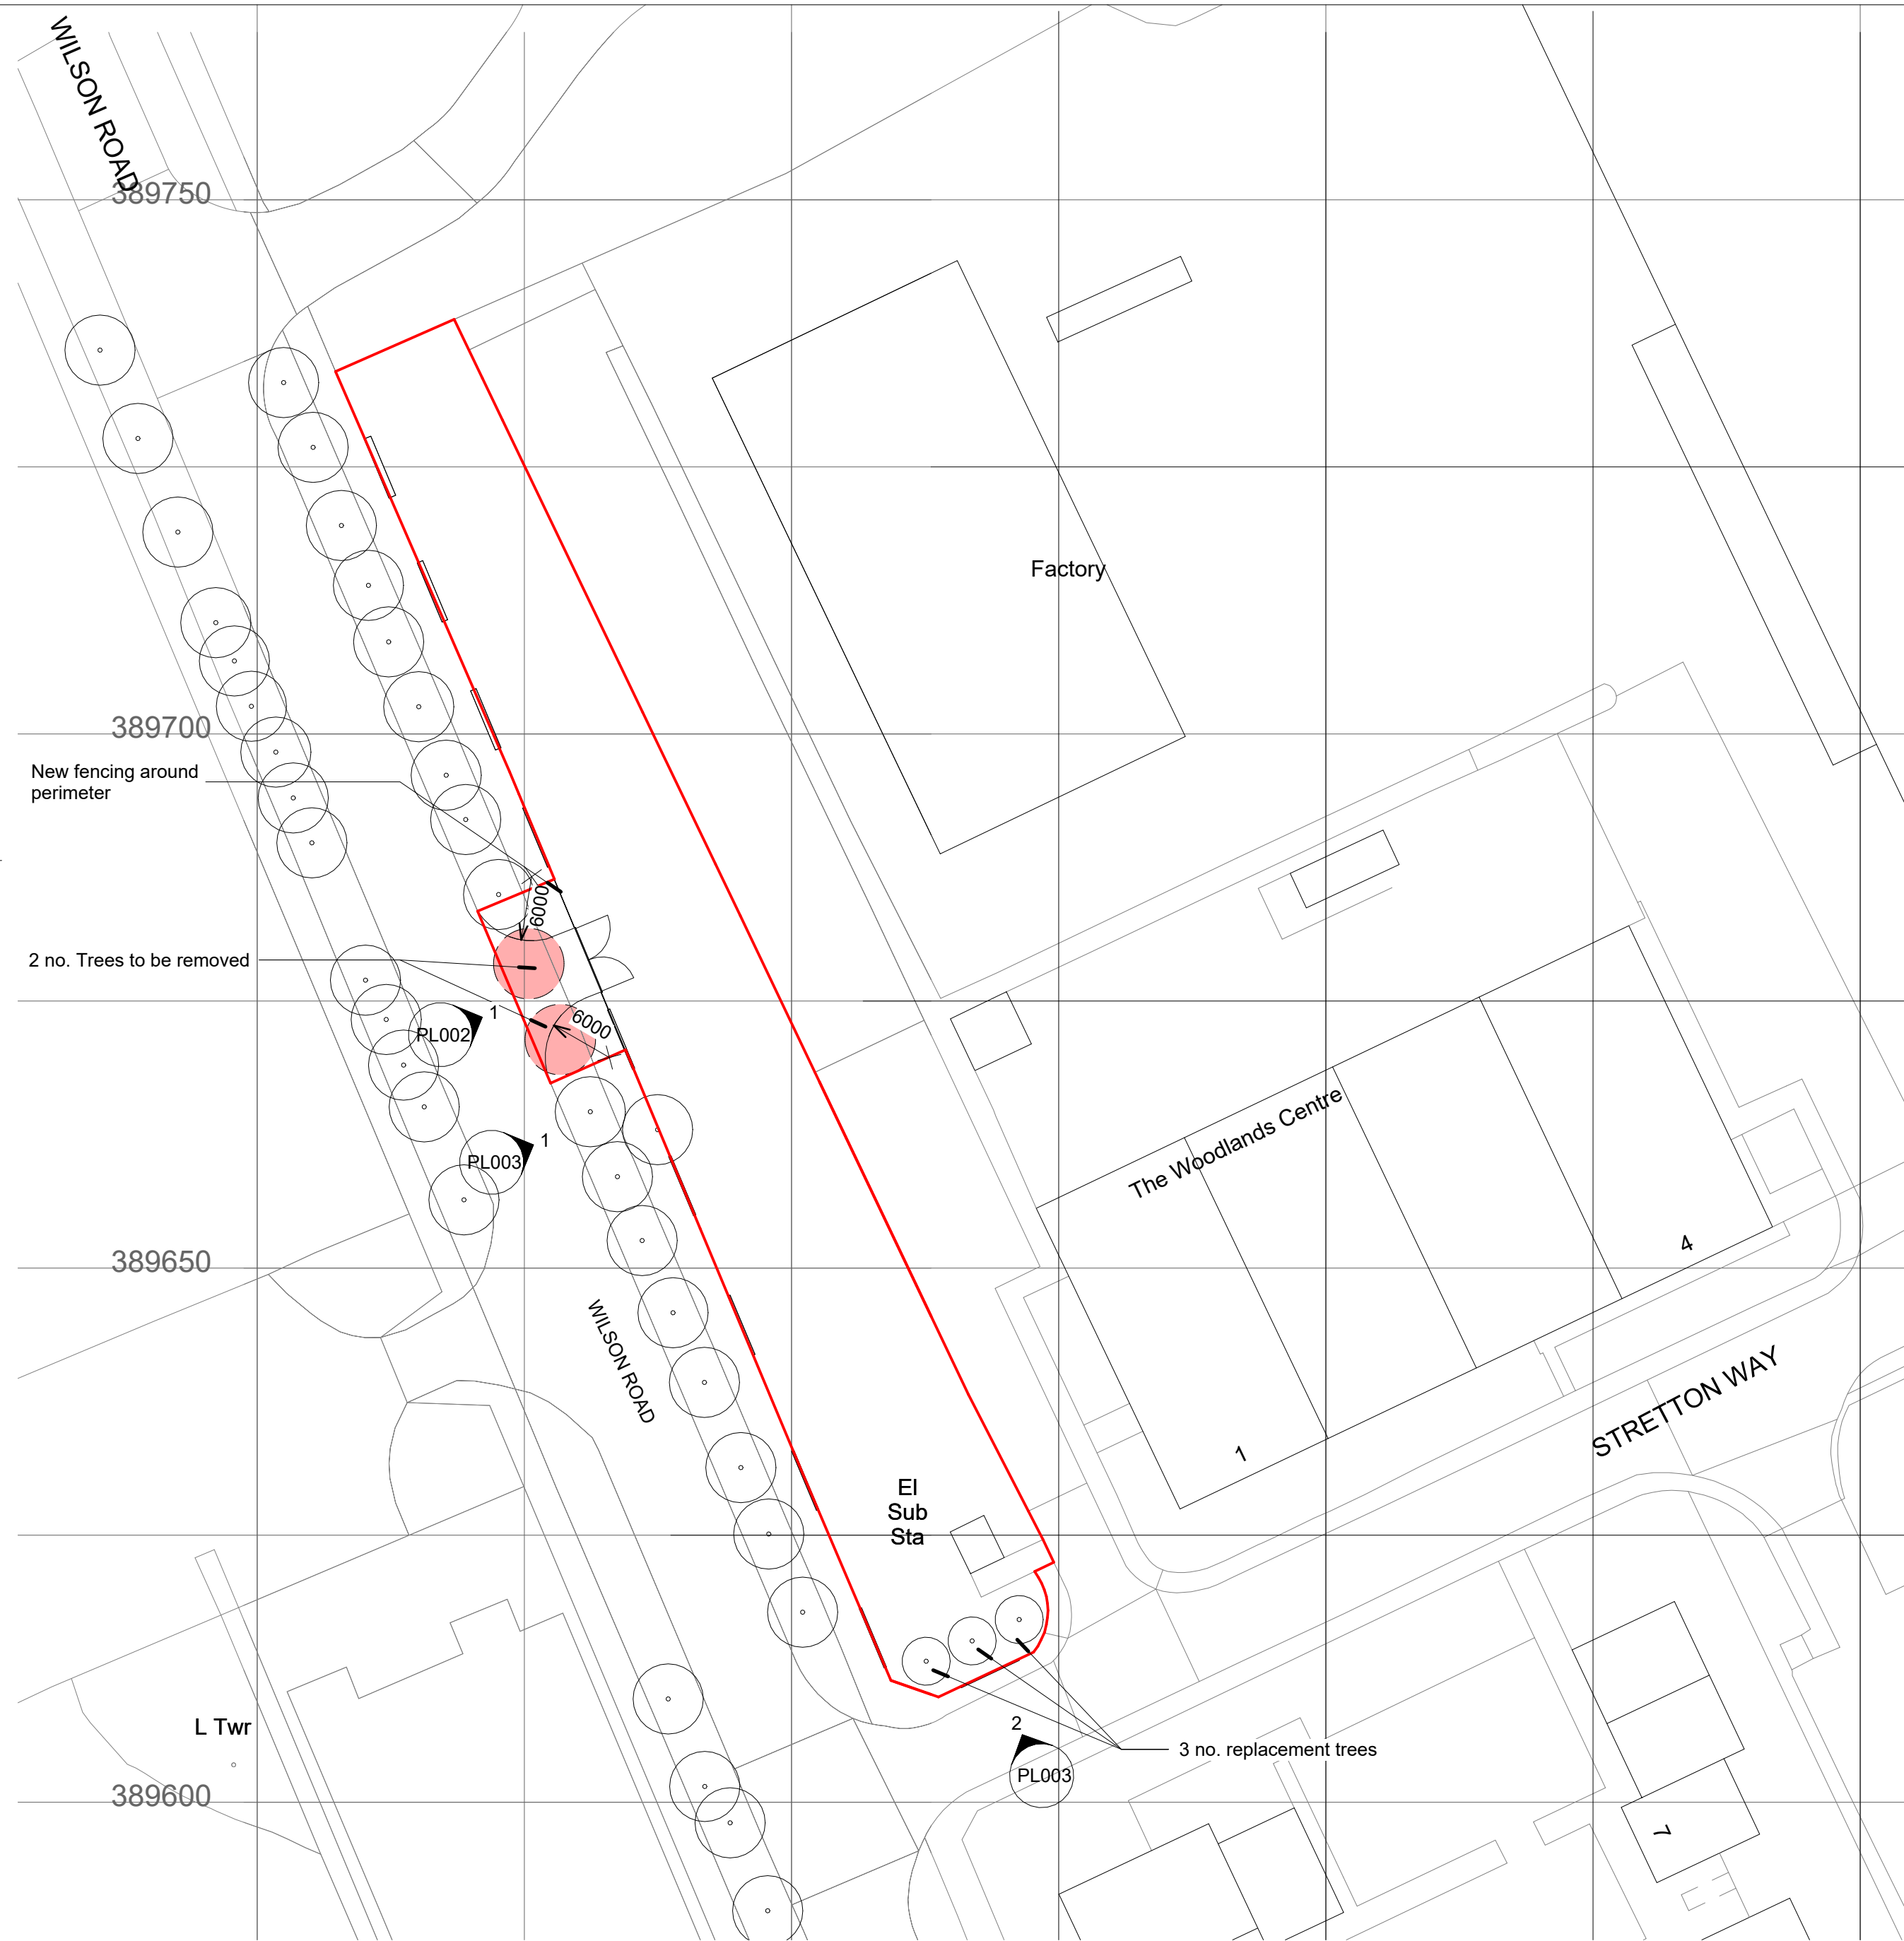
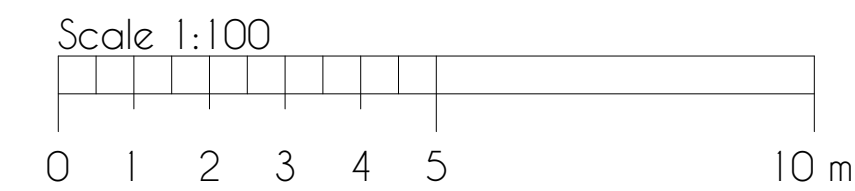


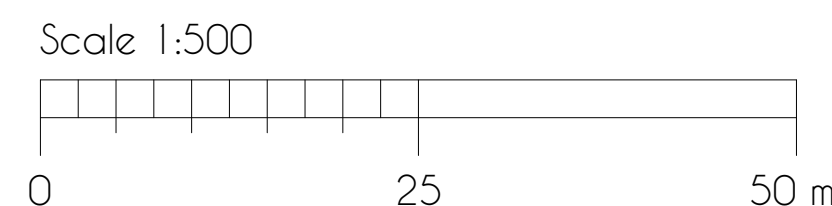

1 Entrance Elevation
1:100

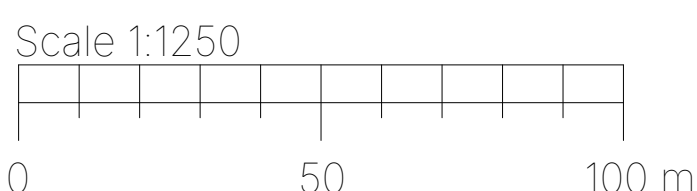

2 Proposed Site Plan
1:500

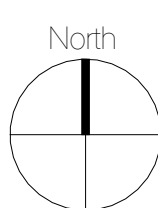

Notes:
Please check scale bar if scaling from drawings. If not printed to scale use figured dimensions only. Any dimensions shown are indicative only and are to be checked and verified on site. Any discrepancies are to be reported to the Architect before any work commences.

This drawing is the copyright of Emma Breen Architect Ltd. and may not be used, copied or duplicated without permission unless authorised by Emma Breen Architect Ltd. © 2025

Drawings to be read in conjunction with all relevant details and specifications and with any consultants', specialists' and/ or subcontractors' drawings and specifications.

C	Updated from Planning Email 08/01	08/01/2026
B	Updated from Client Email 11/12	11/12/2025
A	Amended from Client Email 31/11	13/11/2025
-	First Issue	As Indicated
Rev	Description	Date



EMMA BREEN
ARCHITECT
W: www.EmmaBreen.co.uk
E: Office@EmmaBreen.co.uk

Project No.	2512
Project:	Wilson Road
Client:	Alderton Wilson Ltd
Drawing No.	PL002
Drawing Name:	Proposed Site Plan
Drawing Status:	Planning
Scale:	As indicated @ A2
Issue Date:	23/10/2025
Drawn By:	EB