


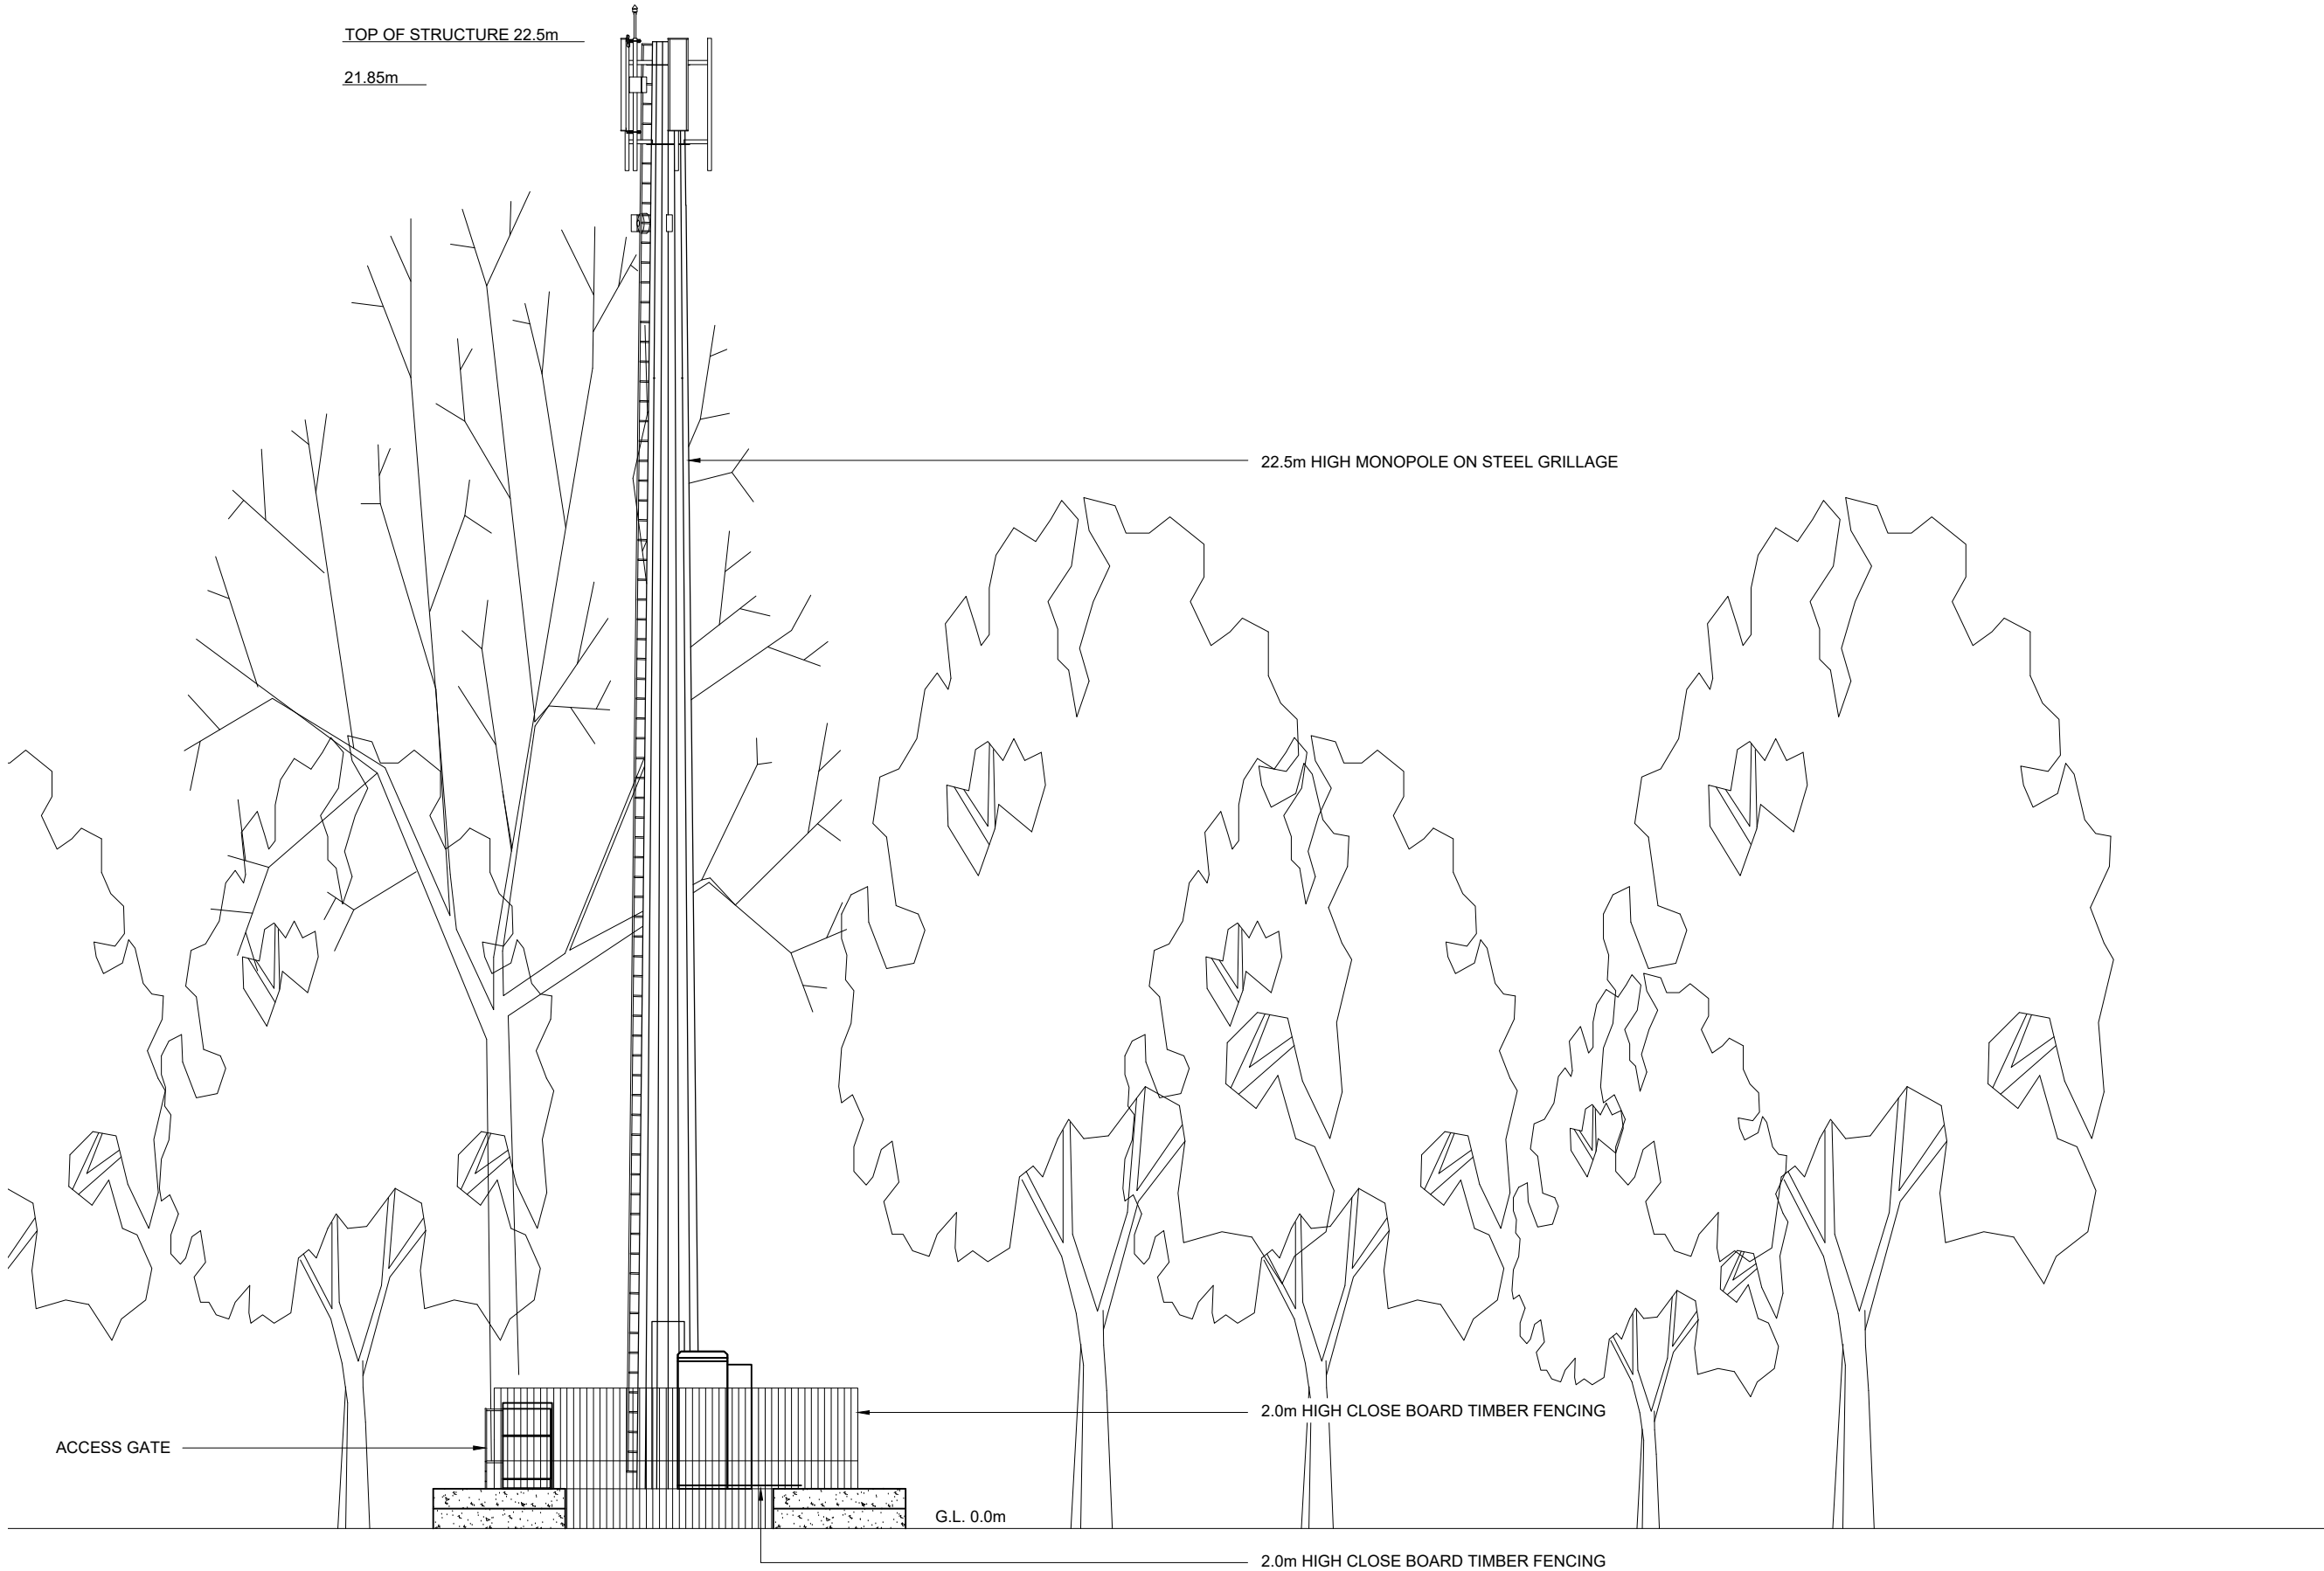

EAST ELEVATION
SCALE 1:100

FEINT DETAILS INDICATE LOCATIONS
RESERVED FOR OTHER PROPOSALS
WHICH MAY BE THE SUBJECT OF
SEPARATE APPLICATIONS

©2020 Cellnex
All rights reserved. No part of this publication may be reproduced, stored in a retrieval system or transmitted in any form or by any means (Electronic, Mechanical, Photocopying, Recording or otherwise), without the prior written consent of the Company.

NOTES

PROJECT No.	NCO-0007130
E-REF	E366992
CSID	30552600
VFID	N/A
CSR	96926
CELL No.	96926VF

A	NCO-0007130 PLANNING APPLICATION	02/03/26	ULC	ULC
ISS	REVISION	DATE	DRN	APP



cellnex
driving telecom connectivity

CELLNEX UK

R+, 4TH FLOOR, 2 BLAGRAVE STREET, READING, RG1 1AZ

Tel. 020 4526 8553

SITE No

UK-MY-003027

LIVERPOOL FLUKERS BROOK LANE

WOODS AT COTTAGE FARM

FLUKERS BROOK LANE

KNOWSLEY, LIVERPOOL

MERSEYSIDE

L34 7HB

NGR

SJ 42628 94605

OS GRID

342628 394605

TITLE

EXISTING ELEVATION

VMO2 LTD

SCALE

1:100

DRAWN

HM

08/06/15

APPROVED

DRG No.	Sheet 1 of 1	Rev
UKMY003027 - 03-001 -MD011		A