


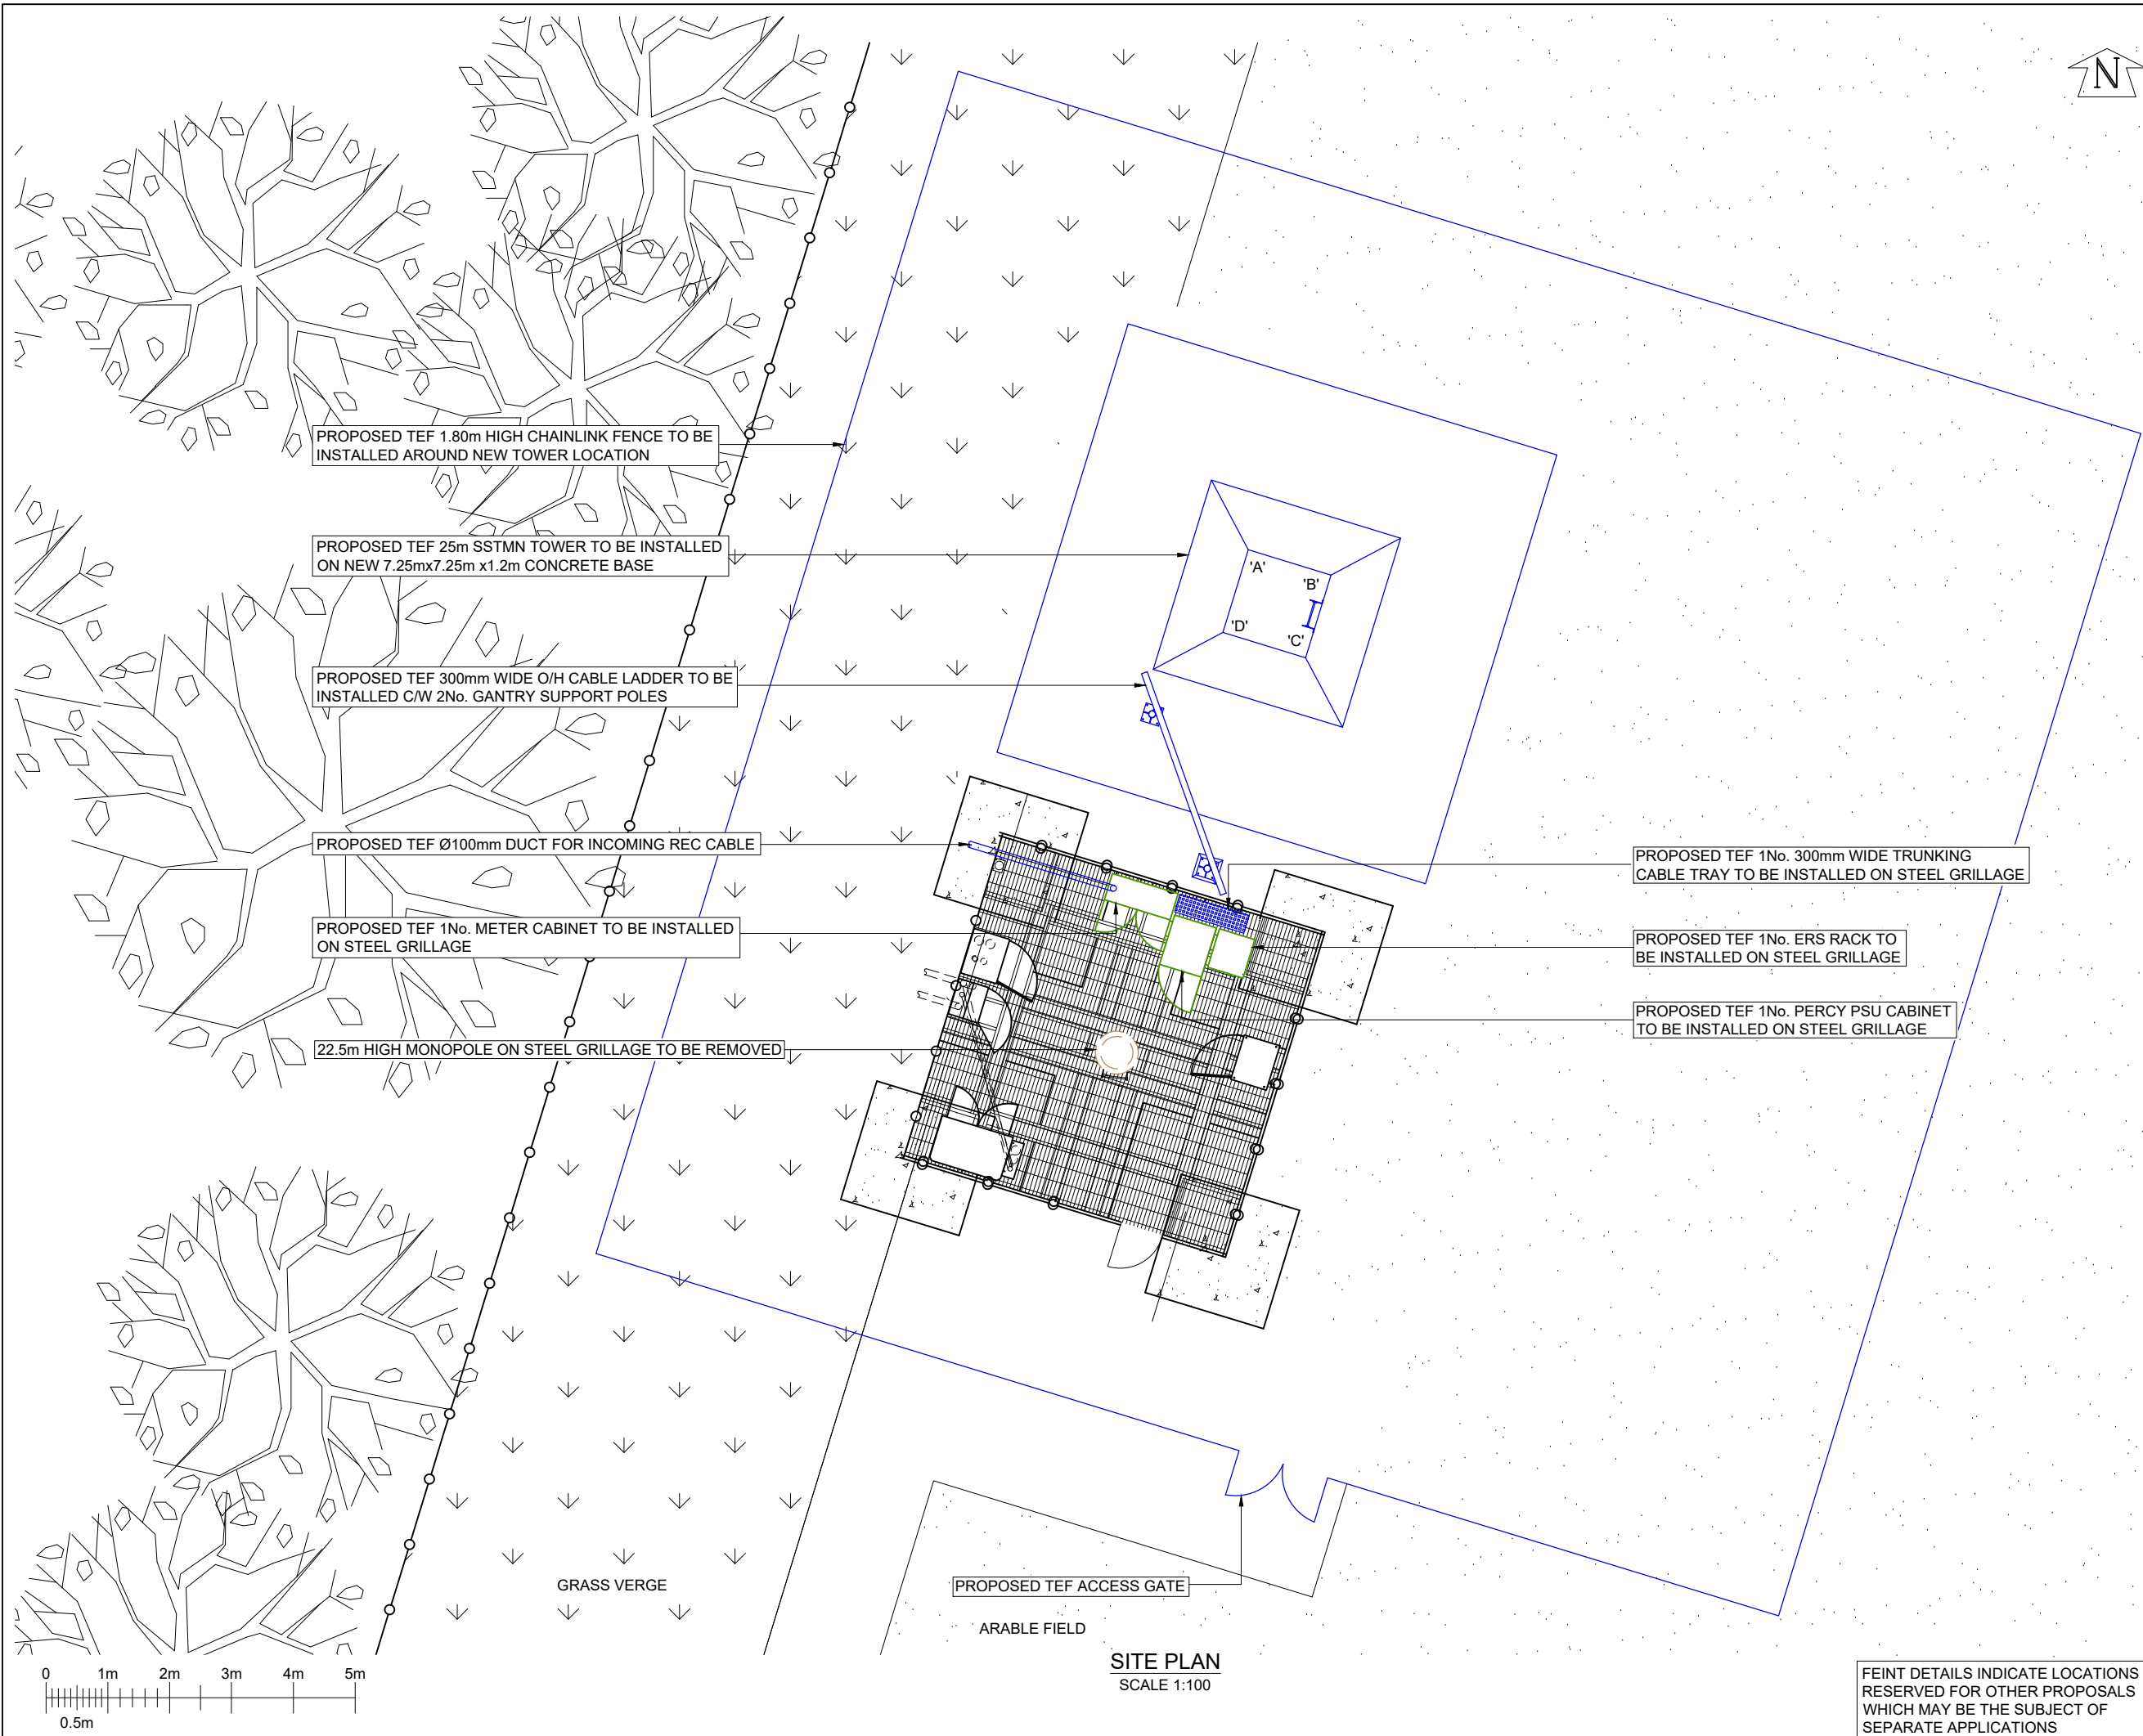

©2020 Cellnex
All rights reserved. No part of this publication may be reproduced, stored in a retrieval system or transmitted in any form or by any means (Electronic, Mechanical, Photocopying, Recording or otherwise), without the prior written consent of the Company.

NOTES

PROJECT No.	NCO-0007130
E-REF	E366992
CSID	30552600
VFID	N/A
CSR	96926
CELL No.	96926VF

A	NCO-0007130 PLANNING APPLICATION	02/03/26	ULC	ULC
ISS	REVISION	DATE	DRN	APP

cellnex
driving telecom connectivity

CELLNEX UK
R+, 4TH FLOOR, 2 BLA GRAVE STREET, READING, RG1 1AZ
Tel. 020 4526 8553

SITE No **UK-MY-003027**
LIVERPOOL FLUKERS BROOK LANE
WOODS AT COTTAGE FARM
FLUKERS BROOK LANE
KNOWSLEY, LIVERPOOL
MERSEYSIDE
L34 7HB

NGR SJ 42628 94605

OS GRID 342628 394605

TITLE
PROPOSED SITE PLAN
PLANNING APPLICATION
VMO2 LTD

SCALE 1:100

DRAWN	HM	08/06/15
APPROVED		

DRG No.	Sheet 1 of 1	Rev
UKMY003027-03-101-MD011	A	

FEINT DETAILS INDICATE LOCATIONS
RESERVED FOR OTHER PROPOSALS
WHICH MAY BE THE SUBJECT OF
SEPARATE APPLICATIONS