



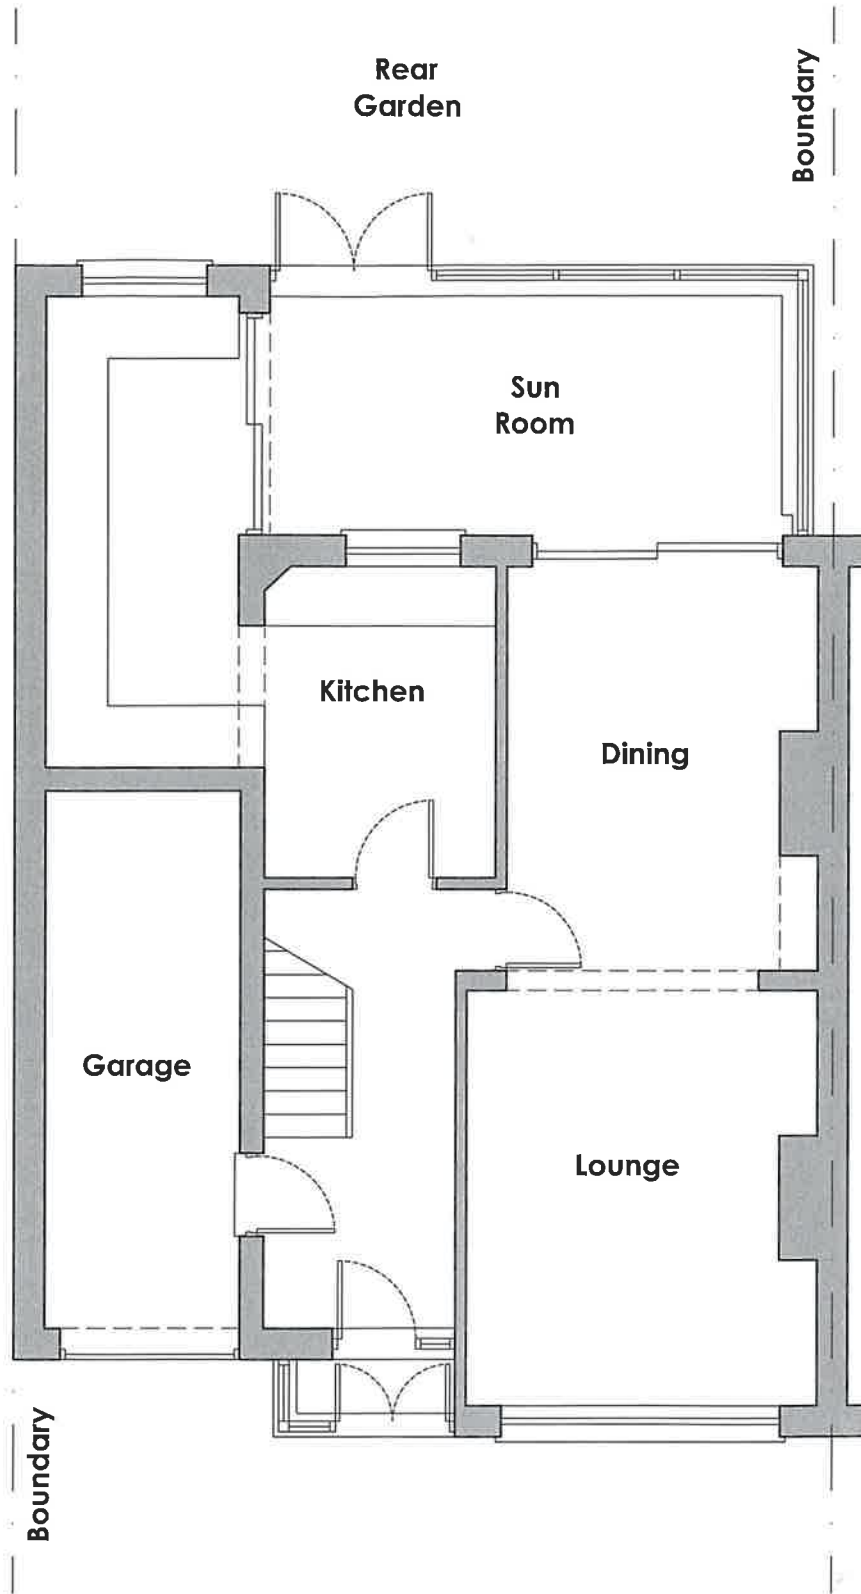

EXISTING GROUND FLOOR PLAN
1:50 @ A2




EXISTING REAR ELEVATION
1:50 @ A2

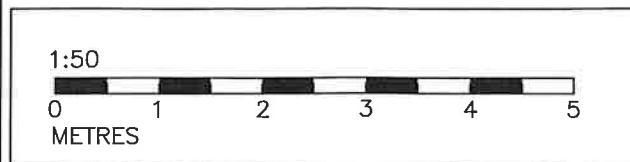

SITE LOCATION PLAN 1:1250
0 5 10 20 30 50 70 90 Metres
Site Boundary


Rev	Comments	Date
-	-	-
PROJECT		
Proposed Rear Alterations		
No.7 Ash Crescent		
L36 5TX		
DRAWING TITLE		
Existing Plans & Elevations		
STATUS		
PLANNING		
DRAWN	CHECKED	DRAWING NO.
*	*	
SCALE @A1		P-01
DATE		
AUG/2023		

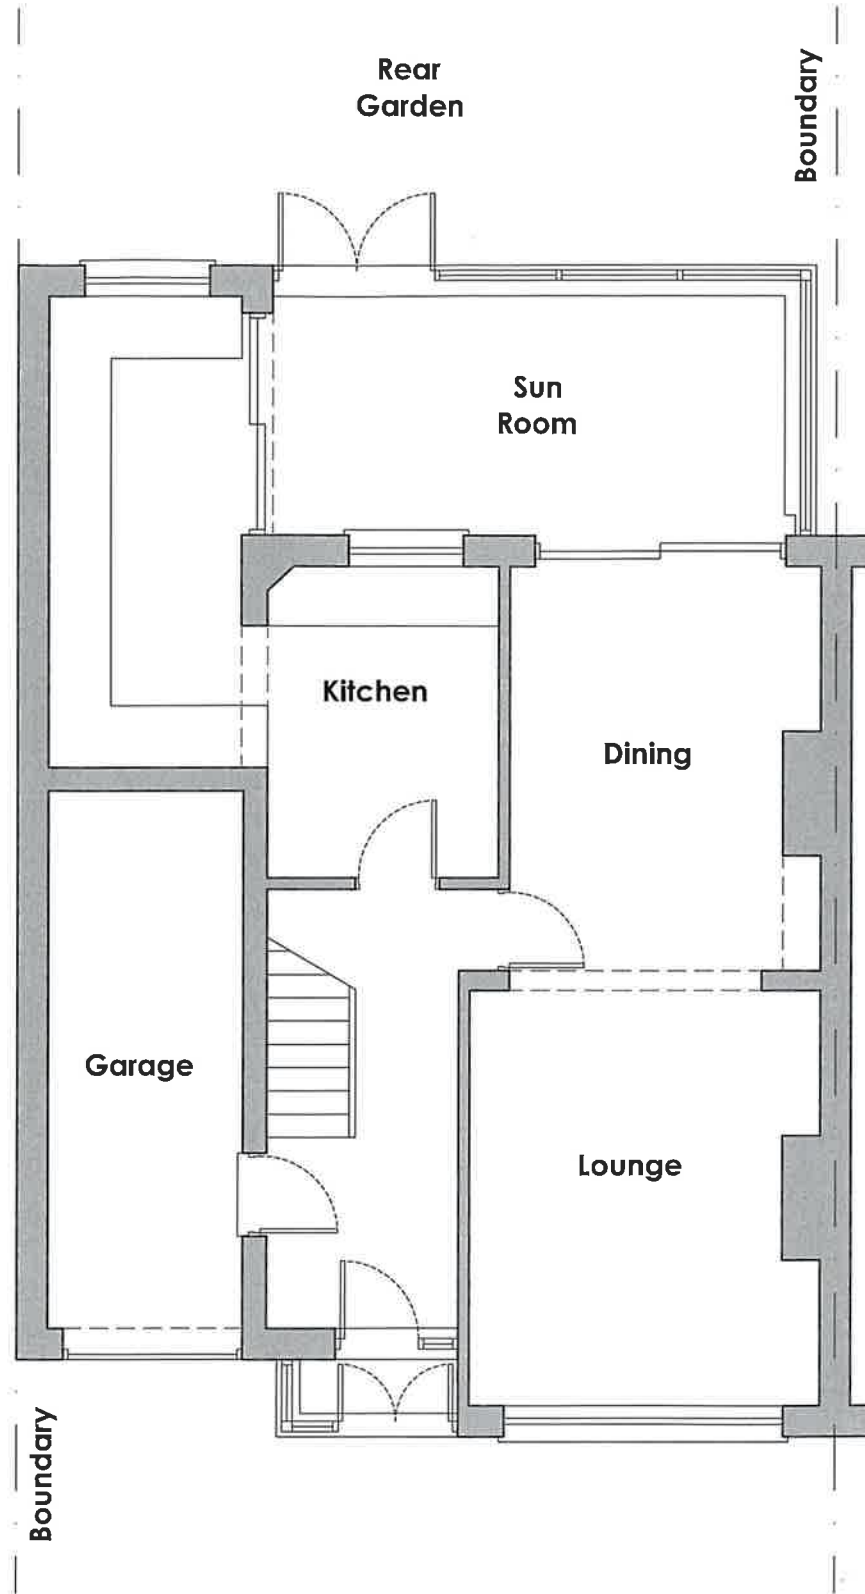


EXISTING GROUND FLOOR PLAN
1:50 @ A2



EXISTING REAR ELEVATION
1:50 @ A2

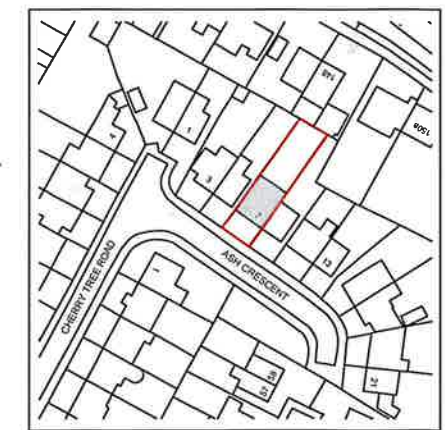

SITE LOCATION PLAN 1:1250
0 5 10 20 30 50 70 90 Metres
Site Boundary

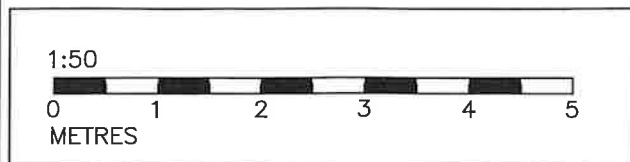

Rev	Comments	Date
-	-	-
PROJECT		
Proposed Rear Alterations		
No.7 Ash Crescent		
L36 5TX		
DRAWING TITLE		
Existing Plans & Elevations		
STATUS		
PLANNING		
DRAWN	CHECKED	DRAWING NO.
*	*	P-01
SCALE @A1		
1:50/1250		
DATE		
AUG/2023		