






EXISTING SITE LOCATION PLAN | SCALE 1:1250

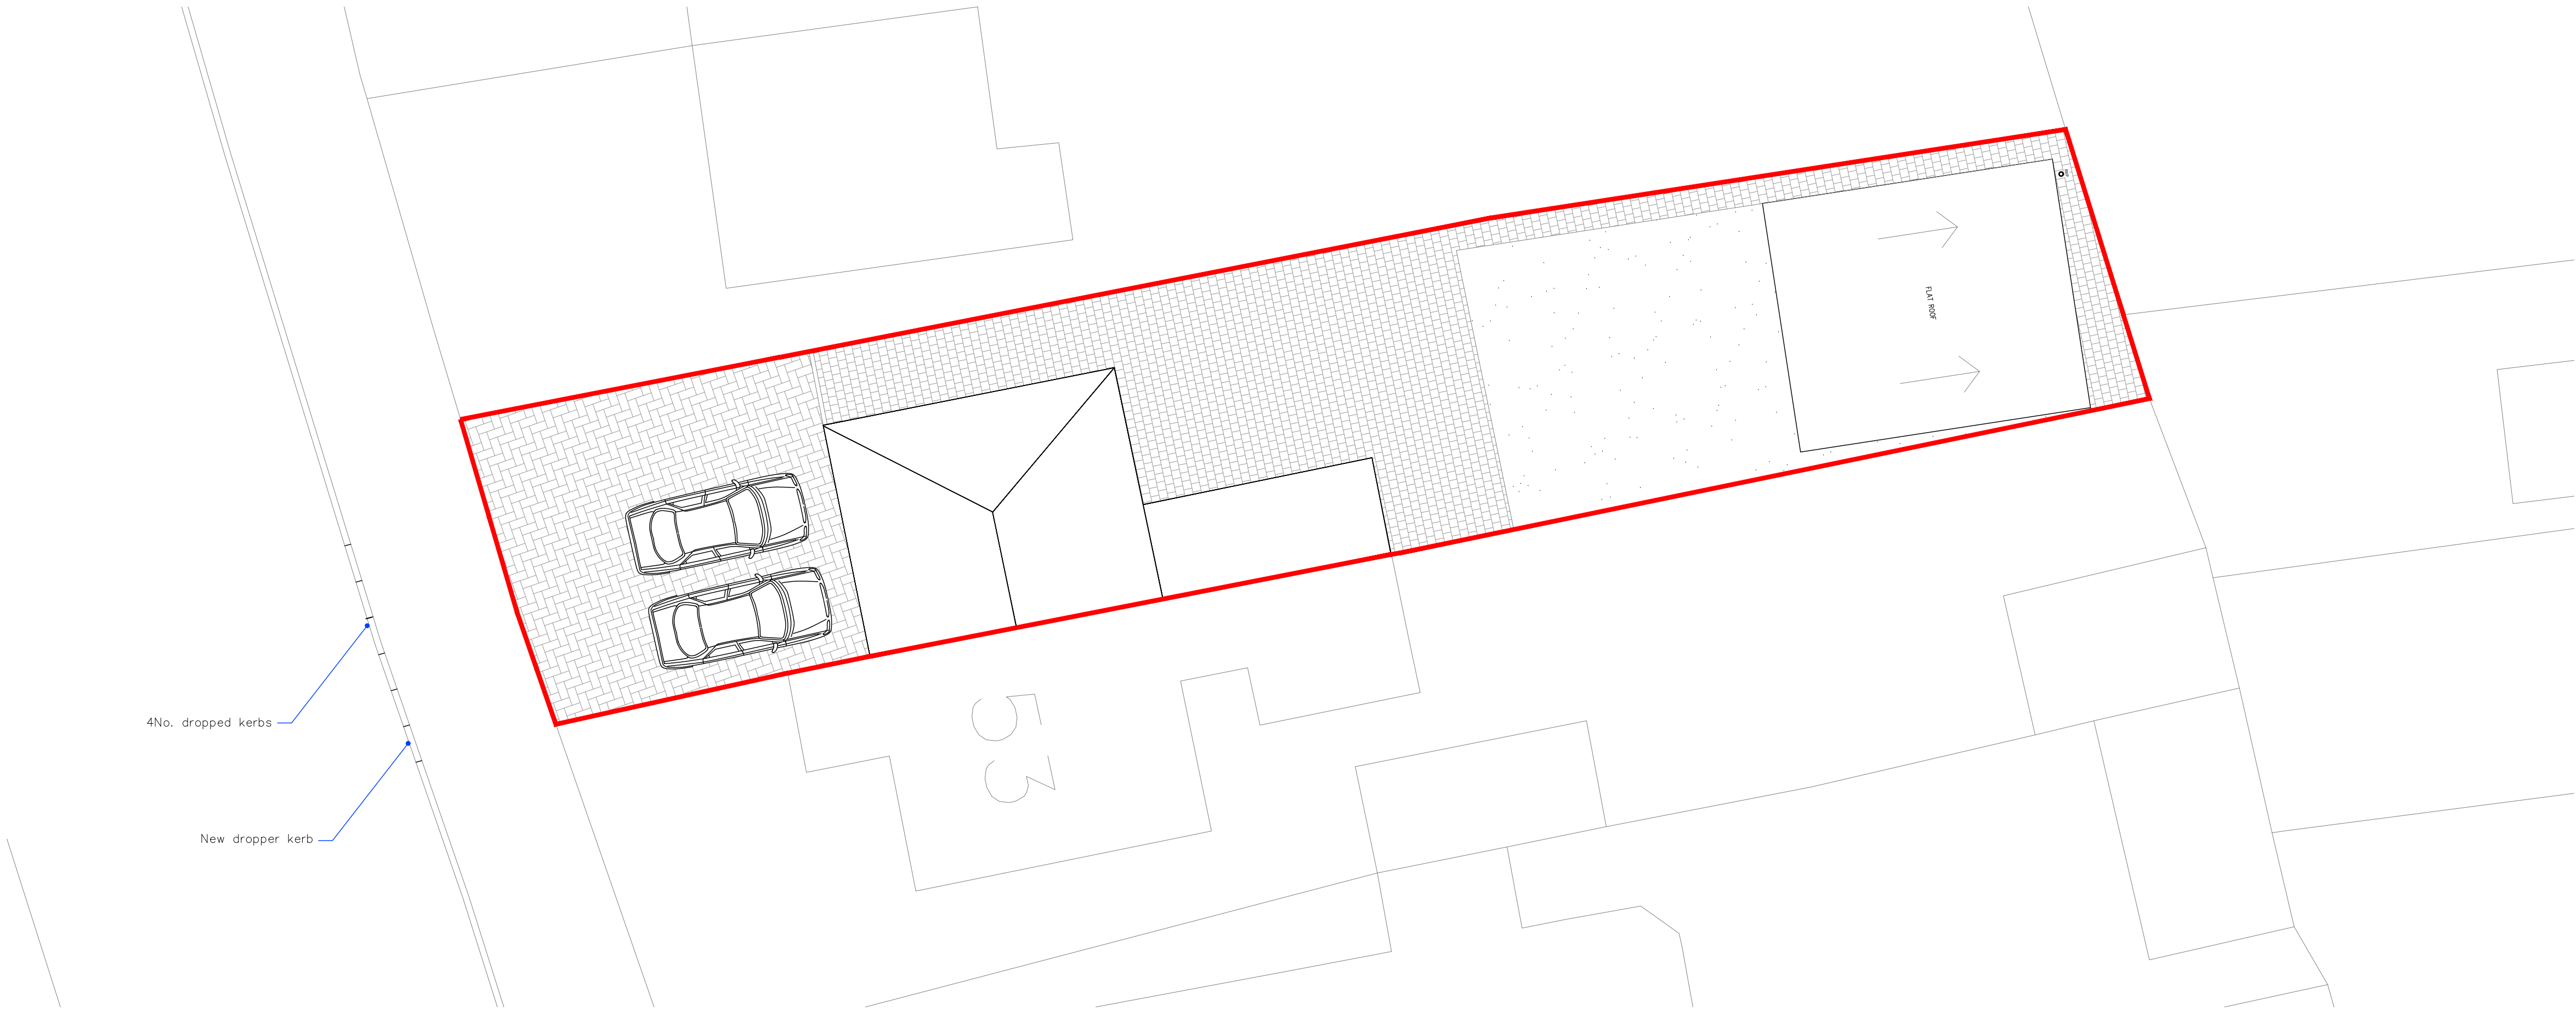

PROPOSED SITE PLAN | SCALE 1:100

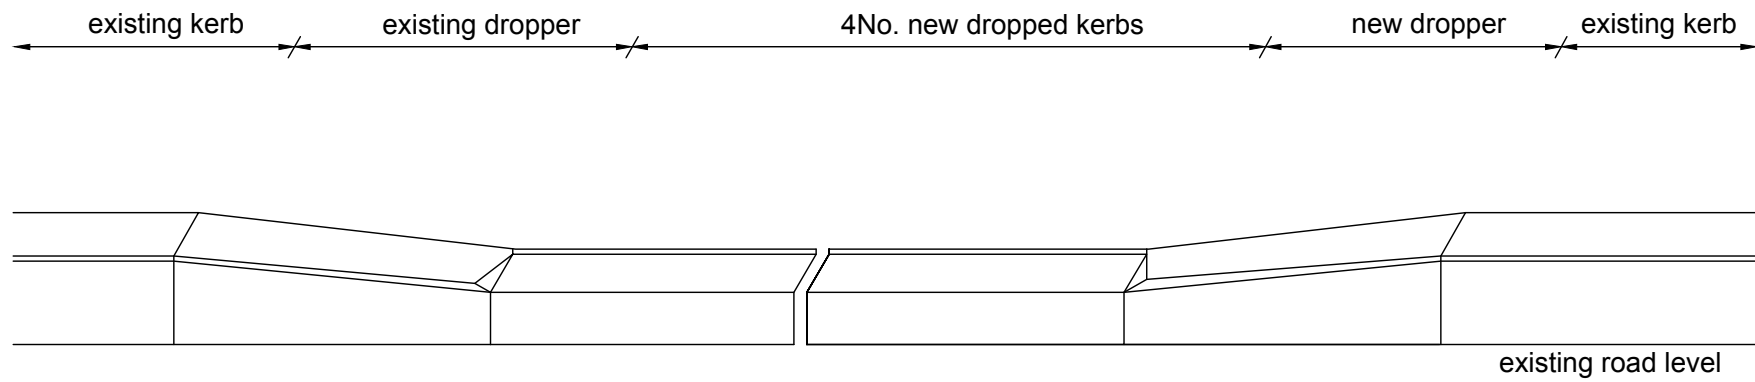

PROPOSED KERB ELEVATION | SCALE 1:50



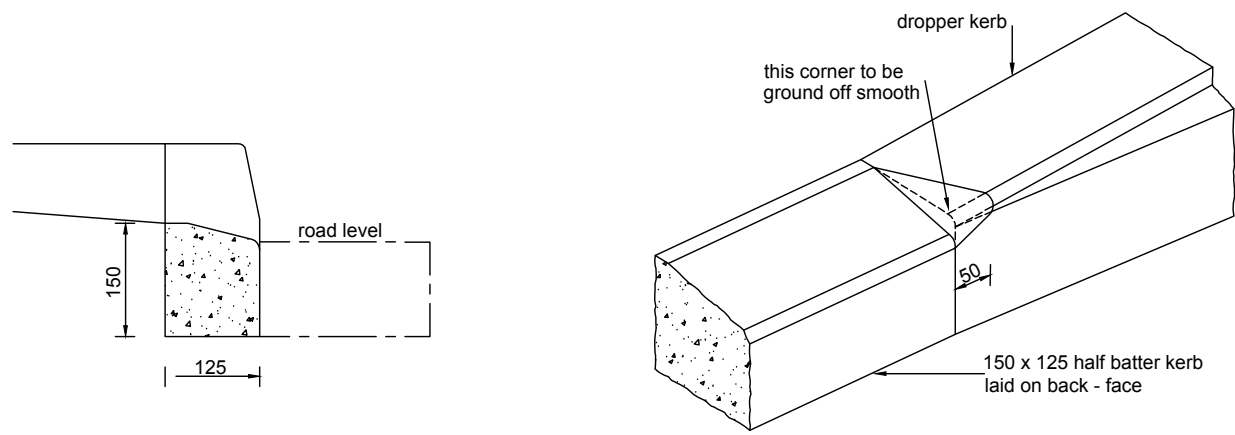


PROPOSED KERB DETAILS | SCALE 1:10

STATUS PLANNING	© Copyright of PM DESIGNS®. All rights reserved. Do Not scale this drawing. ALL dimensions are in millimetres unless stated otherwise. ALL dimensions must be checked on site prior to construction and any discrepancies reported to the architect. Work is subject to change following detailed design.			
	RevNo	Revision note	Date	Signature
				Checked

KEY
BOUNDARY LINE

LANDSCAPING KEY
PAVING SLABS
PERMEABLE PAVING
GRASS

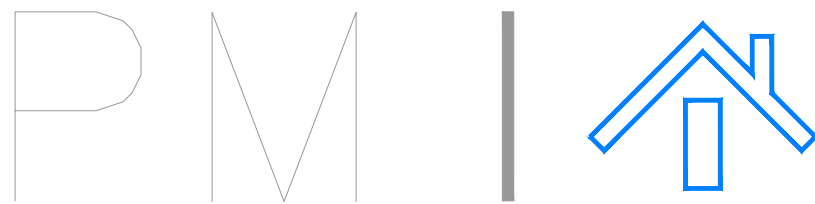 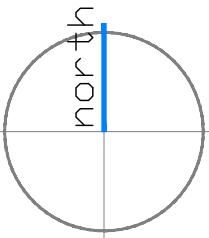

PROJECT: 51 WINDY ARBOR ROAD WHISTON L35 3PA	Drawing No. A100
CLIENT: MR KEATS	Date: FEB 2024
Drawing Title LOCATION PLAN & PROPOSED SITE PLAN	Scale: VARIES @ A1
	Revision: -
	Issue: PLANNING STATUS