




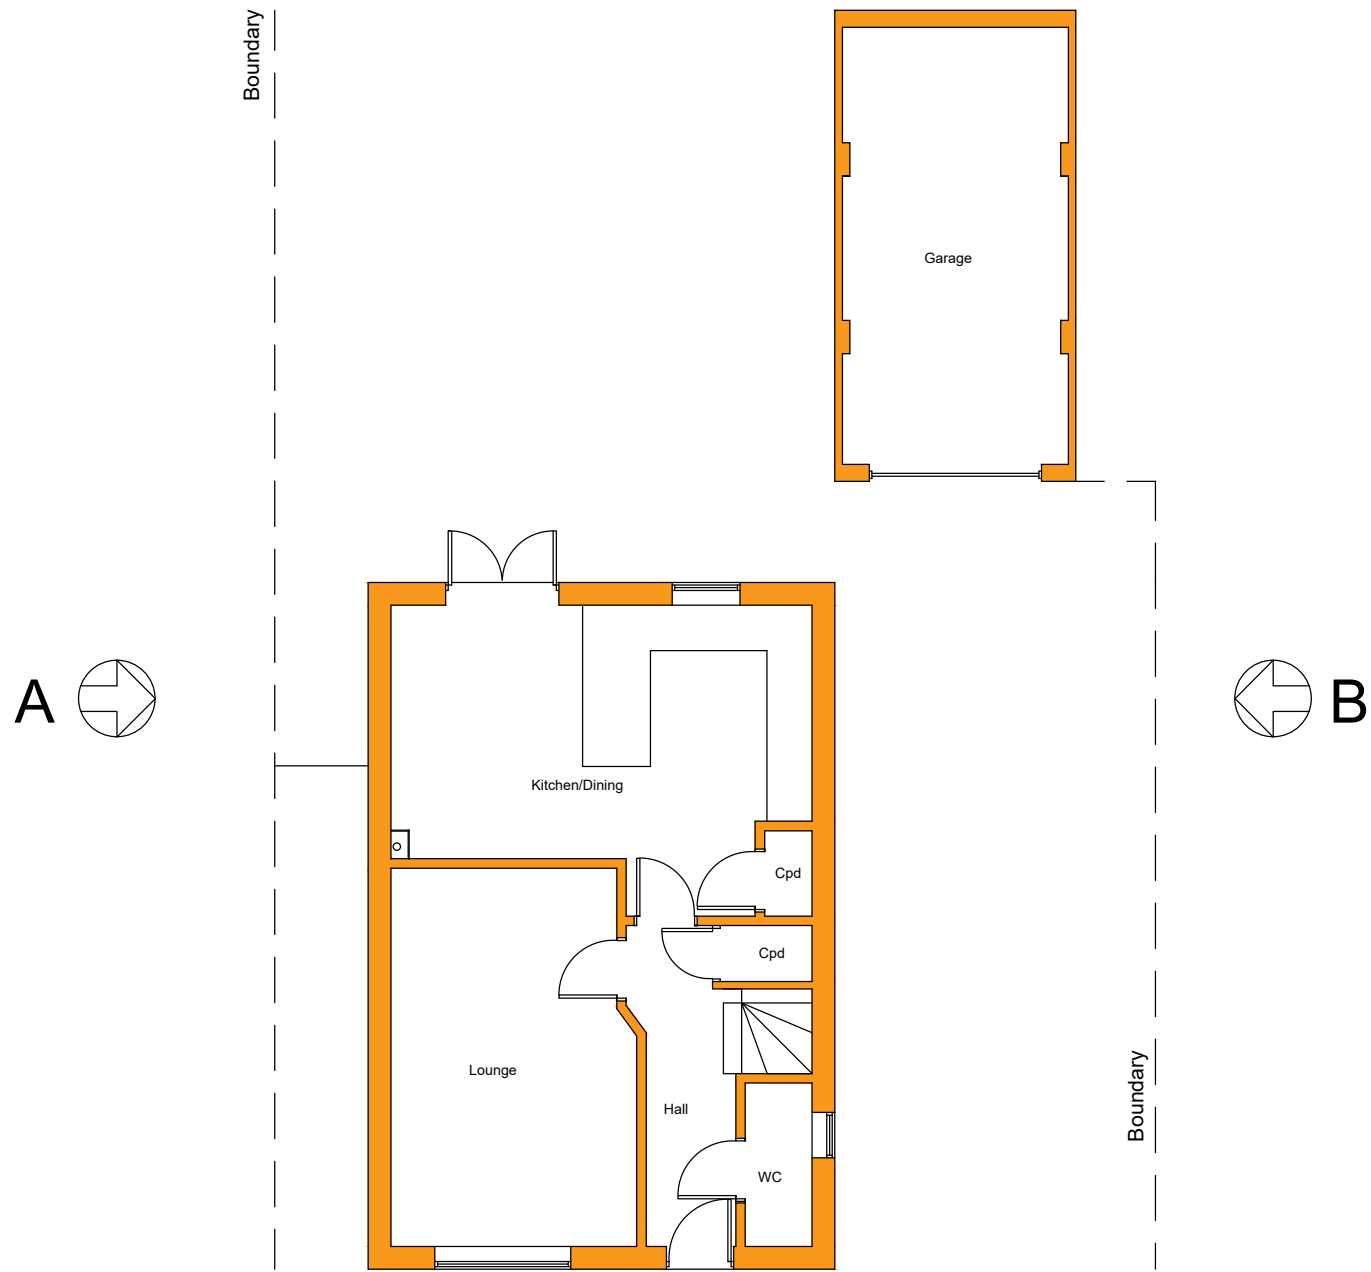


Existing Ground Floor Plan
Scale 1:100

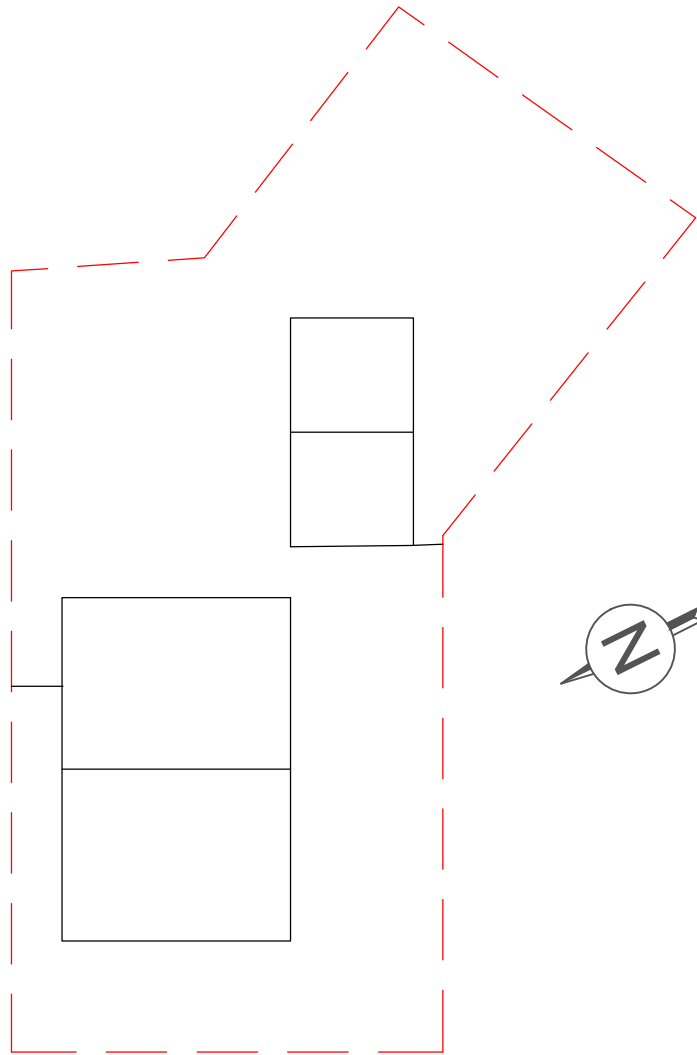


Existing Site Plan
Scale 1:200

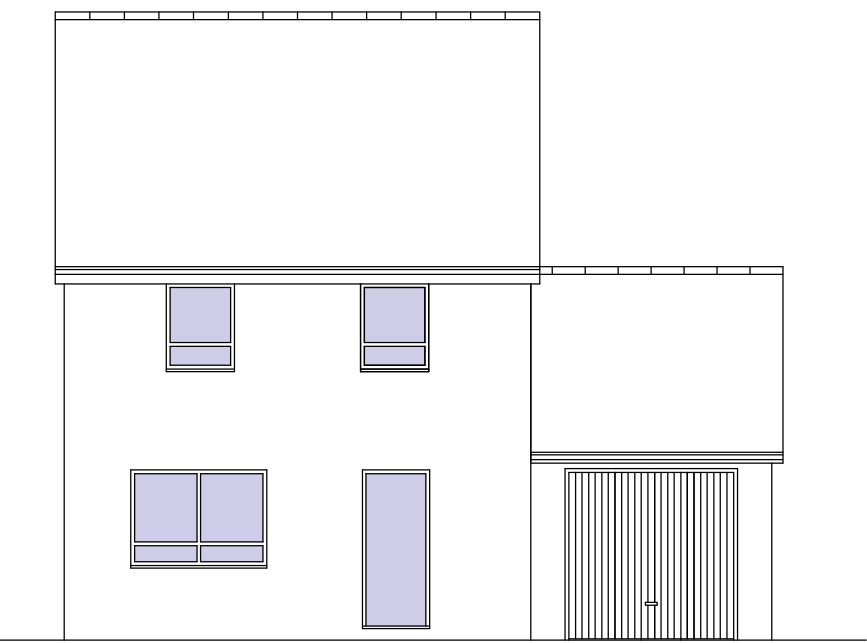


Existing Front Elevation
Scale 1:100

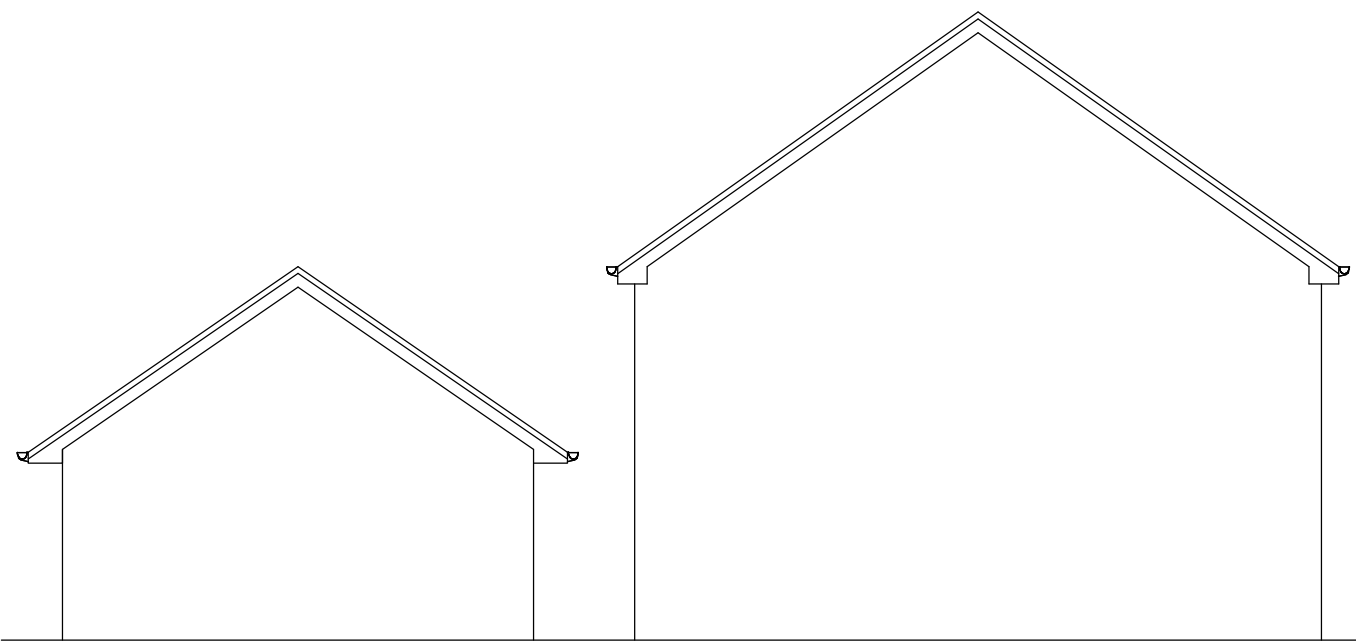

Existing Side Elevation "A"
Scale 1:100

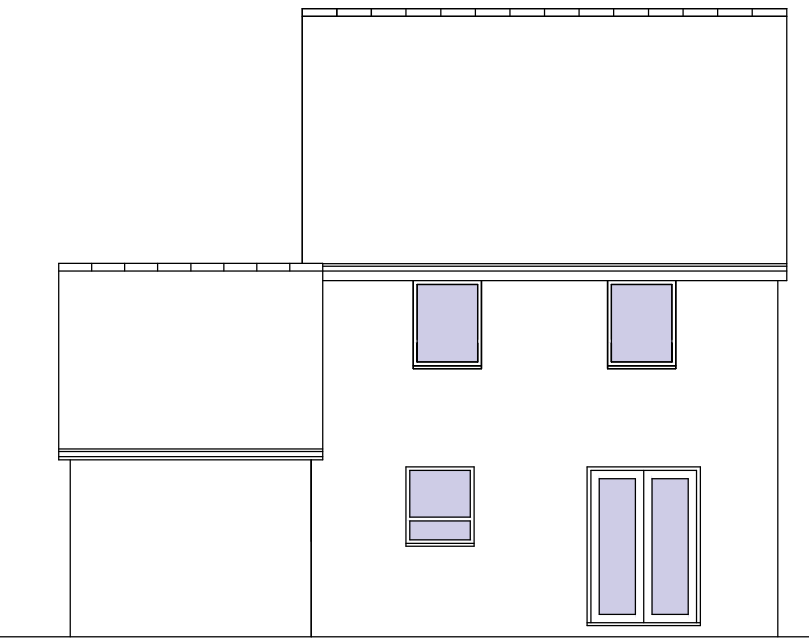


Existing Rear Elevation
Scale 1:100

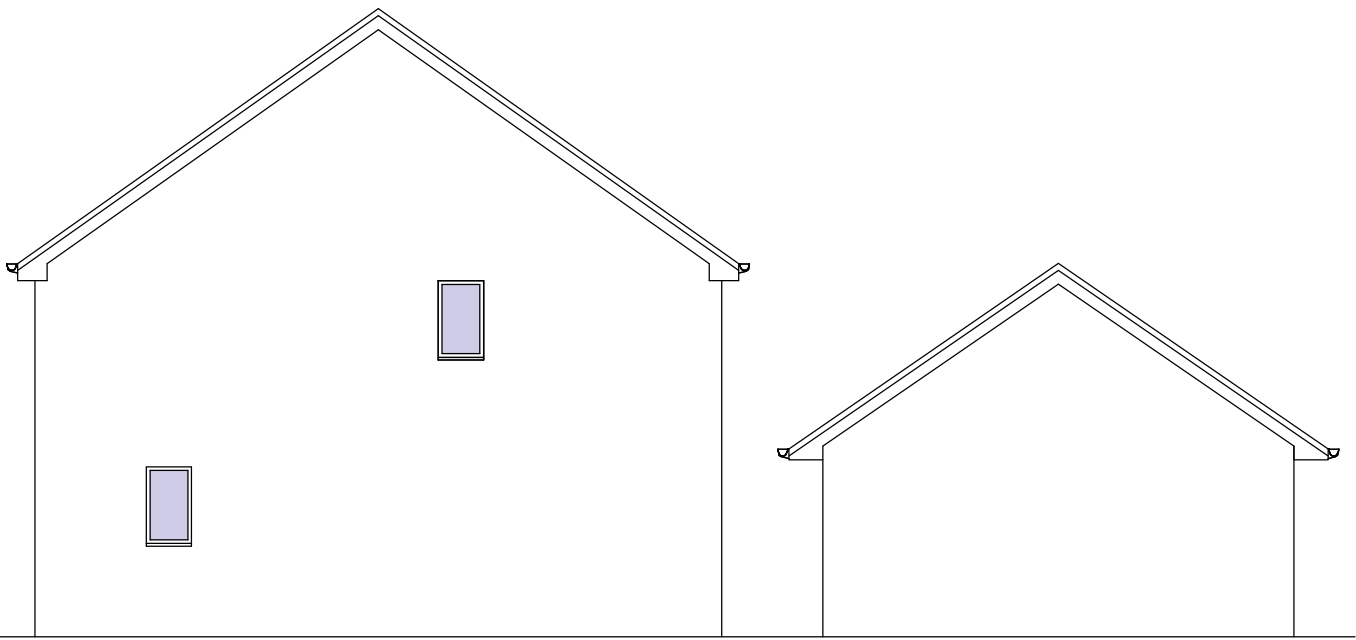

Existing Side Elevation "B"
Scale 1:100

Scale Bars

Printing Page Size for which Scale Applies is A2

 

NOTE: These drawings are **not intended as full working details / specifications** and are intended solely for 'in principal' Building Regulation and Planning Requirements. The client is to advise the contractor regarding elec socket locations, light fittings, radiator positions, wall finishes etc.

This drawing may not be reproduced, made use of in any way, or issued to a third party without the permission of **plans2build.uk**. The contractor is responsible for checking and verifying all details and dimensions on site **prior to work commencing**. Any discrepancies to be reported to the designer.



52 Monks Drive
Formby
Liverpool
L37 6DW
Tel: 07811 900 600
Email: mark@plans2build.uk
Web: plans2build.uk

Project
**Single Storey Rear Extension
Existing Plans & Elevations:**

Title
**1 Sonnet Avenue
Prescot
Liverpool, L34 1AL**

scale
date
drawing no. **01**

Revision