


Store Specification  
**Bespoke**

Drawing Purpose  
**PLANNING**

This drawing has been prepared for the sole purpose of forming part of a planning application, and should not be used for any other purpose.

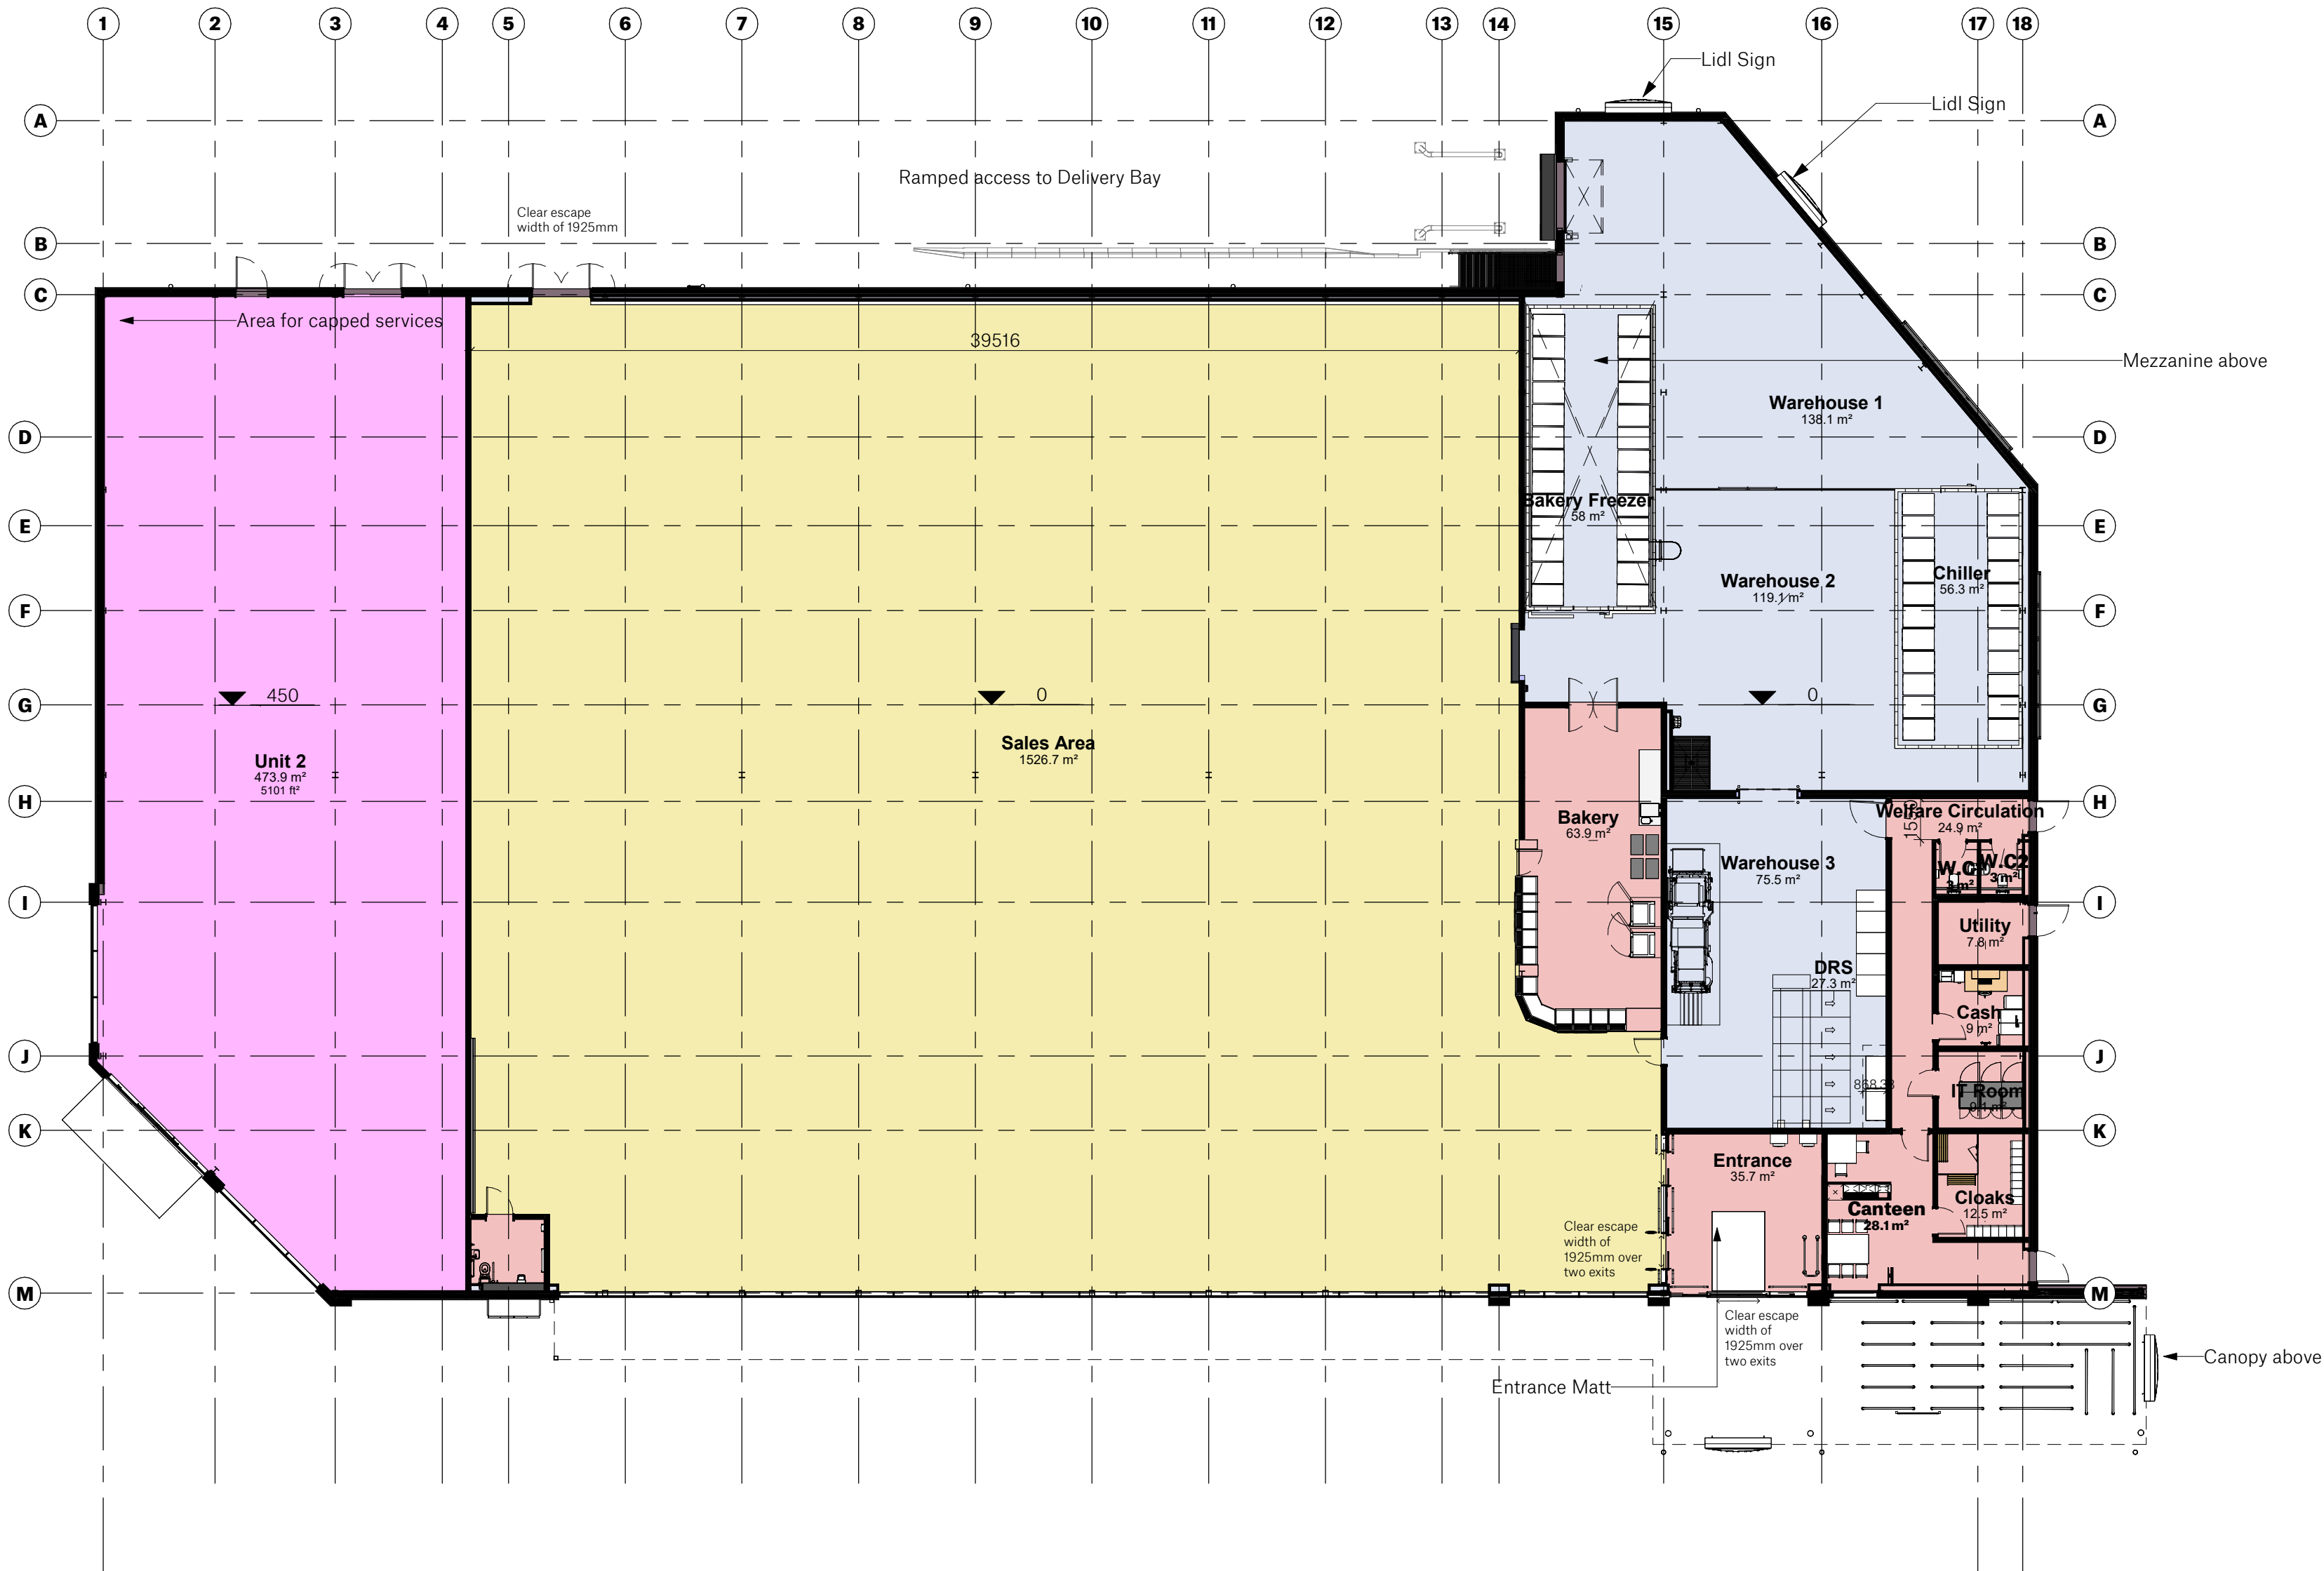

# SPACE

Spaceworks, Benton Park Road, Newcastle upon Tyne, NE7 7LX  
T: +44 (0)844 800 6660  
www.spacearchitects.co.uk

|                                                           |                                       |                     |                    |                             |
|-----------------------------------------------------------|---------------------------------------|---------------------|--------------------|-----------------------------|
| Project<br><b>Lidl Kirkby</b>                             |                                       |                     |                    |                             |
| Drawing Title<br><b>Proposed Ground Floor Plan</b>        |                                       |                     |                    |                             |
| Project No.<br><b>08984</b>                               | Drawing No.<br><b>XX-00-D-A-01001</b> | Status<br><b>S3</b> | Rev.<br><b>P11</b> | Scale at A2<br><b>1:200</b> |
| File Reference: <b>08984-SPACE-XX-00-D-A-01001-S3-P11</b> |                                       |                     |                    |                             |

This drawing is Copyright - Check all dimensions on site - Inform originator of any discrepancies - Work to figured dimensions only - Do not scale