



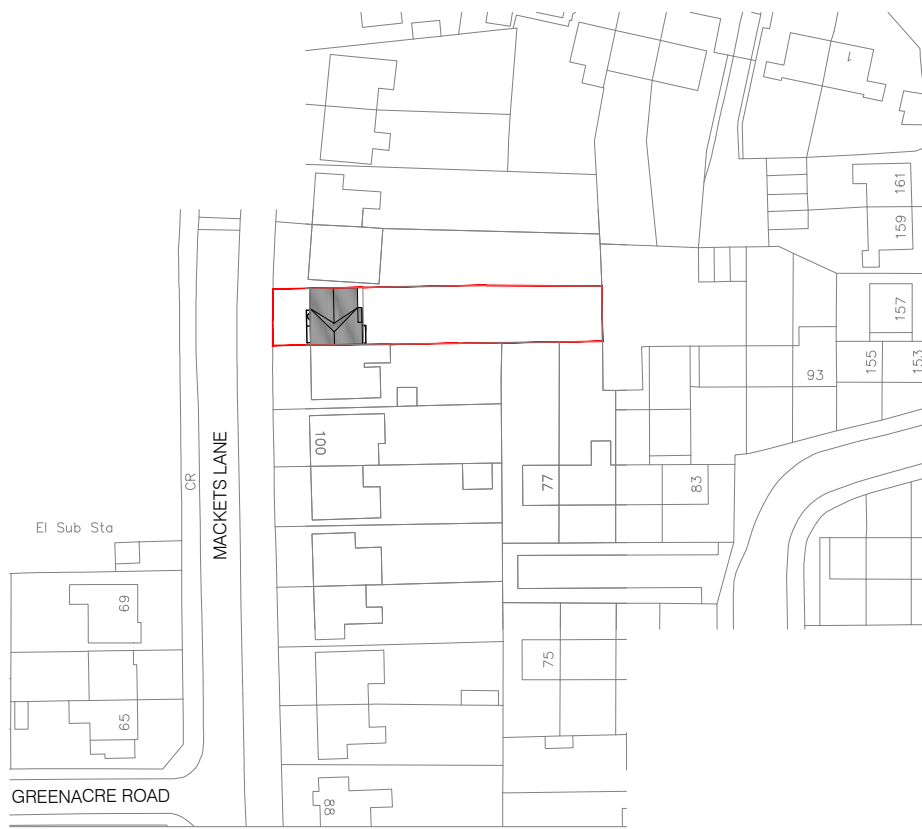


EXISTING SITE LOCATION PLAN | SCALE 1:1250

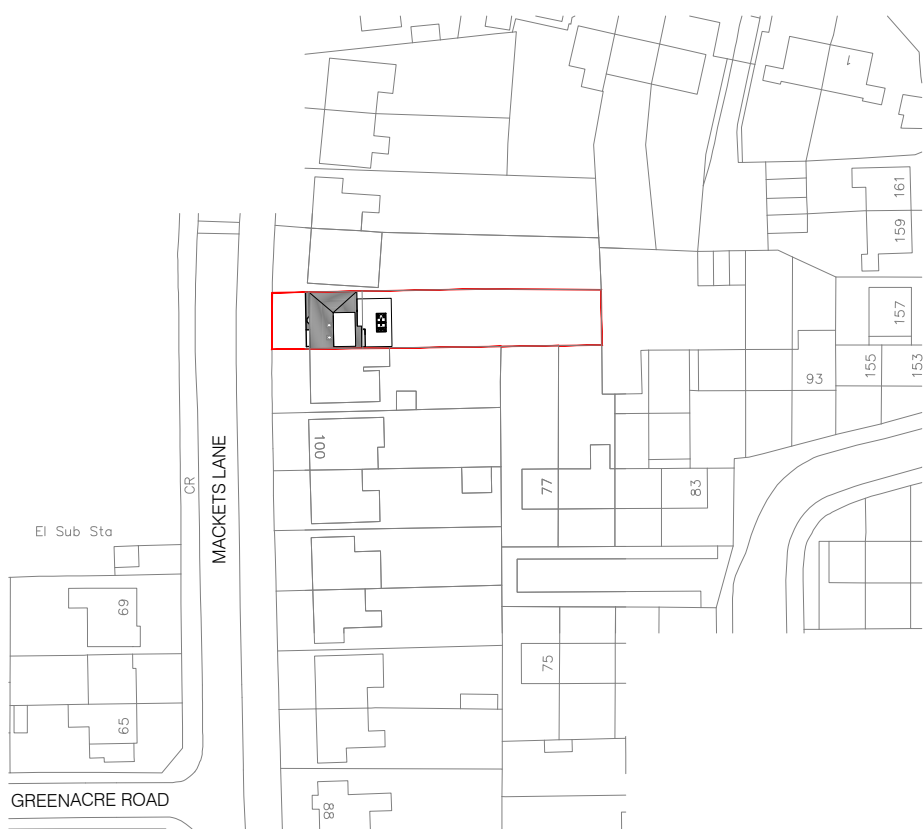

PROPOSED SITE LOCATION PLAN | SCALE 1:1250




EXISTING SITE PLAN | SCALE 1:100

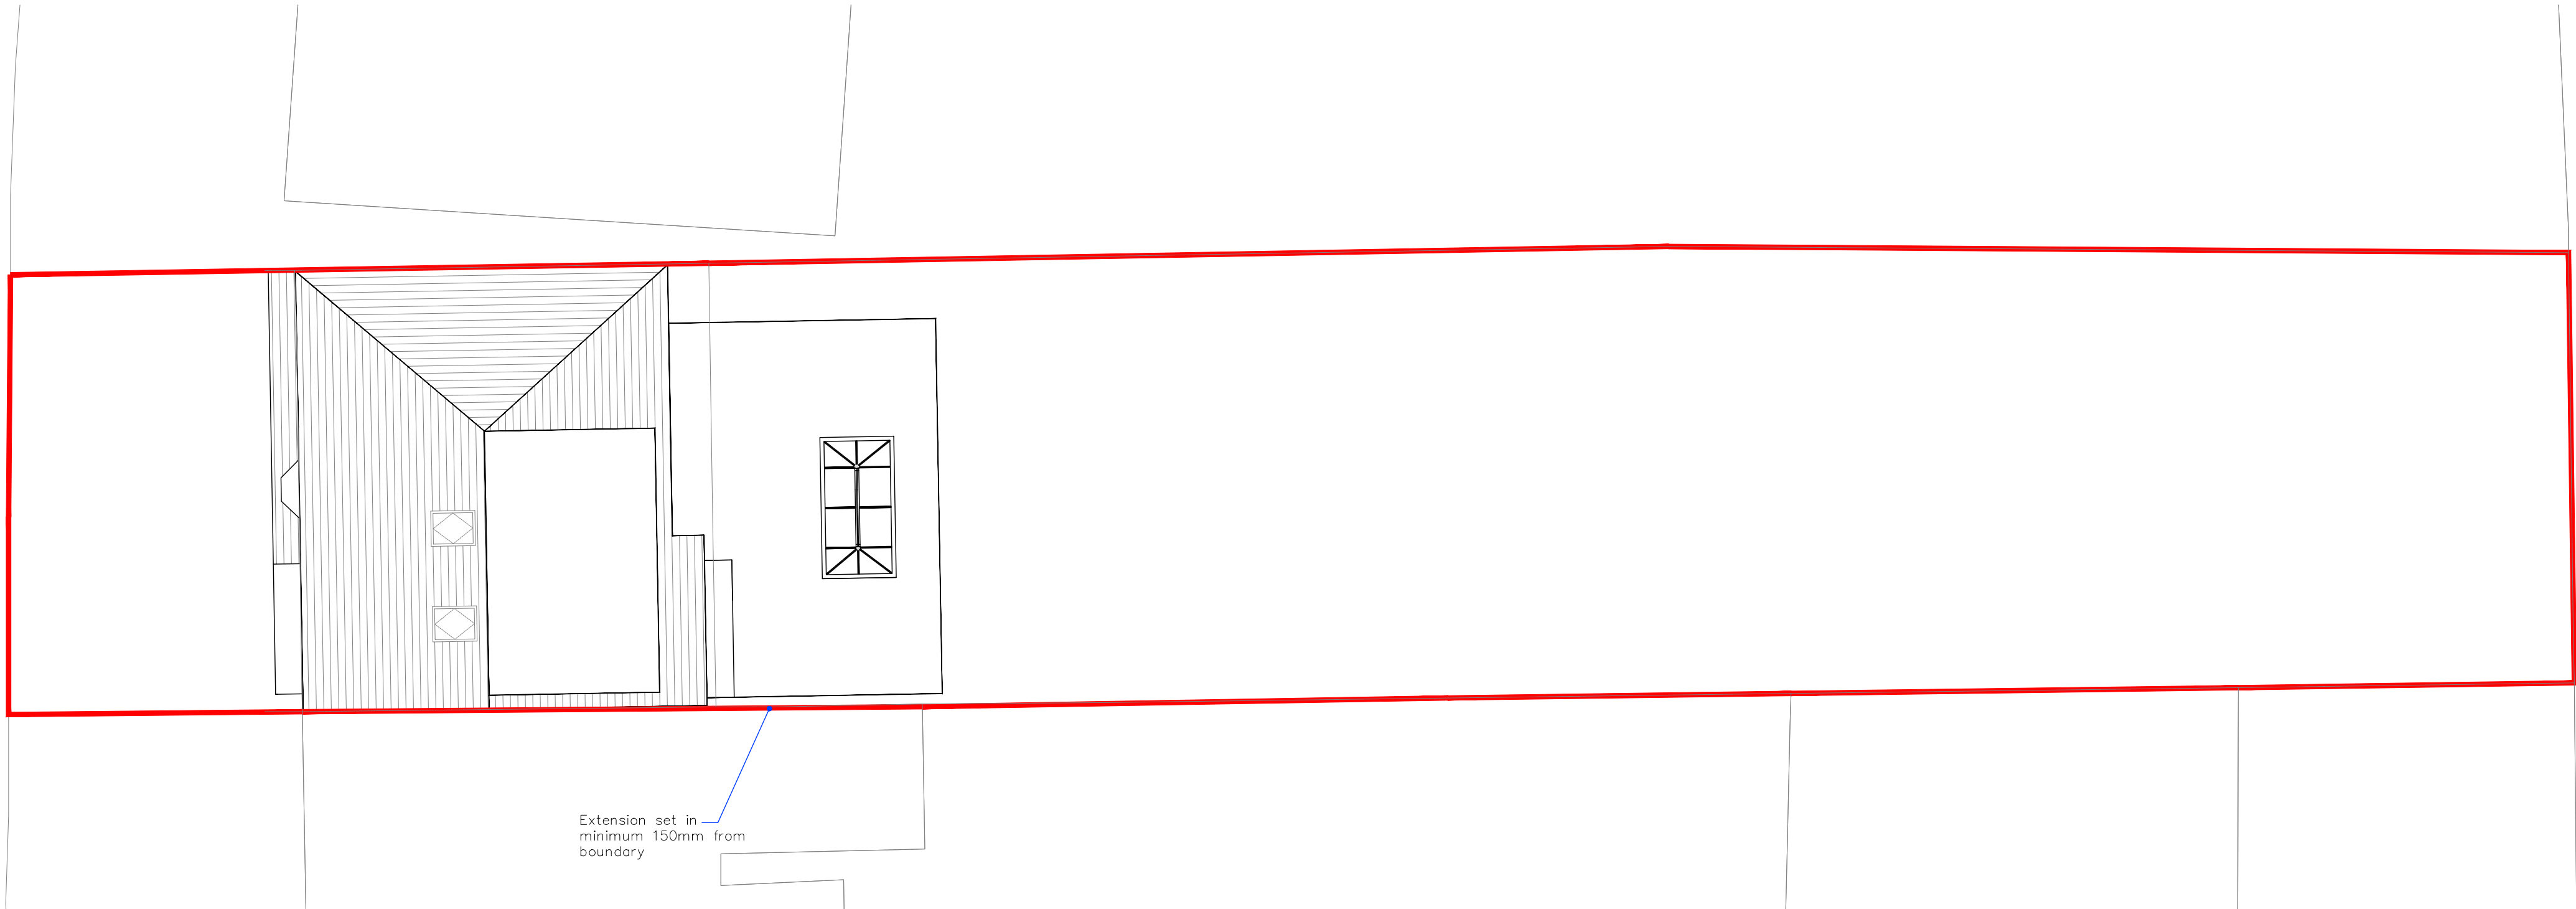

PROPOSED SITE PLAN | SCALE 1:100

STATUS PLANNING	© Copyright of PM DESIGNS®. All rights reserved. Do Not scale this drawing. ALL dimensions are in millimetres unless stated otherwise. ALL dimensions must be checked on site prior to construction and any discrepancies reported to the architect. Work is subject to change following detailed design.			
	RevNo	Revision note	Date	Signature
				Checked

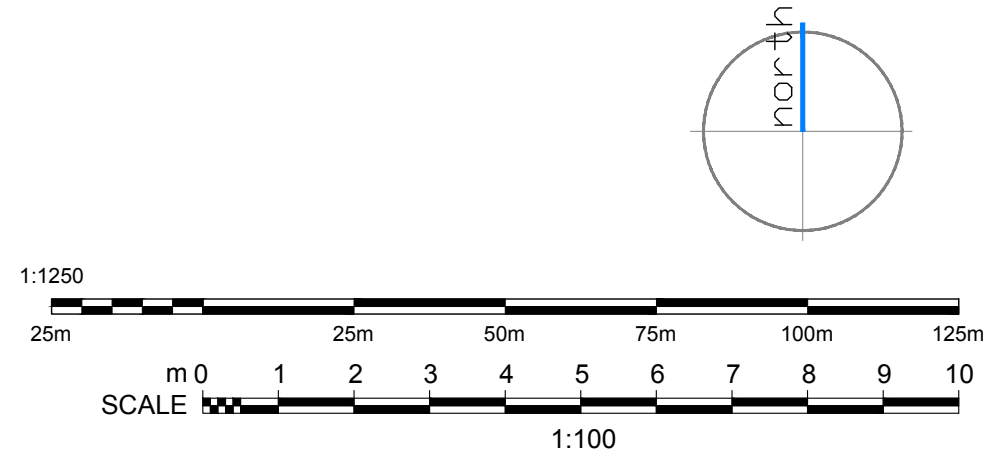

PM |

PARLE MAGUIRE DESIGNS

PROJECT: 104 MACKETS LANE
WOOLTON
L25 0LL

CLIENT: MR ROBINSON

Drawing Title
EXISTING AND PROPOSED SITE AND LOCATION
PLANS

Drawing No.
A100

Date:
JAN 2024

Scale:
VARIES @ A1

Revision:
-

Issue:
PLANNING STATUS