


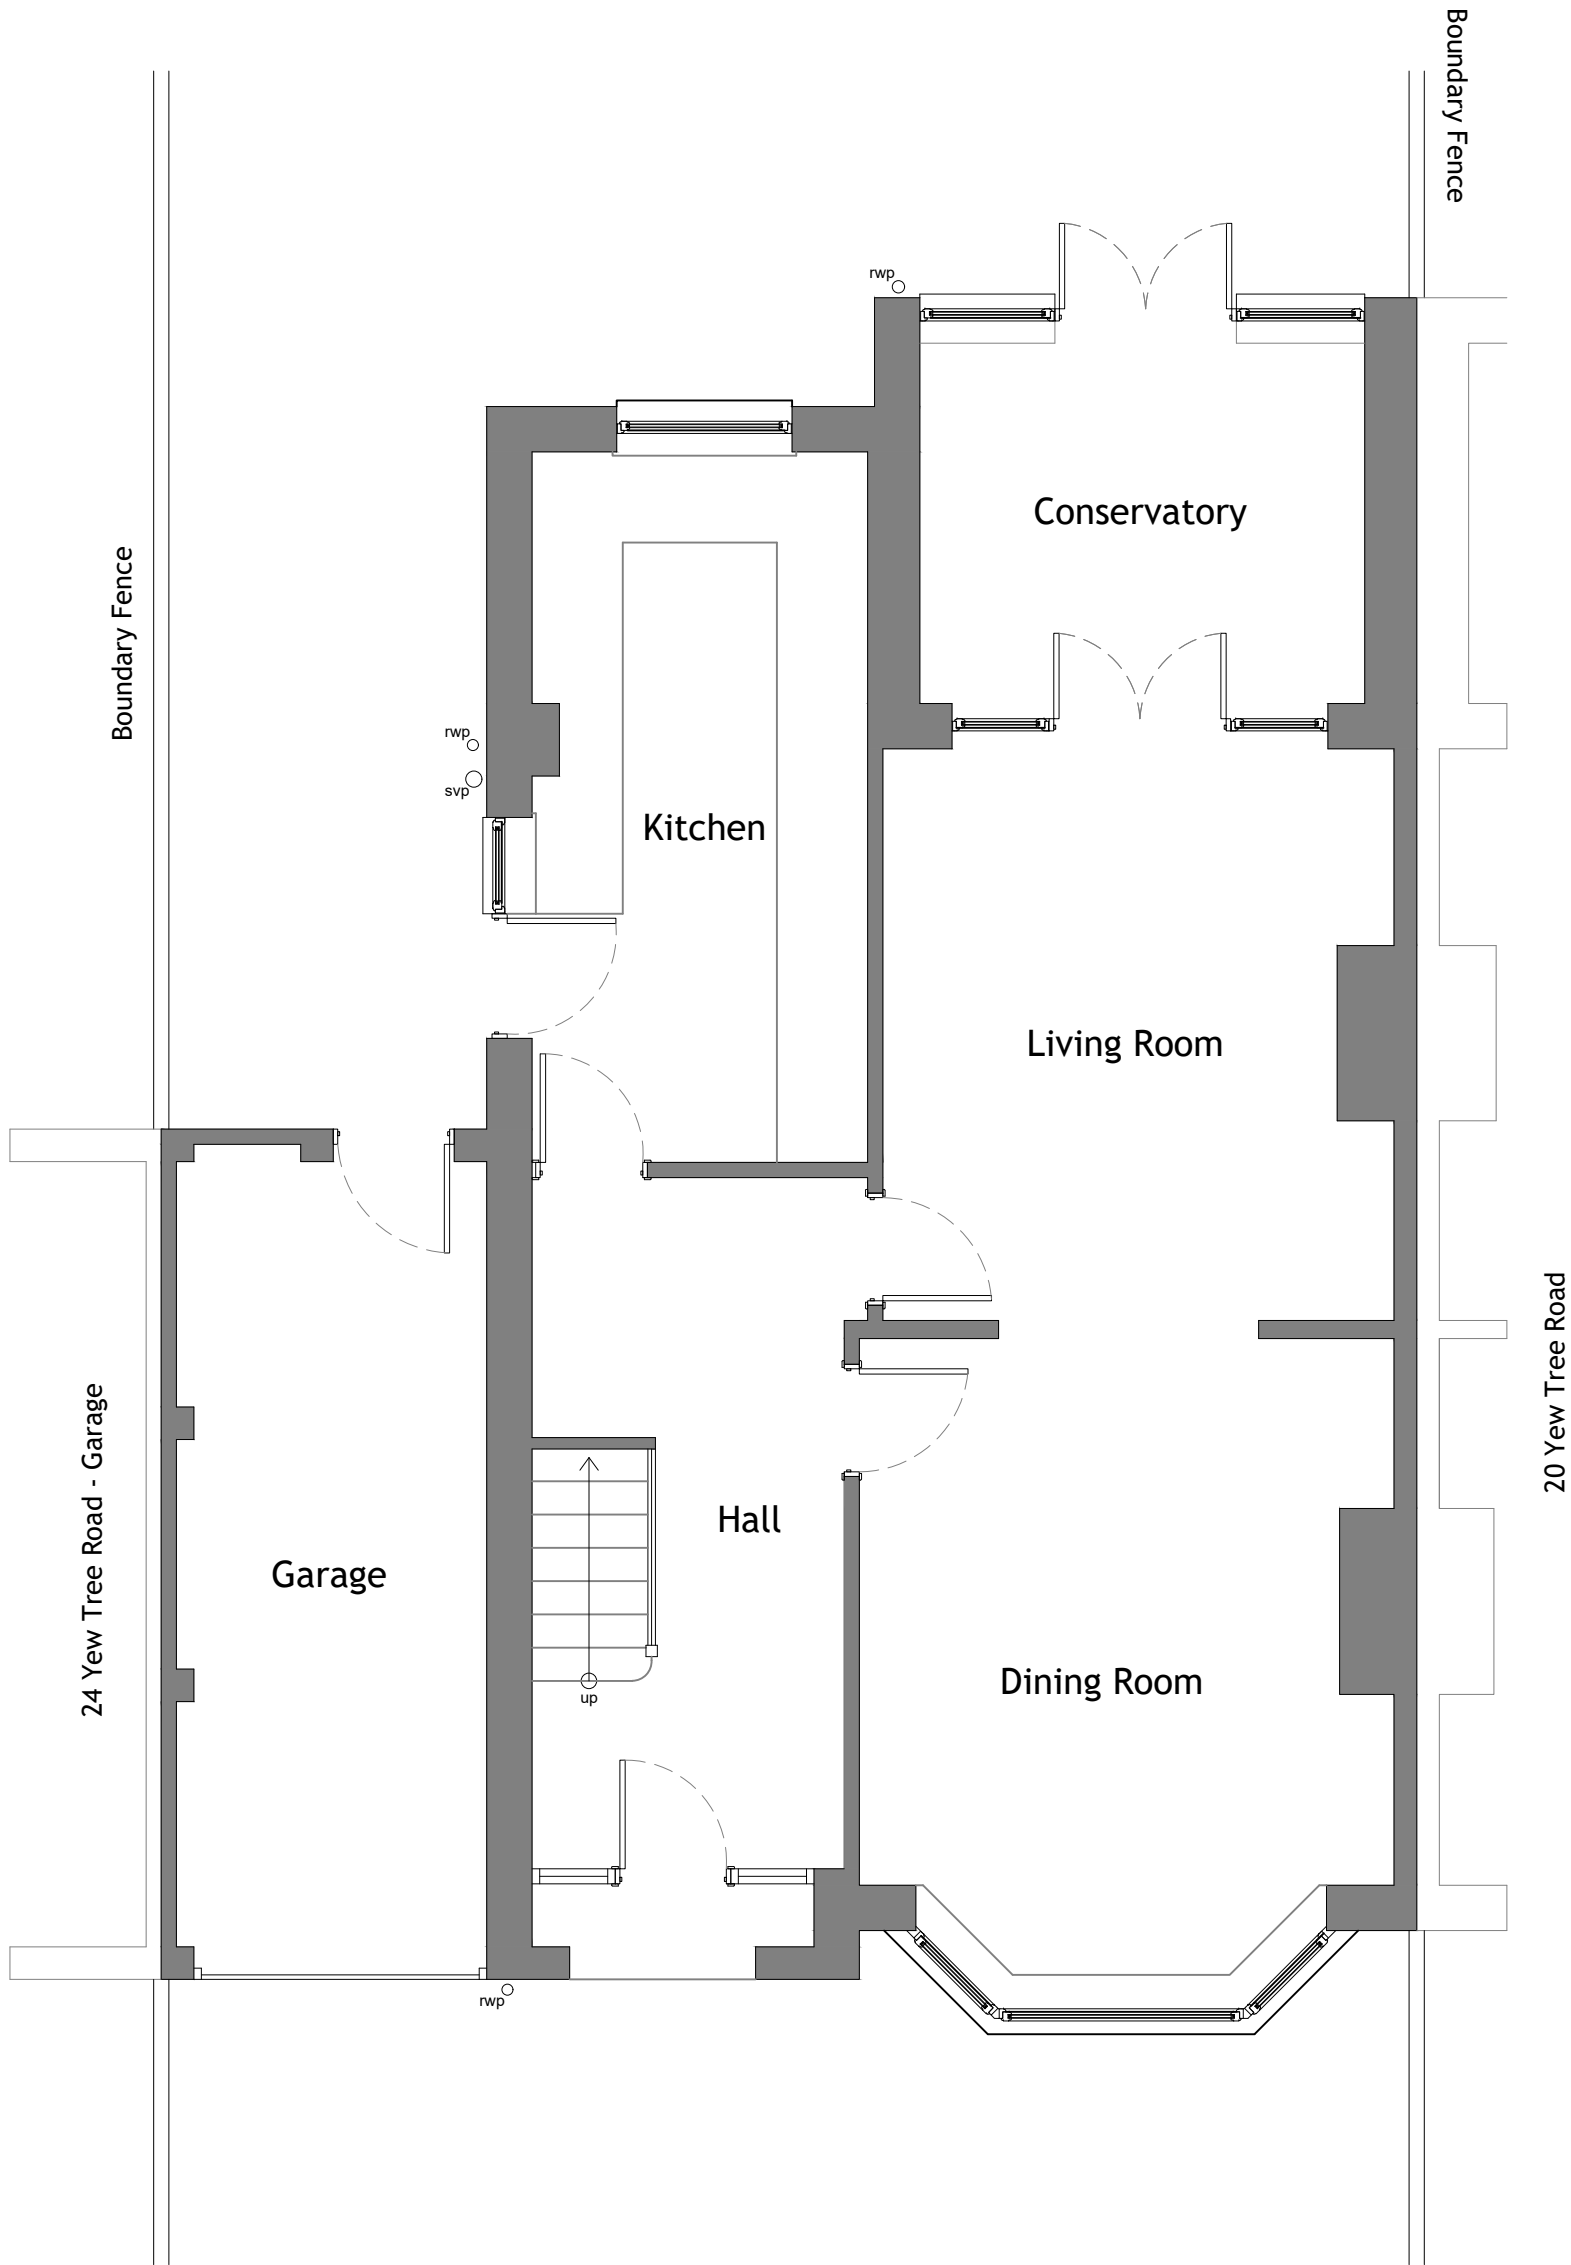

Existing Ground Floor Plan 1:50

NOTES:

SCALE BAR

Existing Walls

Proposed Walls

CLIENT Mick

DRAWING NO + TITLE:

01 - Existing Ground Floor Plan

22 Yew Tree Road
Hunts Cross
Liverpool
L25 9QT

SCALES:	1:50	PAGE SIZE:	A3
DRAWN BY:	LS	DATE	21/10/2025

ARCHITEVO