



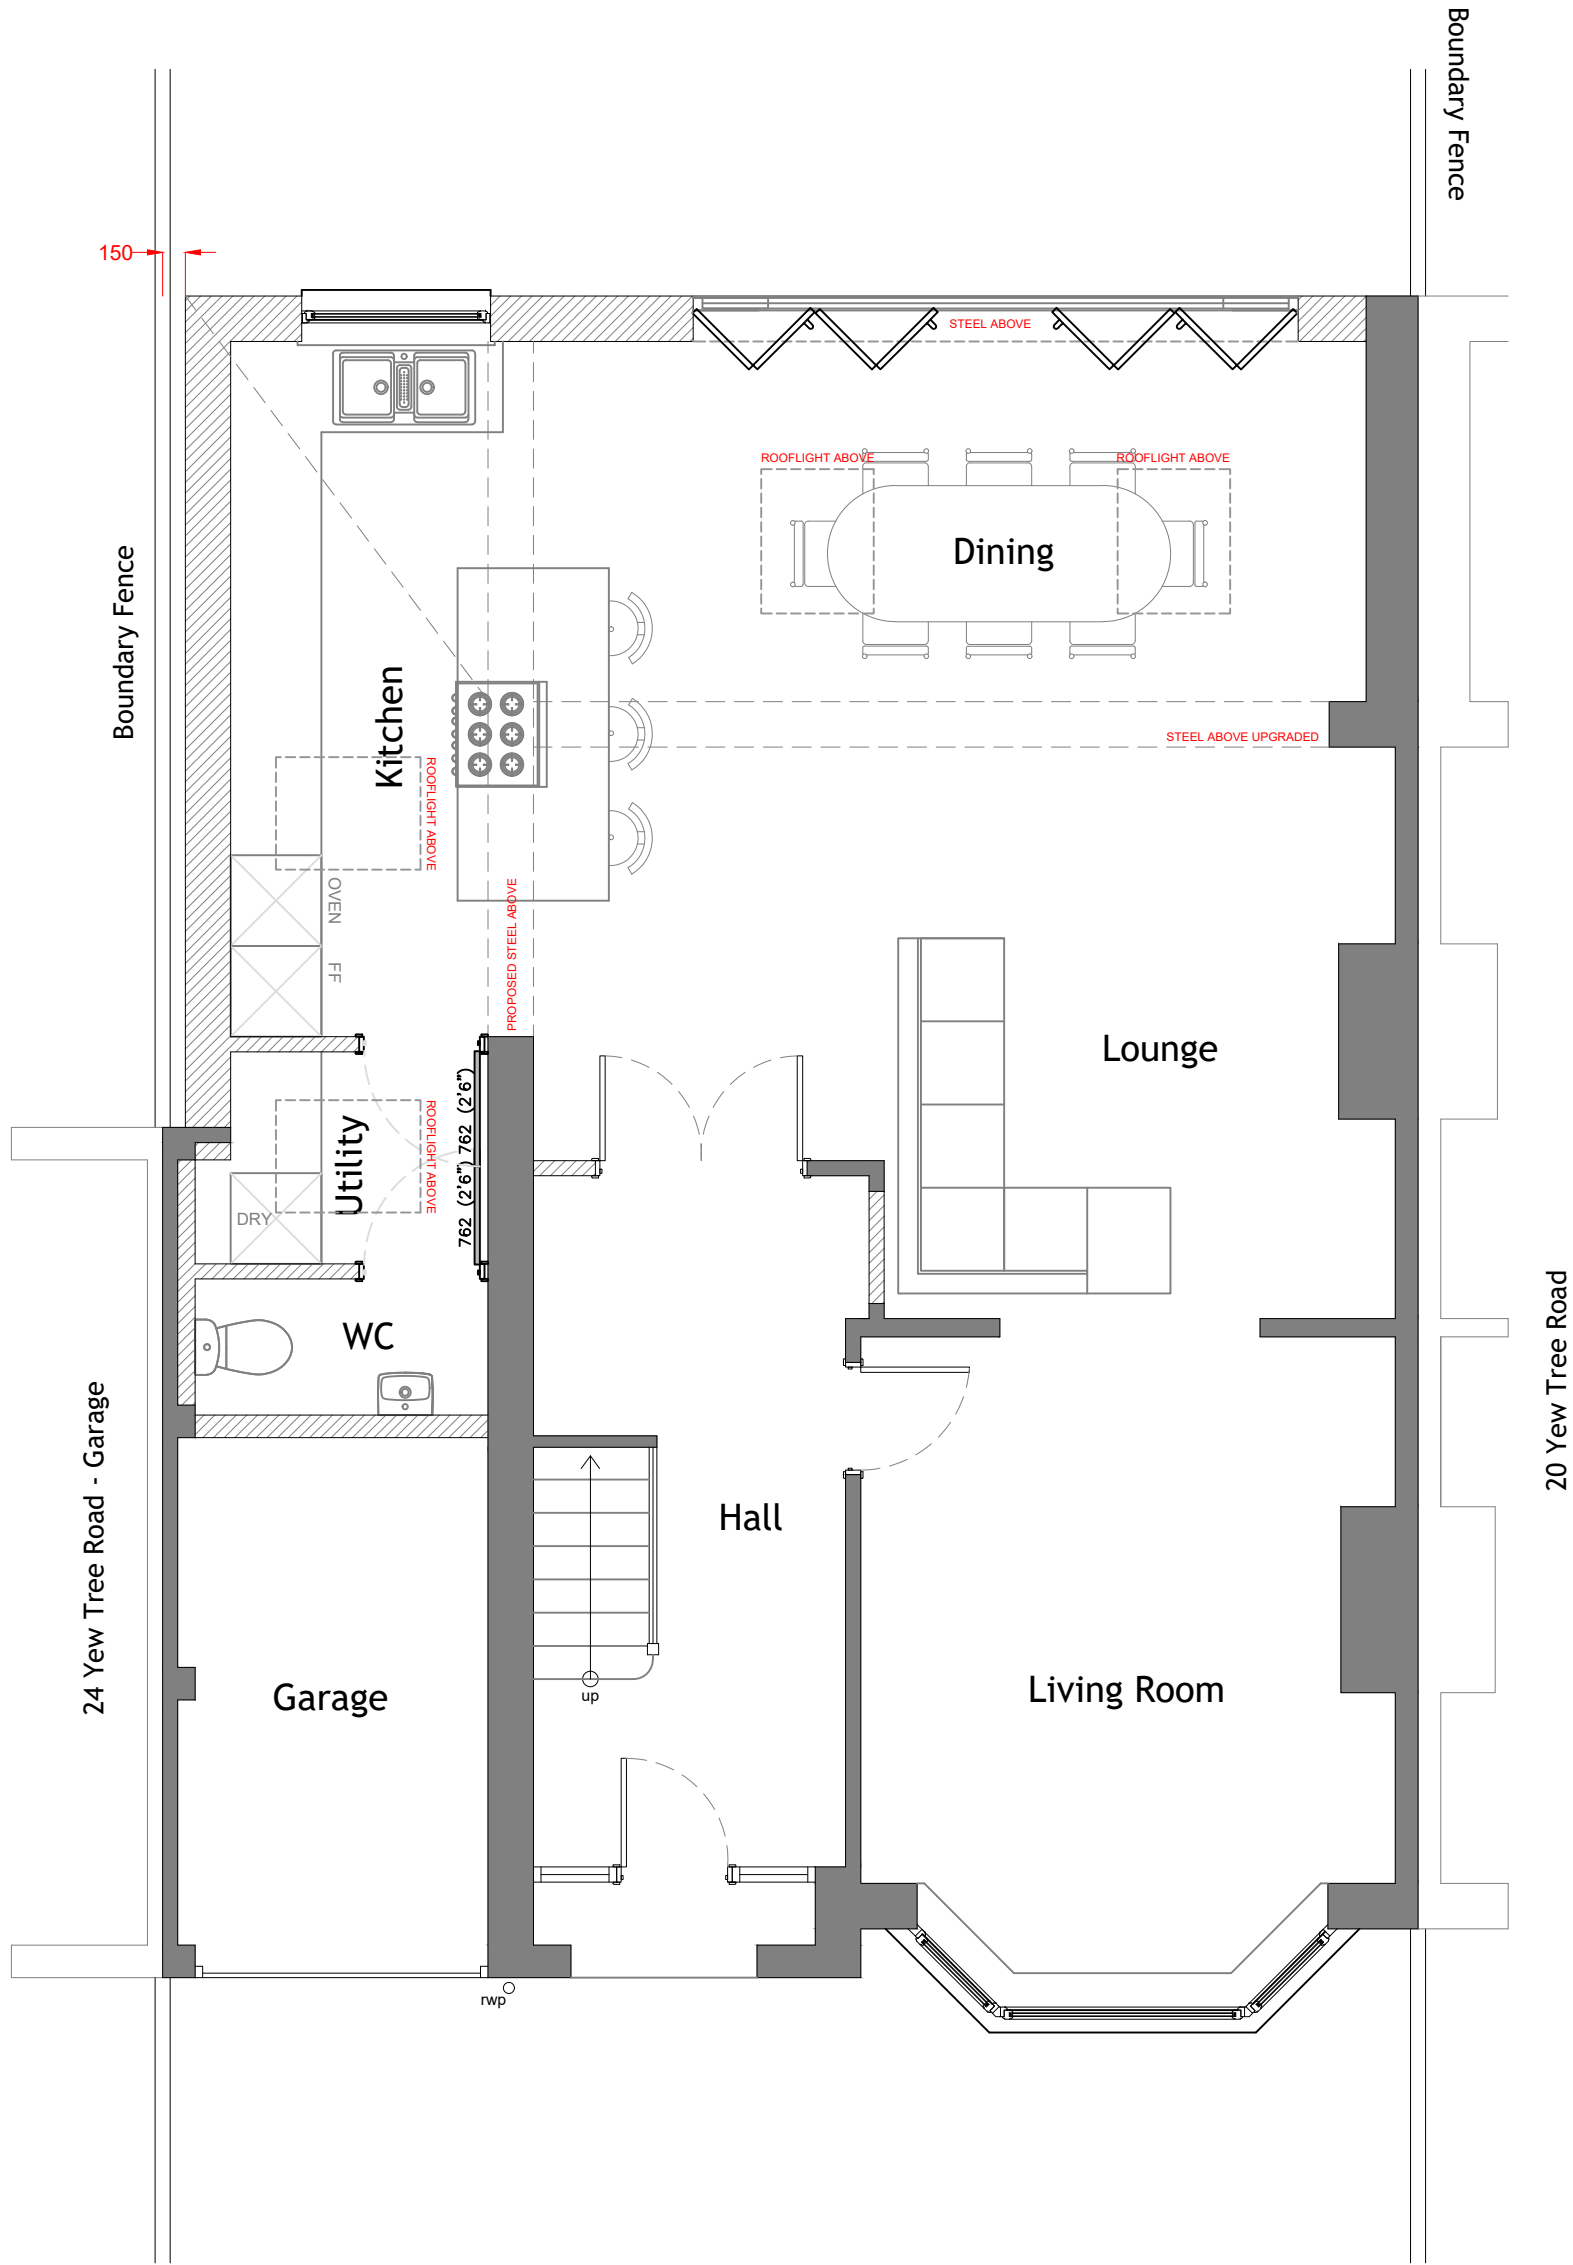

Proposed Ground Floor Plan 1:50

NOTES:

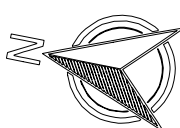

Existing Walls

Proposed Walls

CLIENT

Mick

DRAWING NO + TITLE:

05 - Proposed Ground Floor Plan

22 Yew Tree Road
Hunts Cross
Liverpool
L25 9QT

SCALES:

1:50

PAGE SIZE:

A3

DRAWN BY:

LS

DATE

21/10/2025



ARCHITEVO