


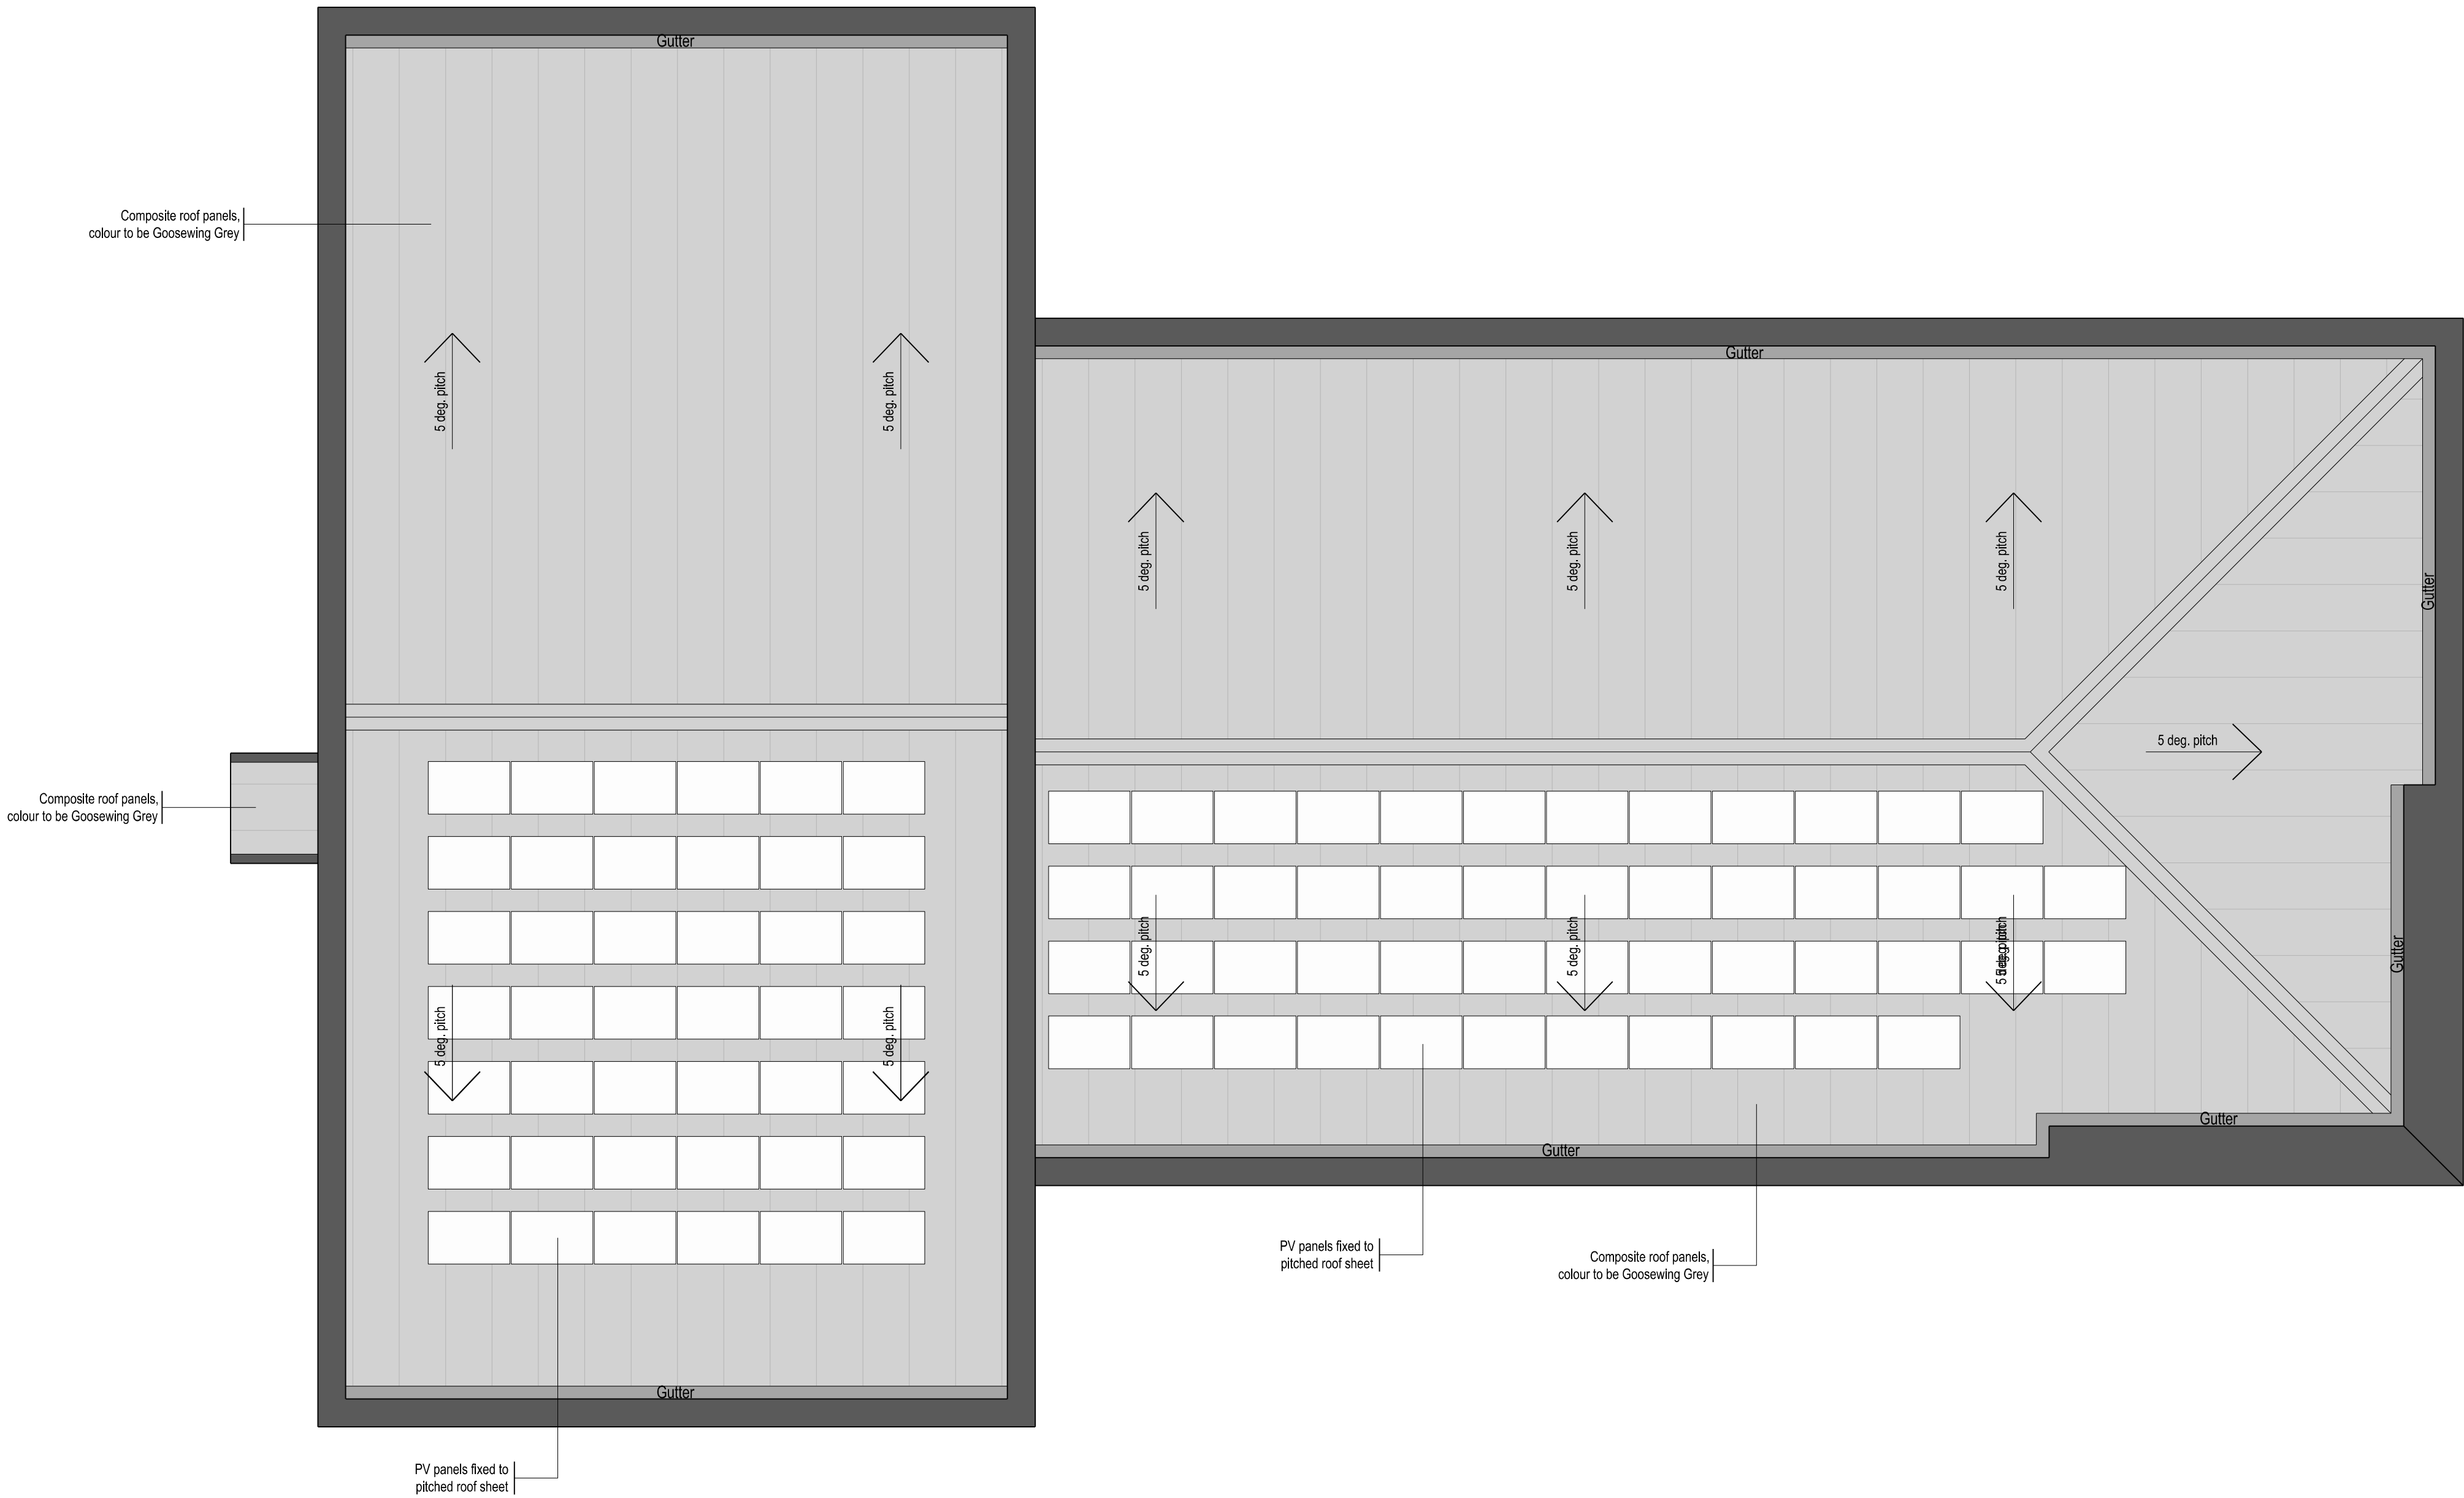

P2	Layout updated	PM	06/10/25
P1	PLANNING ISSUE 1	LOG	29/04/25
No		Prep	Date

Amendments

Do not scale this drawing
All given dimensions are in millimetres
Architect to be notified of discrepancies in figured dimensions
Contractors must check all dimensions from site

This drawing is copyright and is for use on this site only

Project

ACA New Concept
Knowsley Lane Liverpool

Title

Proposed Roof Plan

Job No.
6171

Drawing No.
205

Amendment:

Scale @A1: 1:100

P1

P2

Status

PLANNING

Auth LOG

Date April 2025

TAYLORDESIGN
architects

www.taylor-design.co.uk

Harding House, Station Road, Widnes, Cheshire SK9 1BU
T: 01625 528181 E: office@taylor-design.co.uk

© Taylor Design 2025