




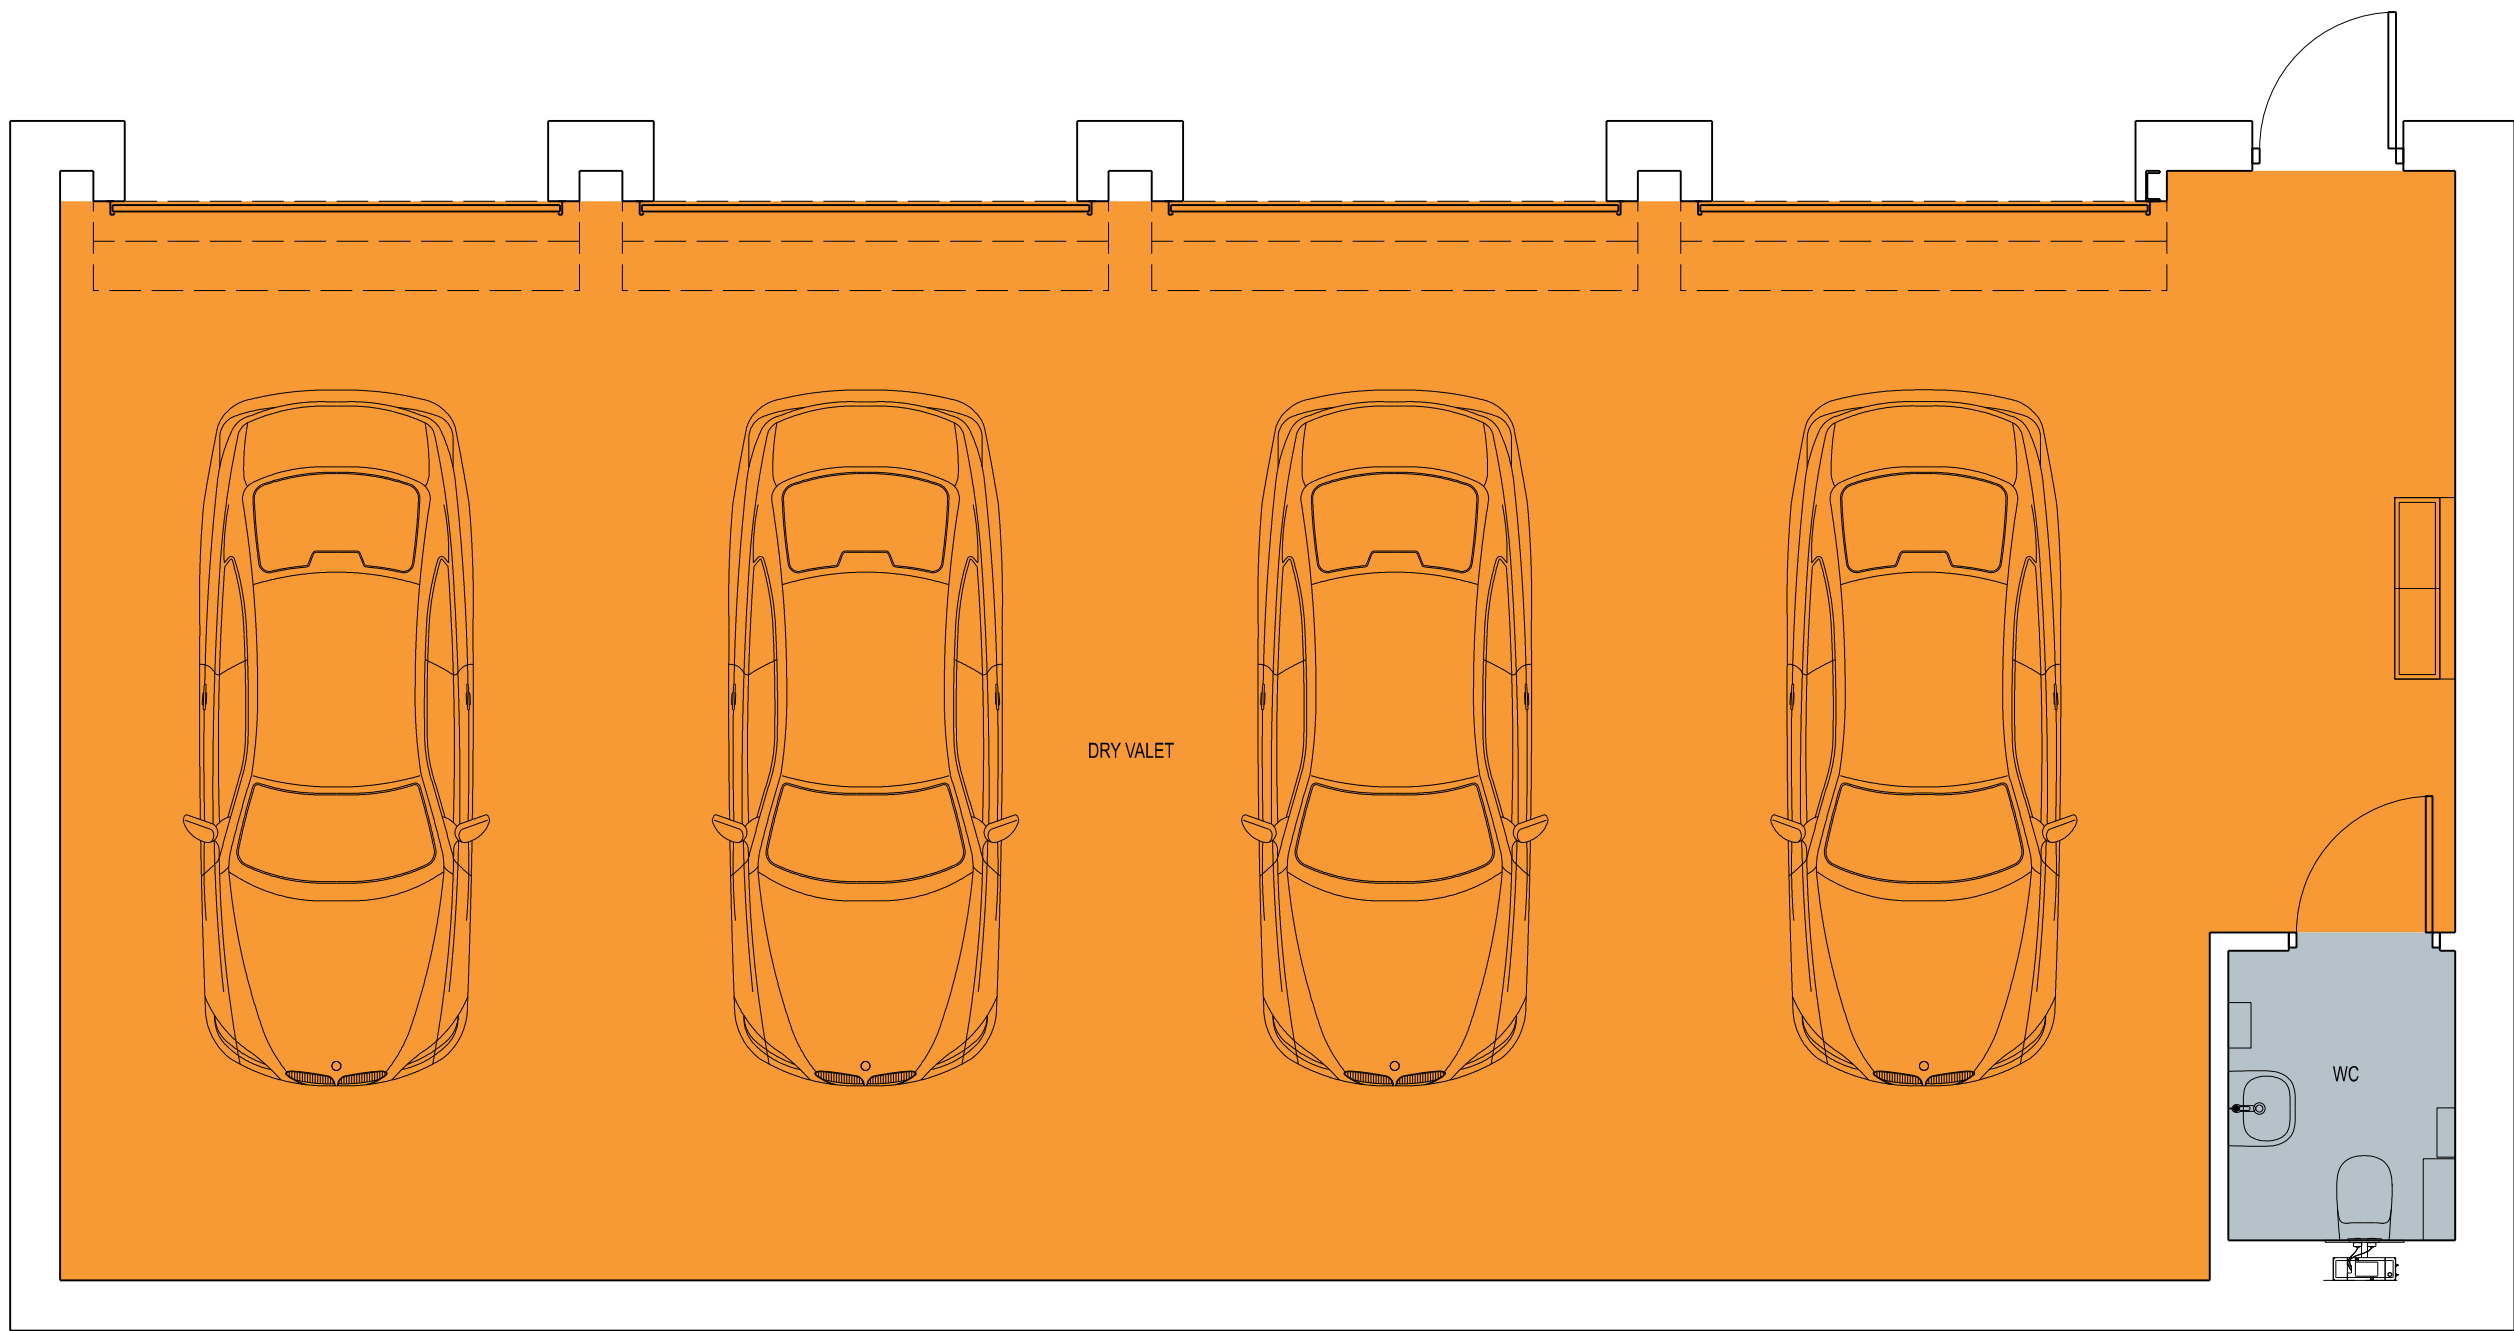

Proposed Valet Building Floor Plan

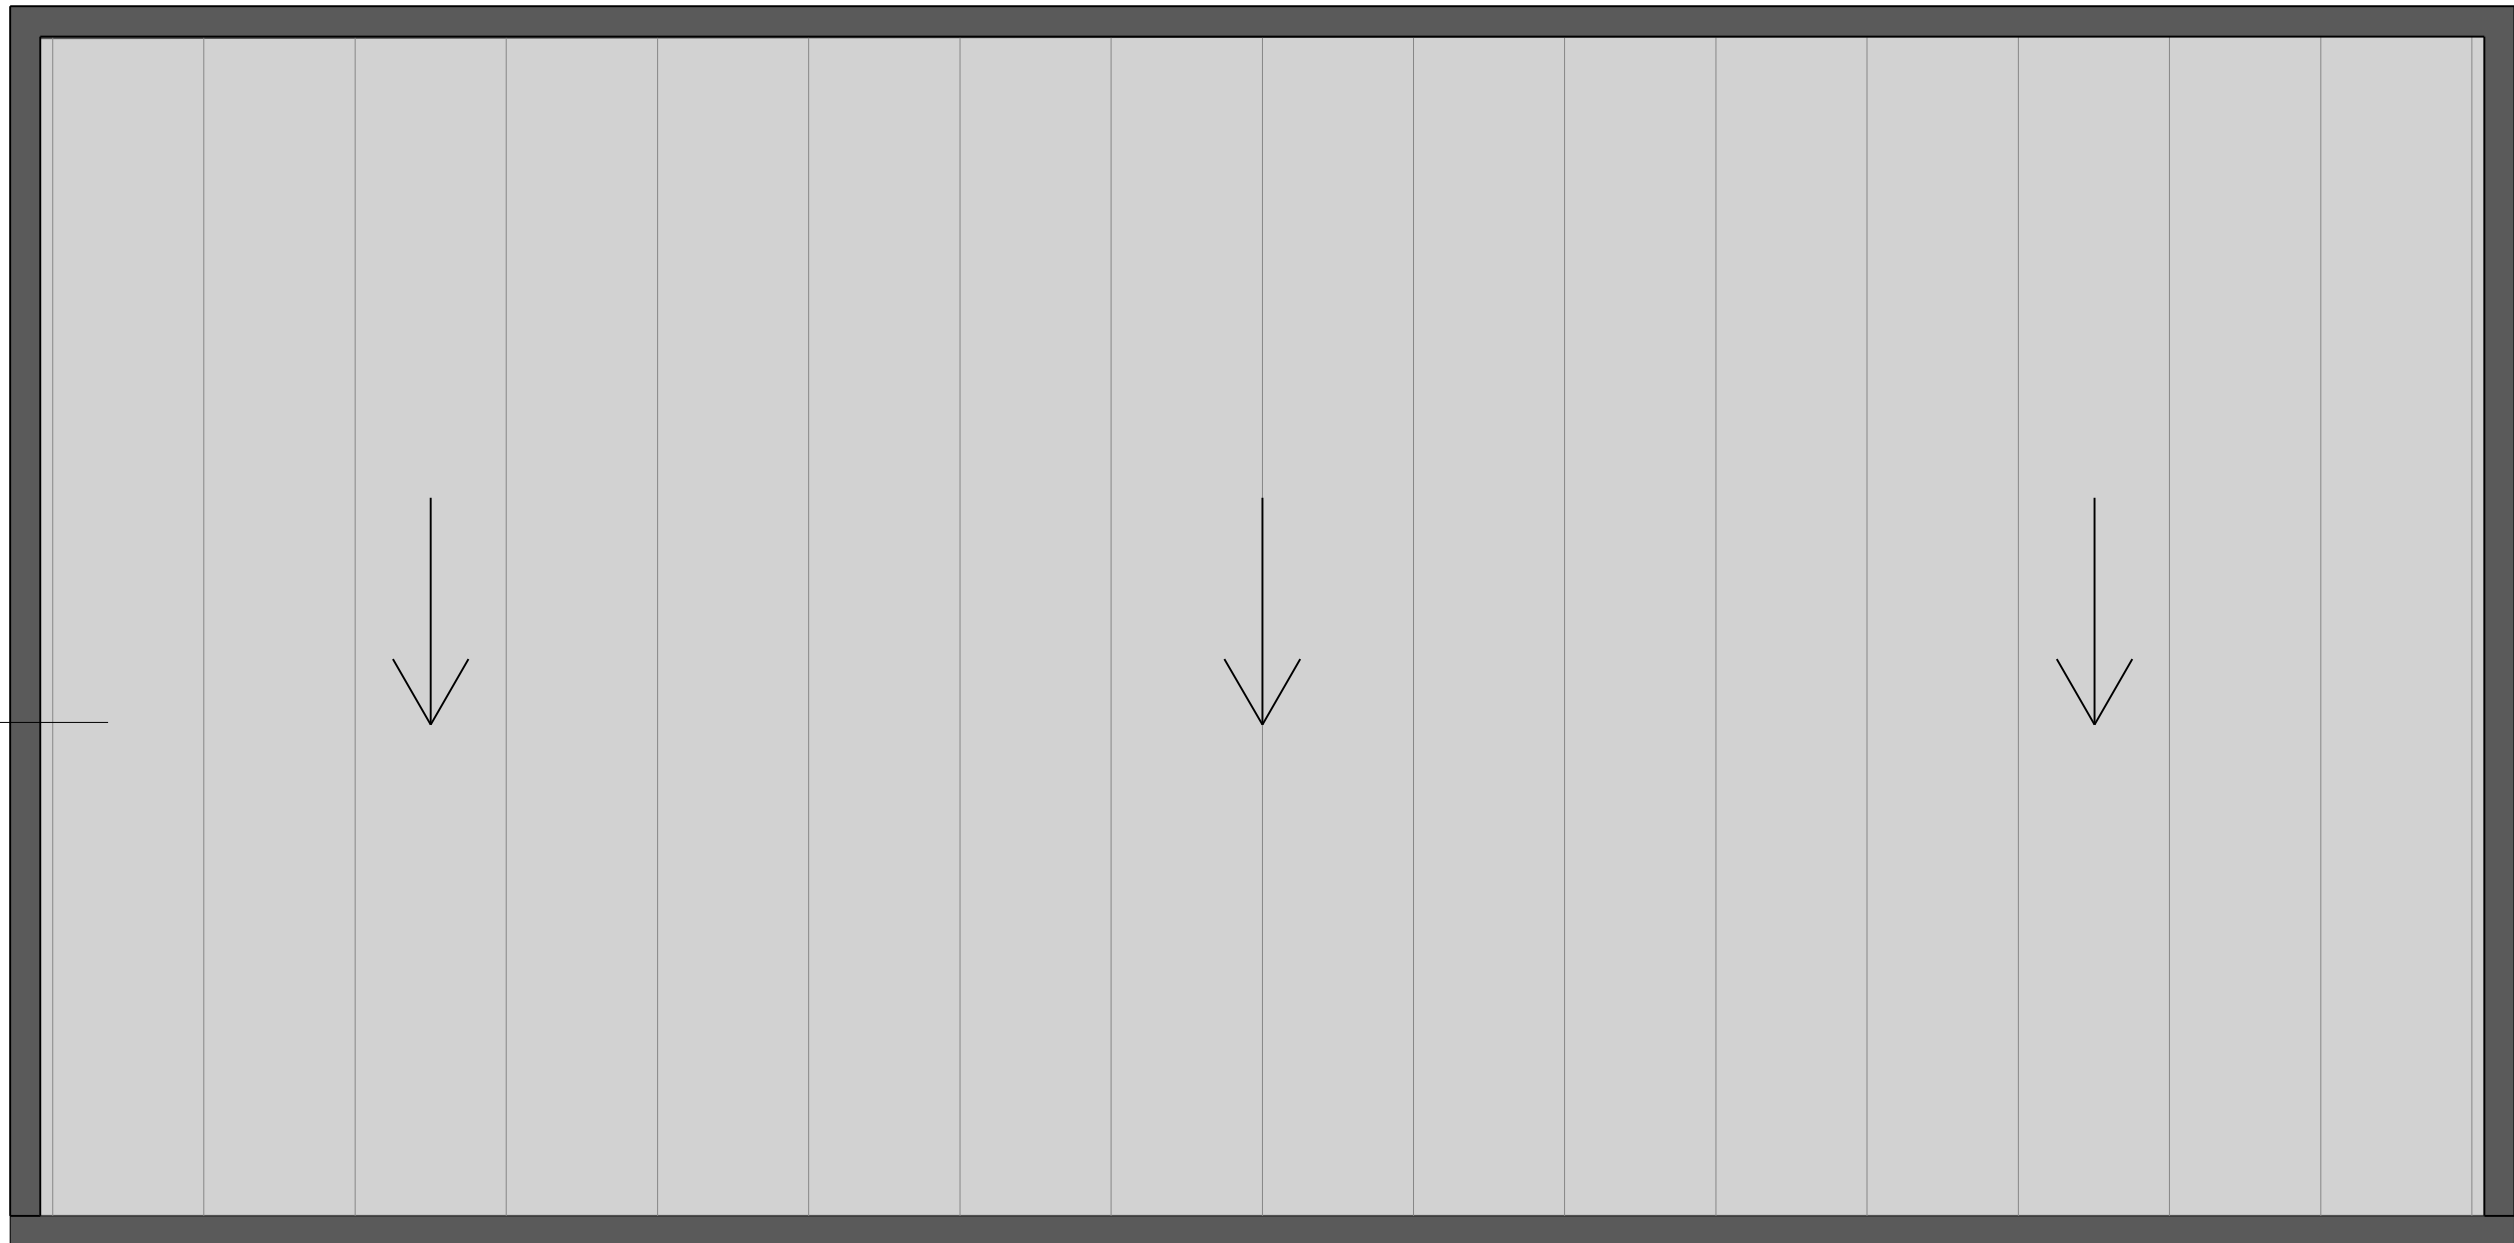

Proposed Valet Building Roof Plan

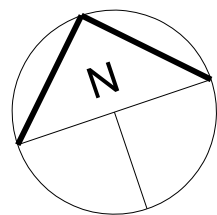

1:50 0m 1m 2m 3m 4m 5m

P1	First issue	PM	06/10/25
No		Prep	Date
Amendments			
Do not scale this drawing All given dimensions are in millimetres Architect to be notified of discrepancies in figured dimensions Contractors must check all dimensions from site This drawing is copyright and is for use on this site only			
Project ACA New Concept Knowsley Lane Liverpool			
Title Proposed Valet Building Floor Plan			
Job No. 6171		Drawing No. 207	
Amendment:		Scale @A1: 1:50	
P1			
Status PLANNING			
Auth PM		Date Oct 2025	
TAYLORDESIGN architects			
www.taylor-design.co.uk Nardine House, Station Road, Widnes, Cheshire SK9 1BU T: 01625 528181 E: office@taylor-design.co.uk			
© Taylor Design 2025			