




North Elevation

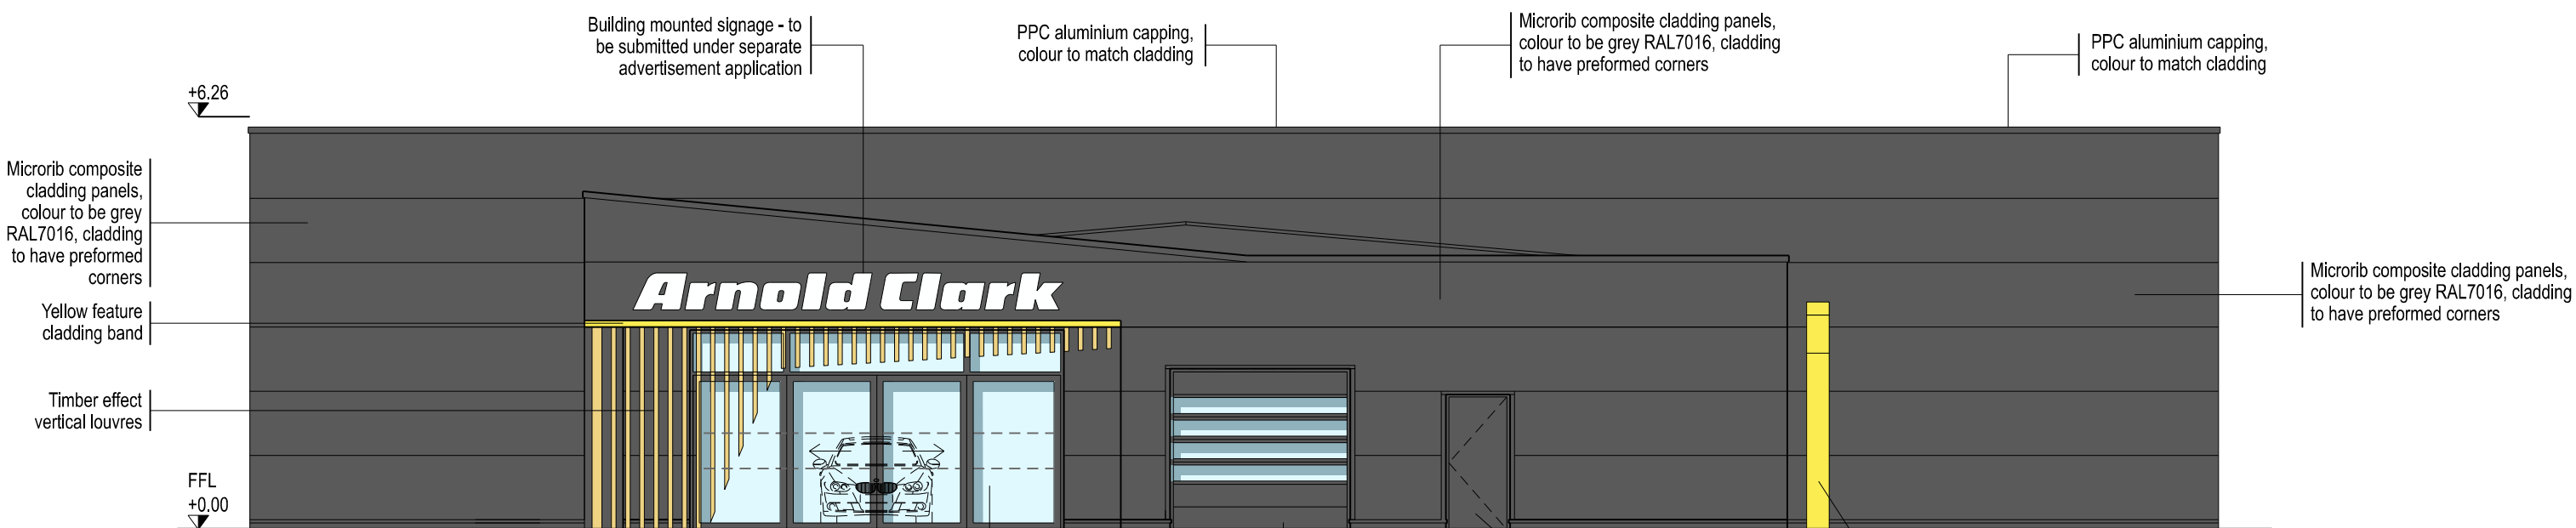


East Elevation

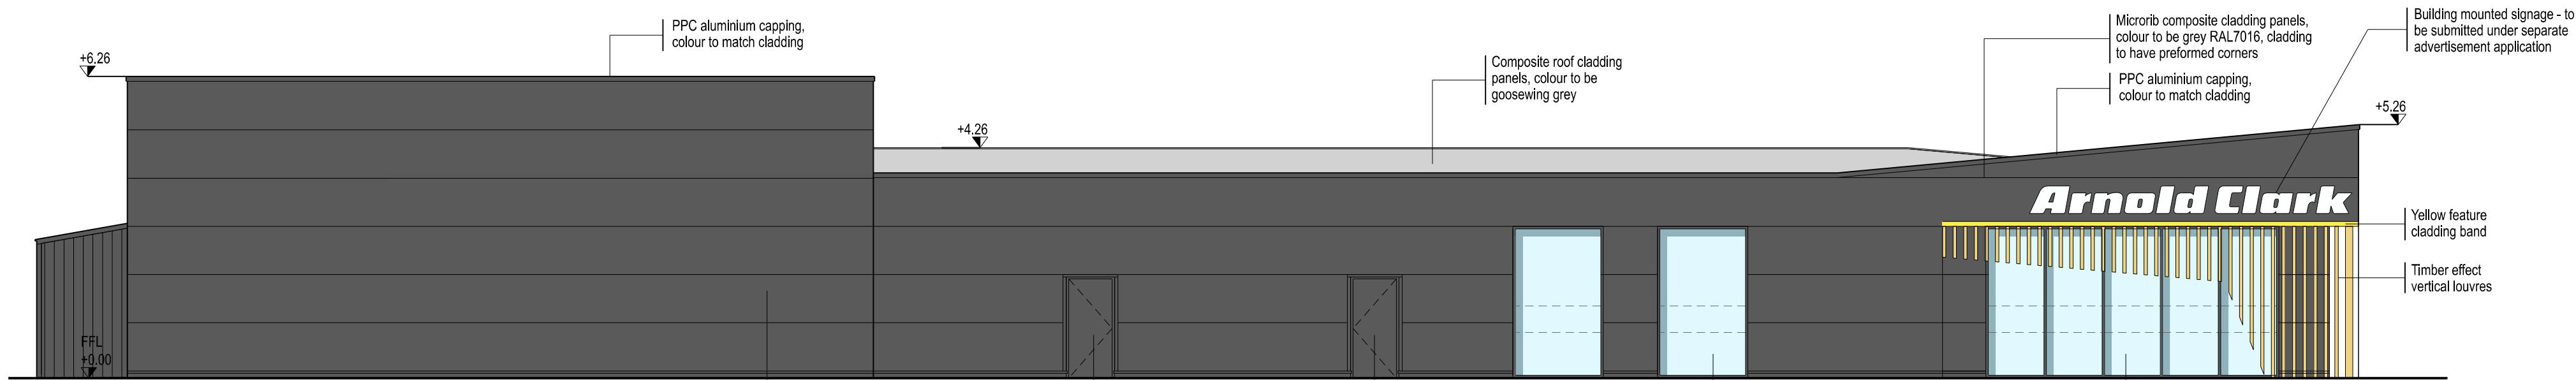


South Elevation

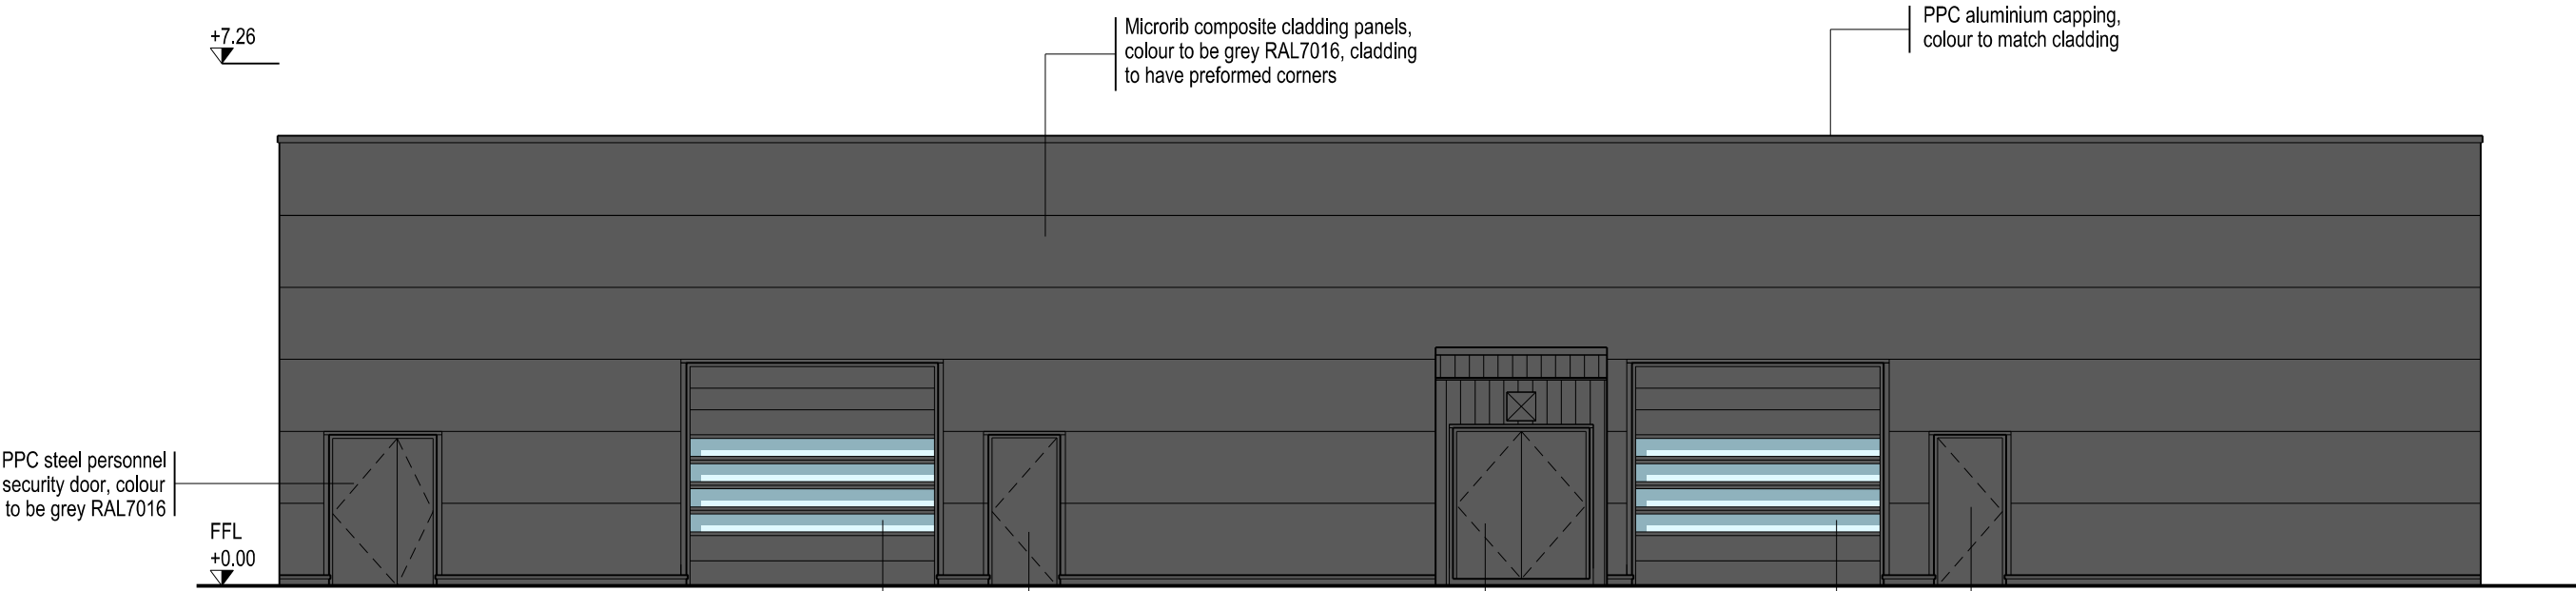

West Elevation

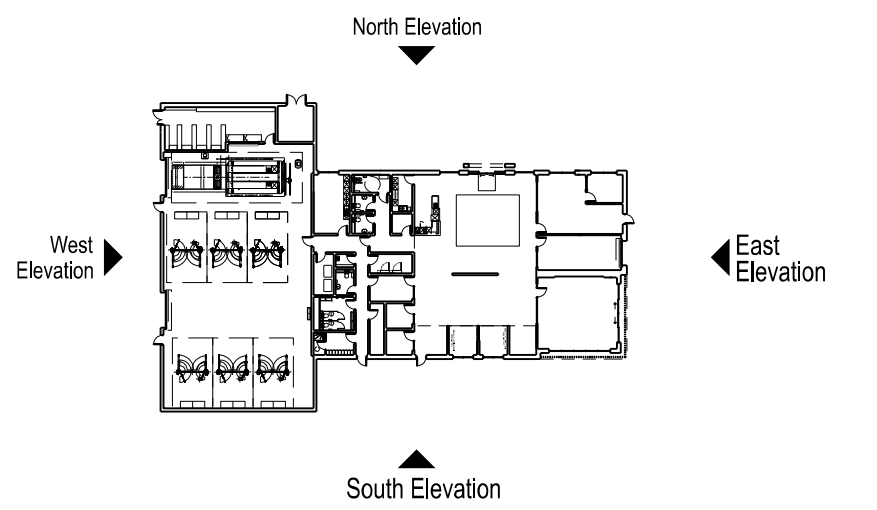

Key Plan, scale 1:750

 

|   |                    |      |                    |  |  |
|---|--------------------|------|--------------------|--|--|
|   |                    |      |                    |  |  |
| P2   | Elevations updated | PM   | 06/10/25           |  |  |
| P1   | PLANNING ISSUE 1   | LOG  | 29/04/25           |  |  |
| No   |                    | Prep | Date               |  |  |
| Amendments   |                    |      |                    |  |  |
| Do not scale this drawing<br>All given dimensions are in millimetres<br>Architect to be notified of discrepancies in figured dimensions<br>Contractors must check all dimensions from site<br>This drawing is copyright and is for use on this site only |                    |      |                    |  |  |
| Project<br>ACA New Concept<br>Knowsley Lane Liverpool   |                    |      |                    |  |  |
| Title<br>Proposed Elevations   |                    |      |                    |  |  |
| Job No.<br>6171   |                    |      | Drawing No.<br>301 |  |  |
| Amendment:   |                    |      | Scale @A1: 1:100   |  |  |
| P1 P2   |                    |      |                    |  |  |
| Status<br>PLANNING   |                    |      |                    |  |  |
| Auth LOG   |                    |      | Date April 2025    |  |  |
| TAYLOR DESIGN<br>architects   |                    |      |                    |  |  |
| www.taylor-design.co.uk<br>Nordine House, Station Road, Widnes, Cheshire SK9 1BU<br>t 01625 528181 e office@taylor-design.co.uk   |                    |      |                    |  |  |
| © Taylor Design 2025   |                    |      |                    |  |  |