



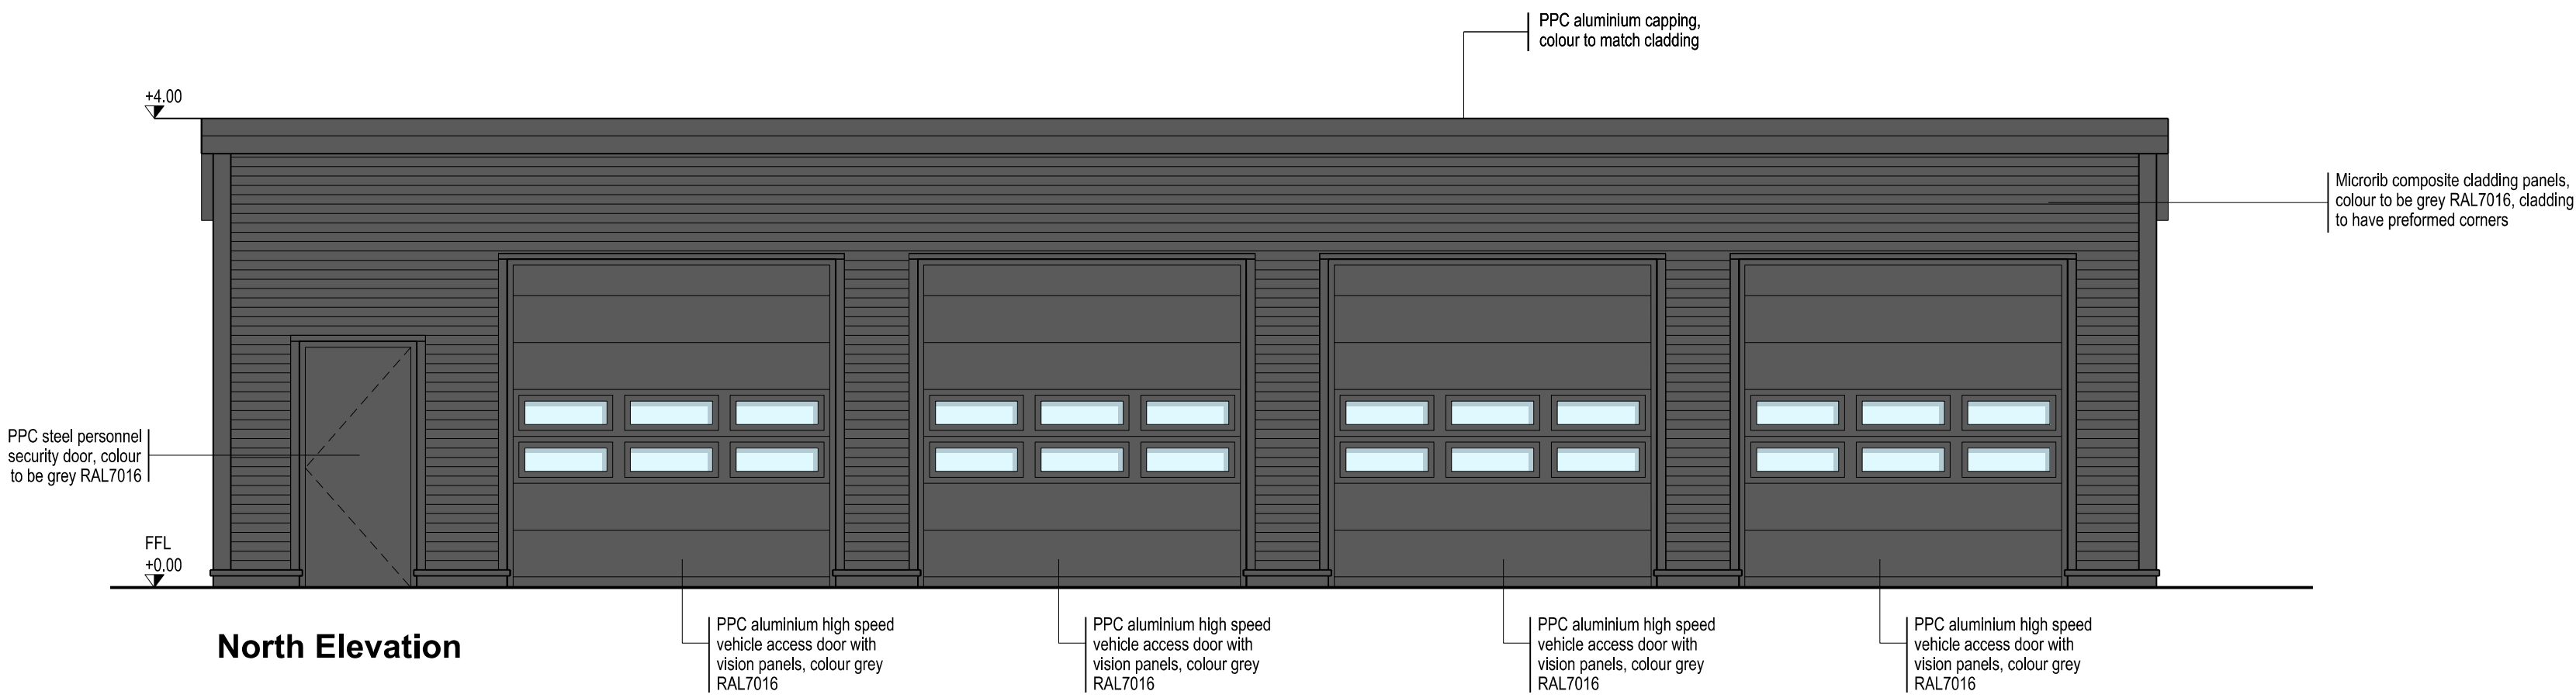


North Elevation

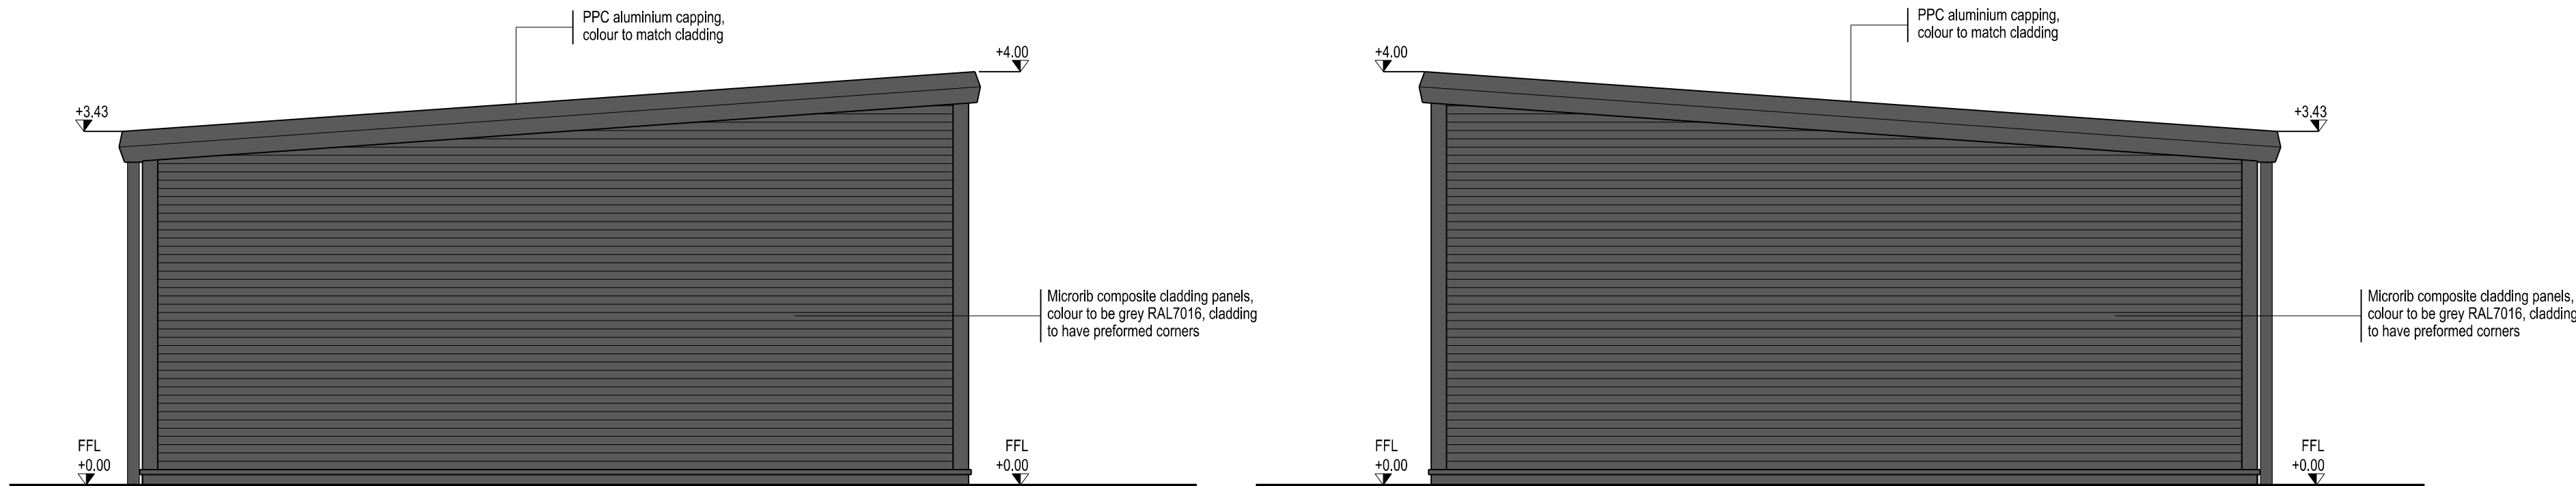


East Elevation


West Elevation

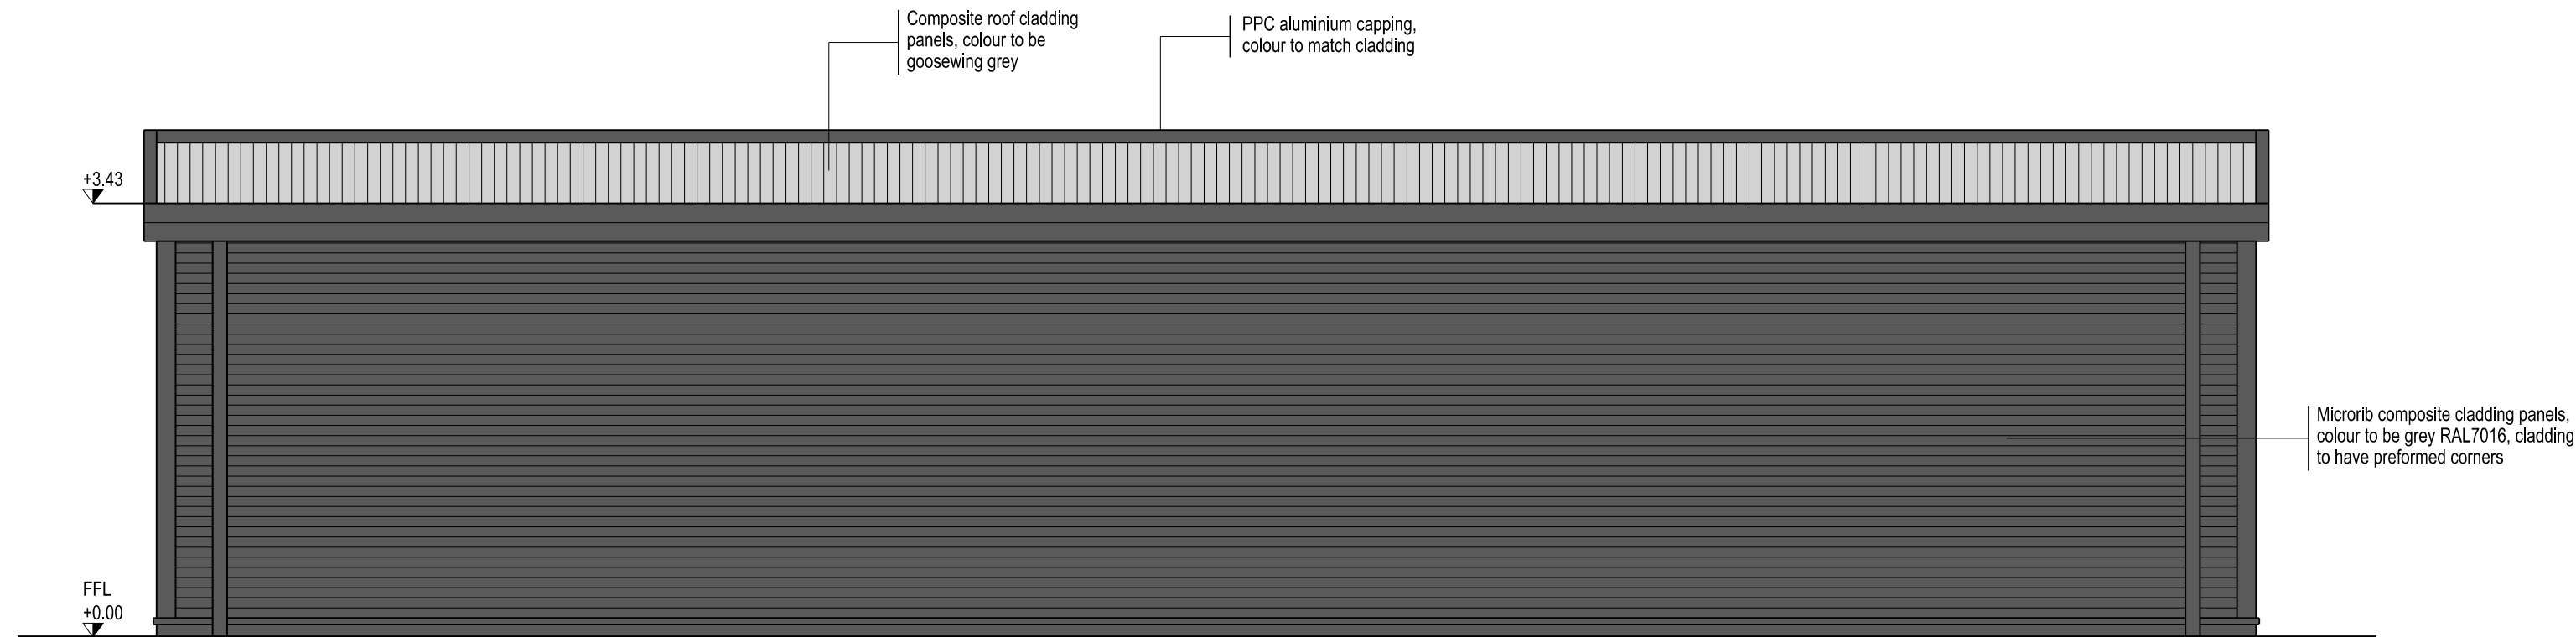

South Elevation

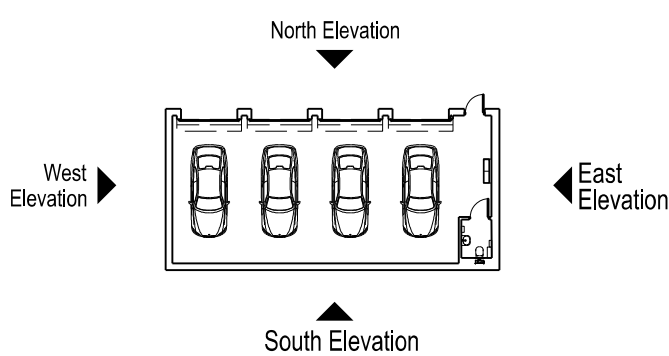

Key Plan, scale 1:750

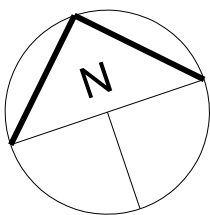

P1	First issue	PM	06/10/25
No		Prep	Date
Amendments			
Do not scale this drawing All given dimensions are in millimetres Architect to be notified of discrepancies in figured dimensions Contractors must check all dimensions from site This drawing is copyright and is for use on this site only			
Project ACA New Concept Knowsley Lane Liverpool			
Title Proposed Valet Building Elevations			
Job No. 6171		Drawing No. 302	
Amendment:		Scale @A1: 1:50	
P1			
Status	PLANNING		
Auth: PM		Date: Oct 2025	
TAYLOR DESIGN architects			
www.taylor-design.co.uk Nardine House, Station Road, Widnes, Cheshire SK9 1BU t 01625 528181 e office@taylor-design.co.uk			
© Taylor Design 2025			