
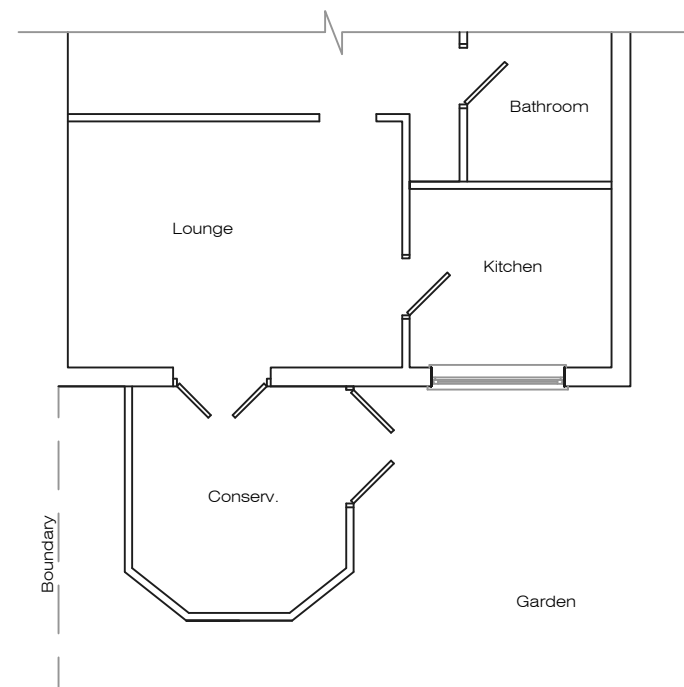
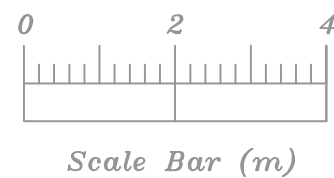


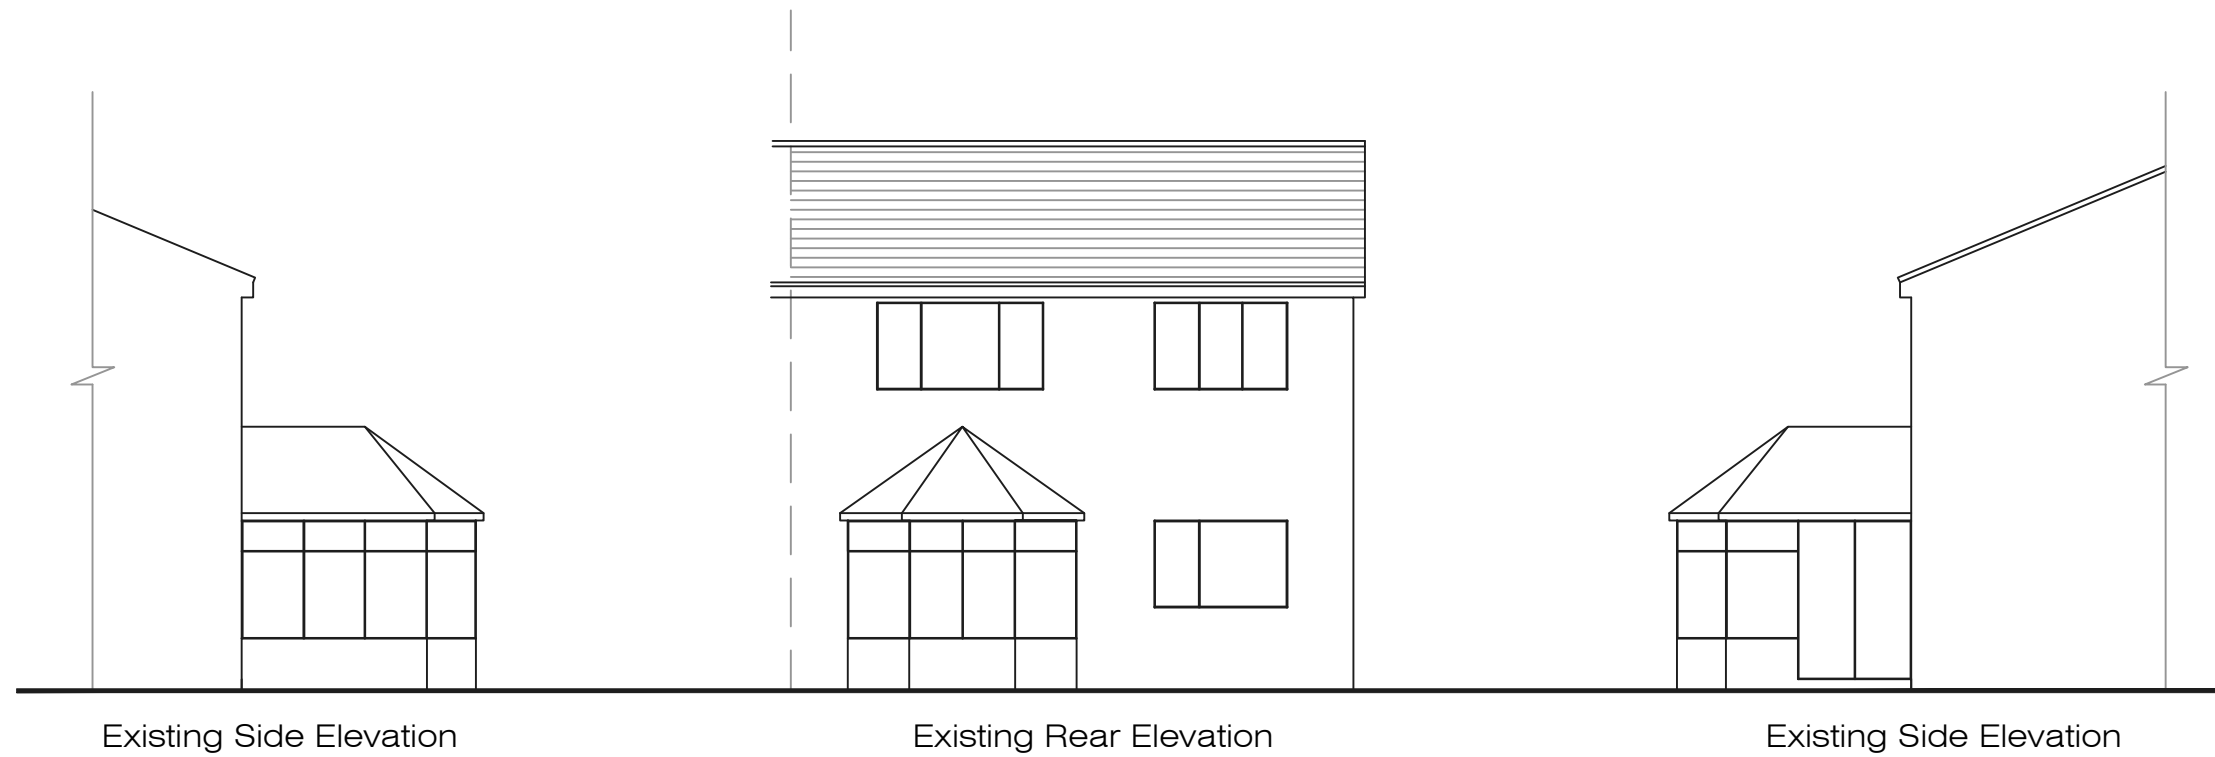

Existing Ground Floor Plan

Address				
14 Mellor Close, L35				
Job Title				
Single storey rear extension				
Drawing title				
Existing Plans				
Chkd	Appvd	date	scale	Dwg No.
		April '24	1:100 @ A2	001